


Health & Safety Notes

1. Contractor must ensure that all work on site is carried out in a safe & satisfactory manner, in accordance with Health & Safety At Work Act 1974, COSHH Regulations 2002 & requirements of C.D.M

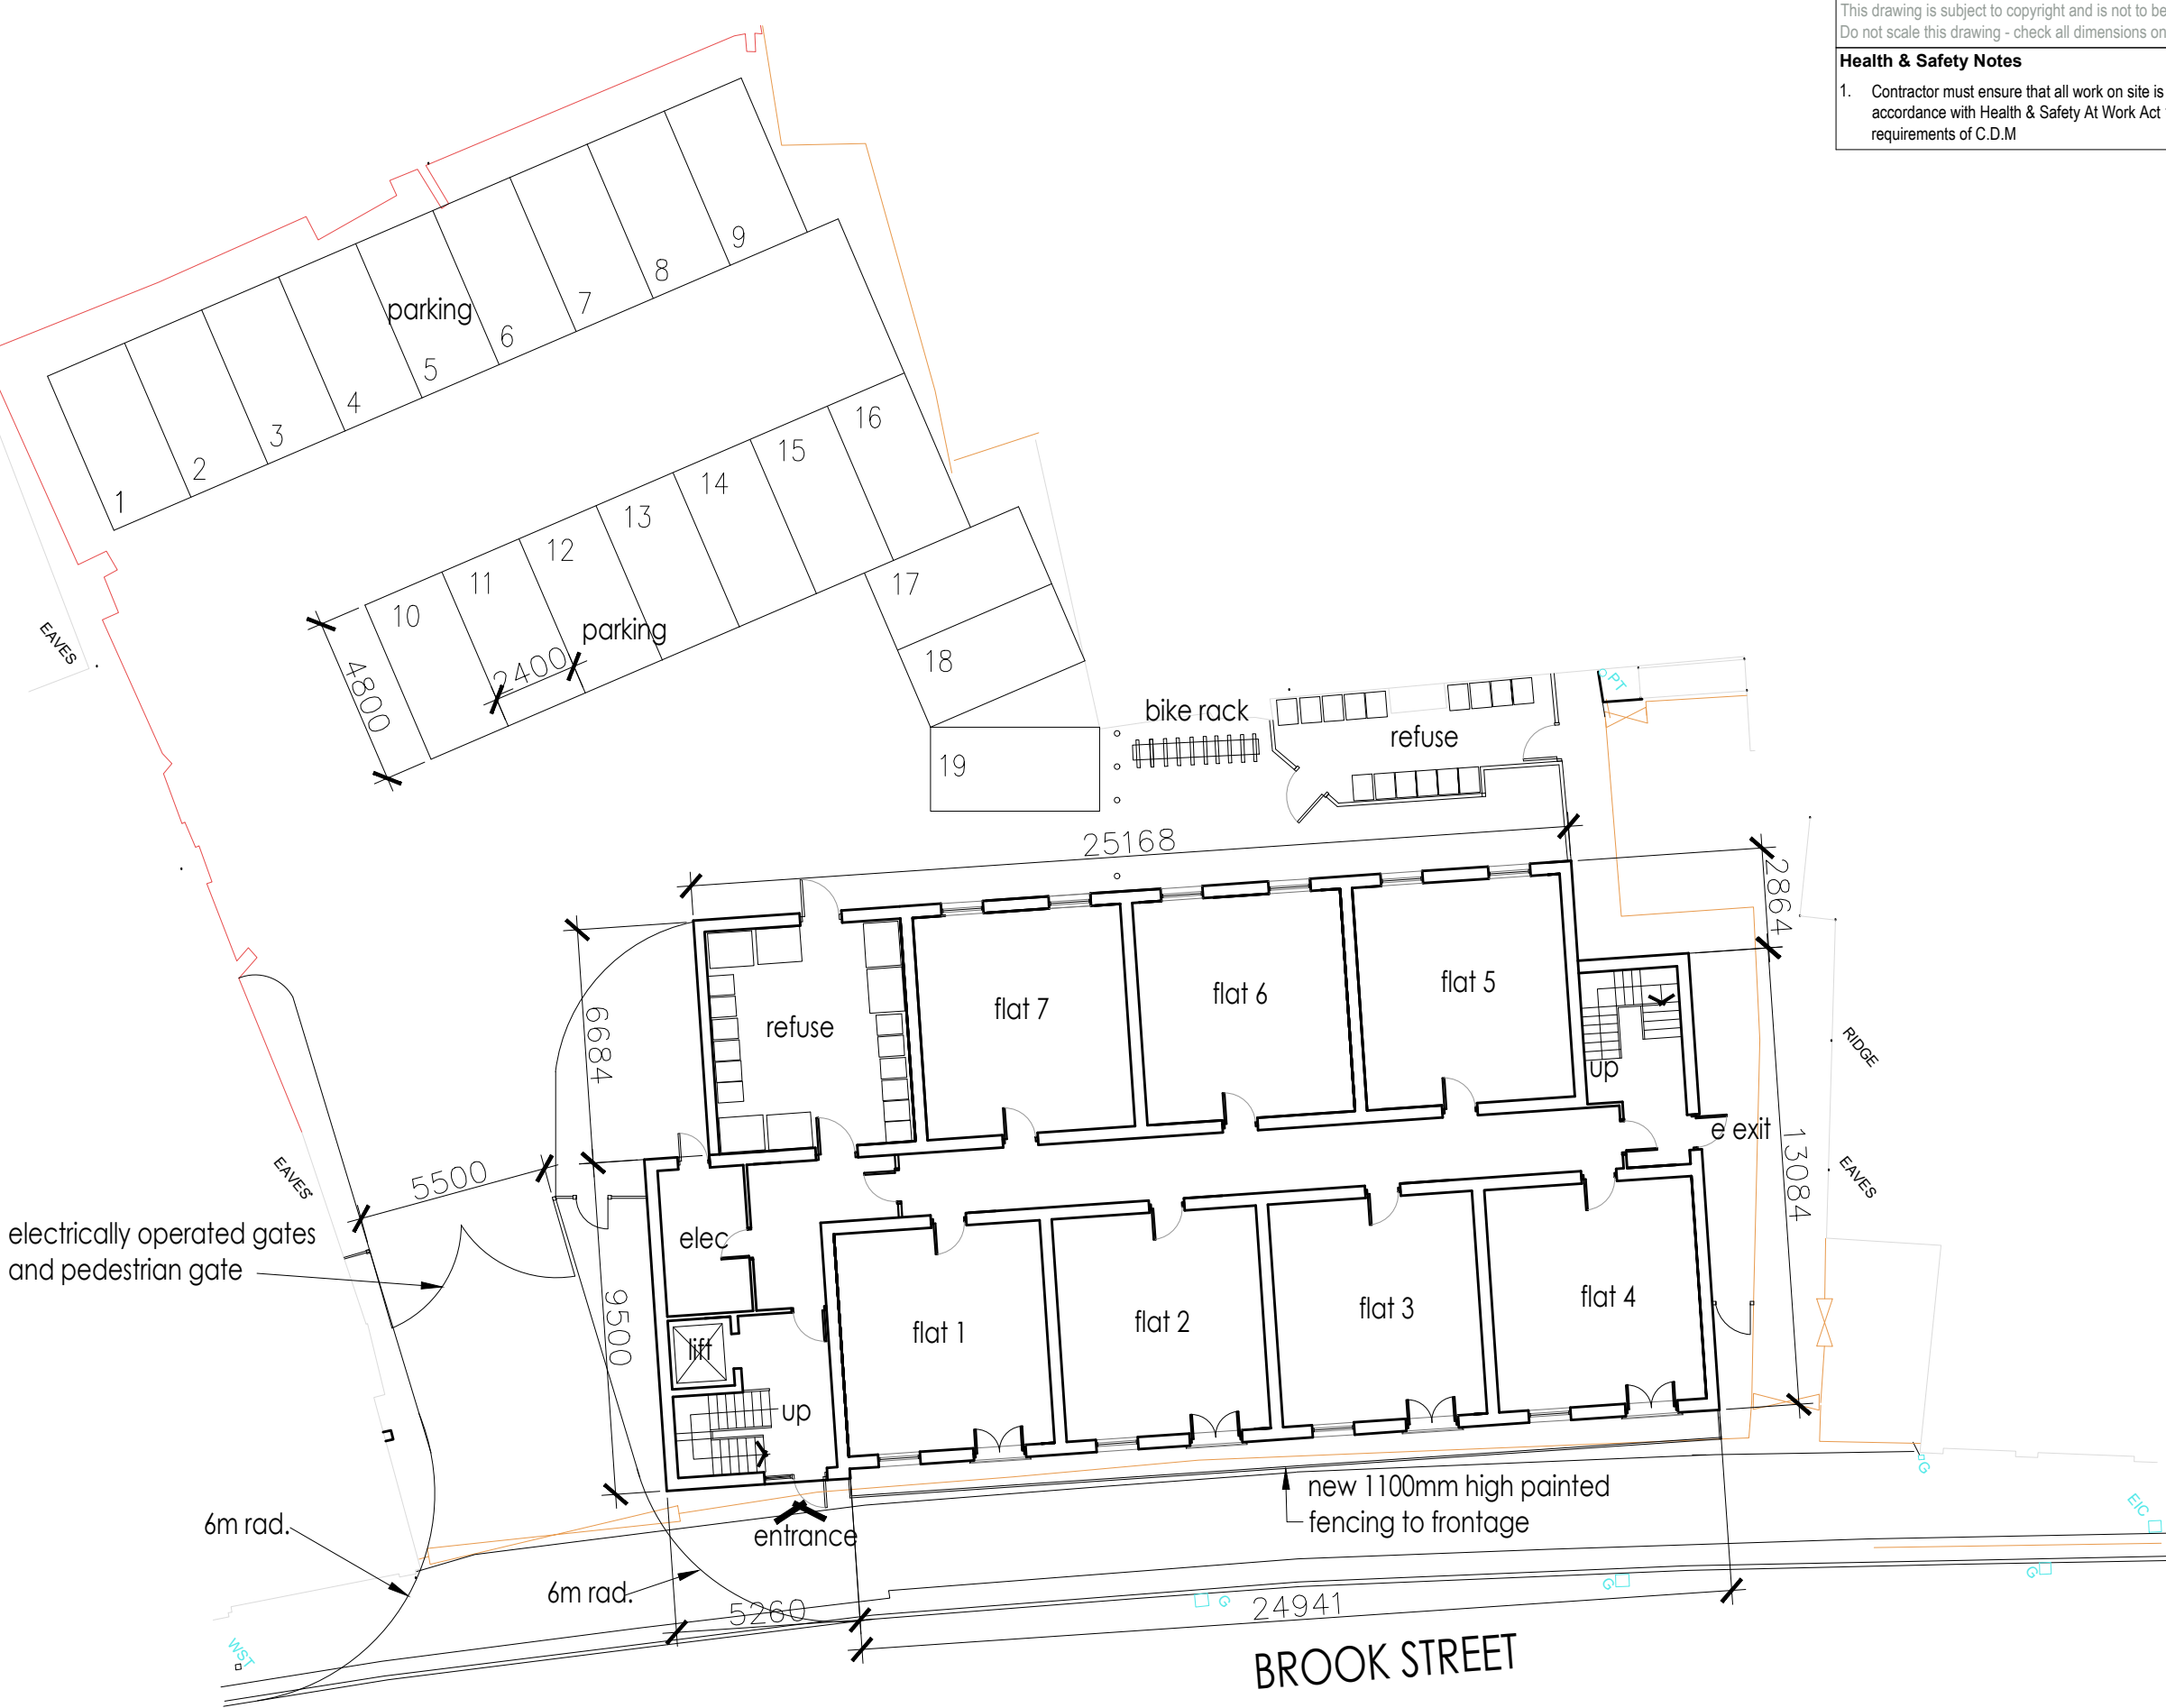

|      |             |            |
|------|-------------|------------|
| P1   | First Issue | 04.09.2015 |
| Rev. | Description | Date       |

Cassidy+Ashton

www.cassidyashton.co.uk

C+A

Architecture + Building Surveying + Town Planning

7 East Cliff, Preston, Lancashire, PR1 3JE 01772 258 356  
10 Hunters Walk, Canal Street, Chester, CH1 4EB 01244 402 900

Client  
**Lingar Properties.  
Portside House. Ellesmere Port.**

Project  
**Proposed Apartments.  
Land behind 4 Brook St. Wrexham.**

|                                                             |                       |            |                |
|-------------------------------------------------------------|-----------------------|------------|----------------|
| Drawing Title<br><b>Proposed Ground Floor Plan(Amended)</b> |                       |            |                |
| Drawn by                                                    | PL                    | Checked by | Date 22/9/2017 |
| Status                                                      | Scale @ A3            |            | 1:200          |
| Job no.<br><b>8821</b>                                      | Dwg.no.<br><b>L30</b> | Rev.       |                |