

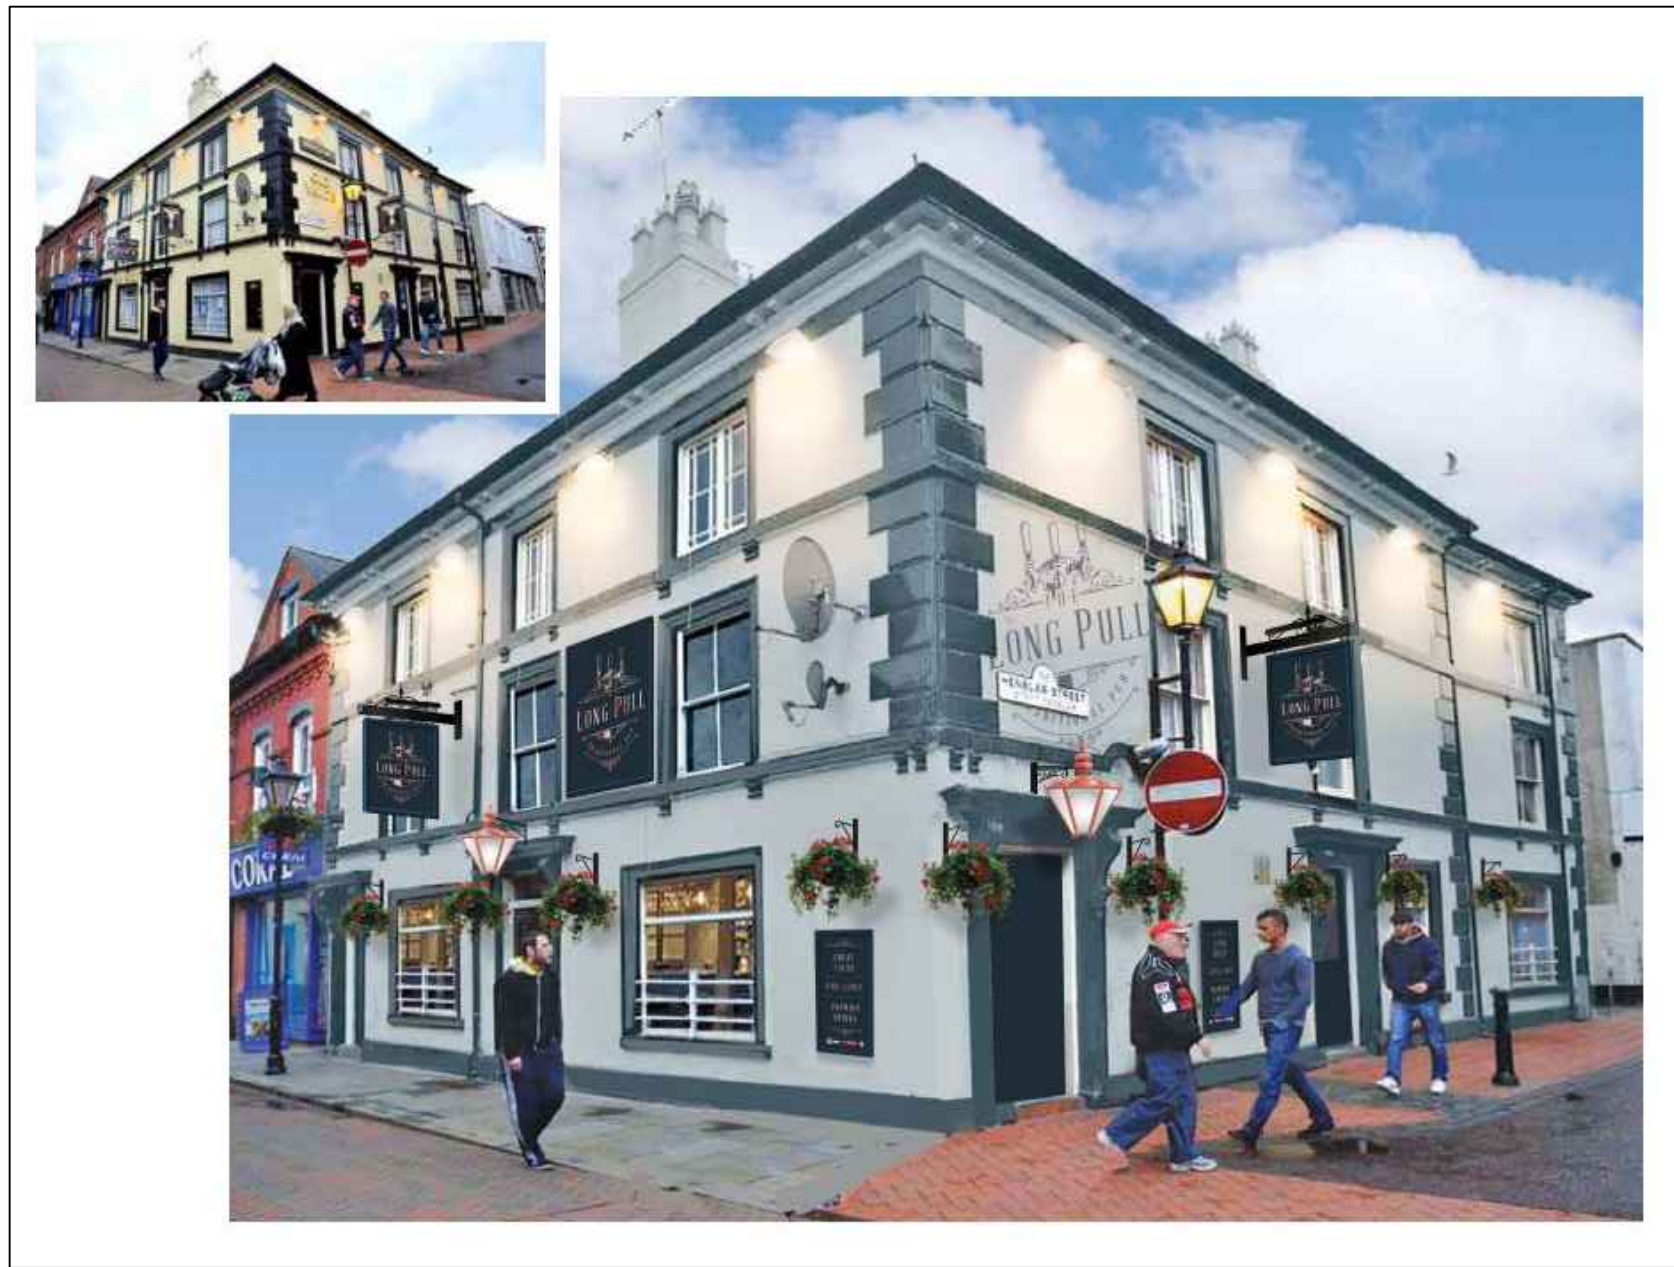


 

PROPOSED EXTERNAL DECORATIONS (Signage subject to separate application)

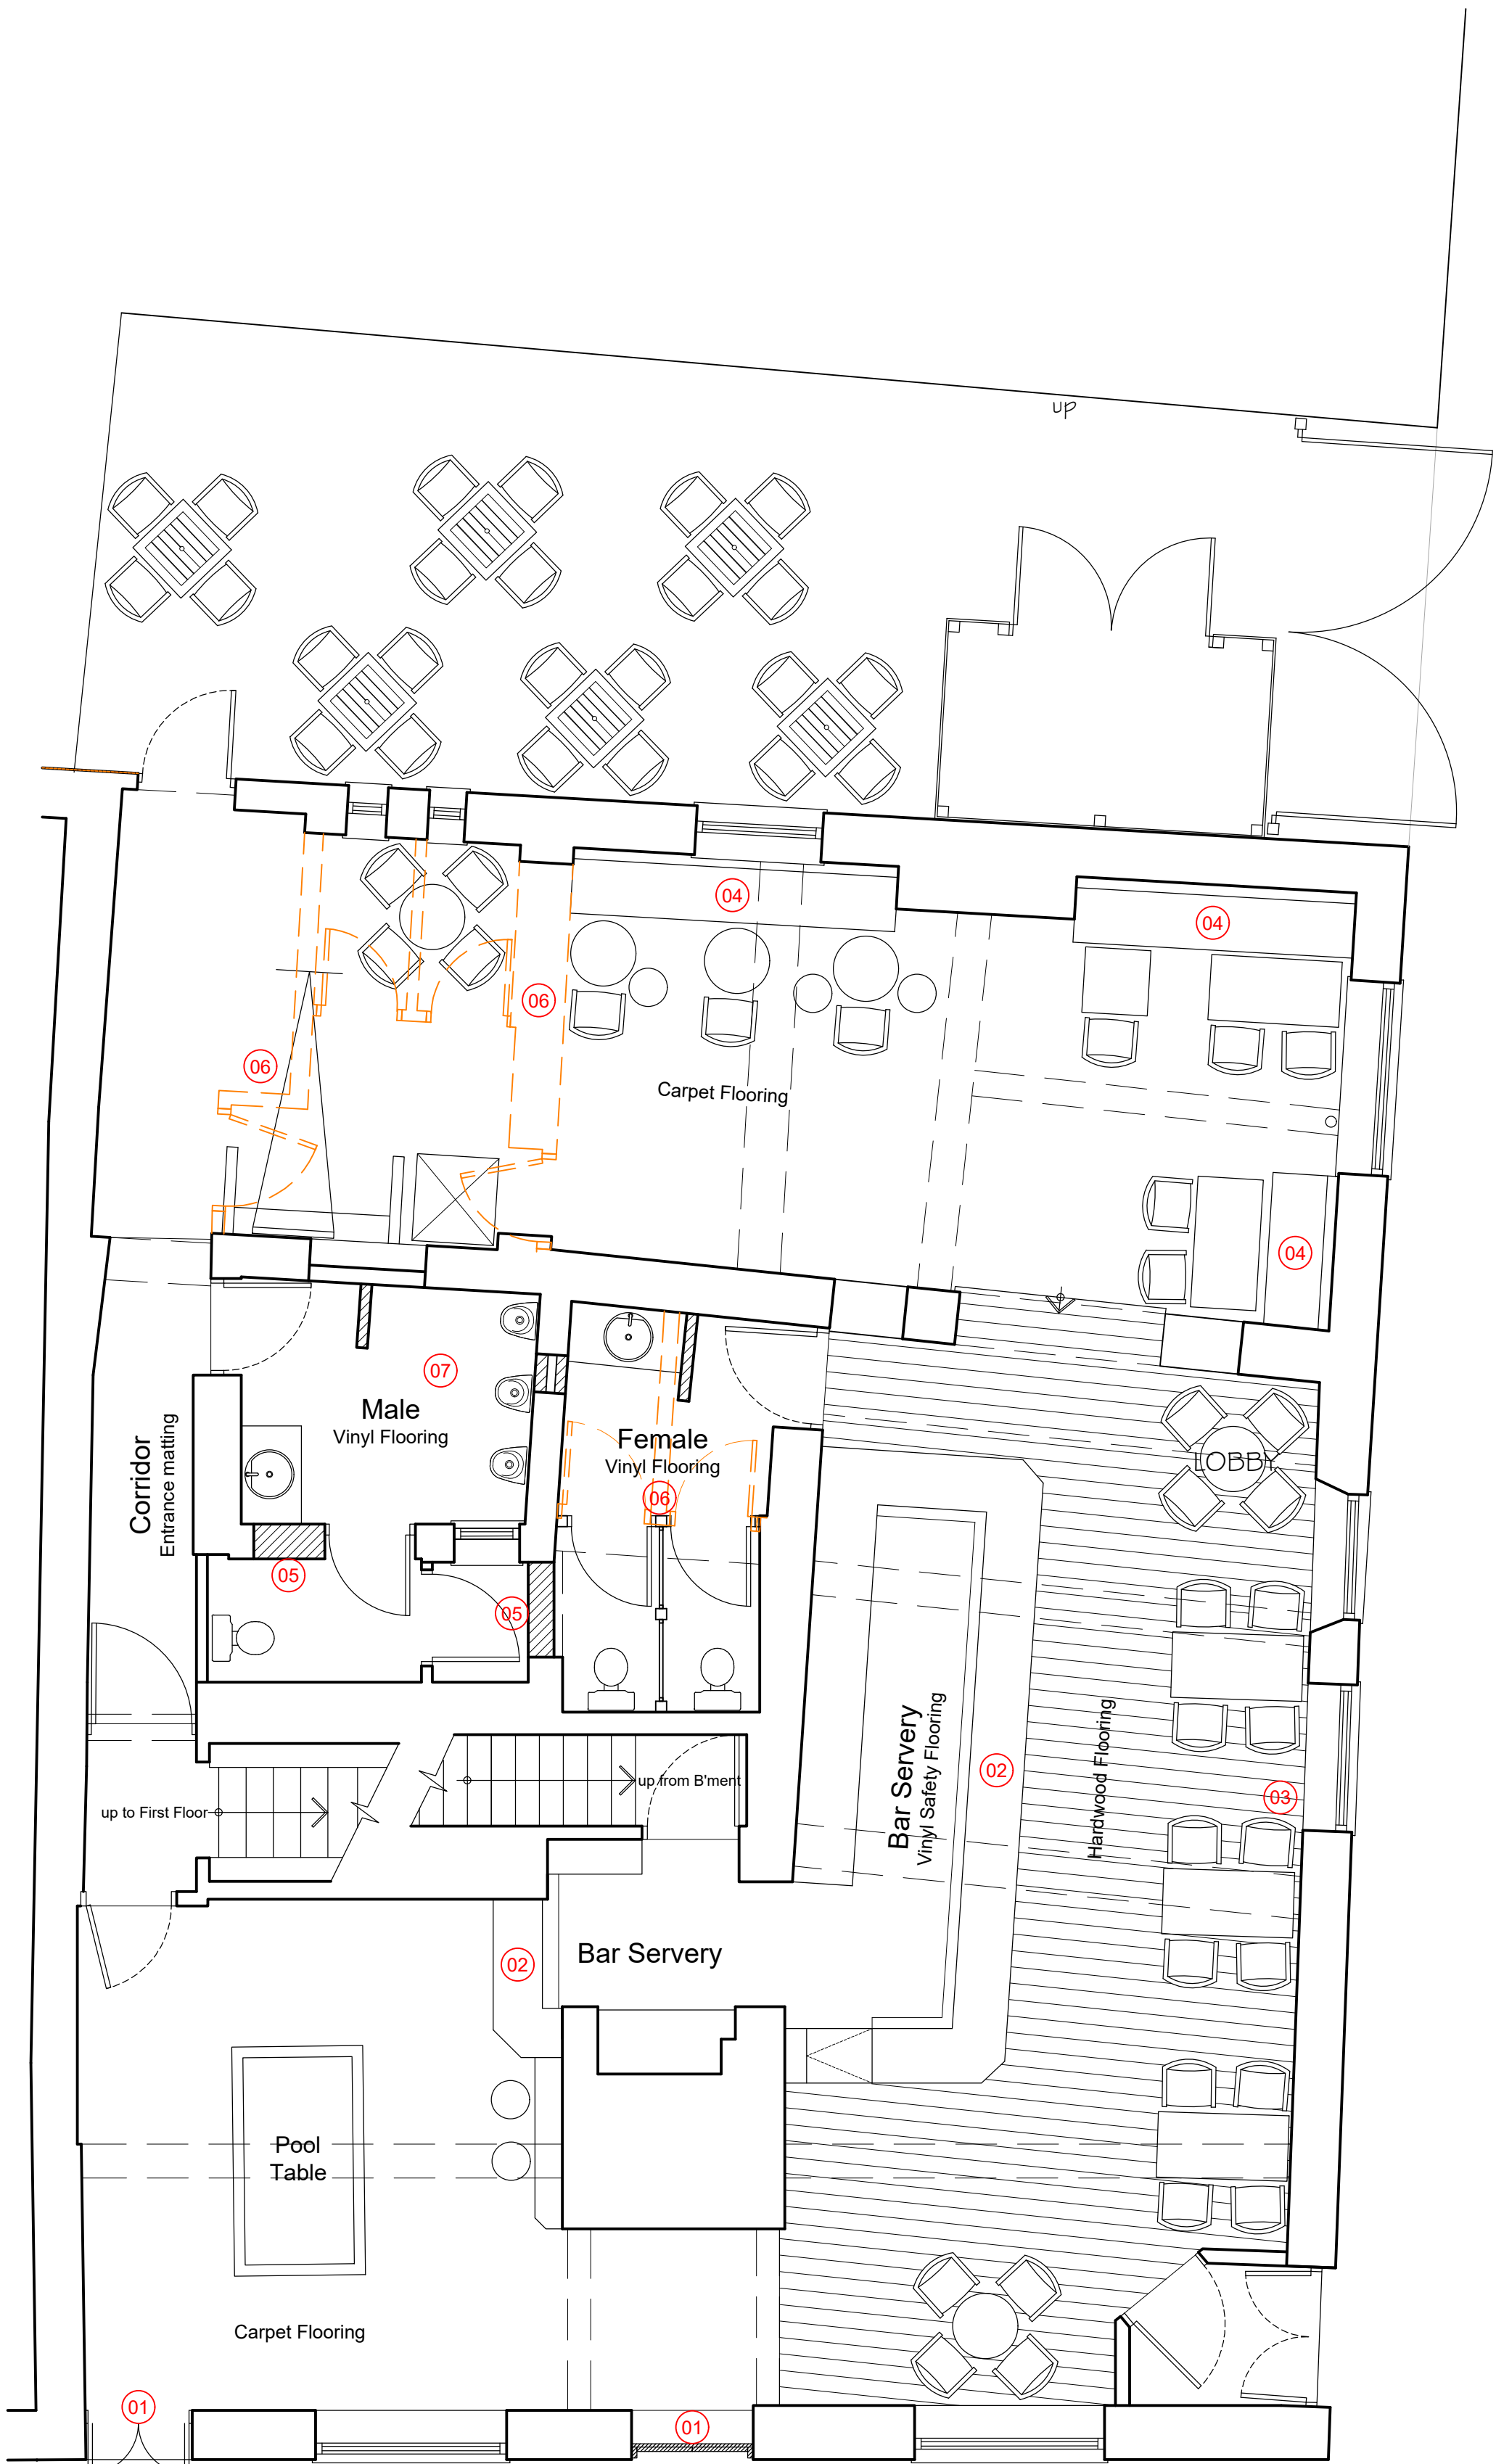

PROPOSED GROUND FLOOR PLAN

- 01 - Existing external door to be replaced with double door to match existing central door which has been previously closed off.
- 02 - Existing Bar Servery and backfitting to be carefully removed and replaced with a new unit.
- 03 - Existing fixed seating to be carefully removed.
- 04 - New fixed seating.
- 05 - Existing window and door openings closed off with new masonry.
- 06 - ——— Indicates extent of demolitions.
- 07 - Existing open Yard to be enclosed with new flat roof to match existing.



PROPOSED FIRST FLOOR PLAN



REVISIONS

CLIENT ADMIRAL TAVERNS/HSL.

JOB THE LONG PULL
5 CHESTER STREET - WREXHAM
CLWYD - LL13 8BD

TITLE PROPOSED GROUND AND FIRST FLOOR
PLANS

JOB NO. 1526 DRAWING NO. P04

SCALE 1:50 @ A1 DATE NOVEMBER 2021

RCA Interiors
Design Studio Unit 2A Parkway Trading Estate
Barton Dock Road Manchester M32 0TL
tel: 0161 864 2921
fax: 0161 864 4049. www.rcainteriors.co.uk

RCA Interiors is a trading style of Richard Chadwick Associates Ltd