


ELEVATIONS SCALE 1:100 AT A1
FLOOR PLANS SCALE 1:50 AT A1

CLIENT	MR. C. ELLIS	EXTENSION	A :- September 2021 Extension reduced in length to 4490mm
PROJECT	PROPOSED EXTENSION AT No.21 HEOL Y WAEN, BRADLEY, WREXHAM,		
LLT1	48P		
DRAWING	SKETCH SCHEME		
DATE	JULY 2021	SCALE	1:50 AT A1 1:100 AT A1
DWG. NUMBER	2021/RHW/01		

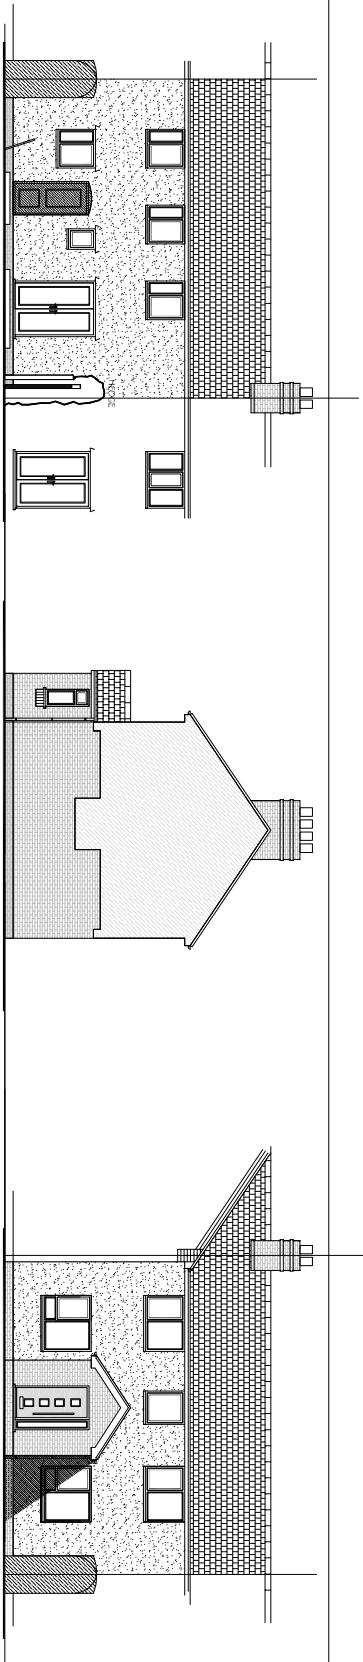