




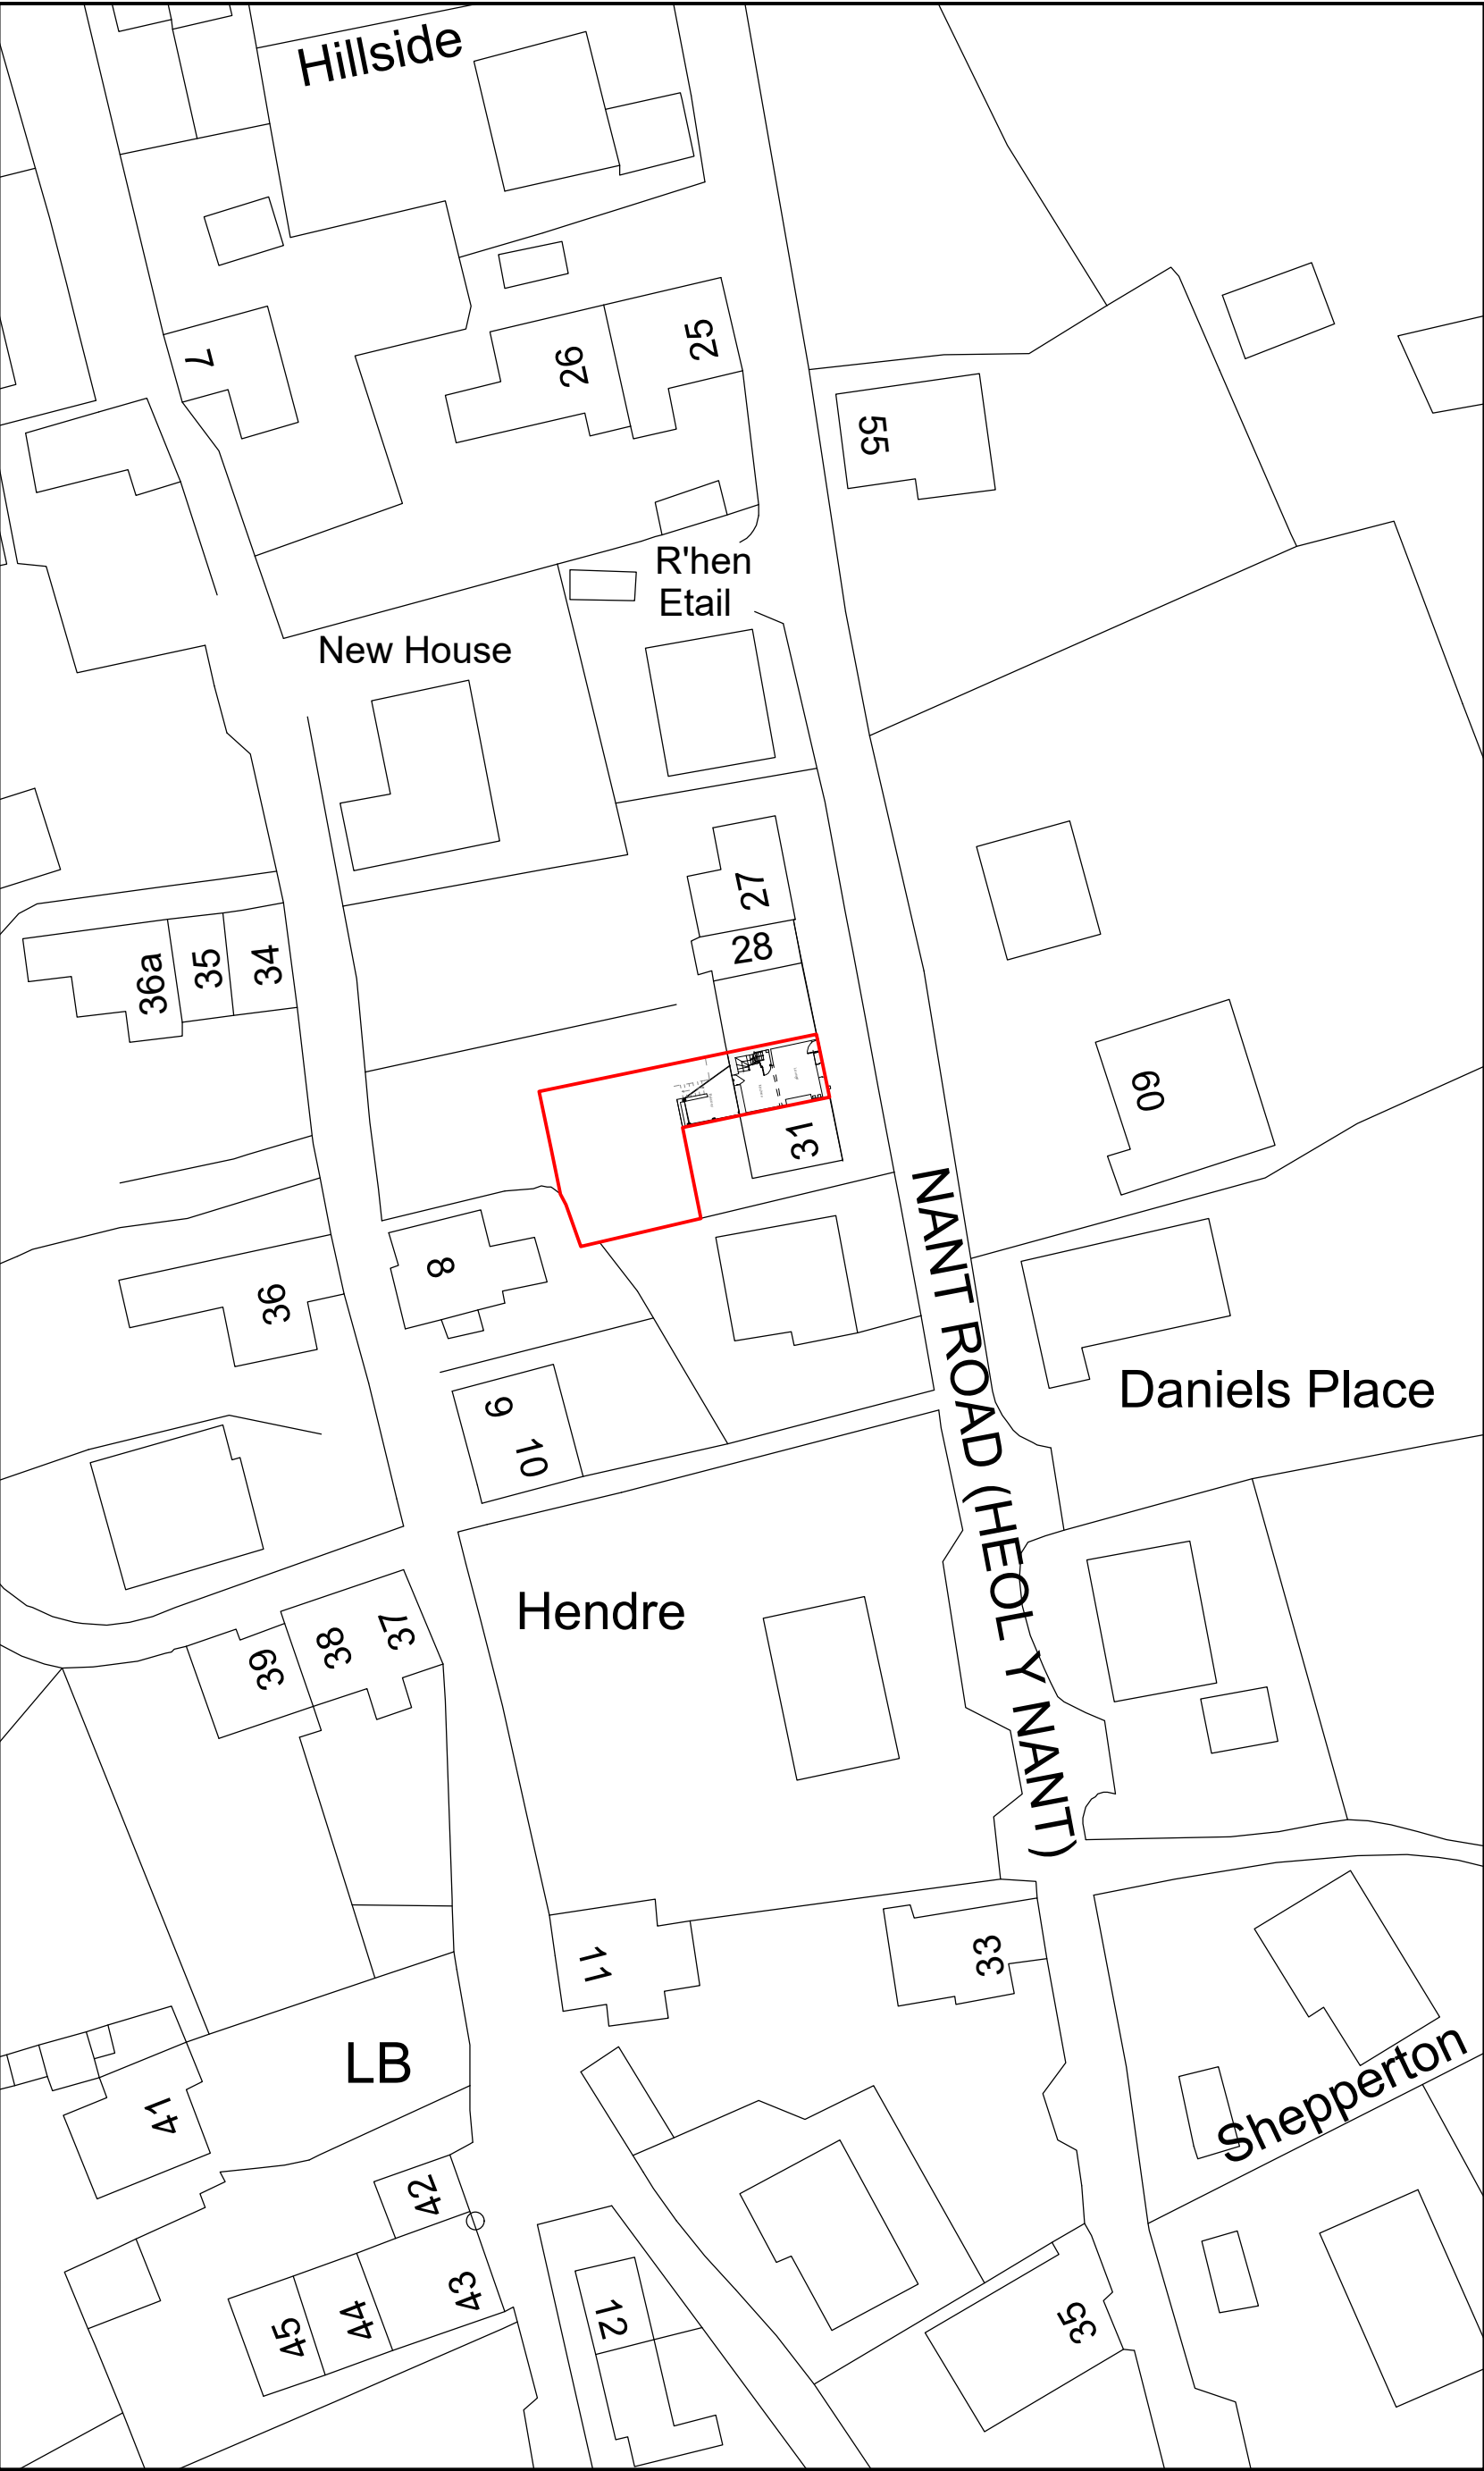

Site Plan 1:500

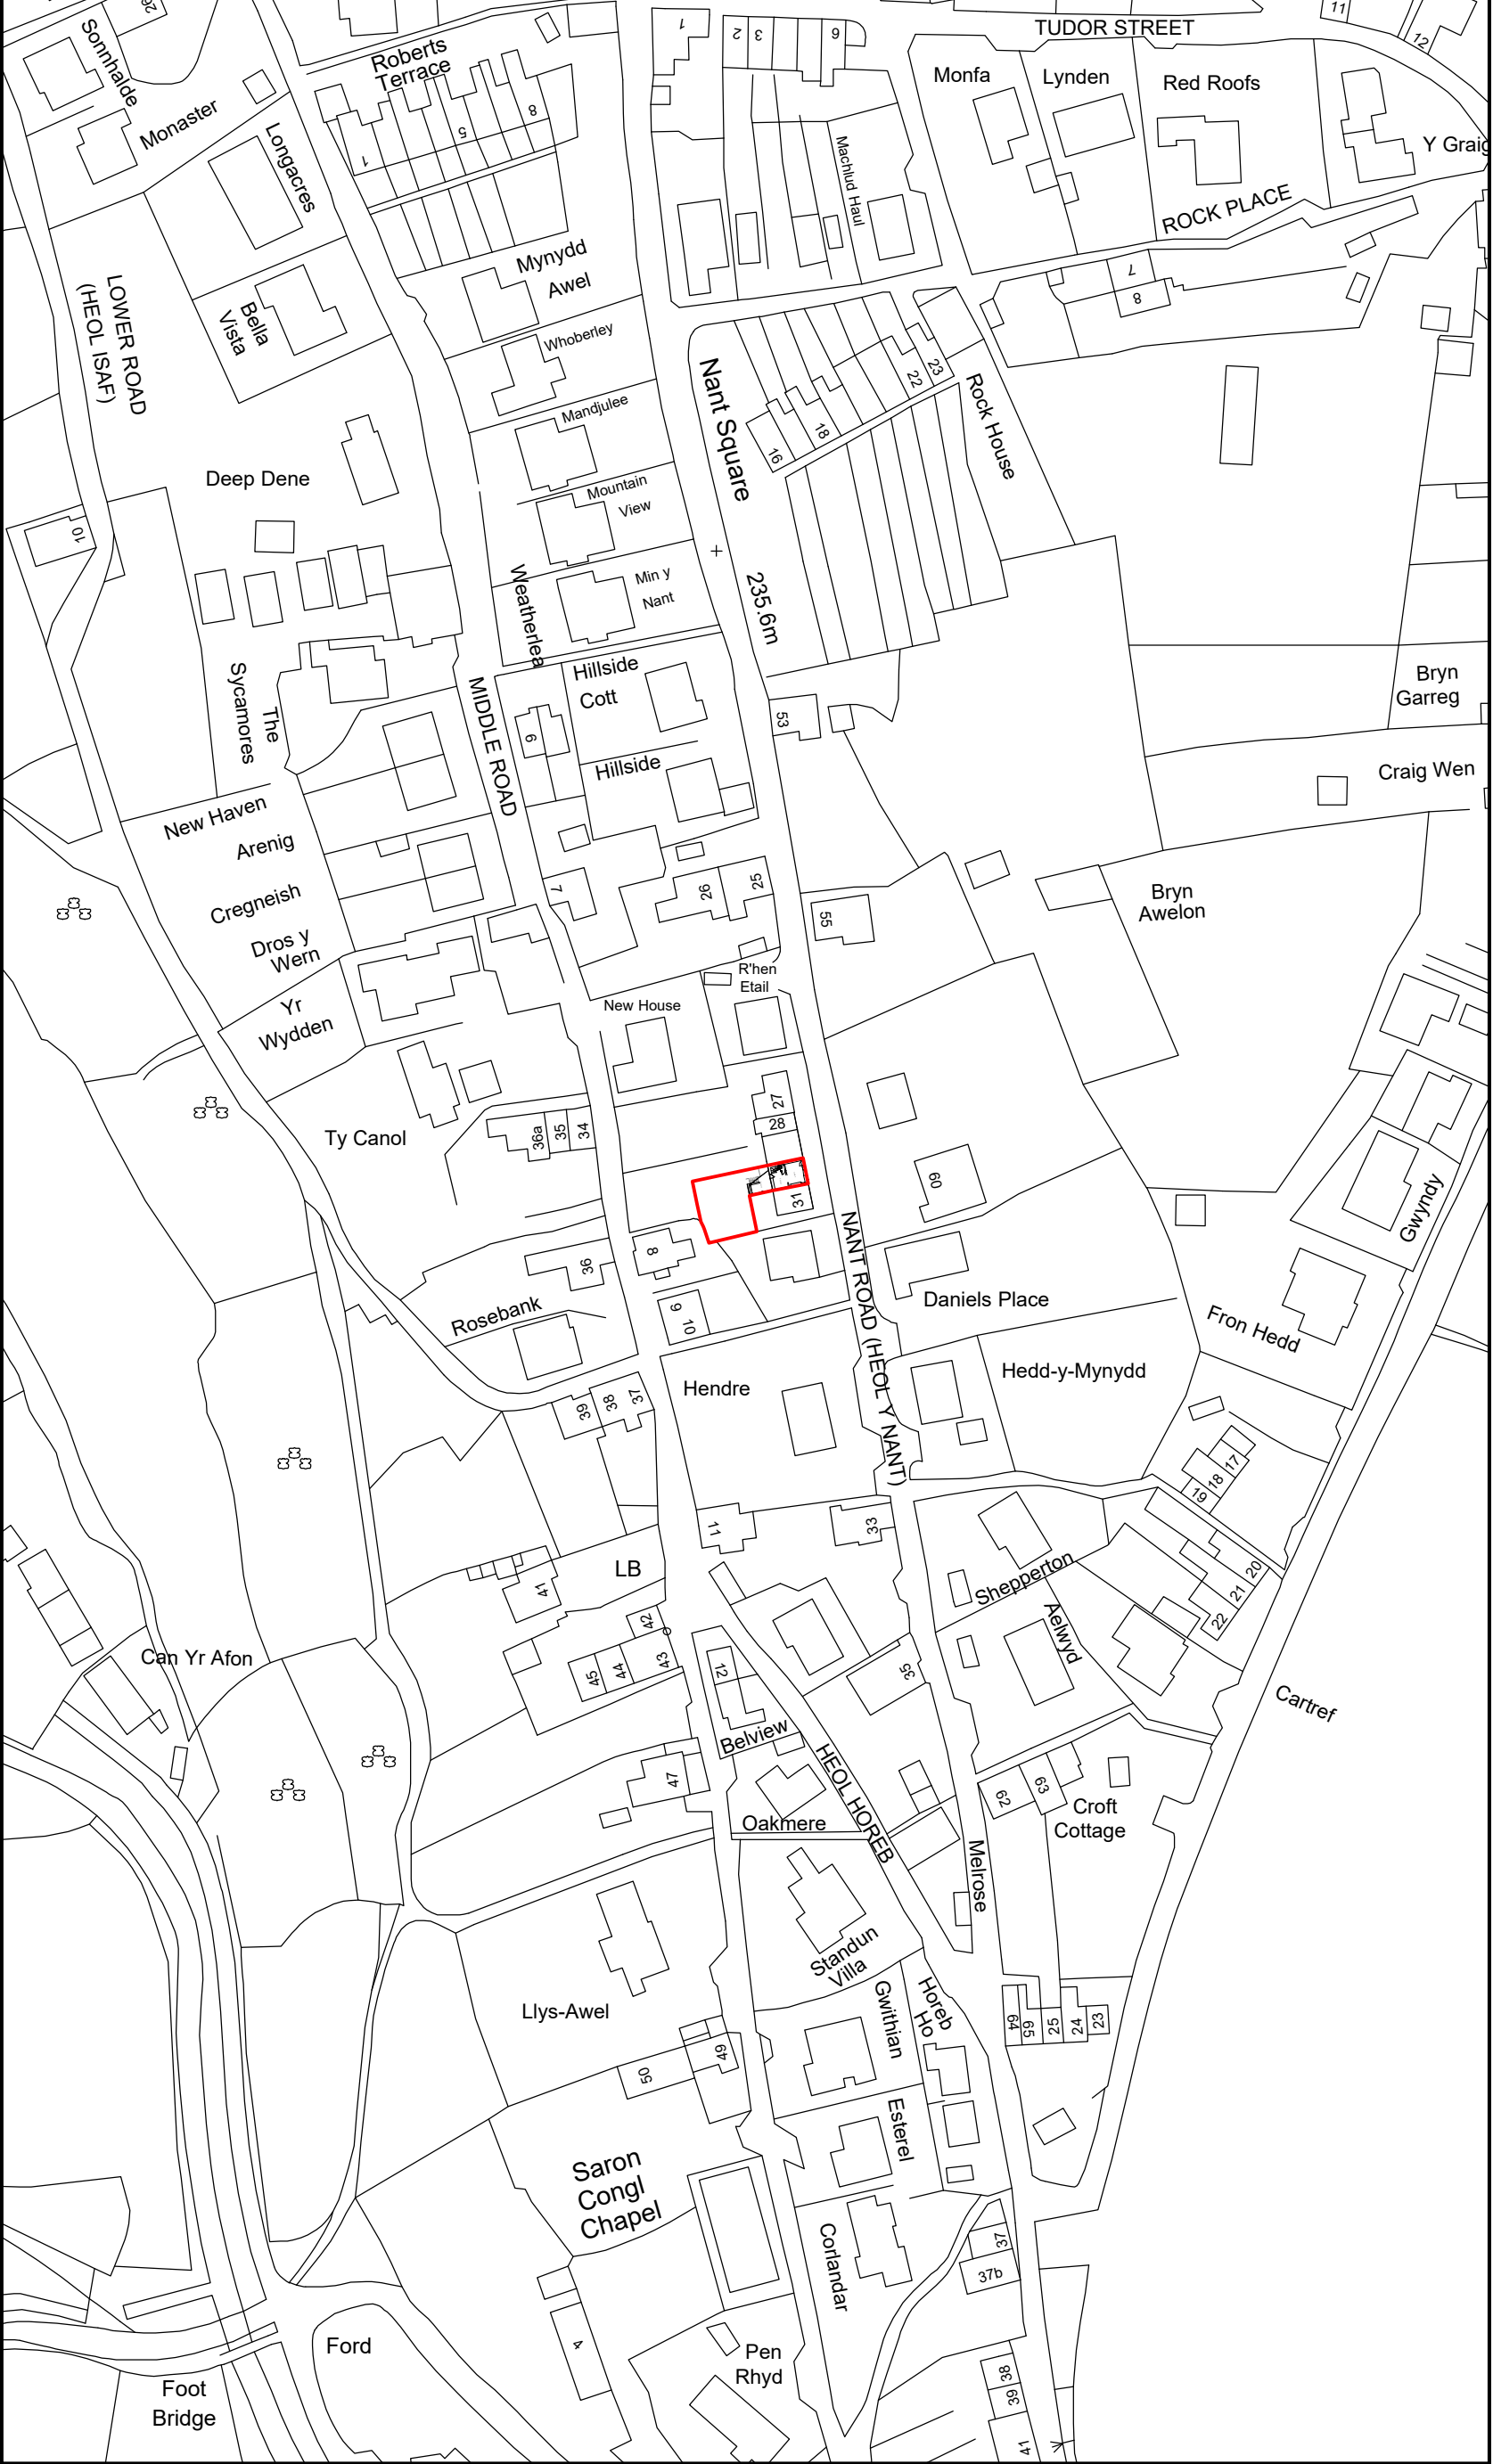

Location Plan 1:1250

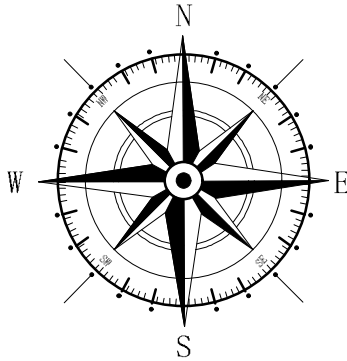

Key

Application Site

Rev	Date	Detail	Initial

Project: Proposed Alterations to, 30 Nant Road, Coedpoeth, Wrexham, LL11 3TF	
Title: Planning:Site & Location Plan	Scale: (A2) 1:500 & 1:1250

Drawn By: E.M.Jackson	Date: Nov 2021
Drawing No: W180/005	Sheet: 1 of 1

Office 3K4,
Redwither Business Tower,
Wrexham. LL13 9XT
Tel: 01978 356500
www.blueprintarchitectural.com
© copyright all rights reserved