



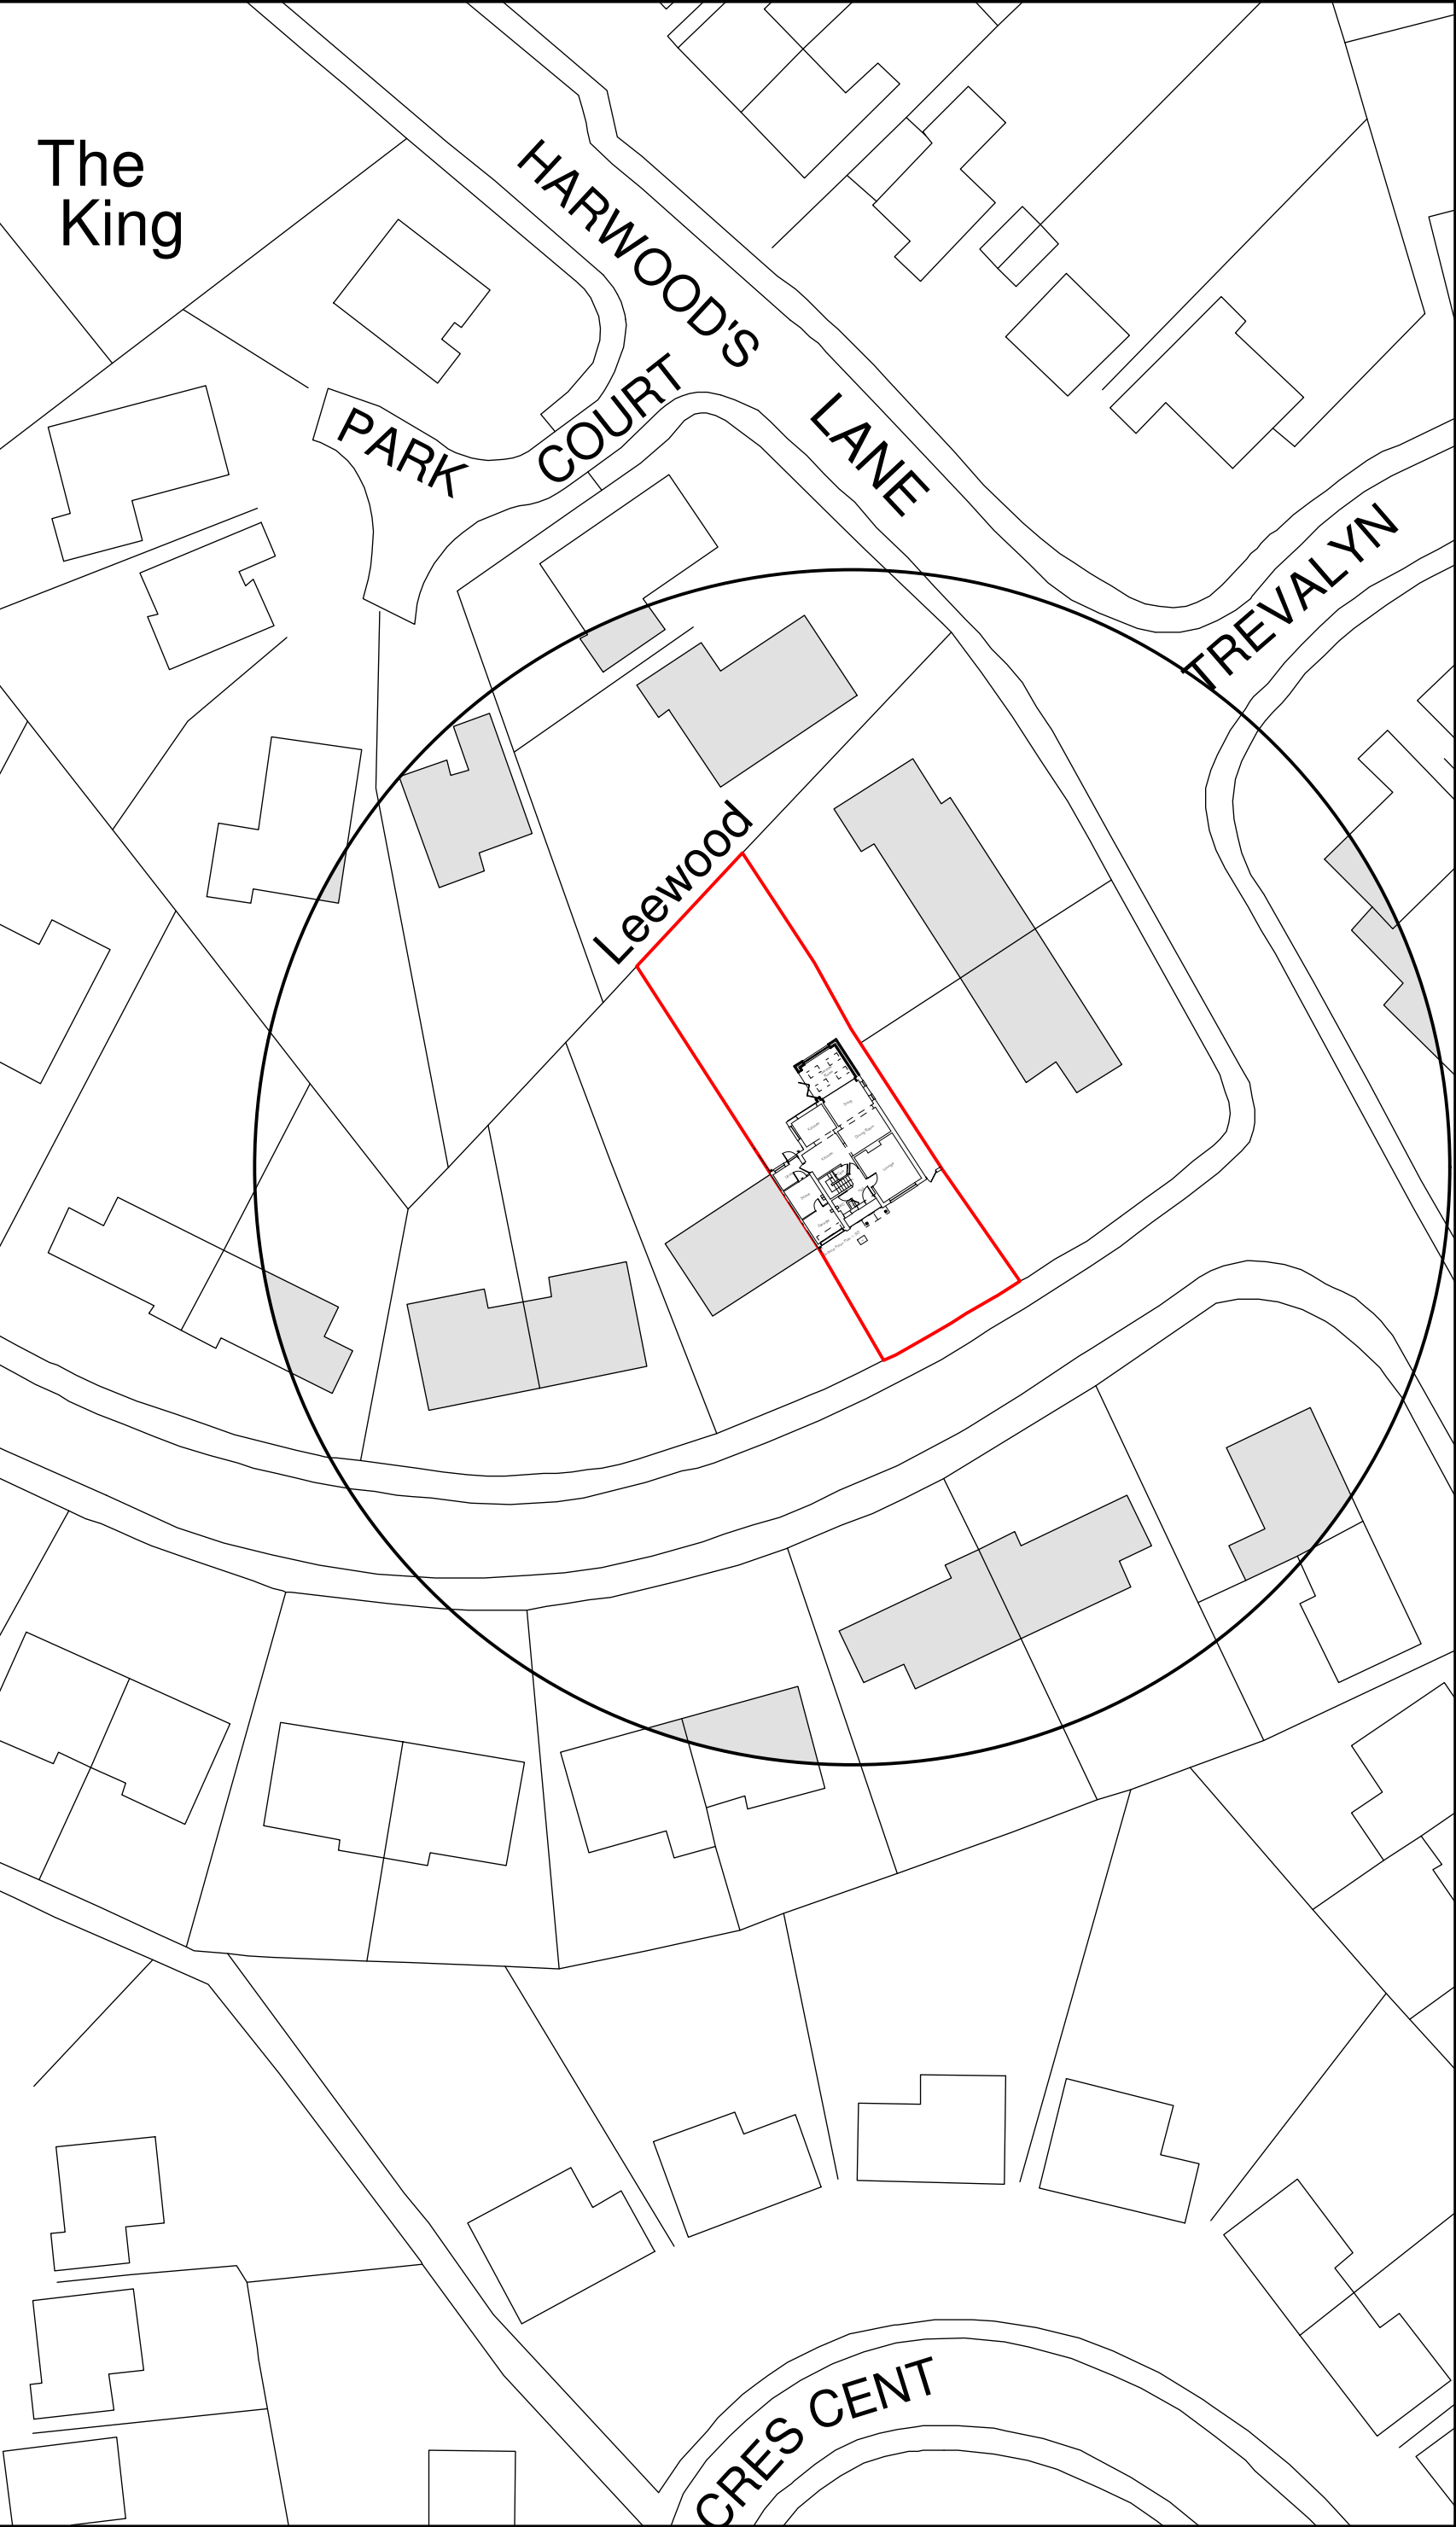

Site Plan 1:500

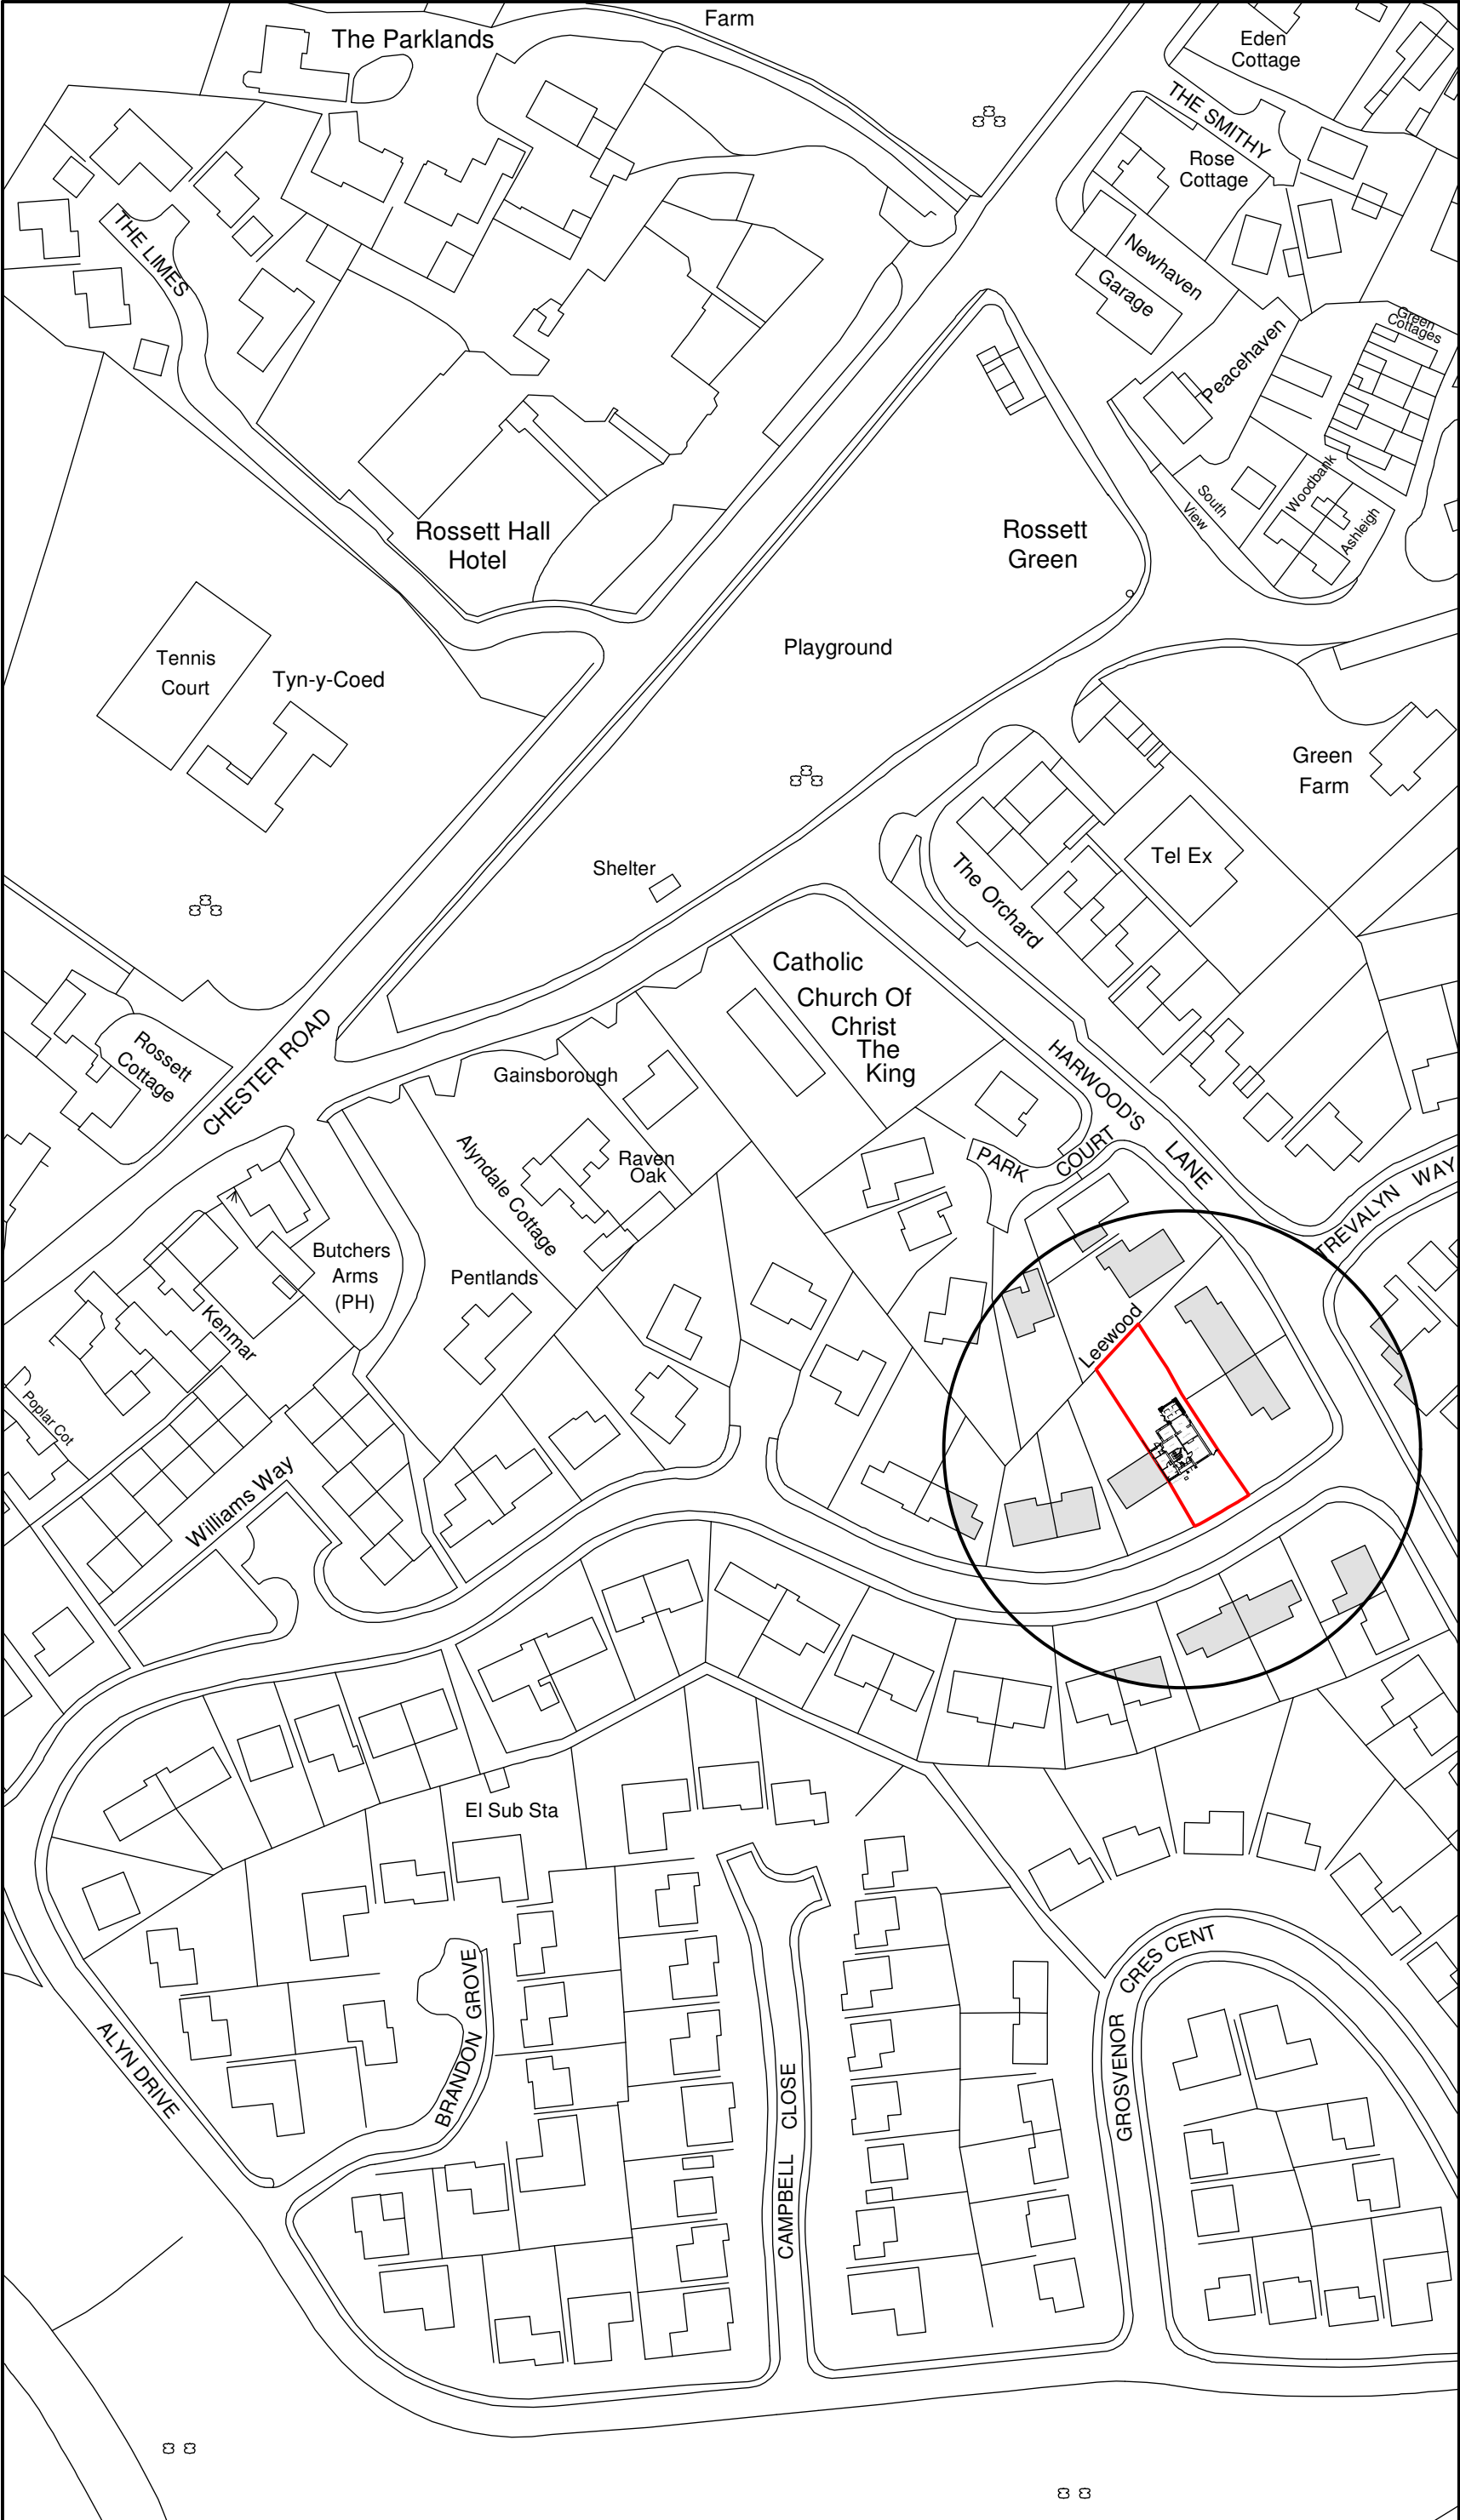

Location Plan 1:1250

Key

Surrounding Buildings

Application Site

Rev	Date	Detail	Initial

Project:

Proposed Alterations to,
1 Aln Drive,
Rossett, Wrexham,
LL12 0HQ.

Title: Site & Location Plan	Scale: (A2) 1:500 & 1:1250
-----------------------------------	----------------------------------

Drawn By: A. Valentne	Date: Sept 2021
Drawing No: R110/004	Sheet: 1 of 1

Office 3K4,
Redwither Business Tower,
Wrexham. LL13 9XT
Tel: 01978 356500
www.blueprintarchitectural.com
© copyright all rights reserved