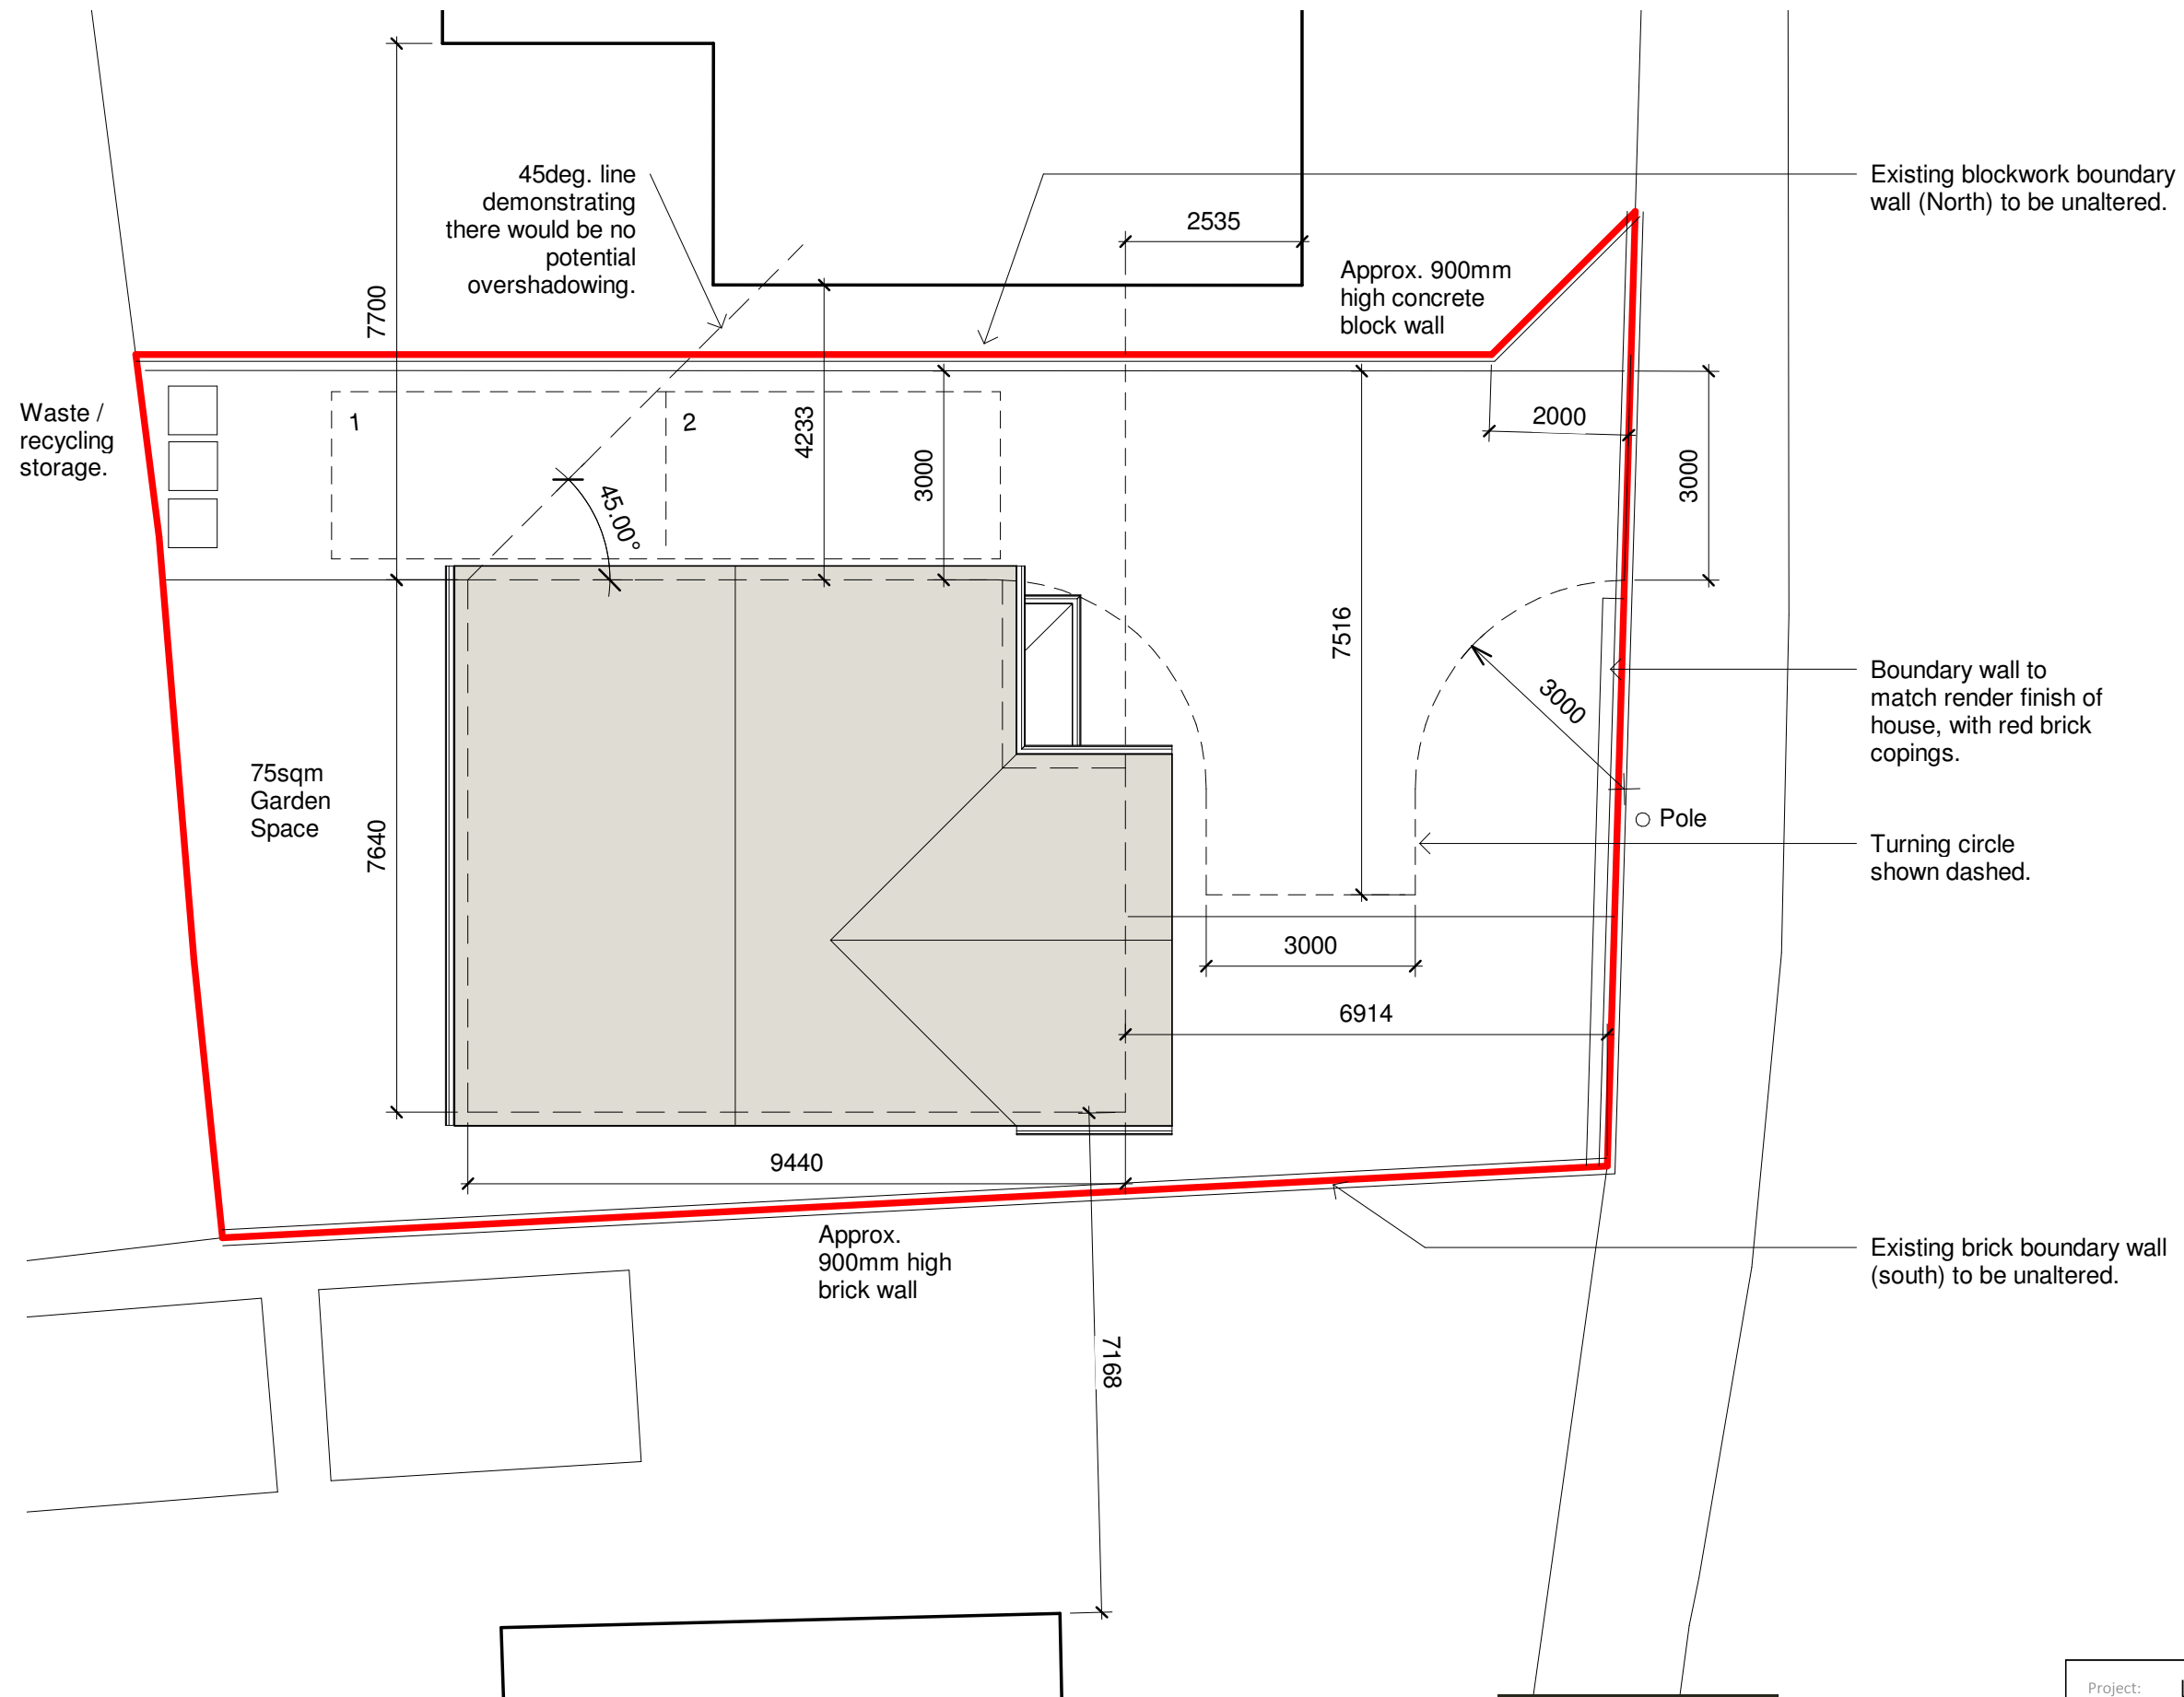
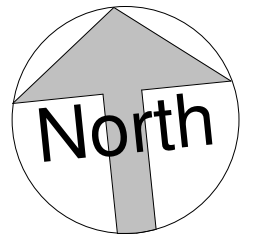


36 Plas Tirion, Johnstown,
Wrexham LL14 1UR
07543968690
geraint@weareframe.co.uk
www.weareframe.co.uk
facebook.com/frame.architect
instagram.com/we_are_frame

Project:	Land ad. Brynteg, Church St. Rhos		
Title:	Proposed Site Plan		
Scale @ A3:	1 : 100	Author: GE	Date: 28.05.21
Project Ref:	21-44	Drawing No: A101	Rev. C