
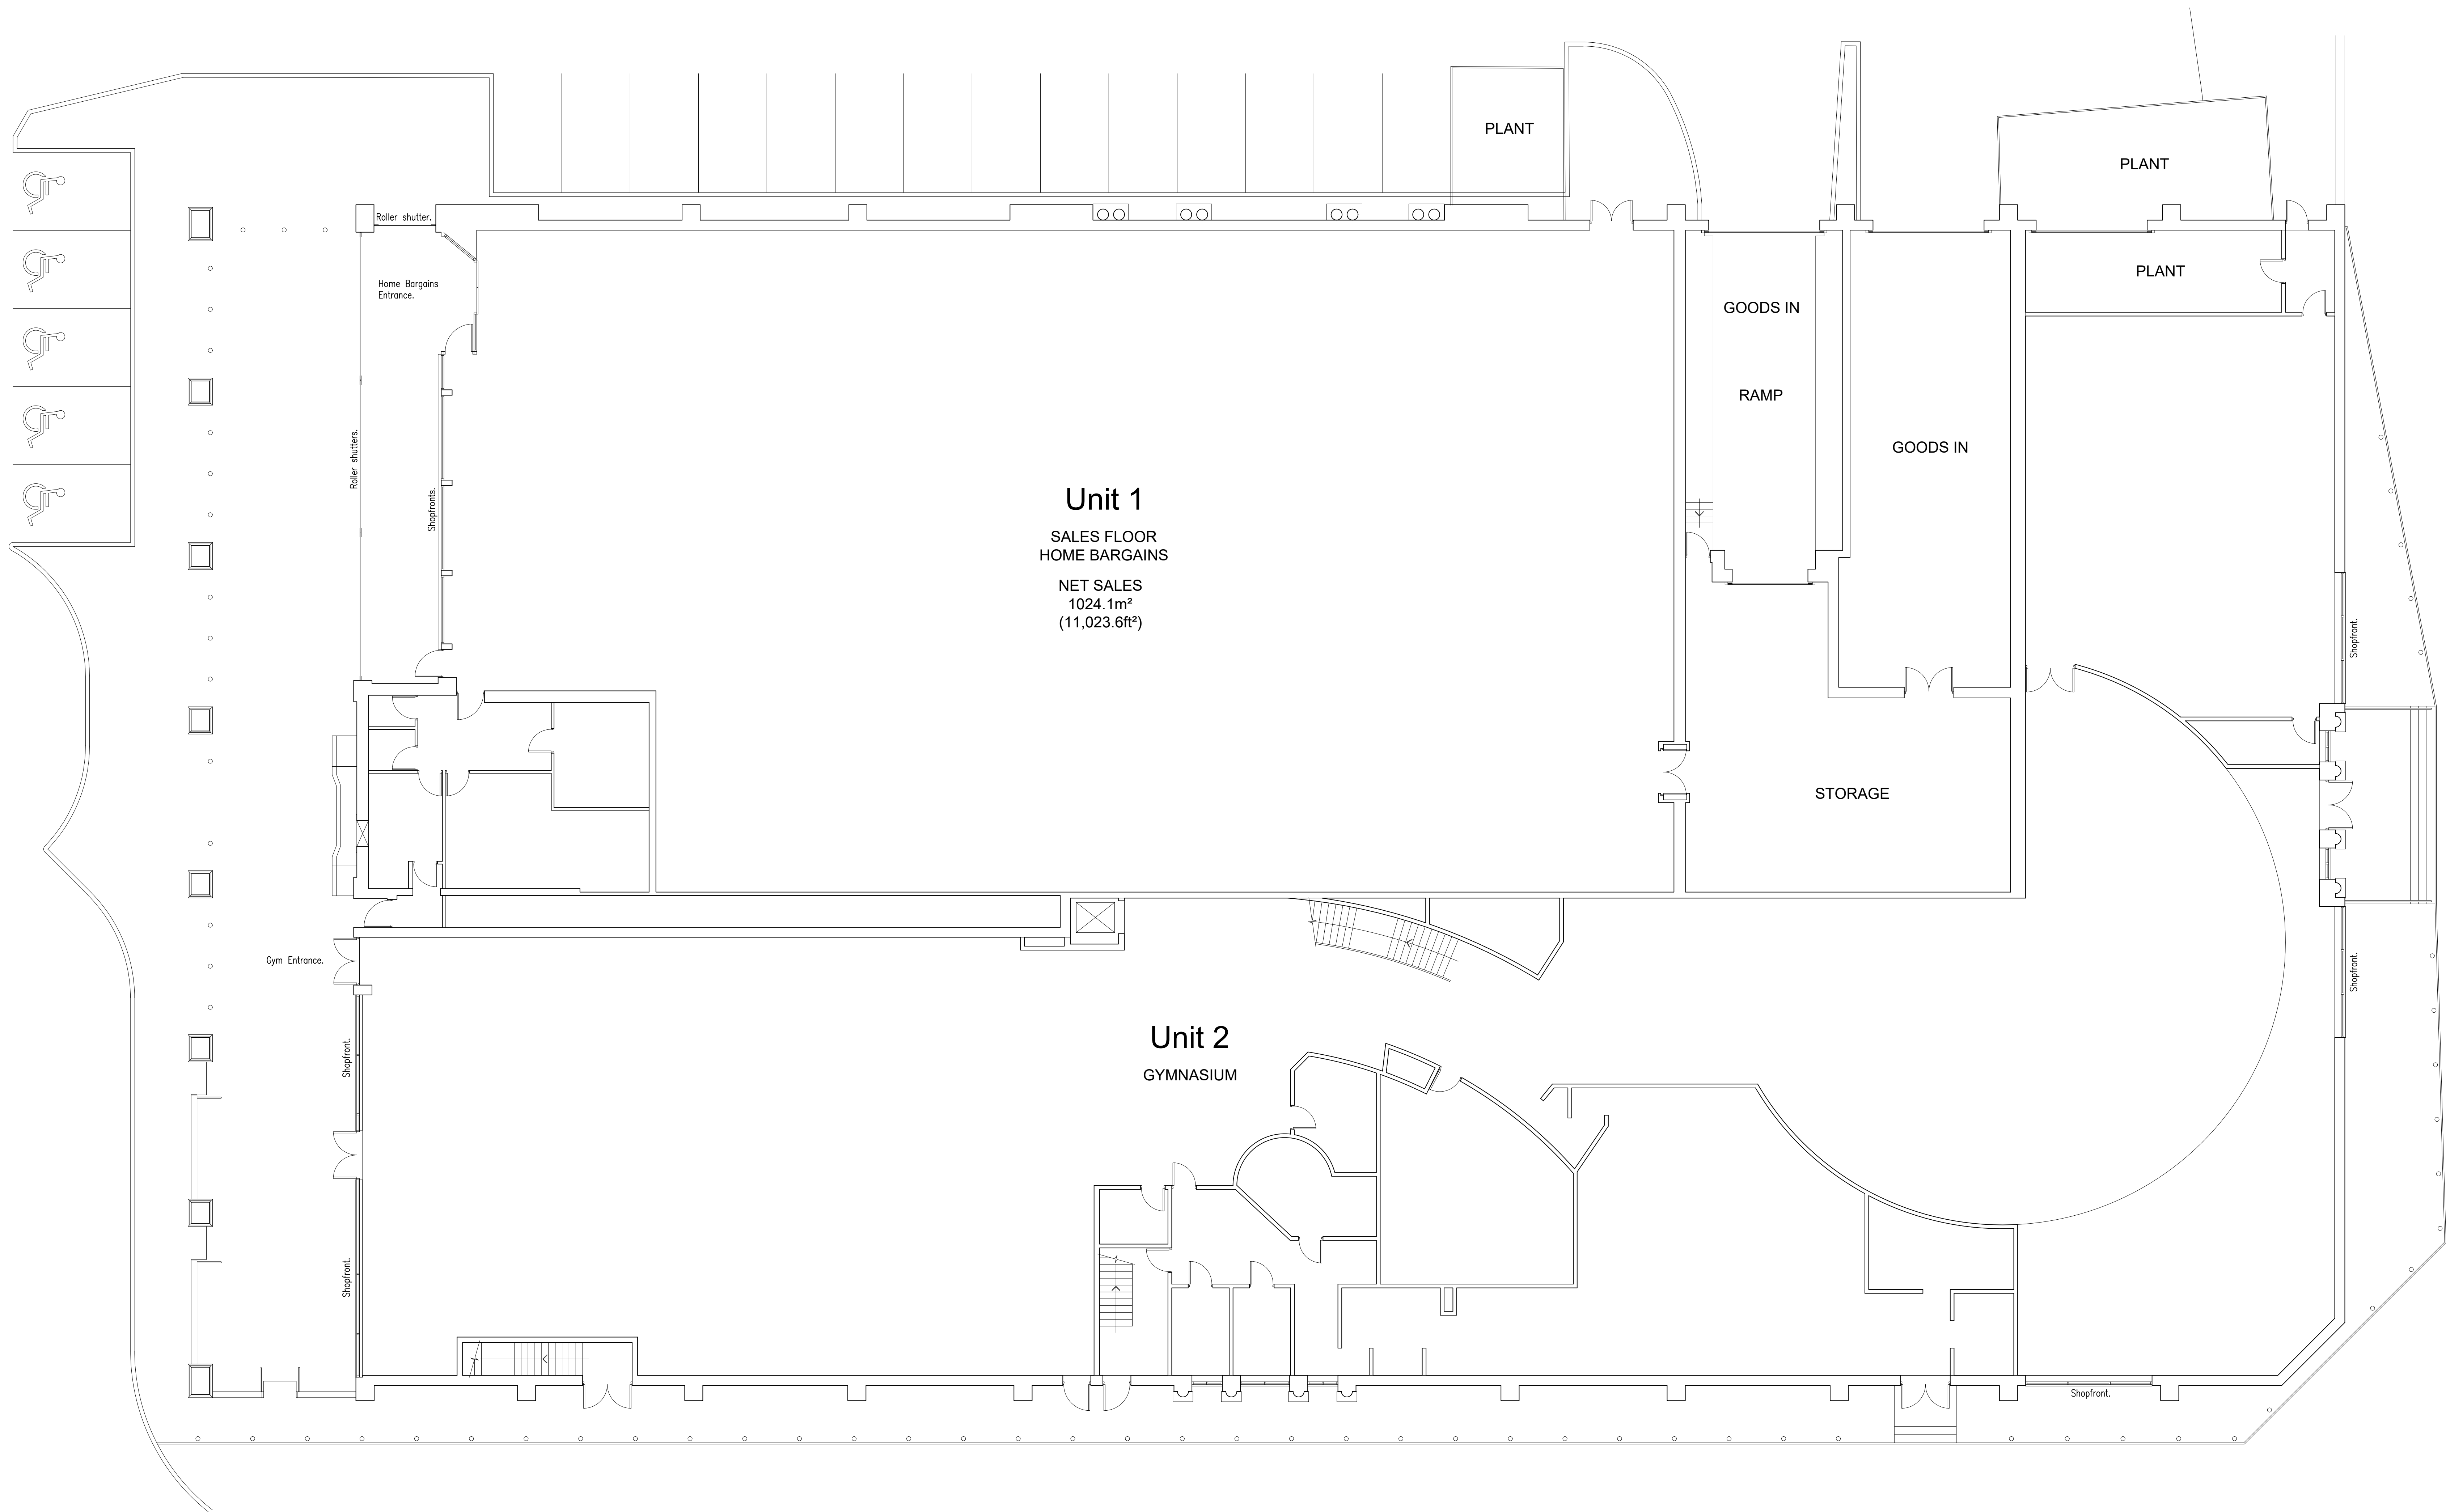


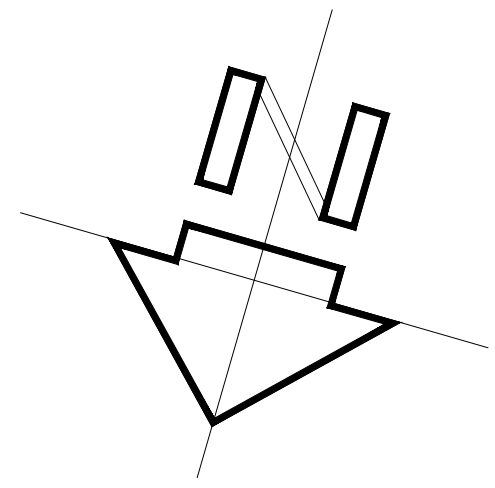

GROUND FLOOR PLAN

Schedule of Existing Areas			
Site Area		0.834Ha	
GIA			
UNIT 1	GF	1431.2m ²	15,406.2ft ²
UNIT 2	GF	1481.8m ²	15,951.0ft ²
	MEZZ	469.3m ²	5,052.5ft ²
Car Parking		N/A	

0m1m5m10m

1:100

home bargains

TOP BRANDS - BOTTOM PRICES

Planning

B

A

REV

19.10.18

02.10.18

DATE

Unit 2 completed, annex added.
Units 2 and 3 floor layouts amended.
AMENDMENT

WPL

WPL Consulting LLP
1 Airport West - Lancaster Way - Leeds LS19 7ZA
Tel: 0113 202 9444 Fax: 0113 202 9333
E-mail: mail@wplconsulting.co.uk

PROJECT TITLE

Retail Unit Refurbishment
Holt Street
Wrexham
LL13 8DH
for Home Bargains

DRAWING TITLE

Existing Ground Floor Plan

PROJECT No:

DRAWING No:

REVISION:

8850

101

B

SCALE:

DATE:

DRAWN BY:

1:100@A0

21.09.18

ISB

CHECKED BY:

DATE: