



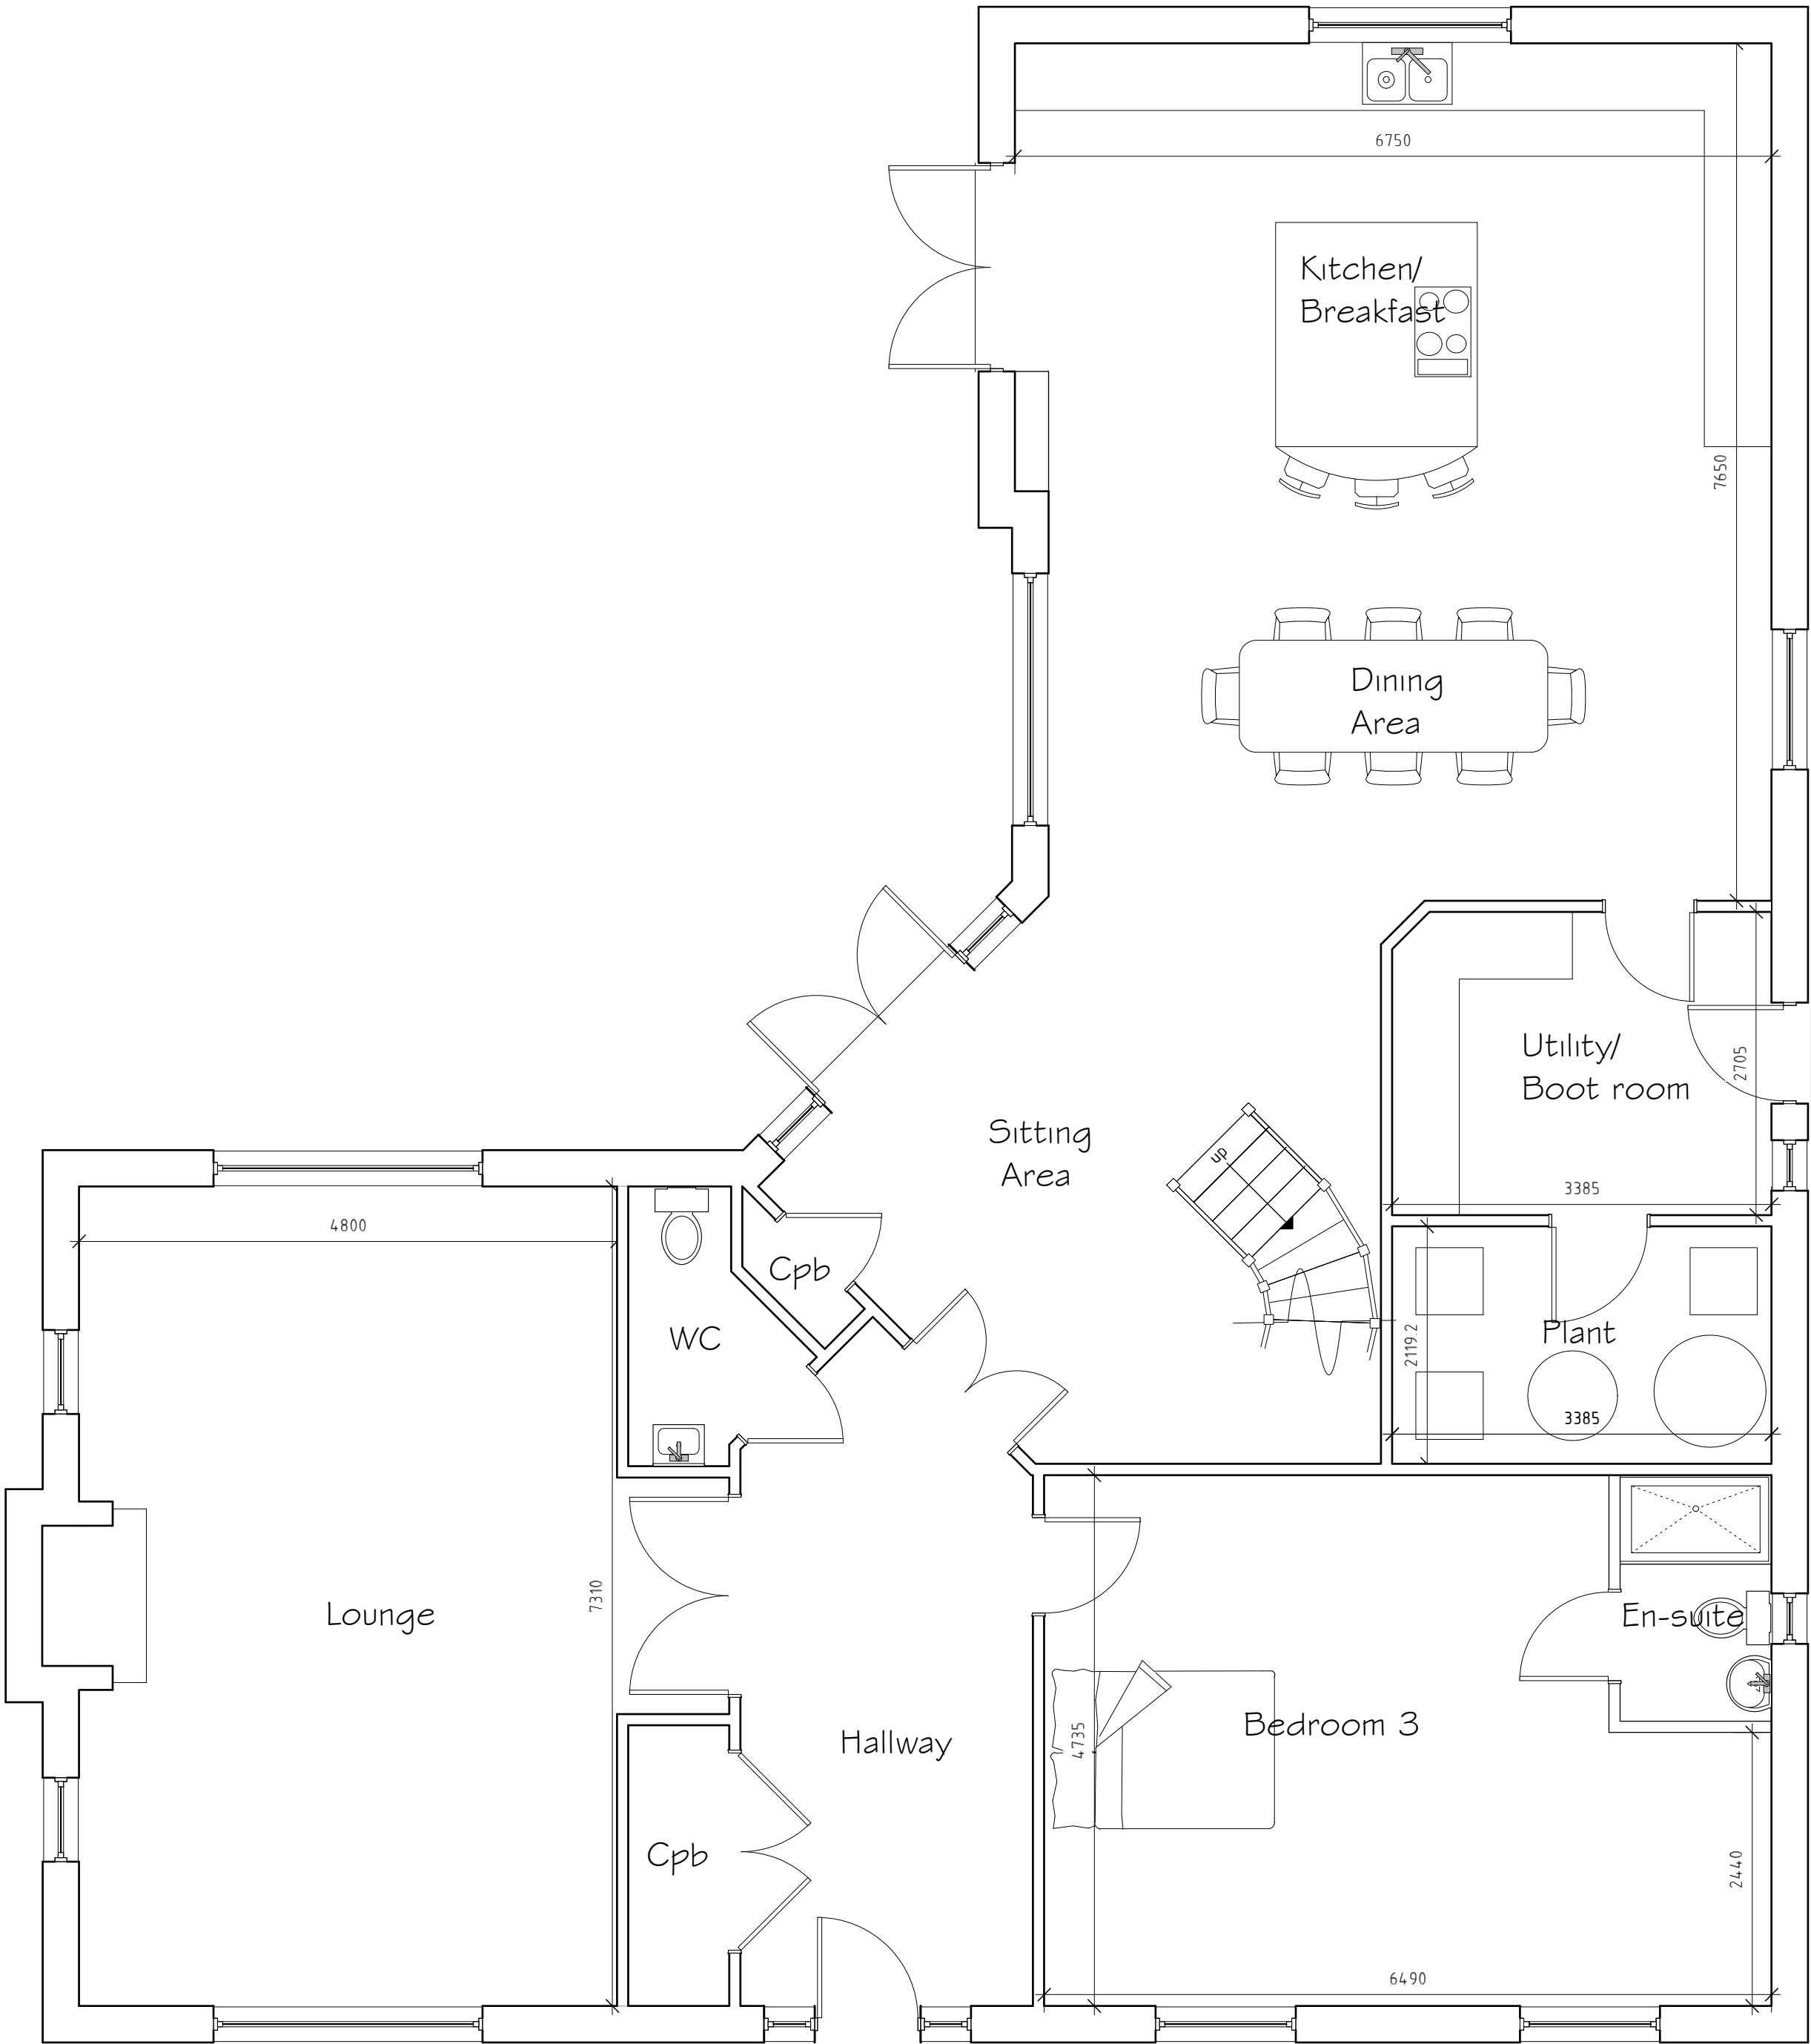

Ground Floor Plan 1:50

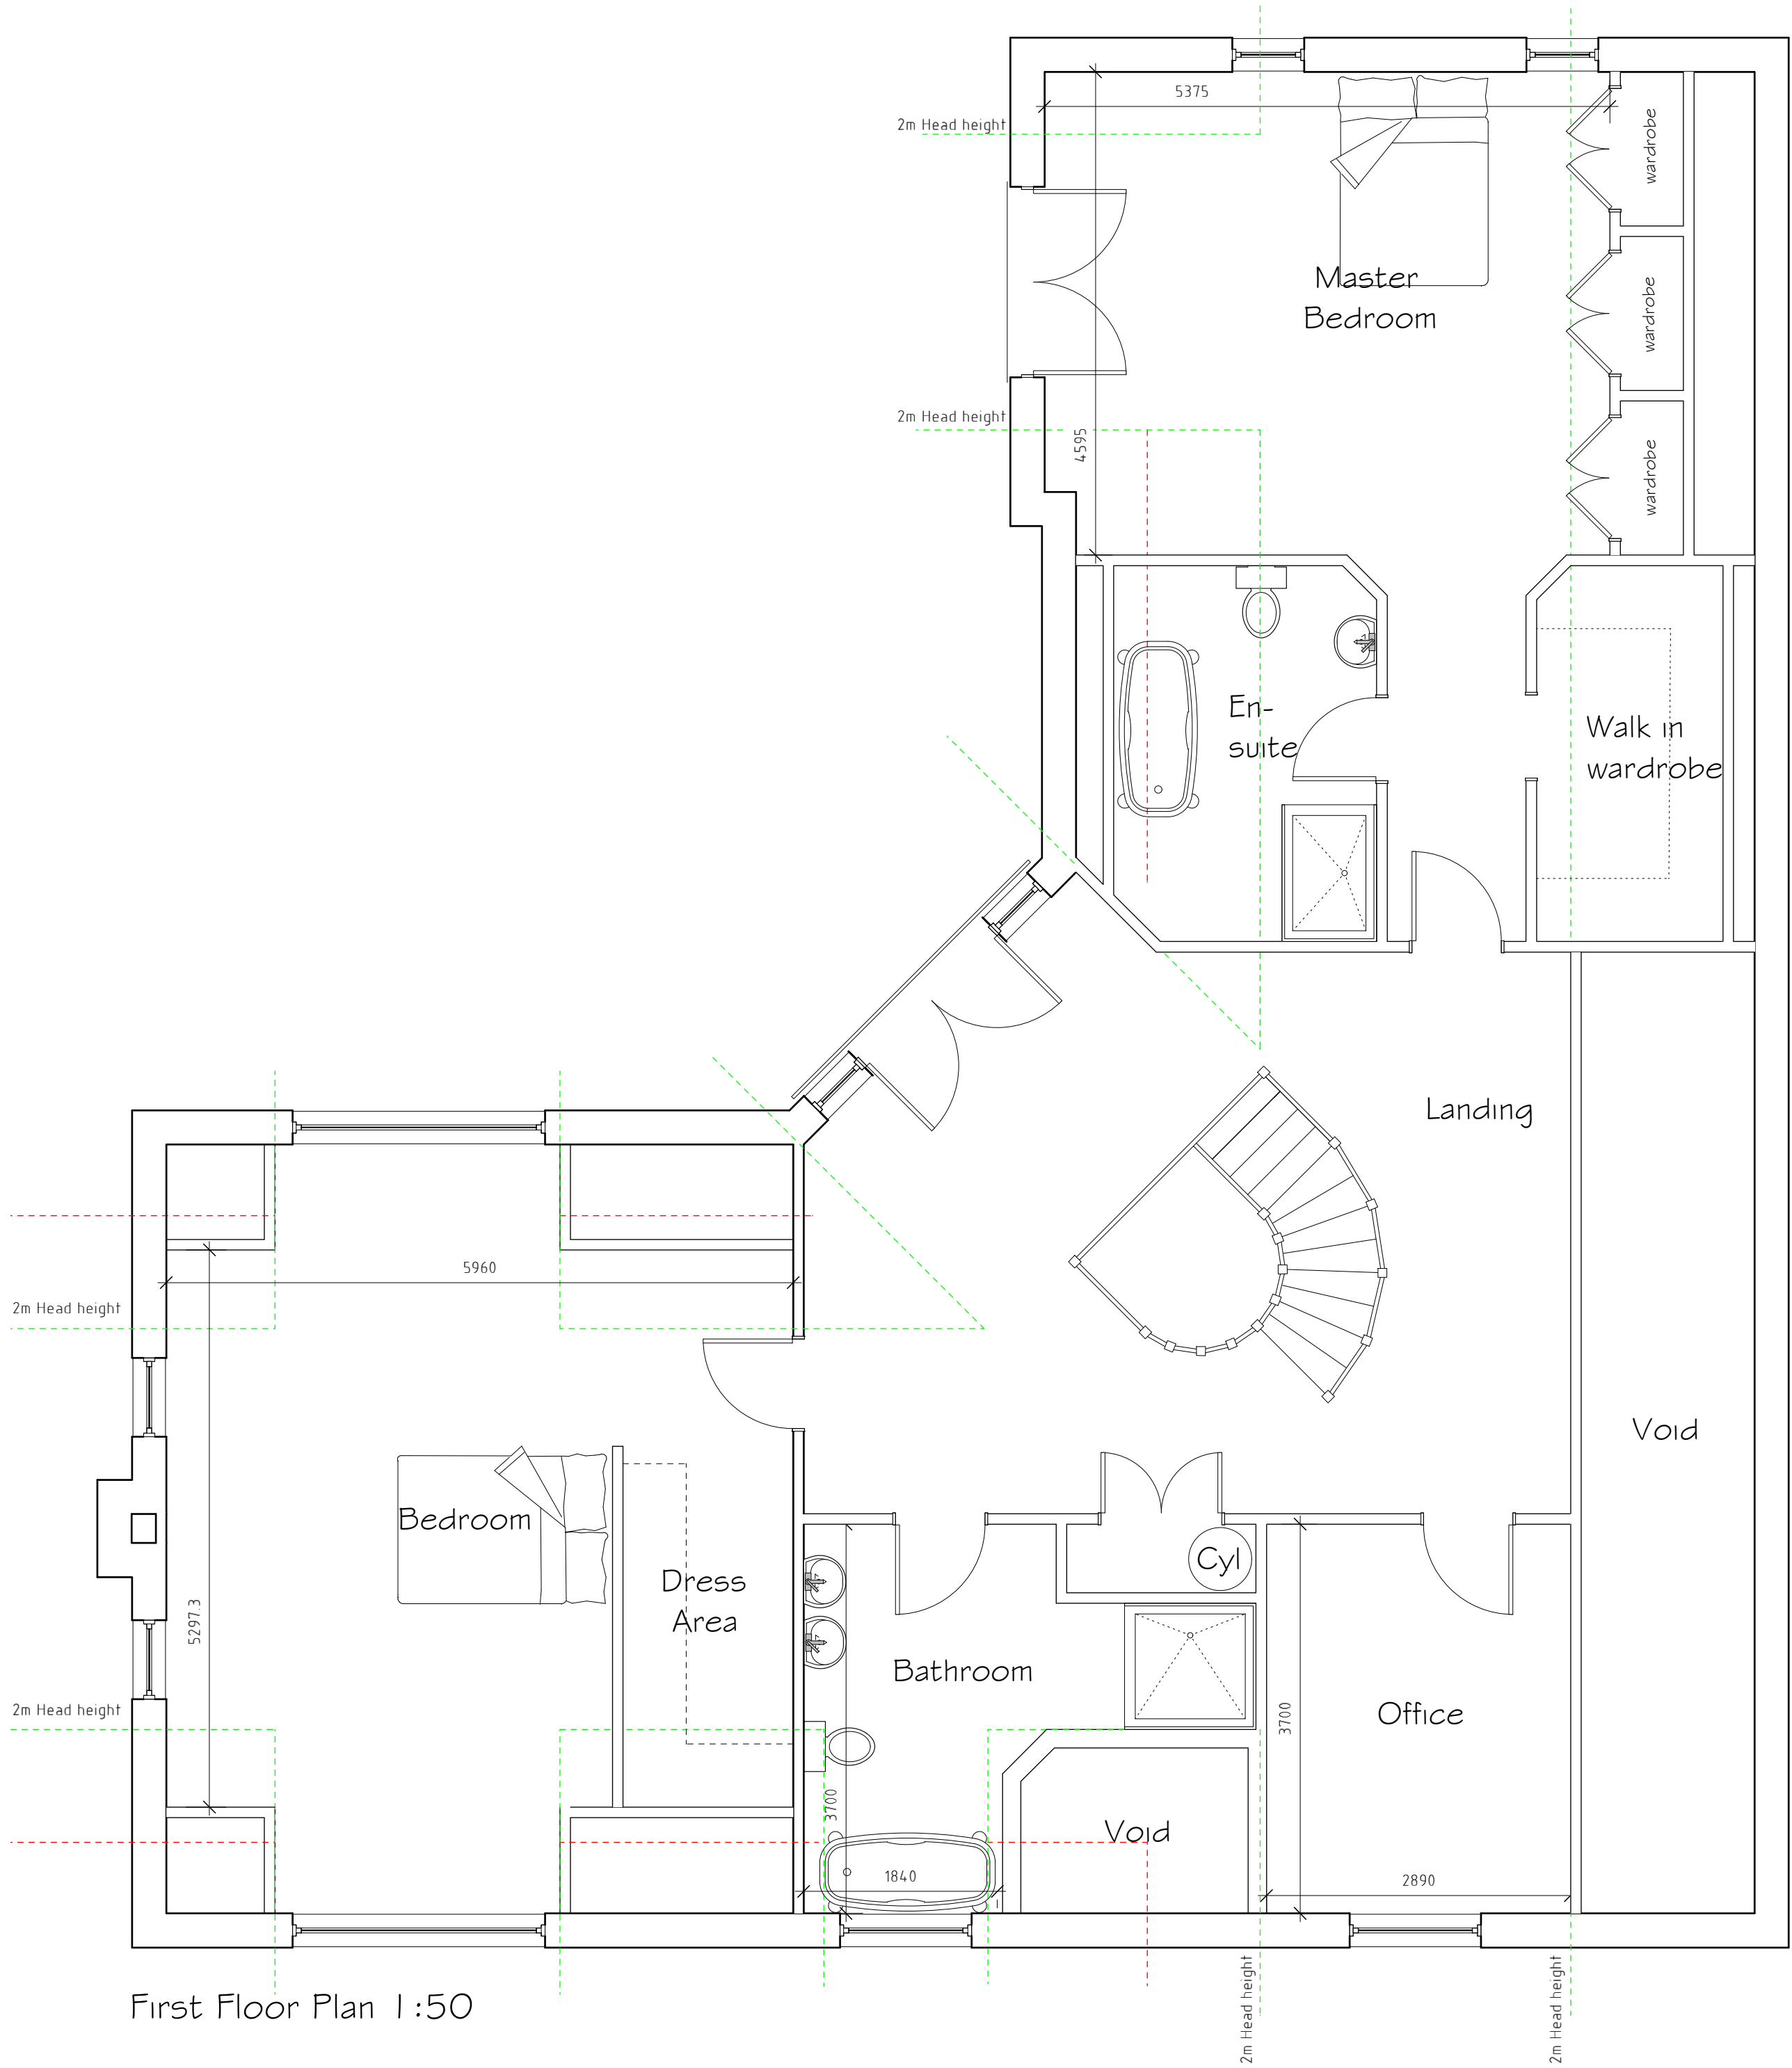

First Floor Plan 1:50

B	07/21	Window amends	D J E
A	06/21	Window amends	SIH
Rev	Date	Detail	Initial

Project:
Proposed Replacement
Dwelling at, Pindar Bungalow,
Kiln Lane, Cross Lanes,
Wrexham

Title: Planning
Scale: (A1) 1:50

Drawn By: S Hatherall
Date: June 2021

Drawing No: S095/001
Sheet: 1 of 2

blueprint
architectural services

LABC partner
Office 3K4,
Redwither Business Tower,
Wrexham. LL13 9XT
Tel: 01978 356500
www.blueprintarchitectural.com
copyright all rights reserved