




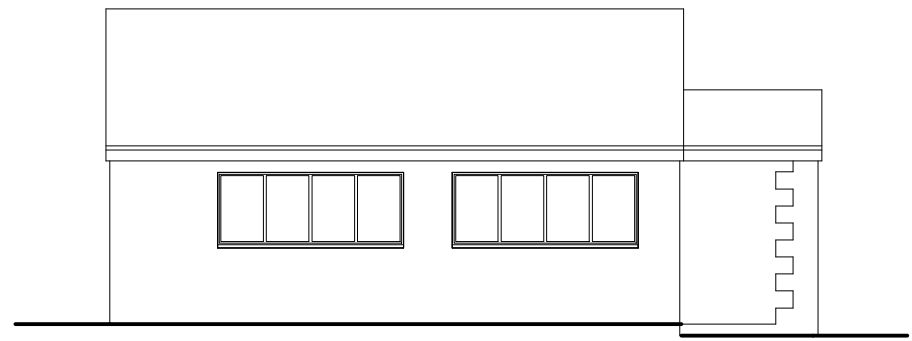


Front Elevation 1:100

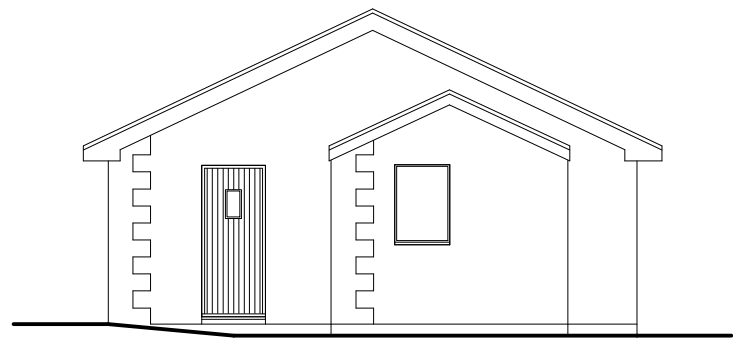


Side Elevation 1:100

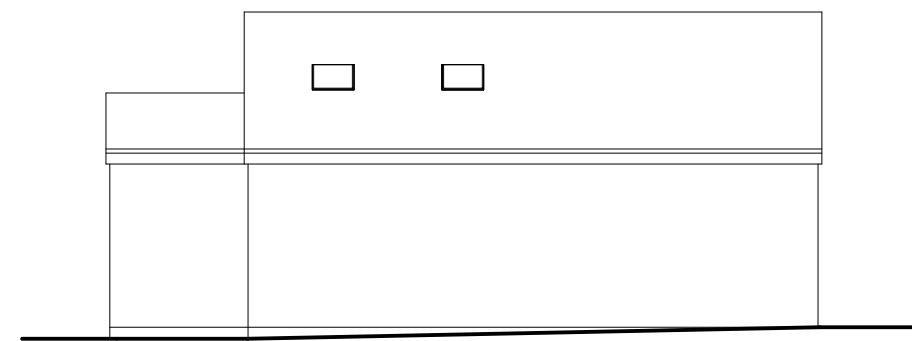


Rear Elevation 1:100

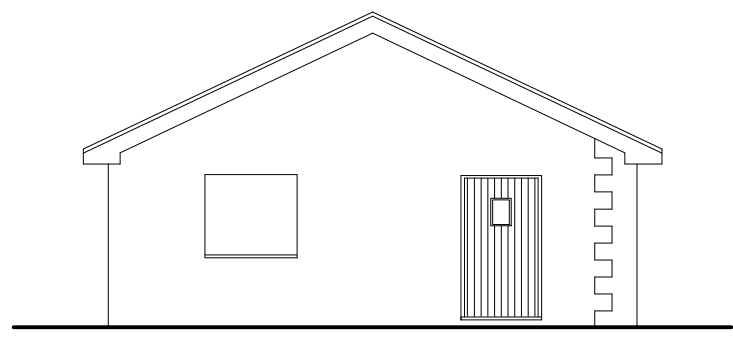

Side Elevation 1:100

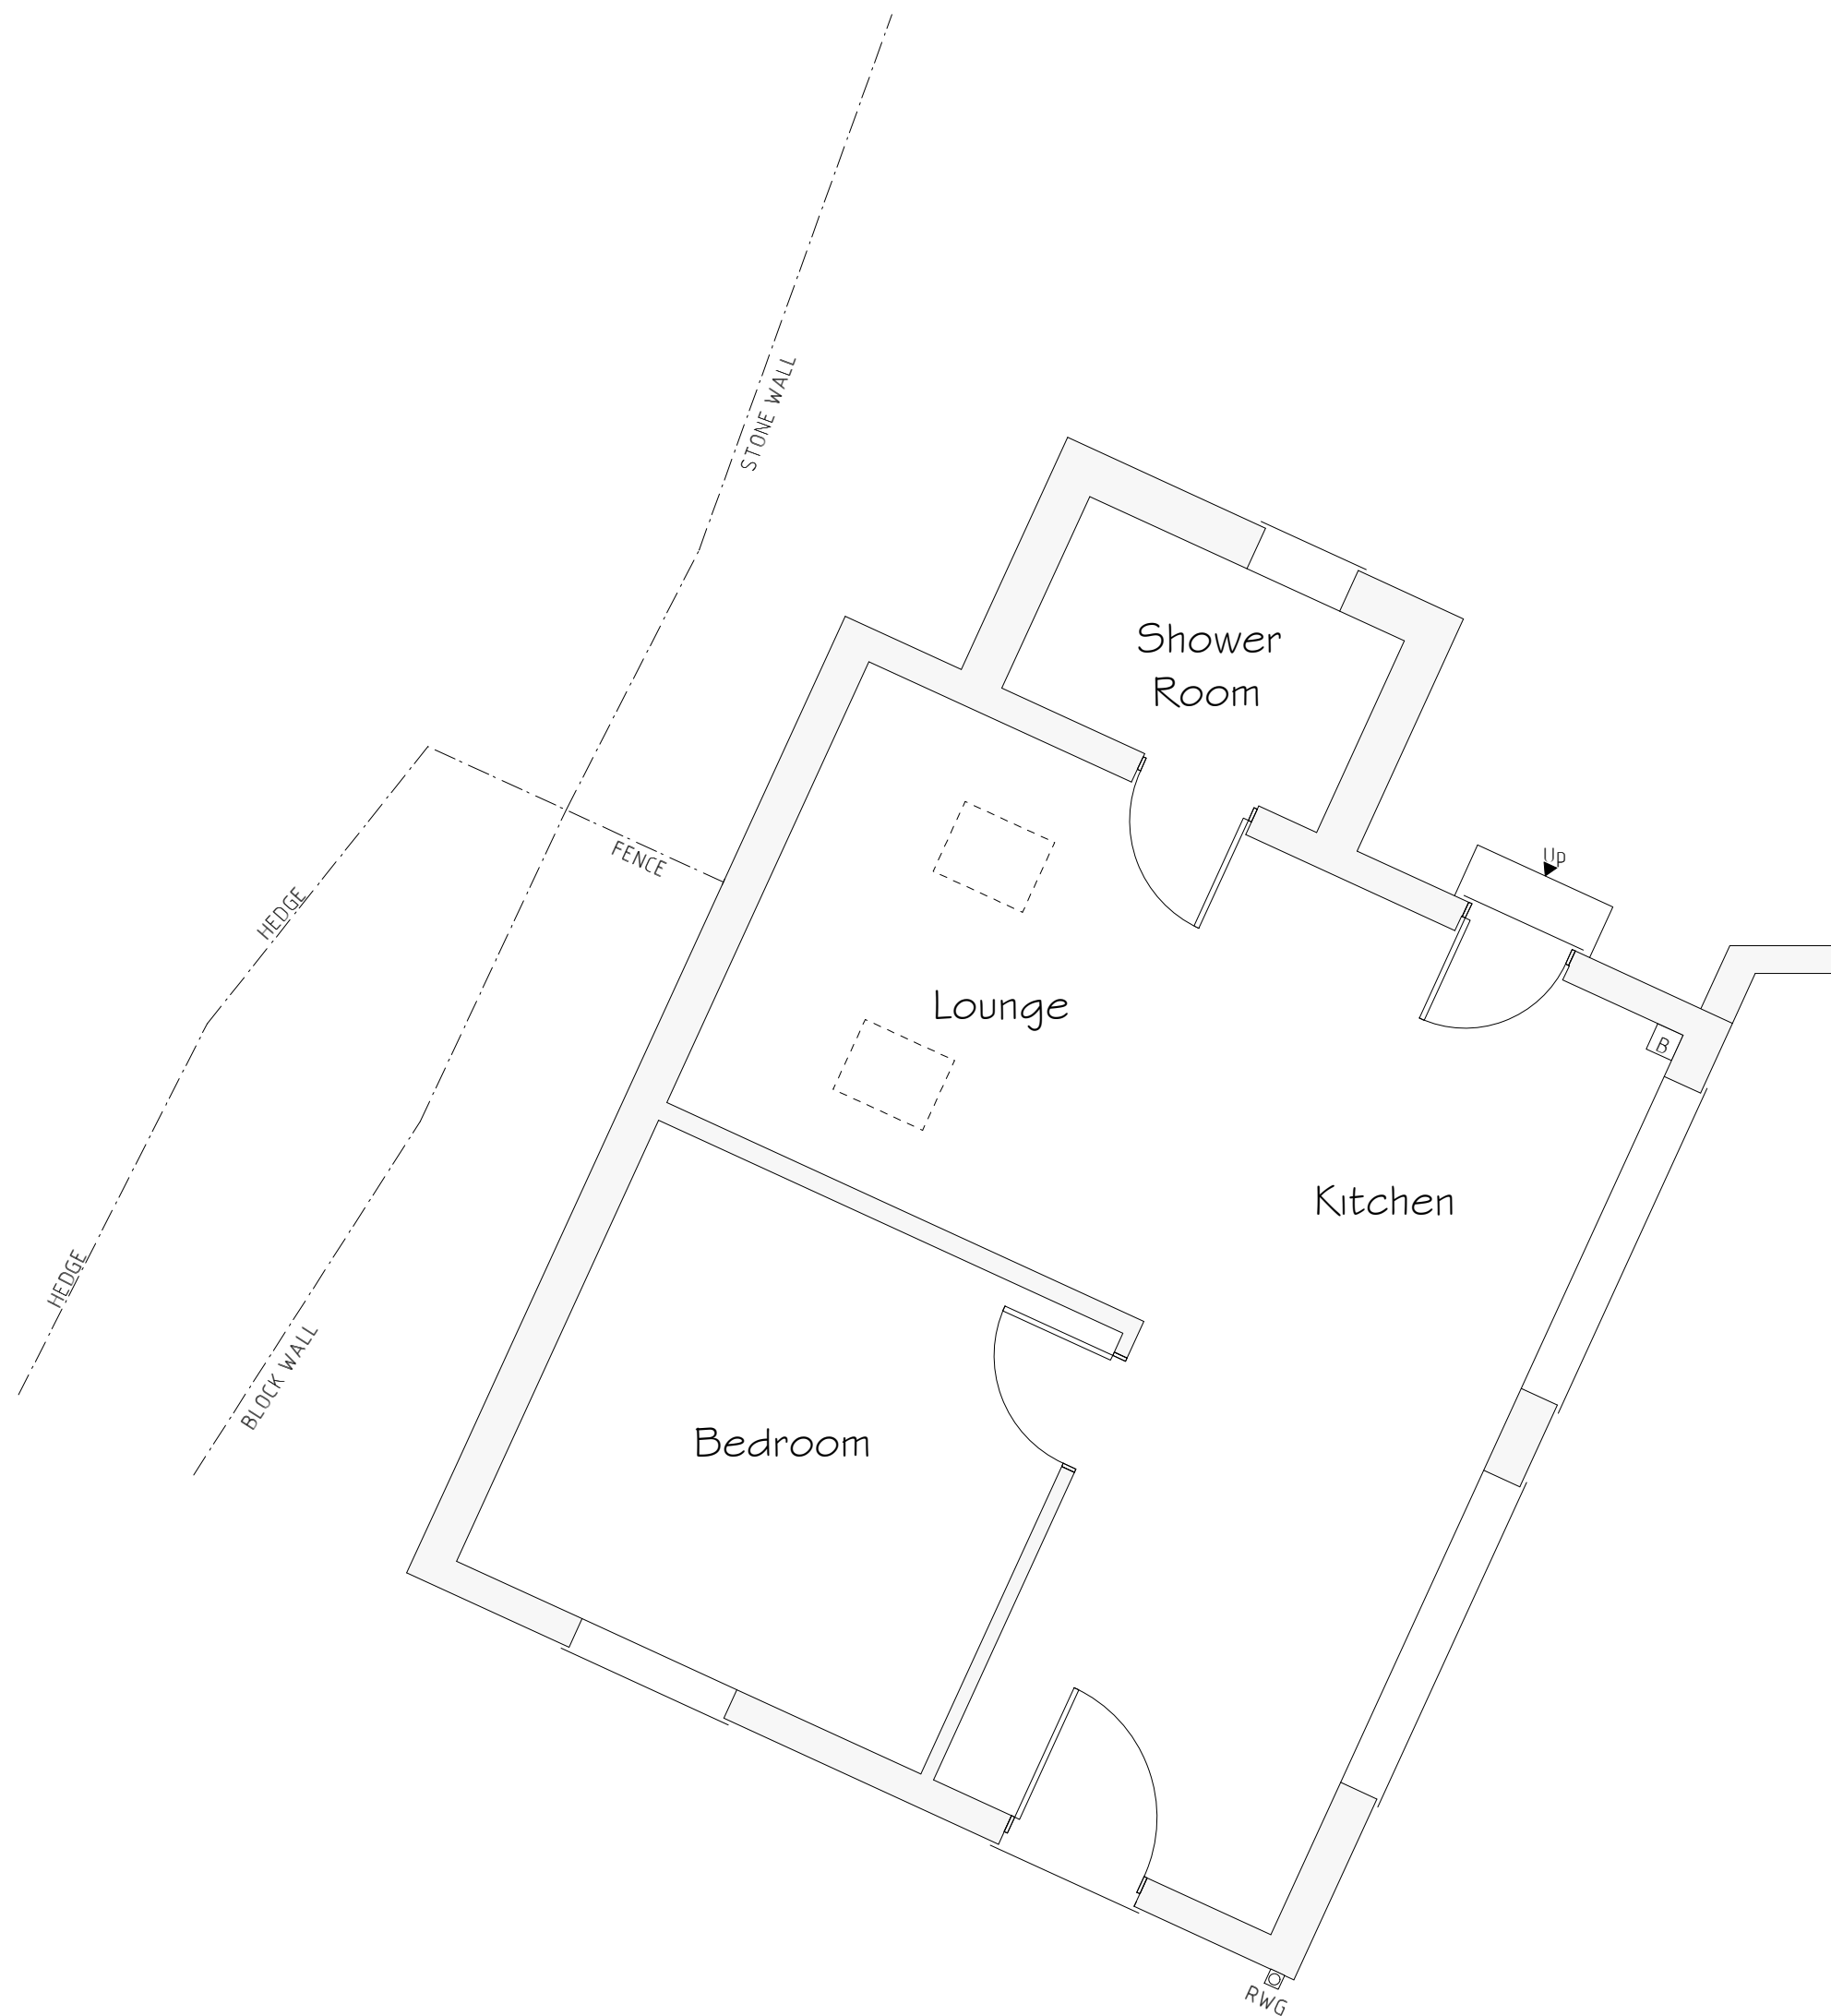

Ground Floor Plan 1:50

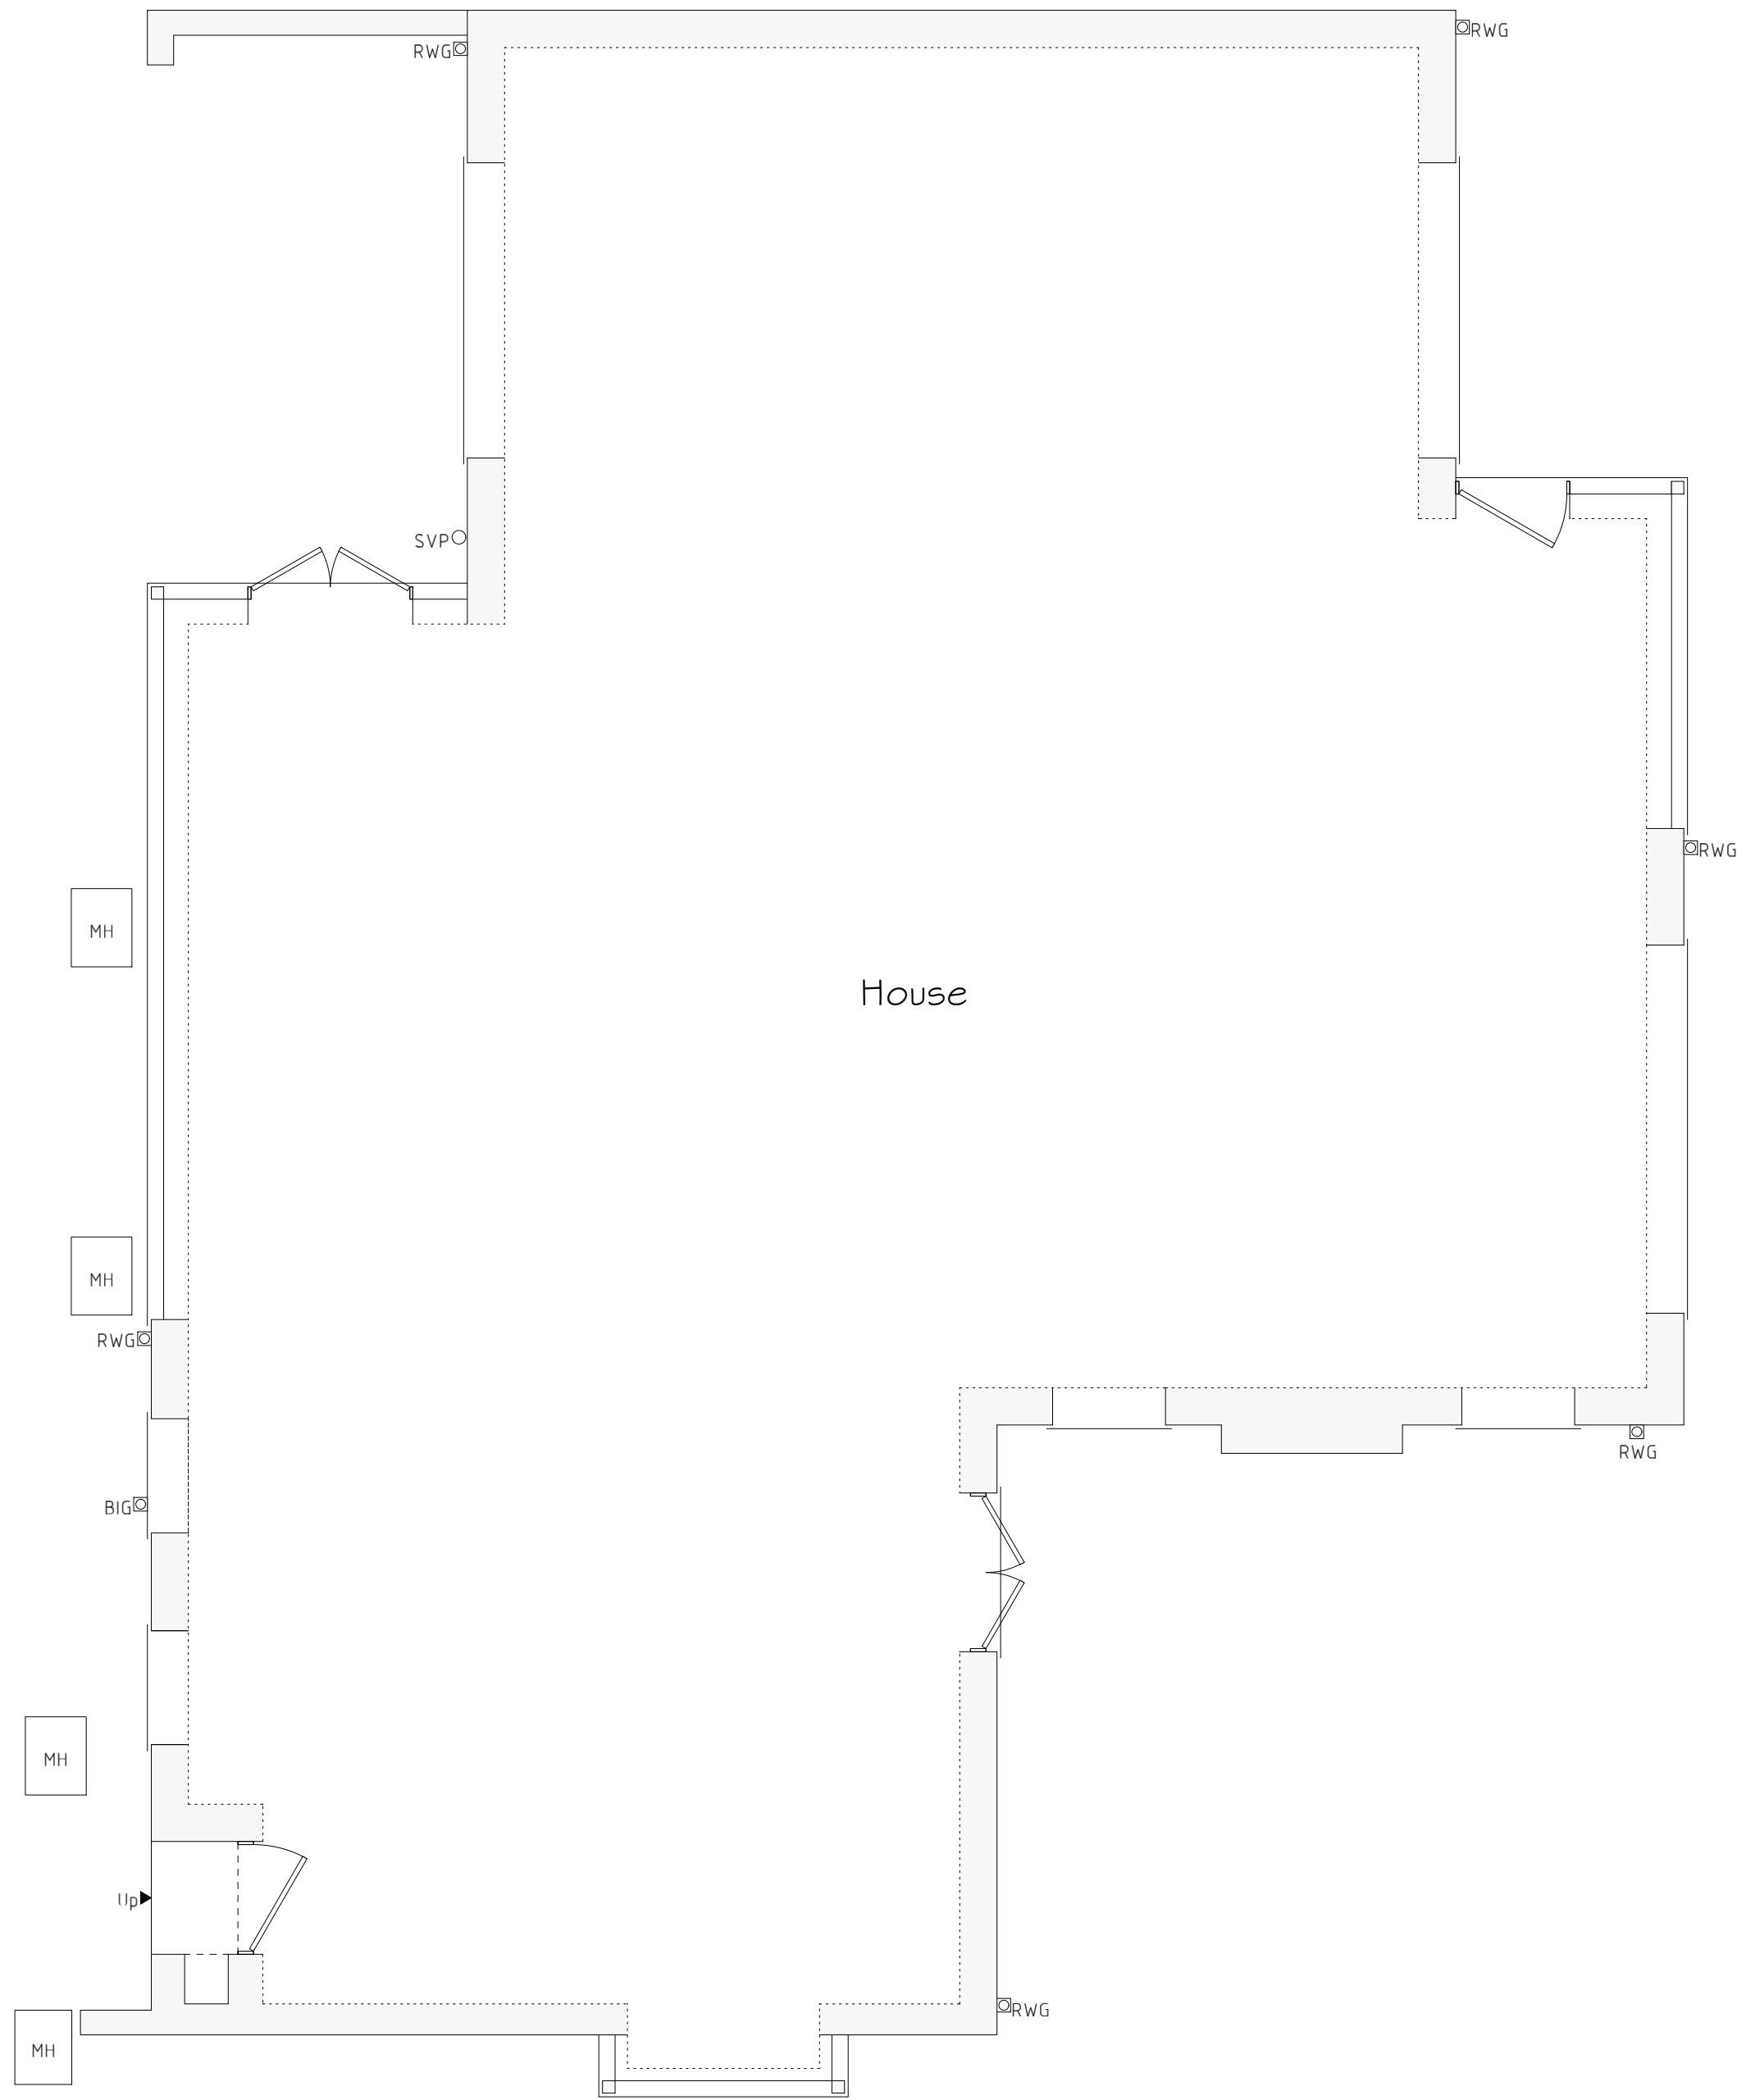

Services Key			
	Existing Boiler Position		
MH	Existing Man Hole Position		
	Existing Rain Water Gully (RWG) Position		
	Existing Back Inlet (BIG) Gully Position		
	Existing Soil Vent Pipe (SVP) Position		

Rev	Date	Detail	Initial

Project: Proposed Alterations to, West Winds, Cae Pen-Ty-Road, Ffrwd, LL12 9TH.			
Title: Existing		Scale: (A1) 1:50 & 1:100	
Drawn By: E.M.Jackson		Date: June 2021	
Drawing No: R108/001		Sheet: 1 of 1	