



Ground floor plan 1:50

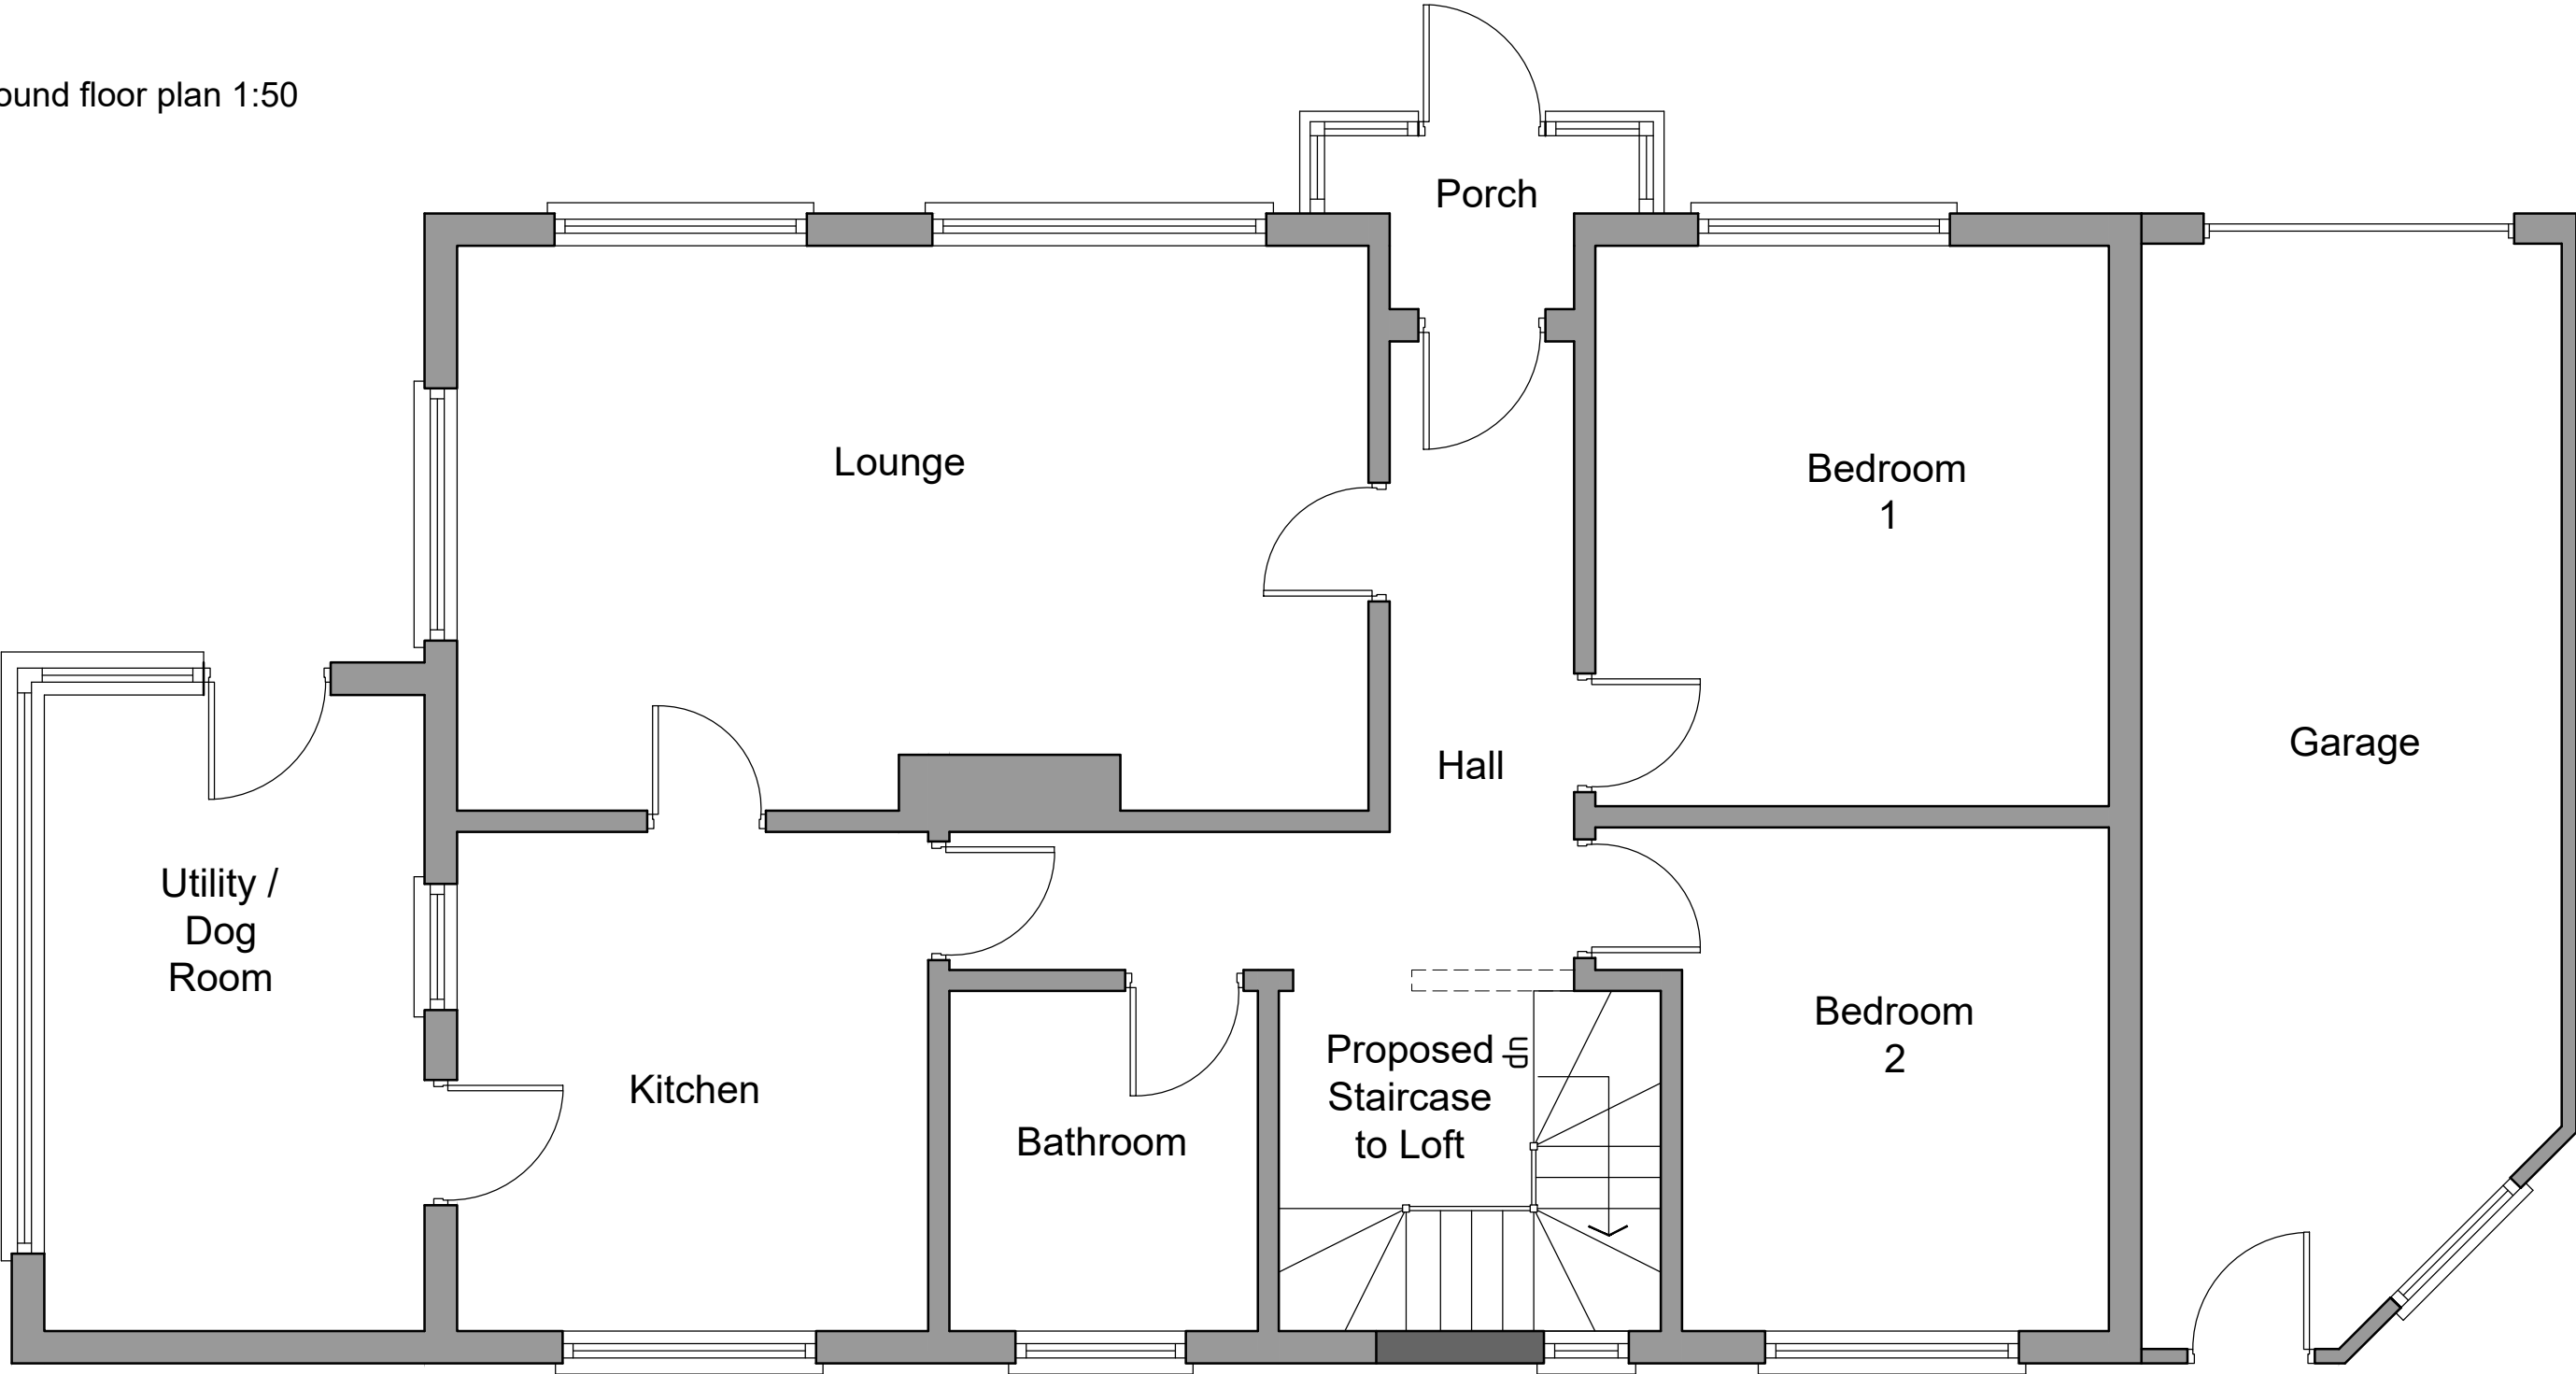

Loft floor plan 1:50

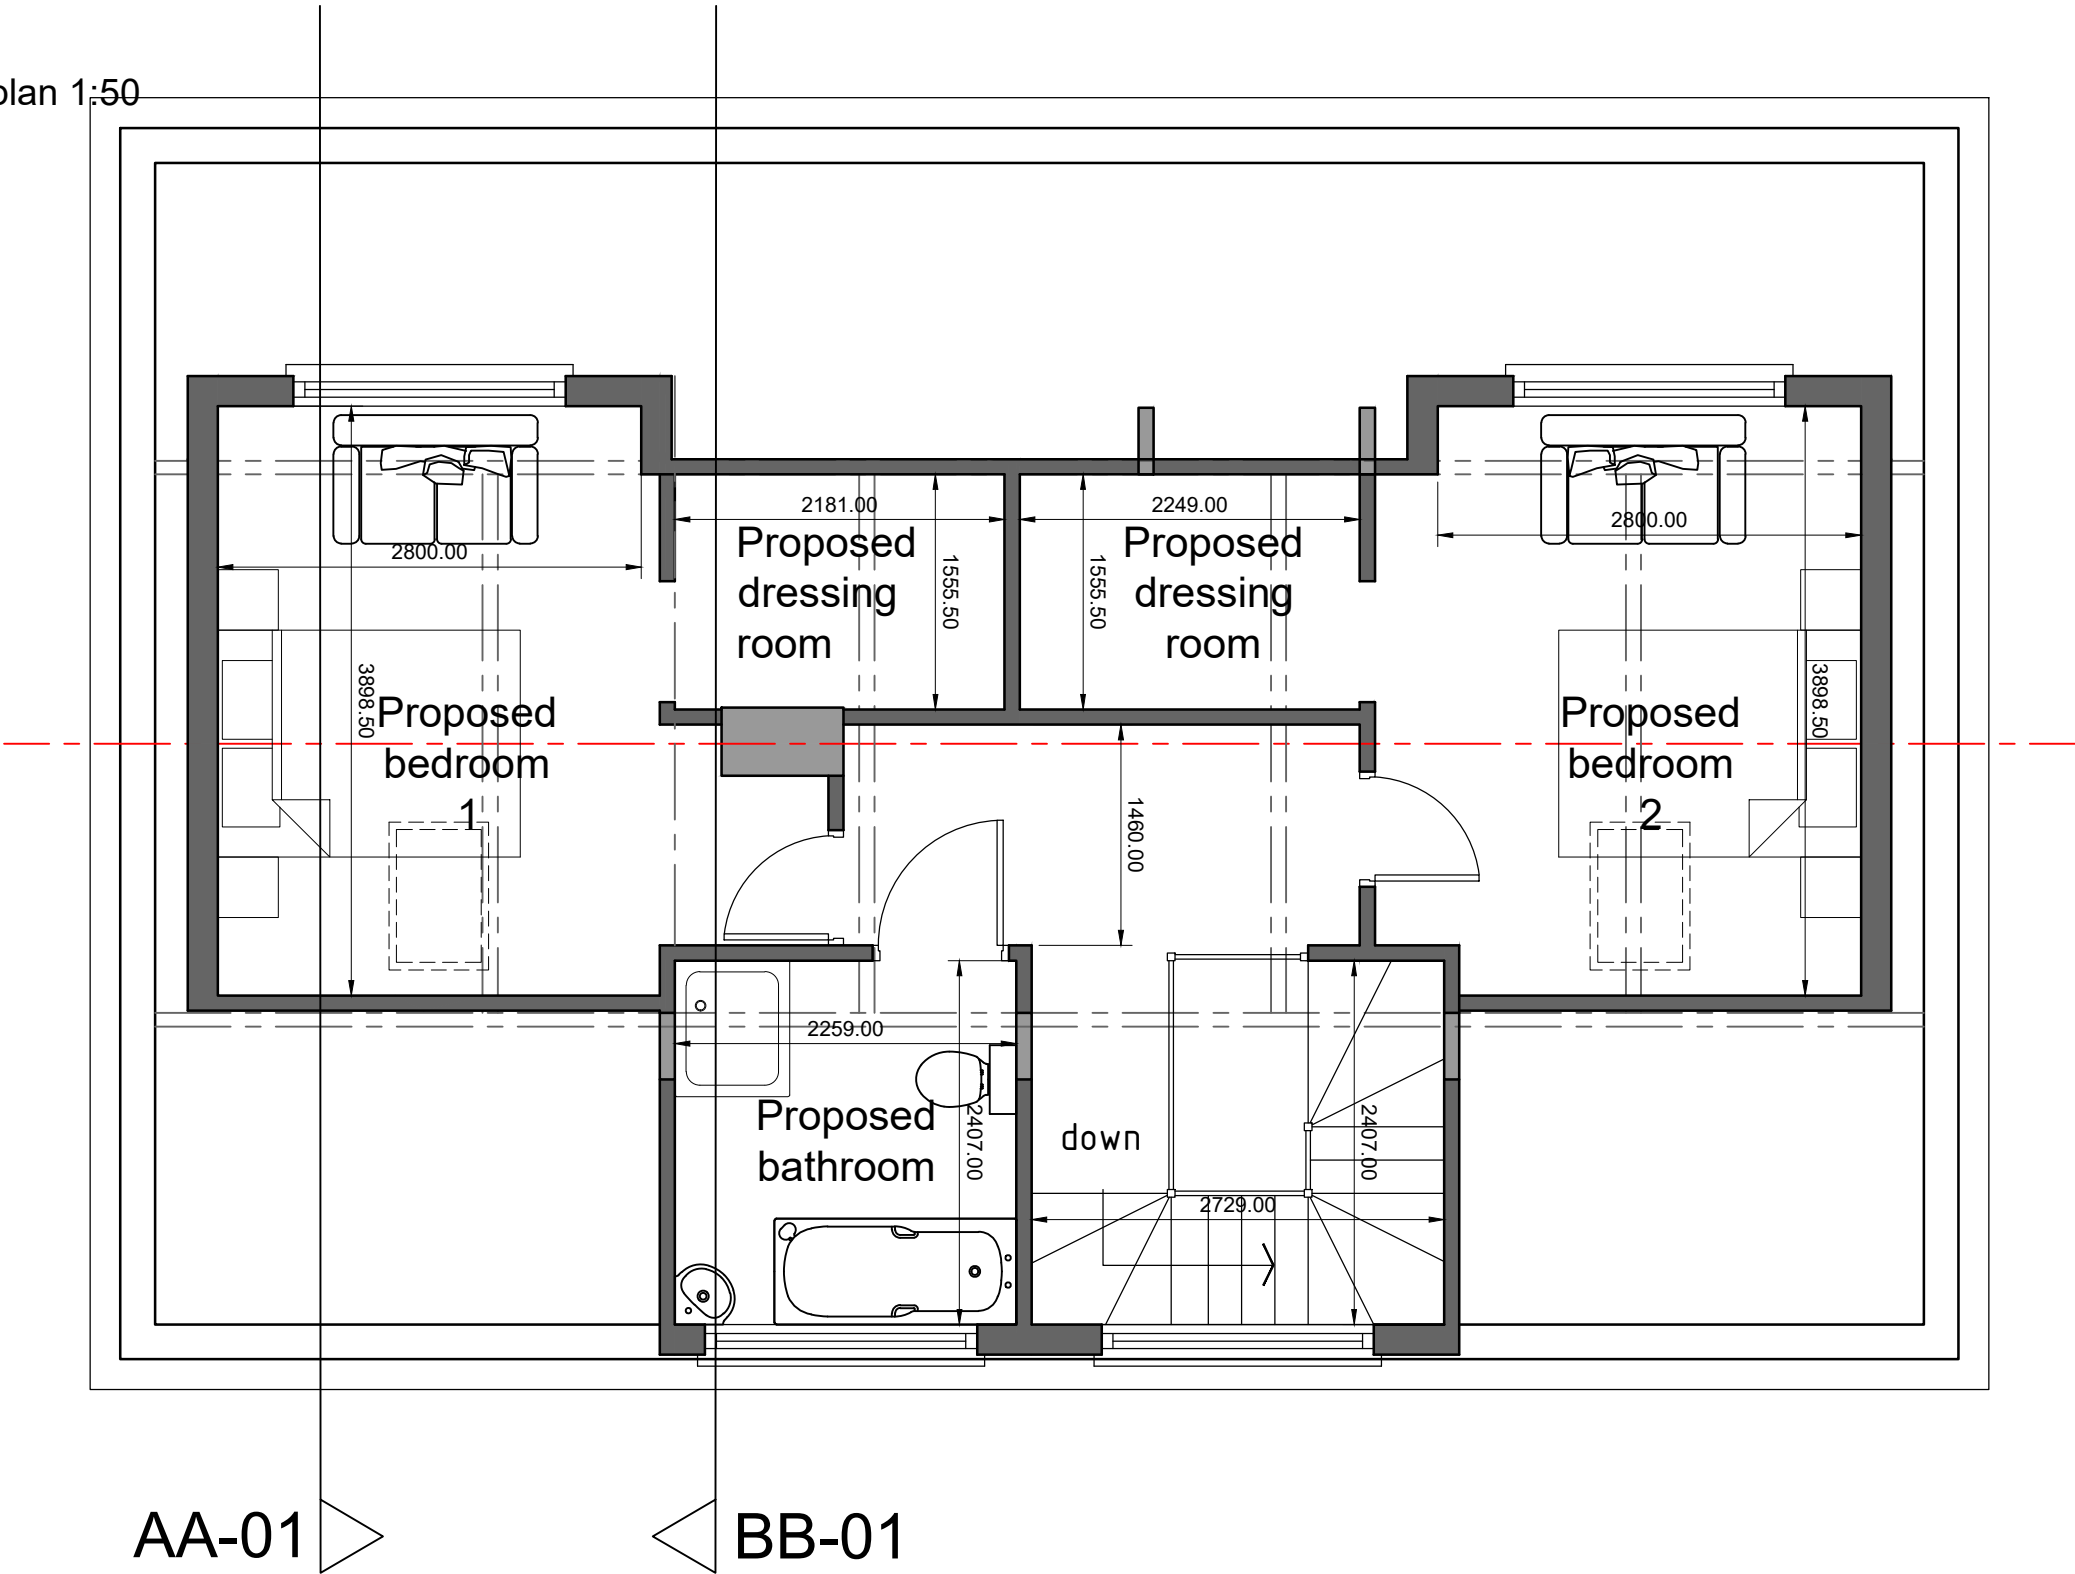

|   |                                                                             |                            |                                                                                      |
|---|-----------------------------------------------------------------------------|----------------------------|--------------------------------------------------------------------------------------|
| <br>HDS Architectural Services, The Foundry,<br>15 York Street, Wrexham<br>LL13 9LW<br>Tel (01978) 345250<br>www.hdsarchitectural.co.uk | <b>Project;</b><br>Ben Tara, Maes Mawr Road, Garth, Llangollen,<br>LL20 7YW | <b>Dwg No;</b><br>BT/PD/01 | <b>Date;</b><br>July 2021                                                            |
|   | <b>Title;</b><br>Proposed Floor<br>Plans                                    | <b>Scale (A2);</b><br>1:50 | <b>Revision;</b><br>REV A - drawings updated to suit clients comments<br>(28-07-21). |