



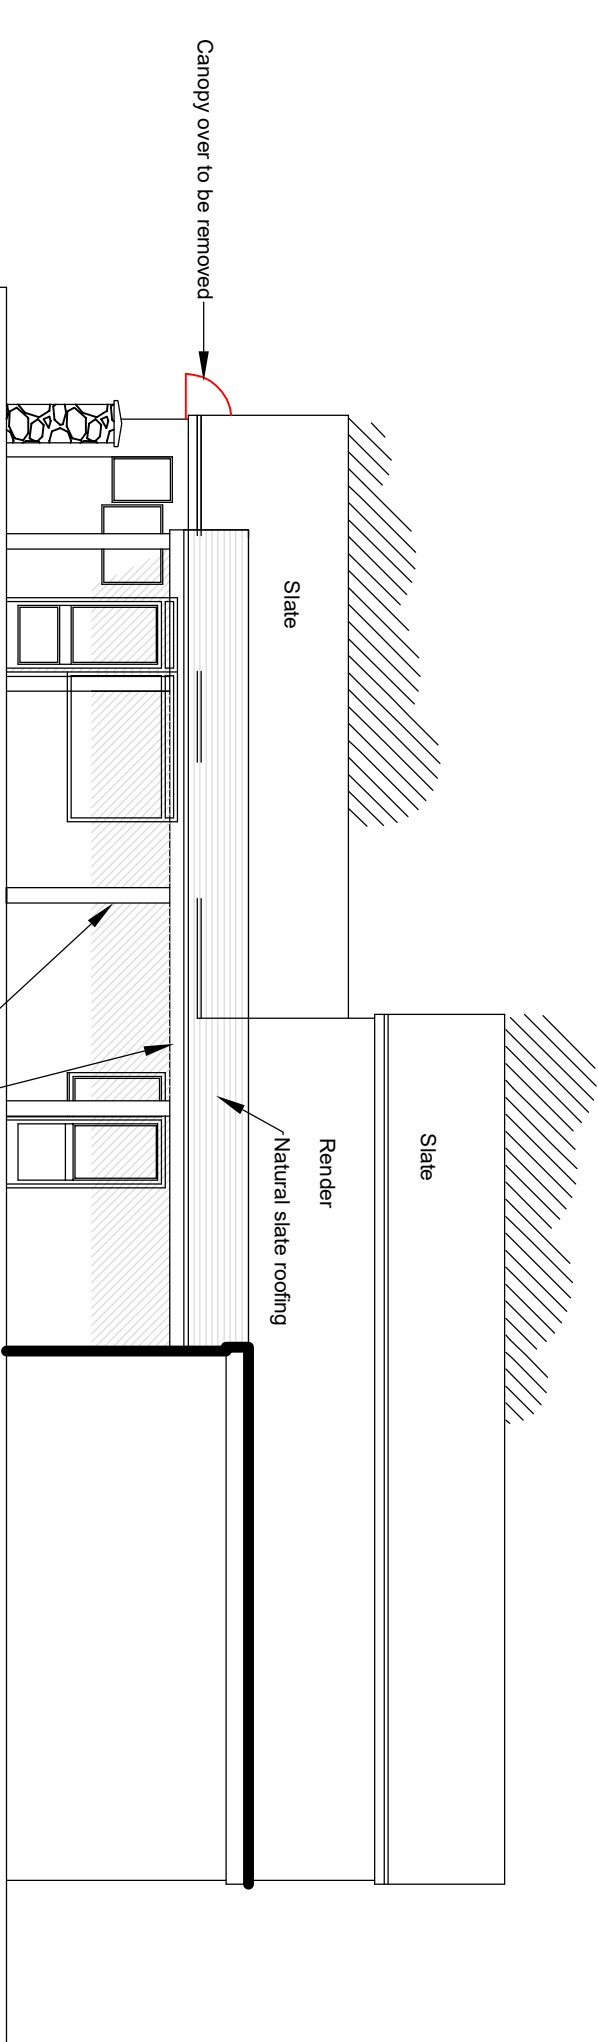

South West Elevation

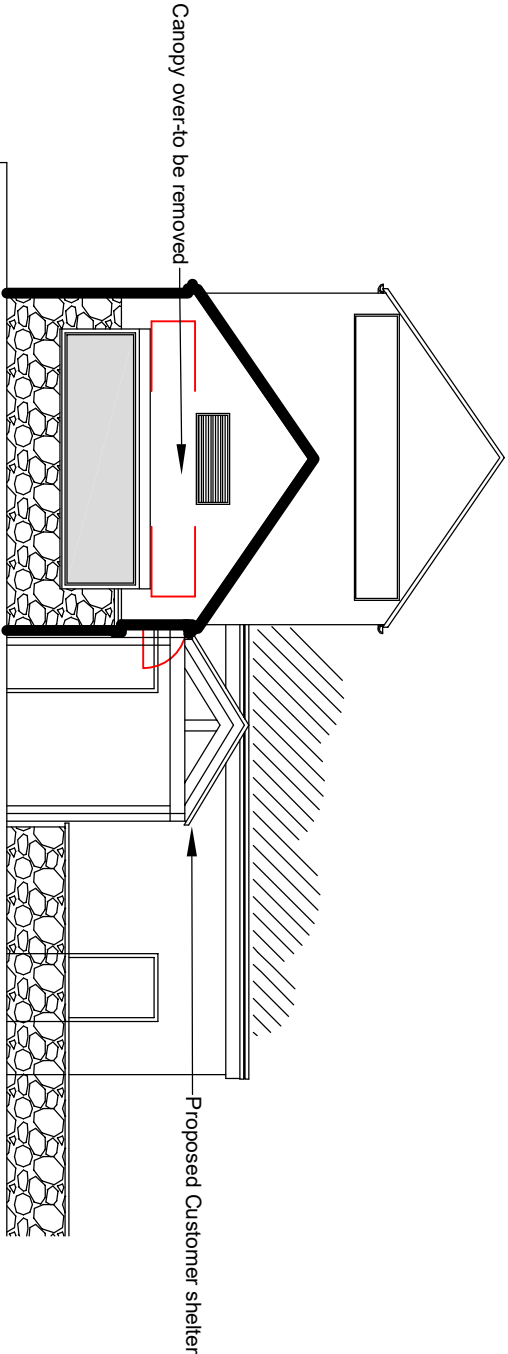

South East Elevation

Elevations : **PROPOSED**

'a' : Amended - 9 November 2021.
PROPOSED CUSTOMER SHELTER
'Jamie Ward Traditional Butcher',
St. Mary's Precinct, Church Street,
Chirk.

Scale 1:100@A3
Date September 2021

Drg No.
JWB/P2 (a)