



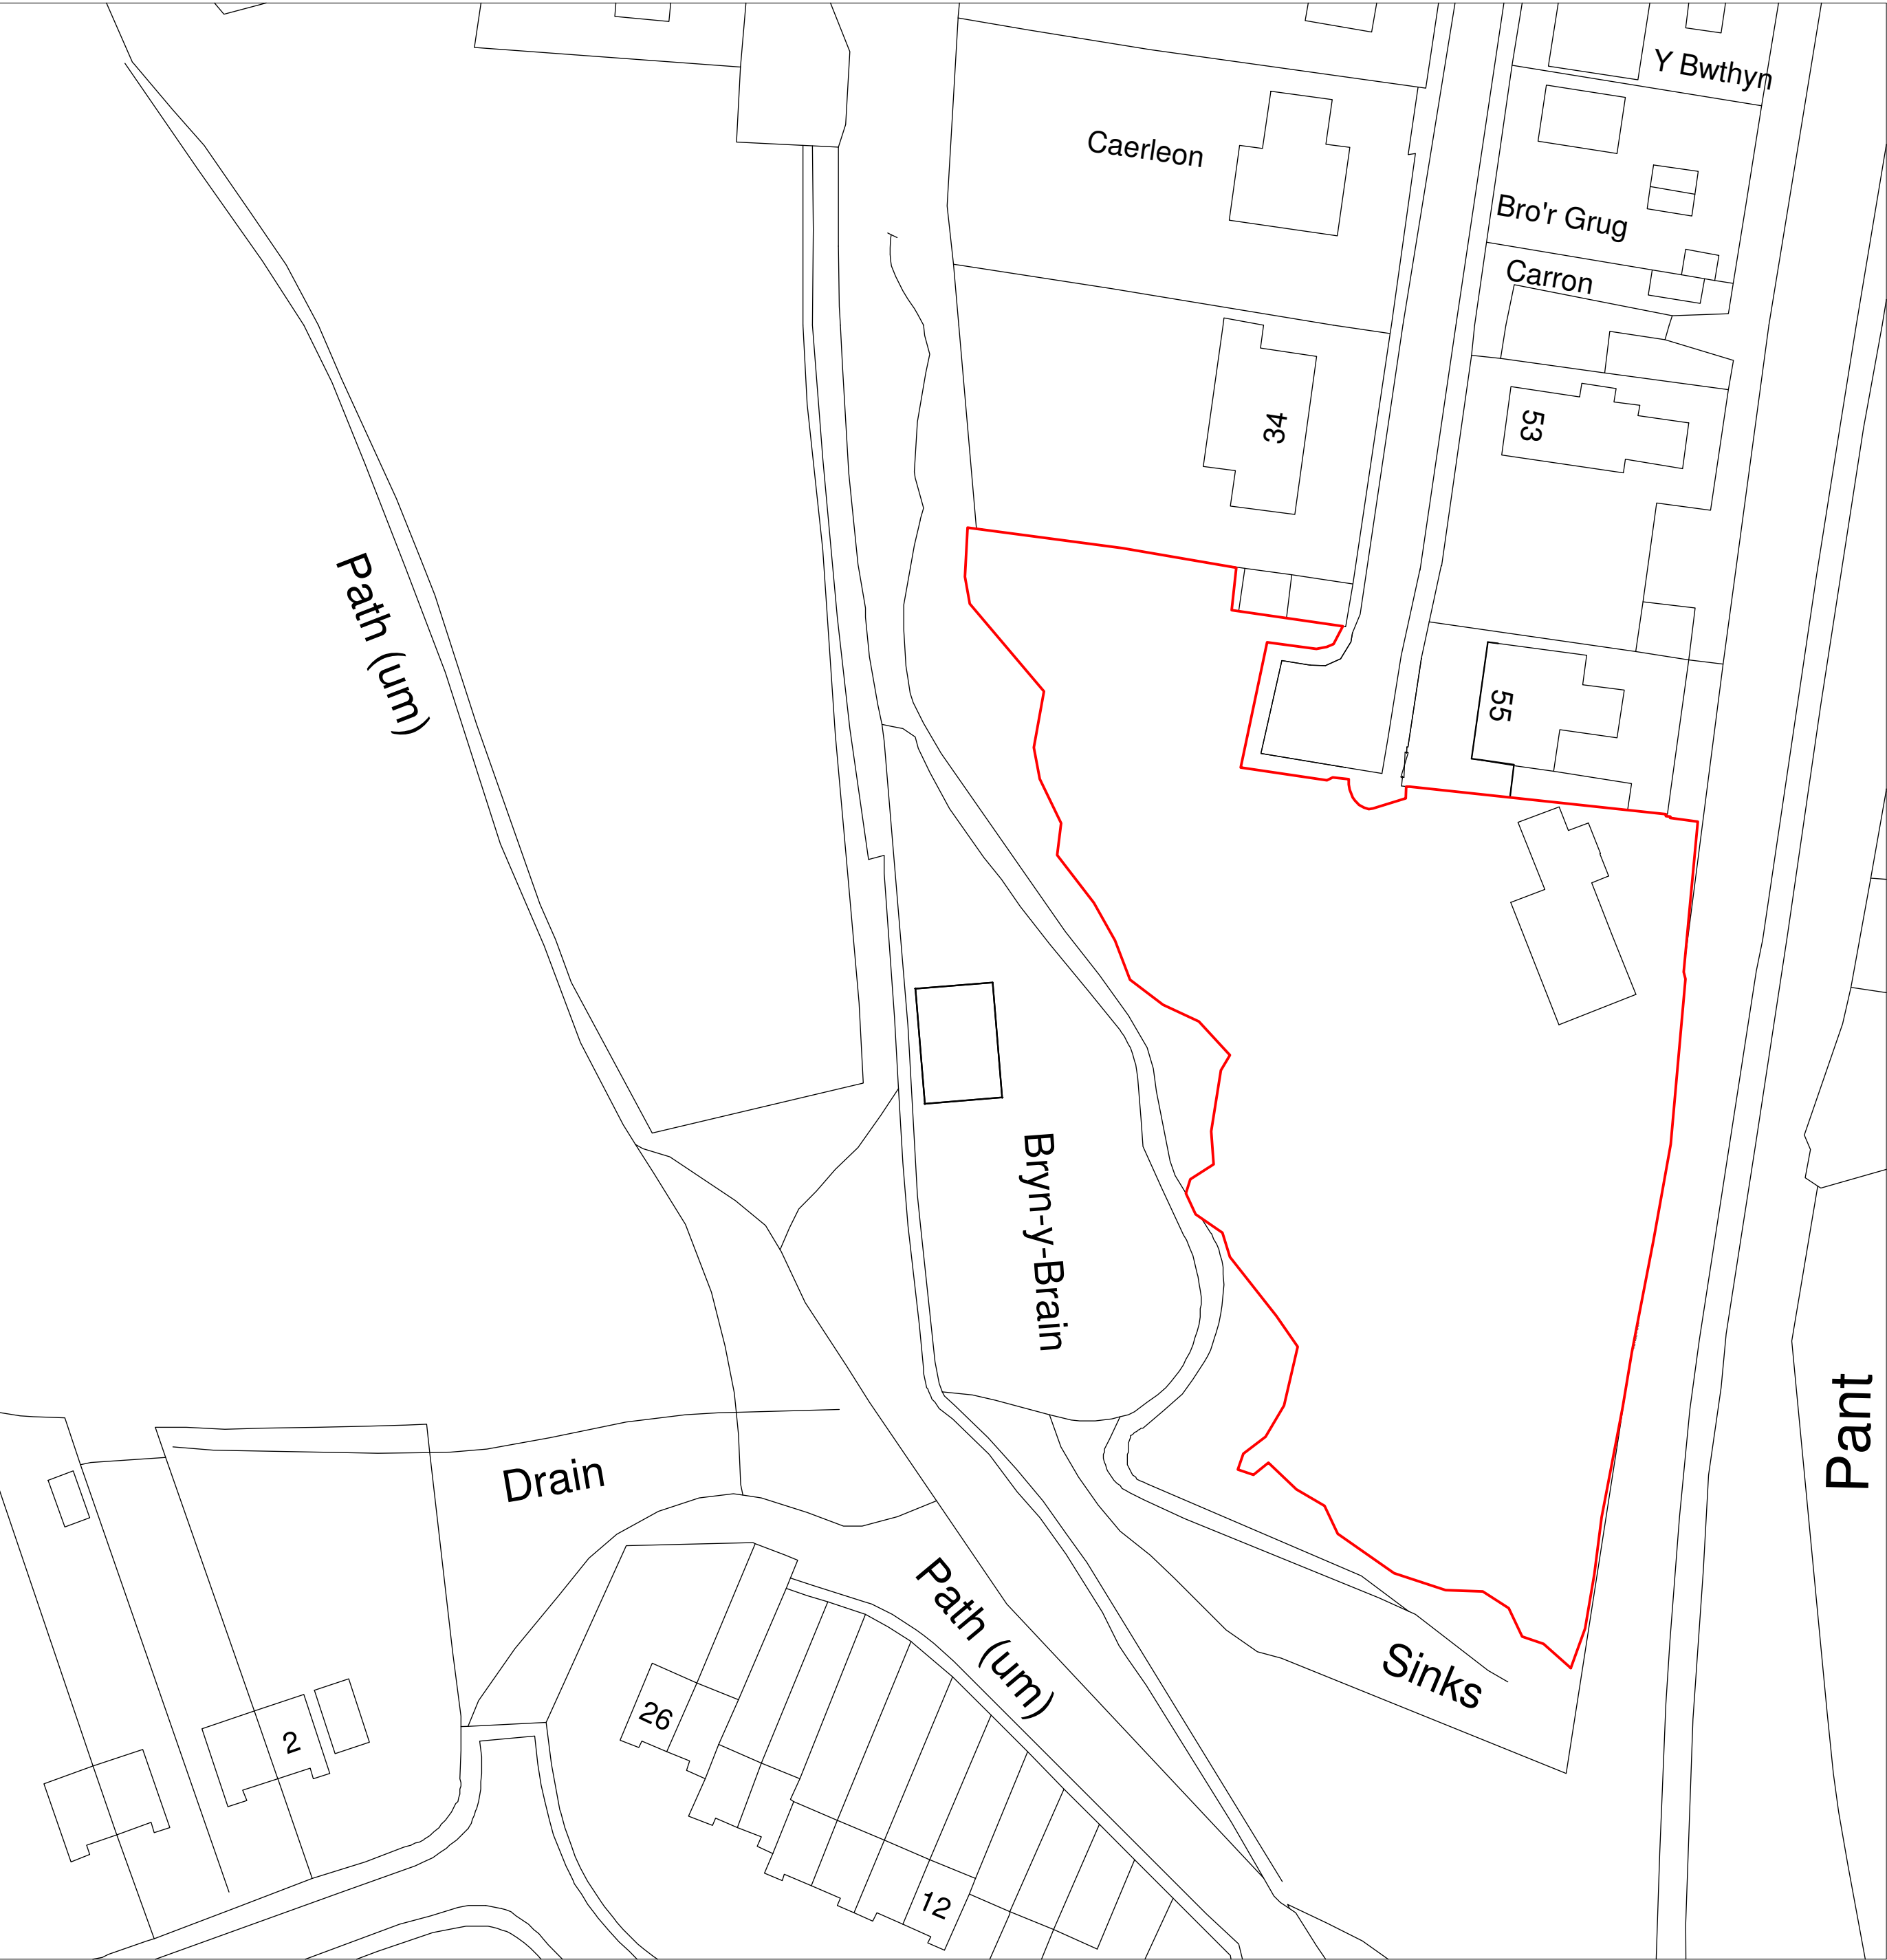

Site Plan 1:500

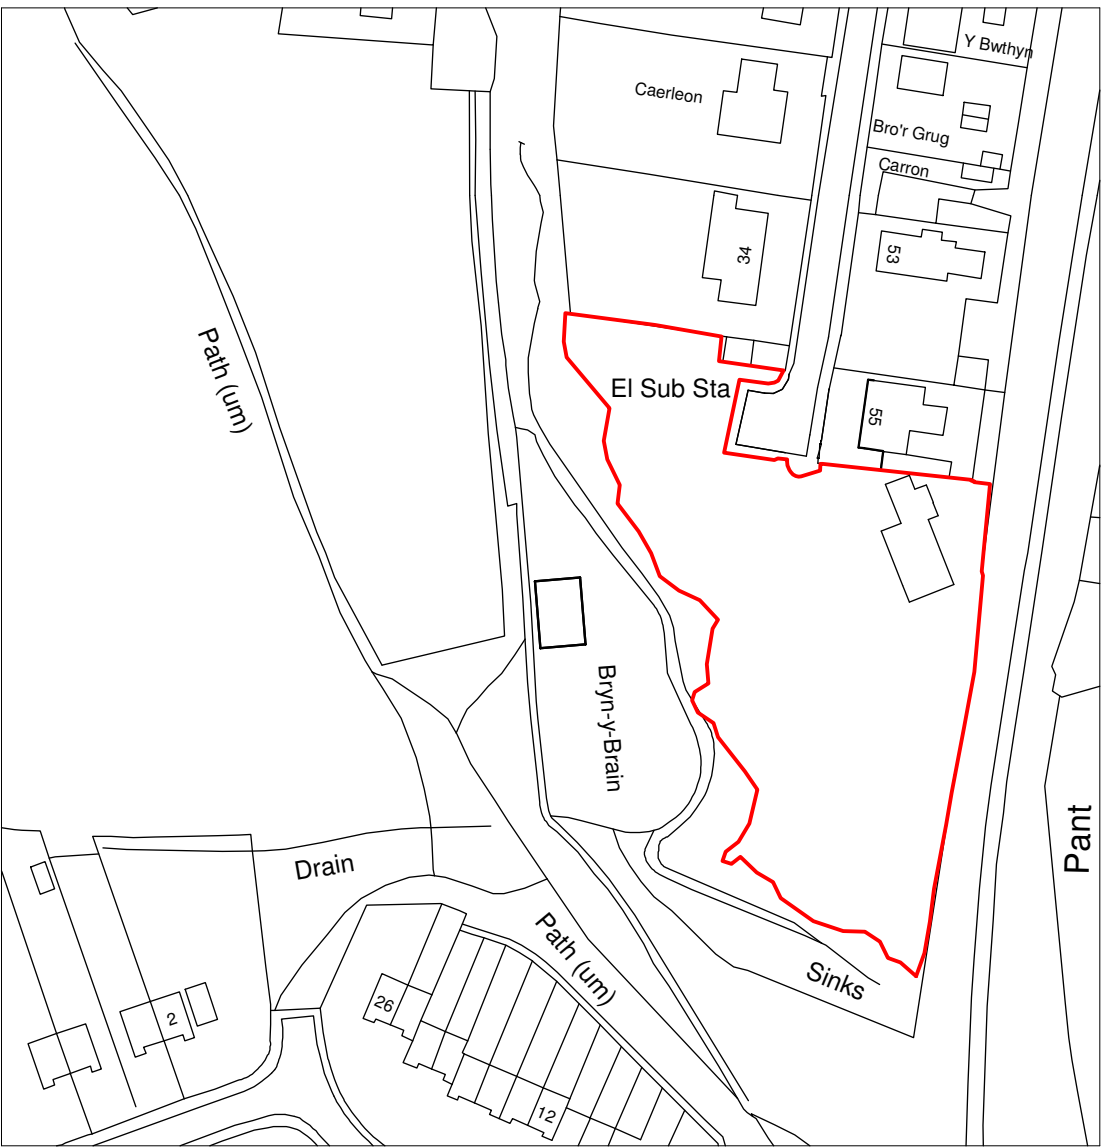

Location Plan 1:1250

Rev	Date	Detail	Initial

Project: Proposed residential development at 57 Bryn Glas Rhos, Wrexham	
Title: Existing: Site & Location Plan	Scale: (A2) 1:500 & 1:1250

Drawn By: D.J.Edwards	Date: Aug 2015
Drawing No: C063/011	Sheet: 1 of 1



Office 3K4,
Redwither Tower,
Redwither Business Park,
Wrexham. LL13 9XT
Tel: 01978 356500
www.blueprintarchitectural.com

