


This drawing is the copyright of the
PLATT WHITE PARTNERSHIP.

All dimensions are to be checked on site prior
to commencing work.
DO NOT SCALE FROM THIS DRAWING.

NOTES

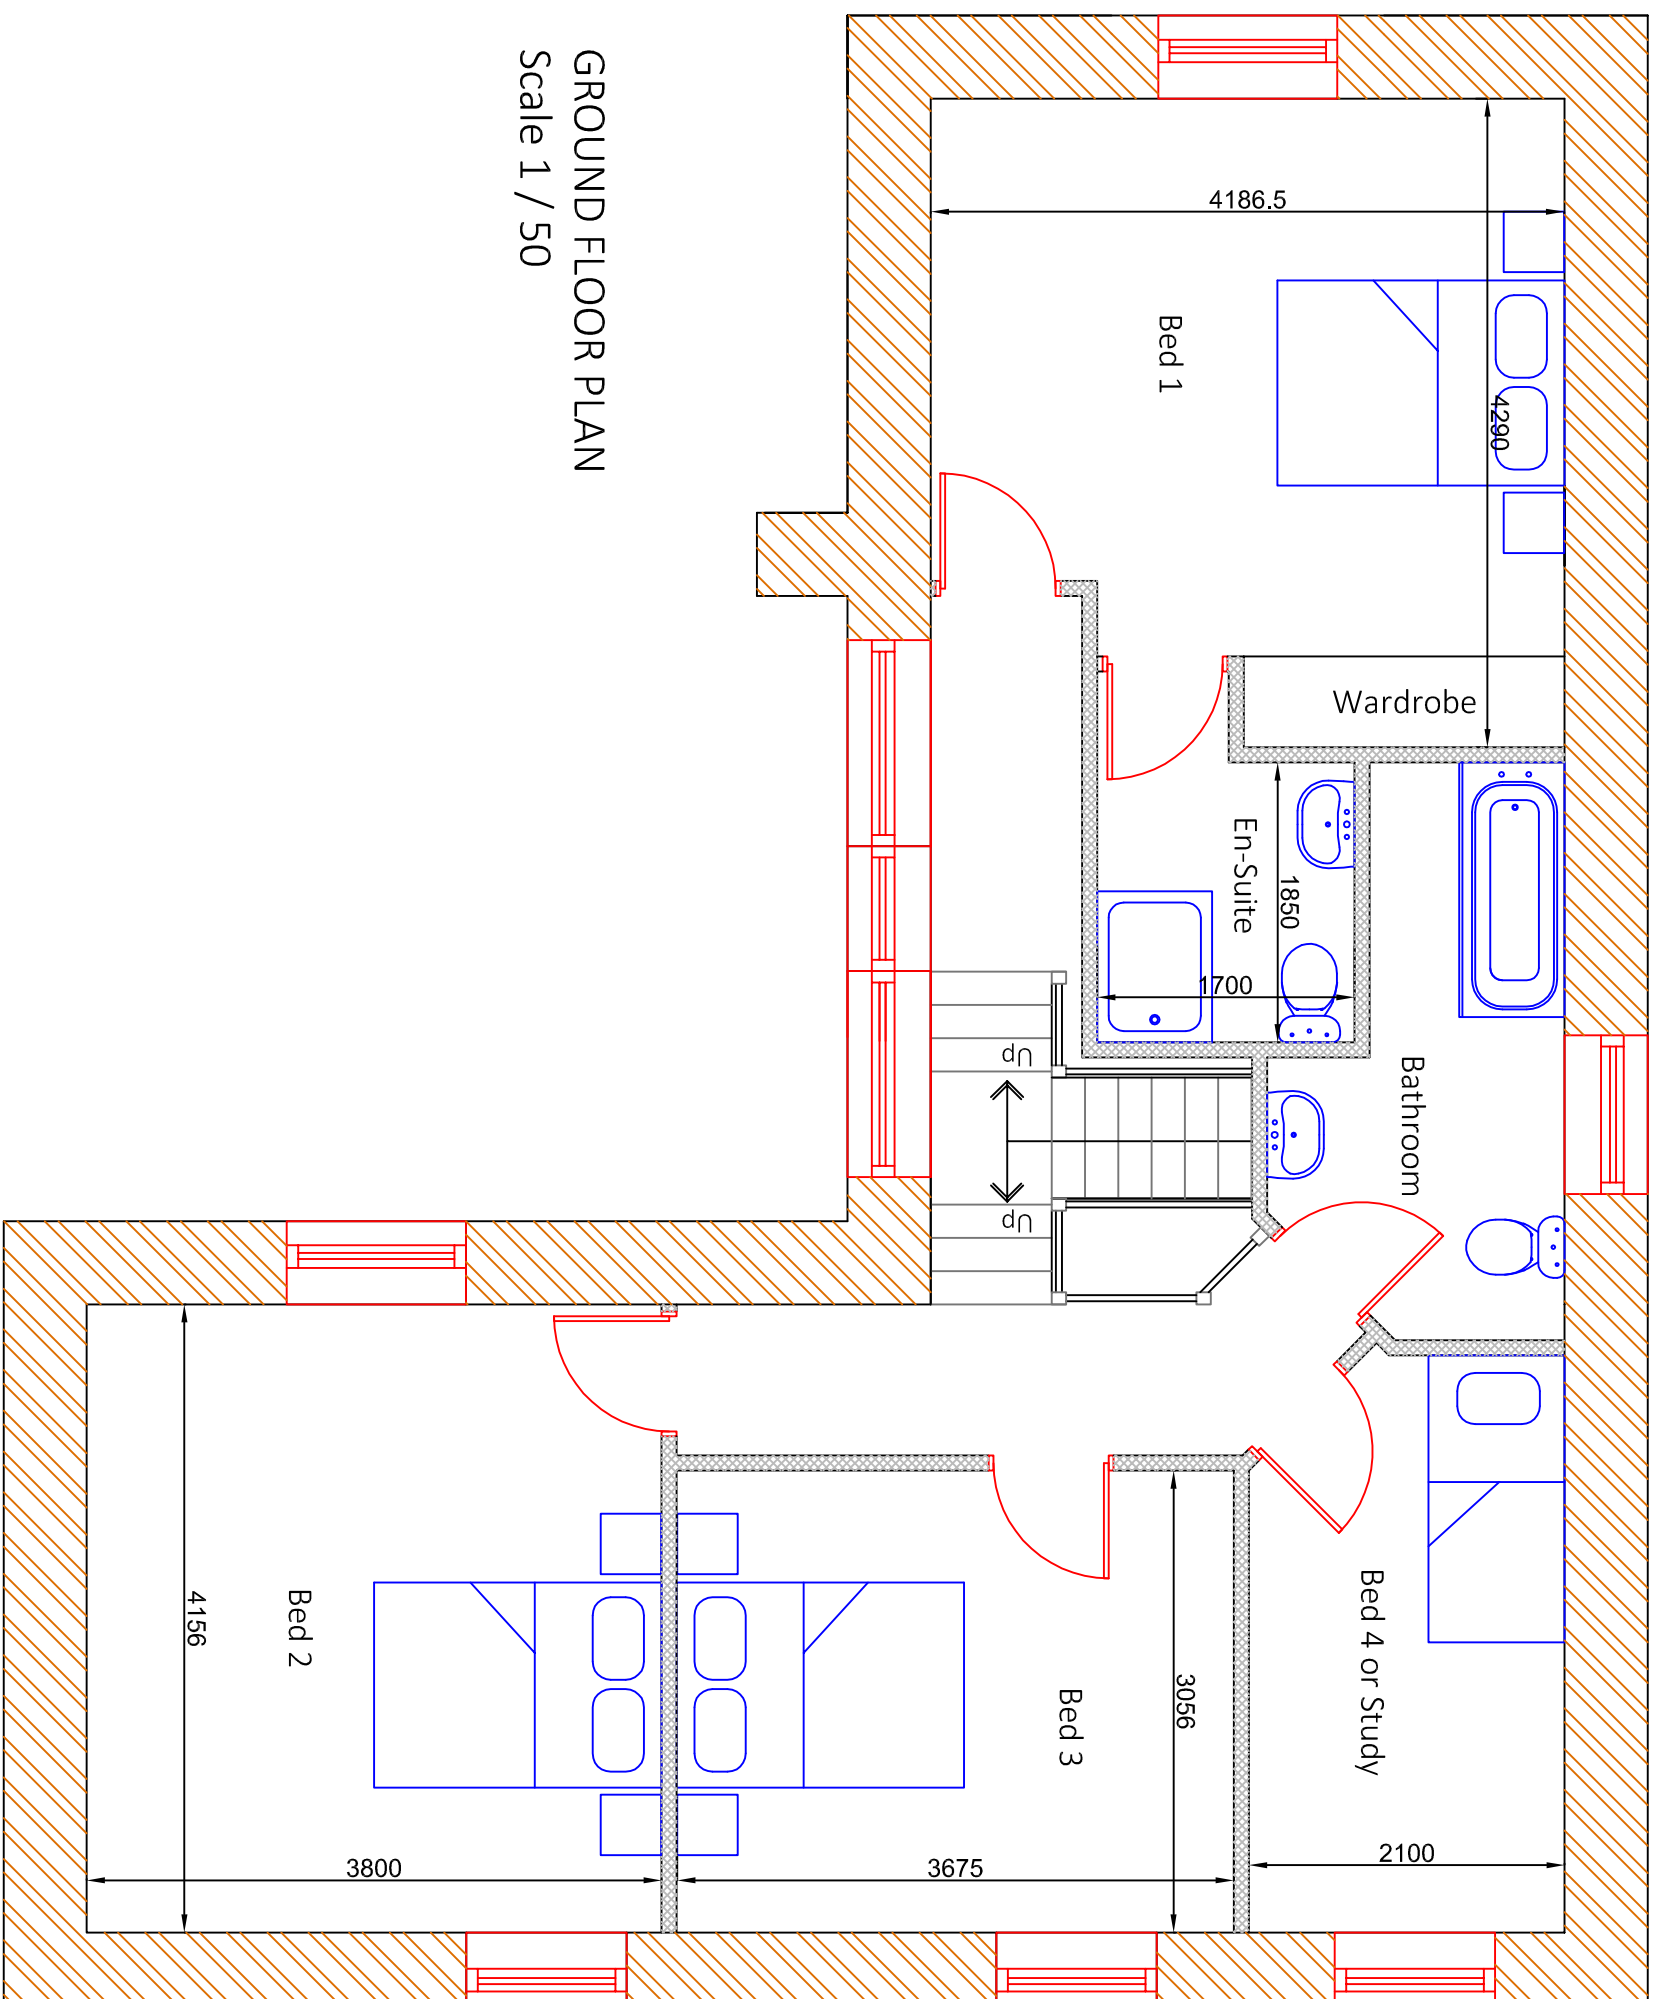

GROUND FLOOR PLAN
Scale 1 / 50

PLATT WHITE

Partnership
Nova House, 94 Boughton
Chester, CH3 5AQ.
Tel: 01244 314111, Fax: 01244 314700
e-mail: info@plattwrite.co.uk
Web: www.plattwrite.co.uk

Client
MR J LLOYD

Project	ODDI-AR-V-TWMPATH, GARTH GLYN CEIRIOG, LL20 7LY
---------	--

Subject
BUILDING 2
PROPOSED FF PLAN

Drwg. No.
3971-10

Drawn by	AL
Checked by	DL

Scale 1 / 100 @ A3

Date Feb 2020