


© Copyright. All rights reserved. This drawing must not be reproduced without permission. Do not scale from this drawing. All dimensions are in millimetres unless otherwise stated. Any discrepancies should be reported to the Architect.

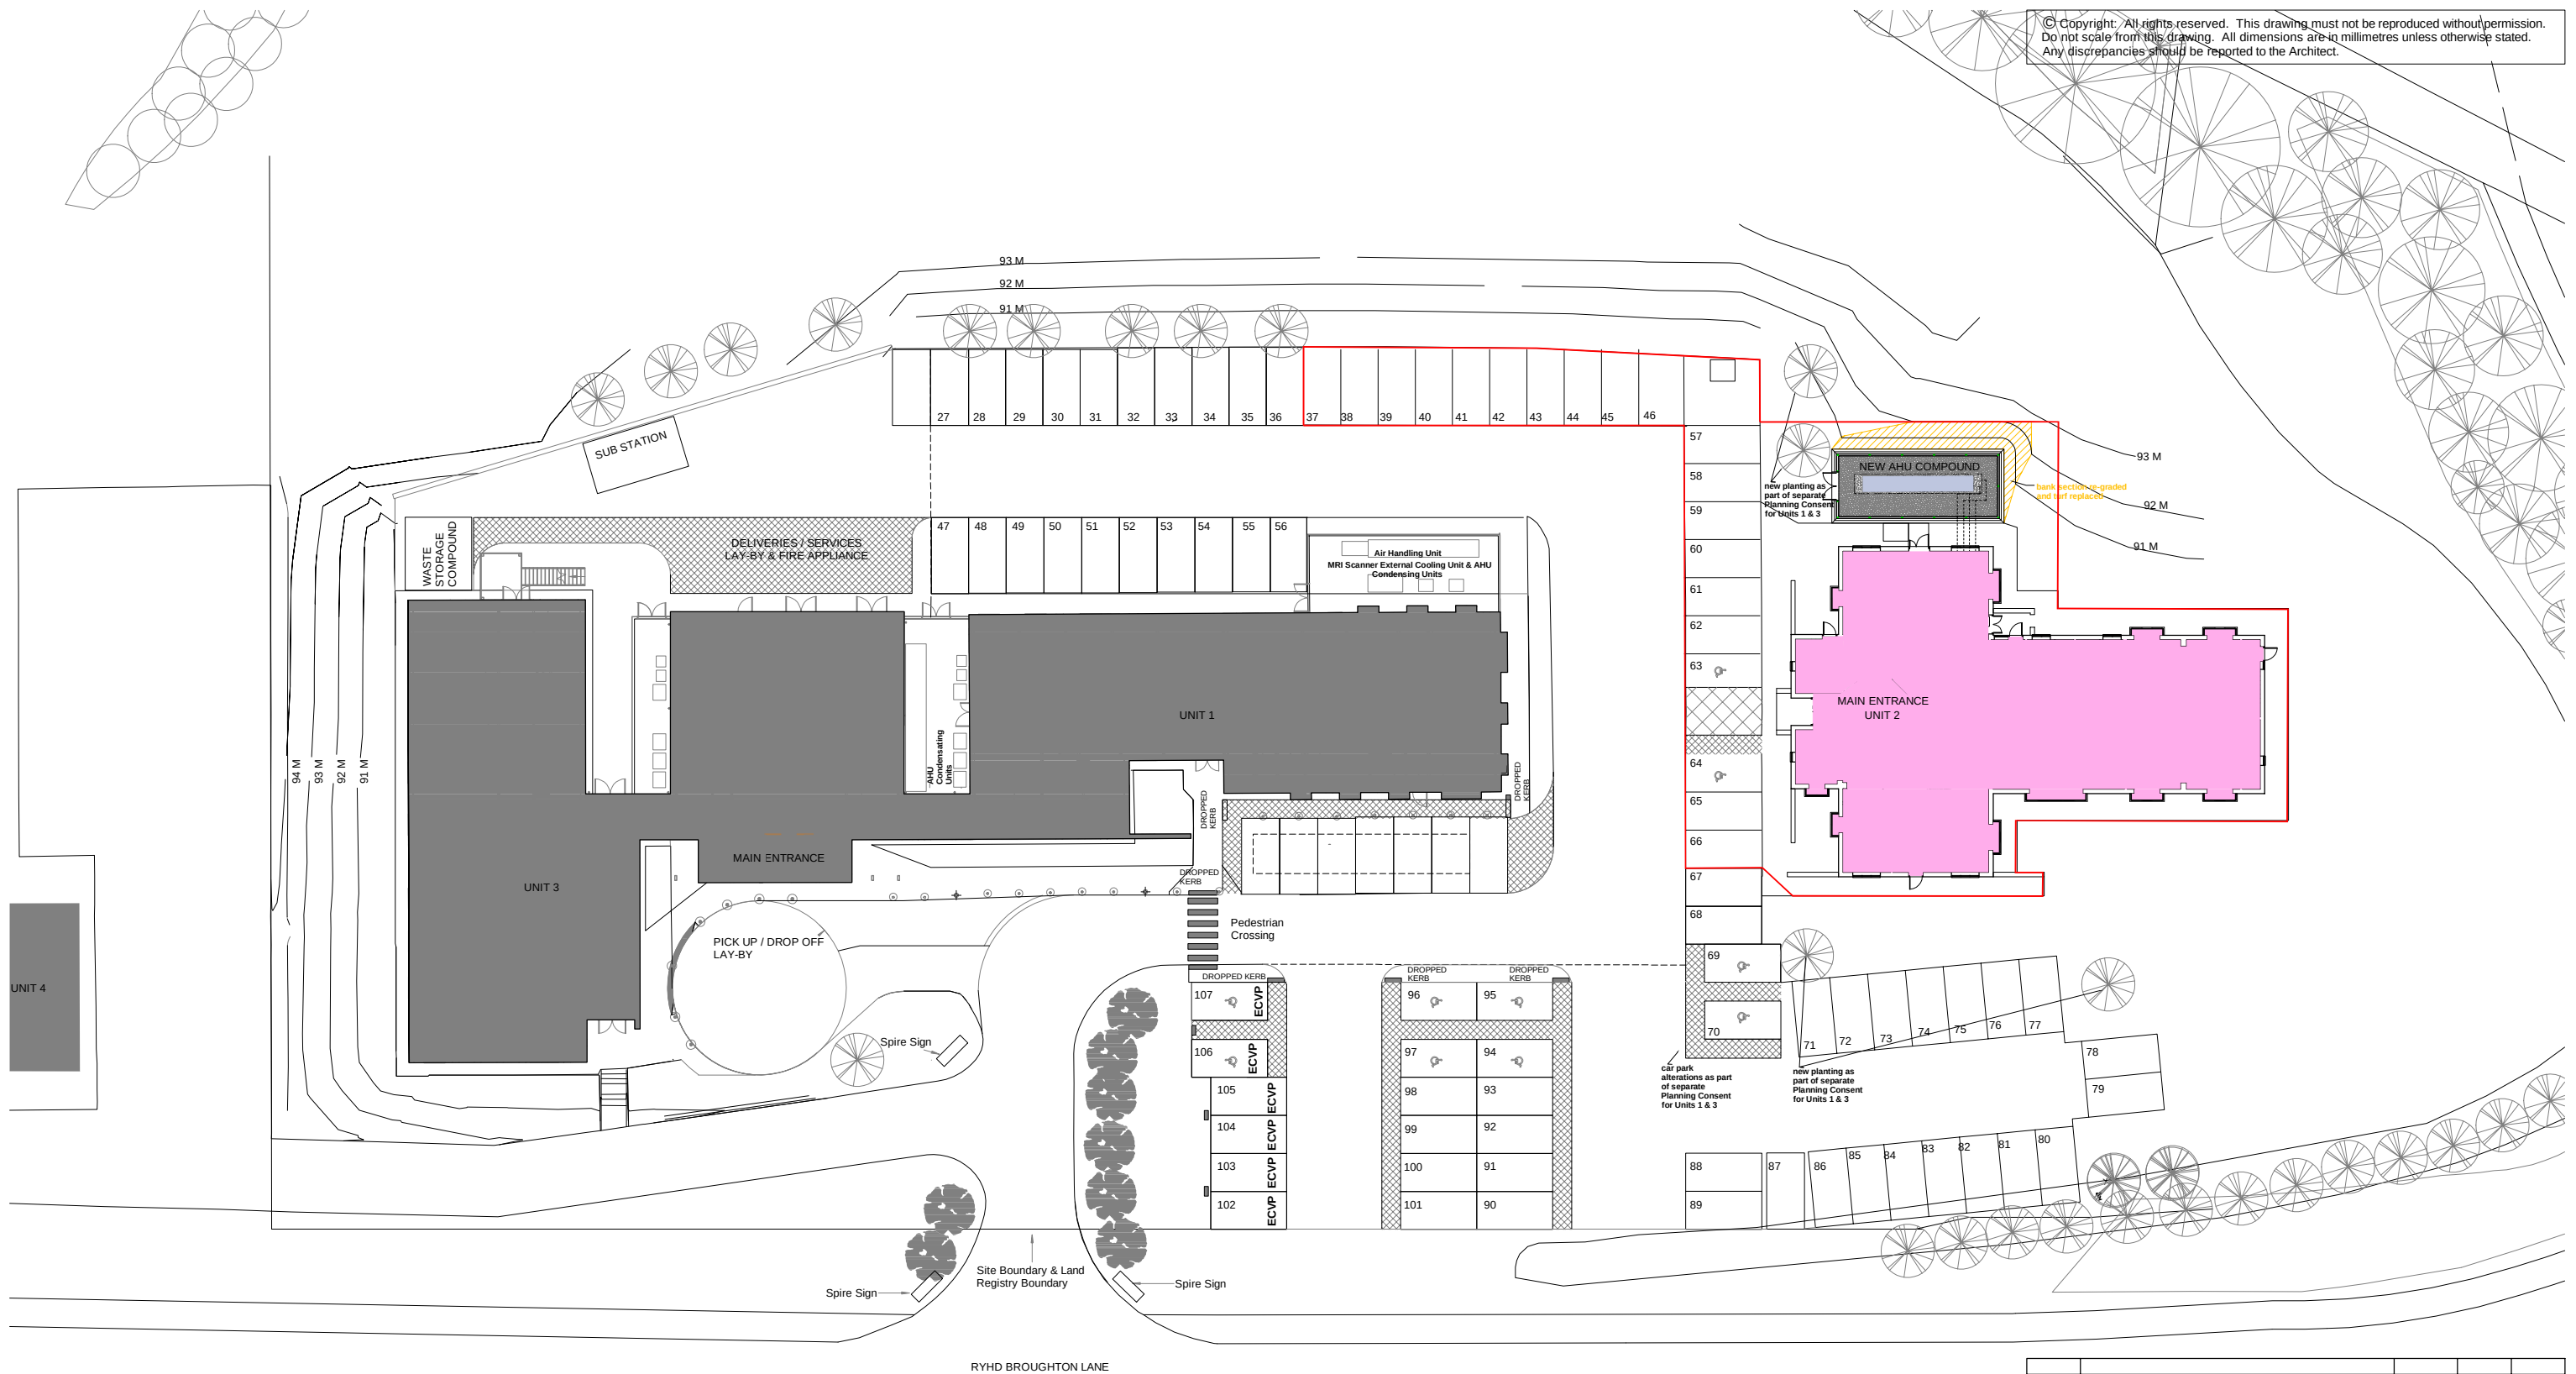

P1	Red line extended to include site owned parking spaces. FIRST ISSUE FOR PLANNING	27.12.21	SB	
STAGE 3 - PLANNING CONSENT				
Revision	Description	Date	Drawn	Checked
Halliday Meecham Architects Limited				
111 Piccadilly Manchester M1 2HY +44 (0)161 661 5566				
4 Devonshire Street London W1W 5DT +44 (0)203 440 5175				
hma@hallidaymeecham.com www.hallidaymeecham.com				
Client:	Spire Healthcare			
Project:	New Wash & Pack Suite with Temporary Pre-Assessment Clinic			
Phase/Location:	Spire Yale - Unit 2 Chesney Court			
Drawing:	Proposed Site Plan			
Scale @ A1	Scale @ A3	Date:	Drawn:	Checked:
1:200	1:400	DEC 21	SB	SB
Job No.		Drawing No.		
5498		20000		
Drawing Ref.				Revision
5498-HMA-SCC-XX-DR-A-20000				P1

