



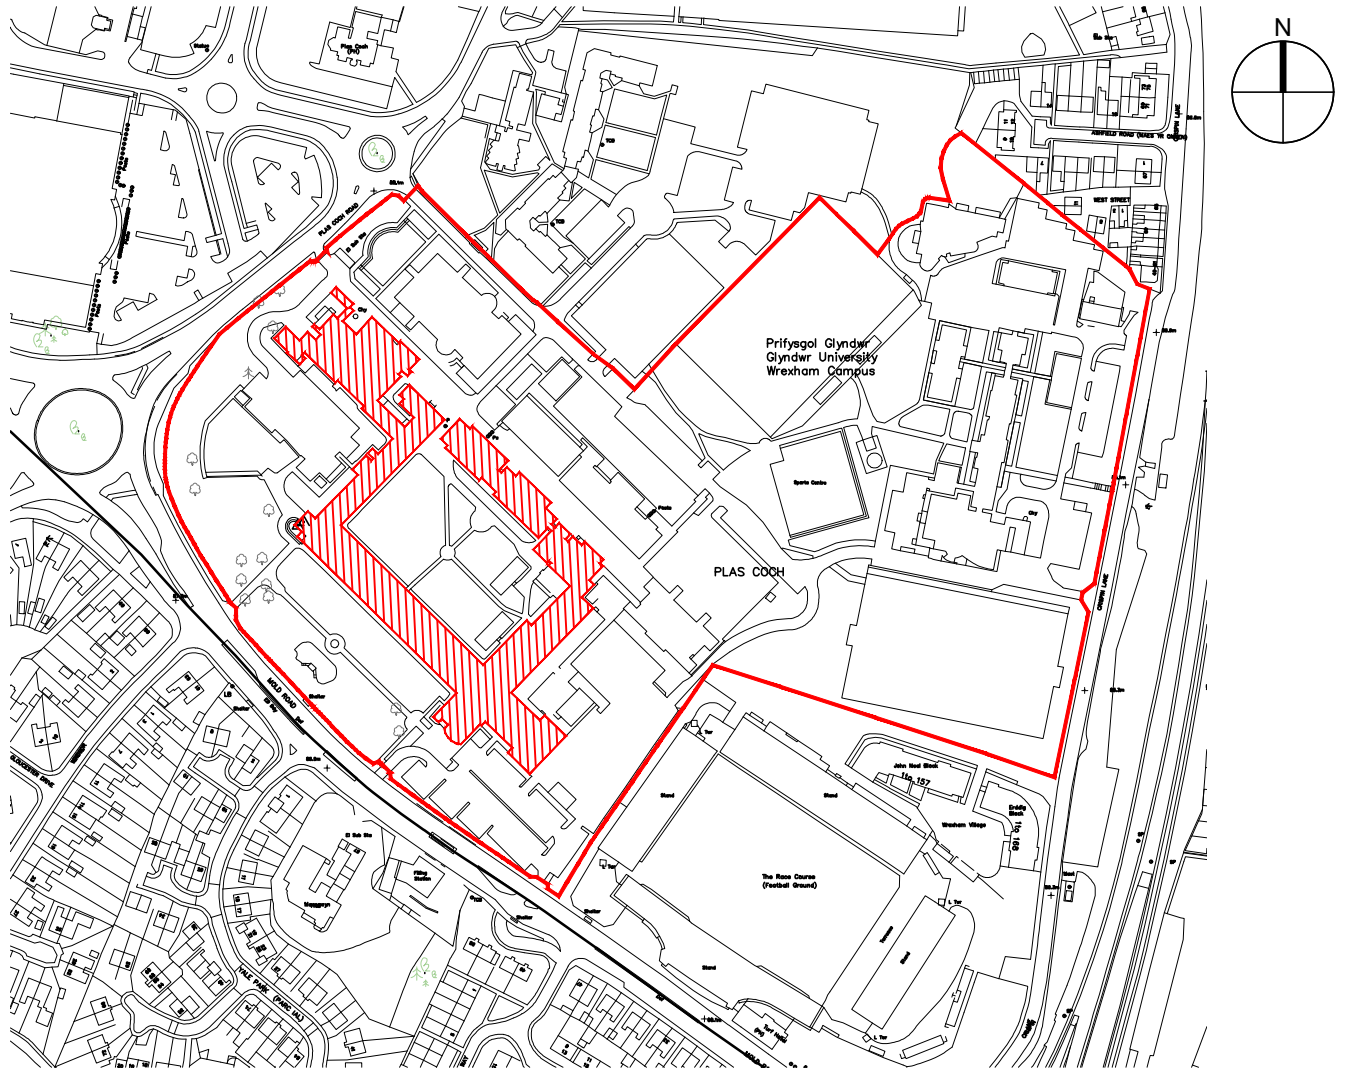


Location Reference Plan (Not to scale)

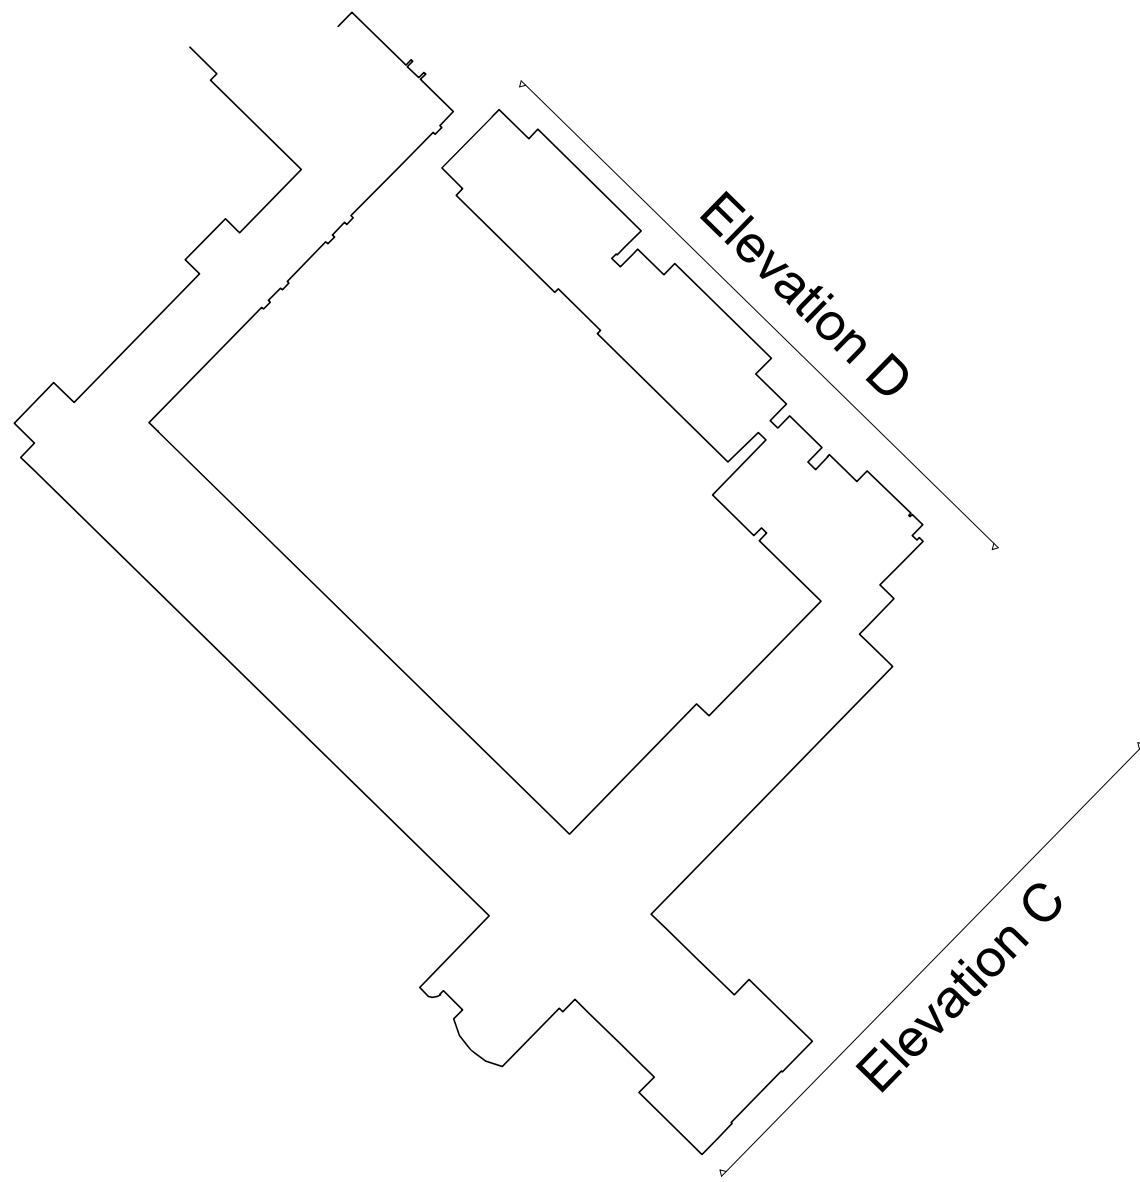

Elevation Reference Plan (Not to scale)



Elevation C

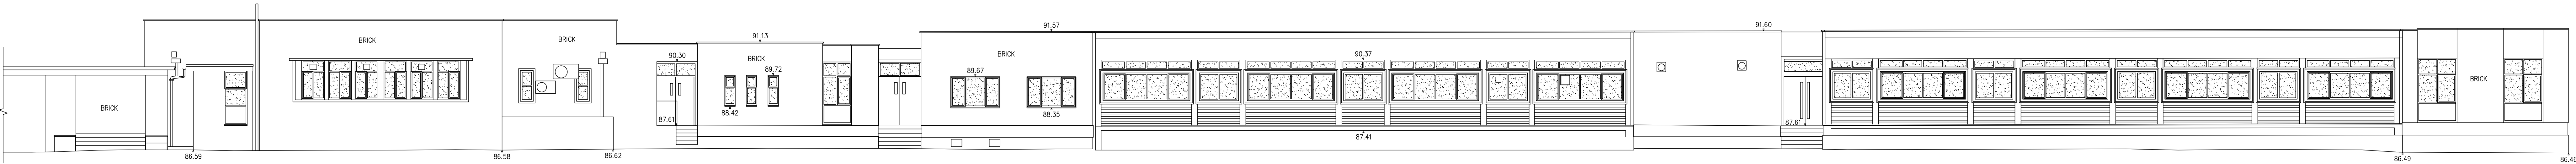

Elevation D

GENERAL NOTES: DAY Architectural Ltd accepts no responsibility for any costs, losses or claims whatsoever arising from these drawings, specifications and related documents unless there is full compliance with the Client or any unauthorised user of the following: 1. All boundaries, dimensions and levels are to be checked on site before construction and any discrepancies reported to the Architect / Designer. 2. Partial Service: Any discrepancies with site or other information is to be advised to the Architect / Designer and direction and / or approval is to be sought before the implementation of the detail. 3. Block and site plans are reproduced under license from the Ordnance Survey. 4. Do not scale this drawing. 5. For the purpose of coordination, all relevant parties must check this information prior to implementation and report any discrepancies to the Architect / Designer.			DRAWING NOTES:			CLIENT Wrexham Glyndwr University			DRAWING Plas Coch - Main Building Existing Elevations C & D			DAY ARCHITECTURAL LTD DAY ARCHITECTURAL LTD 61 BURKINGTON STREET LIVERPOOL L3 9LG 0151 203 9700, info@day-architectural.com, www.day-architectural.com		
						PROJECT Campus 2025			SCALE 1:100			PAPER SIZE A0		
									DATE June 2018			DRAWN BY LB		
									DRAWING No. AE-100-002			REVISION P1		
									PROJECT No. 531-17					
									DRAWING STATUS PLANNING					
									Information contained on this drawing is the sole copyright of DAY Architectural Ltd, and is not to be reproduced without their permission.					
STATUS REVISION			DATE											