

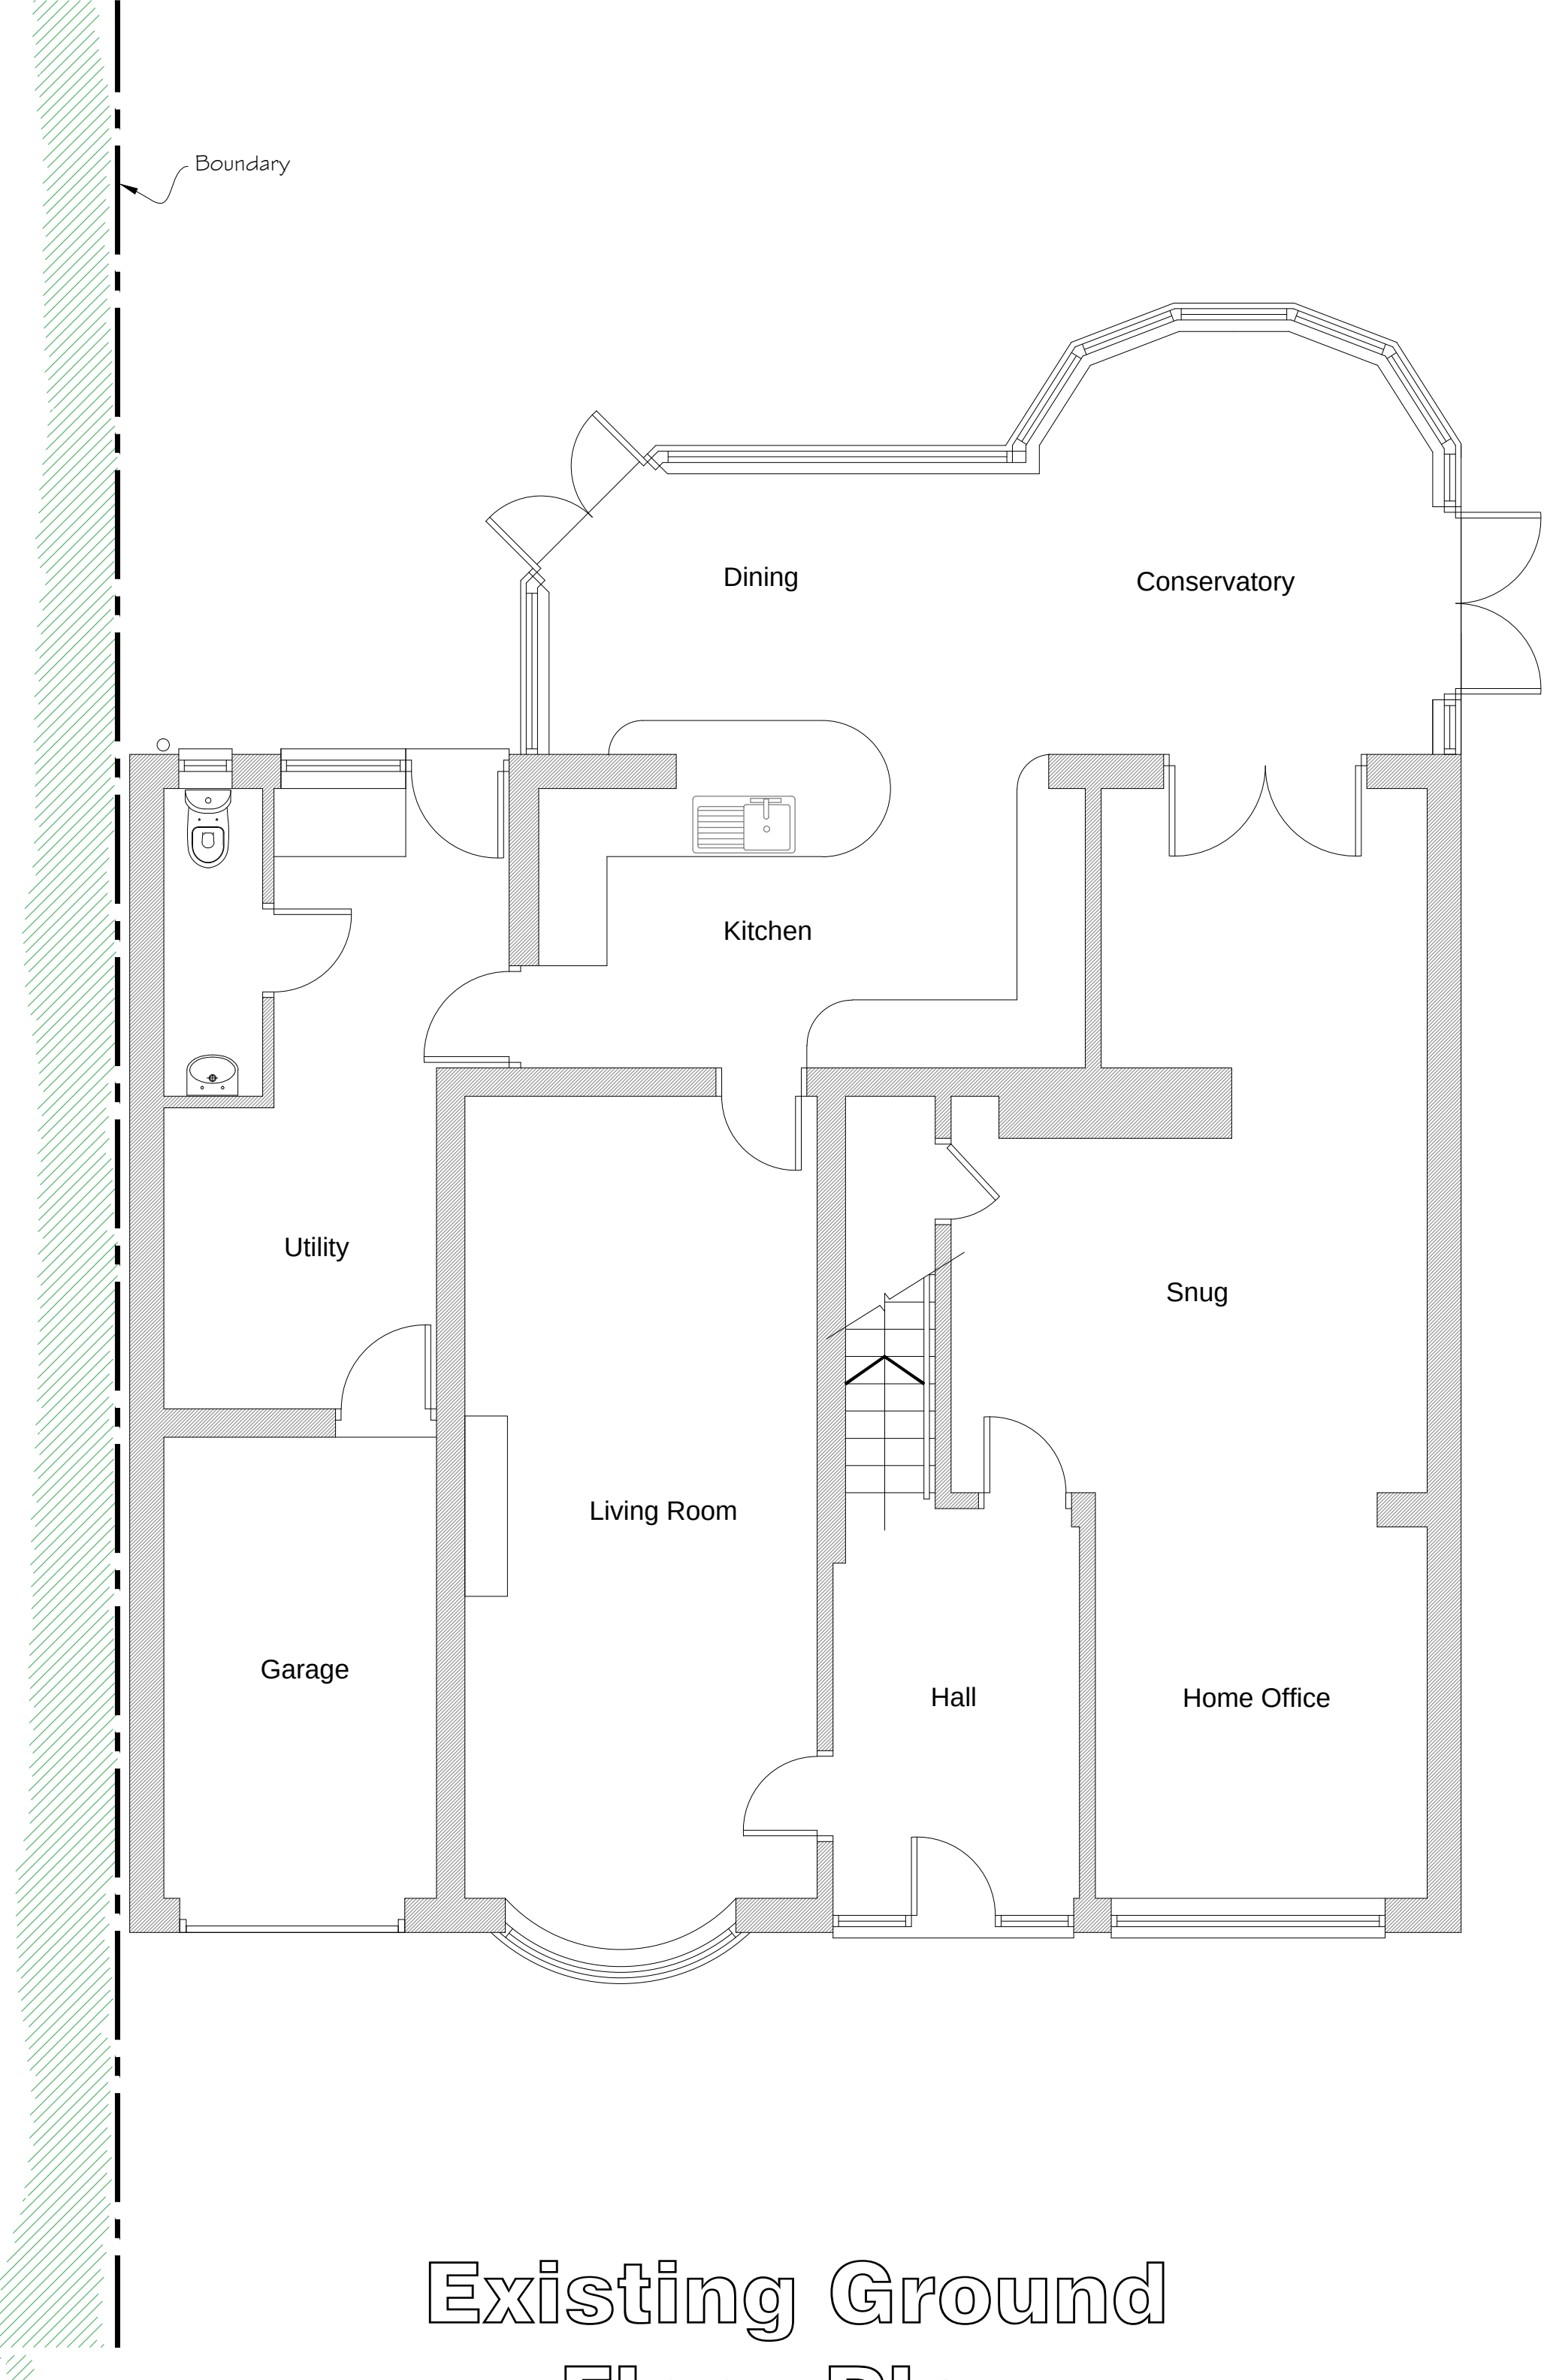


97 Jeffreys Road, Wrexham.

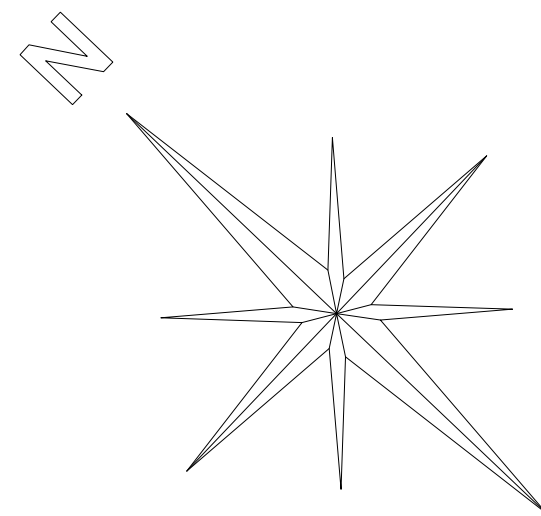


Existing Ground Floor Plan


1:50

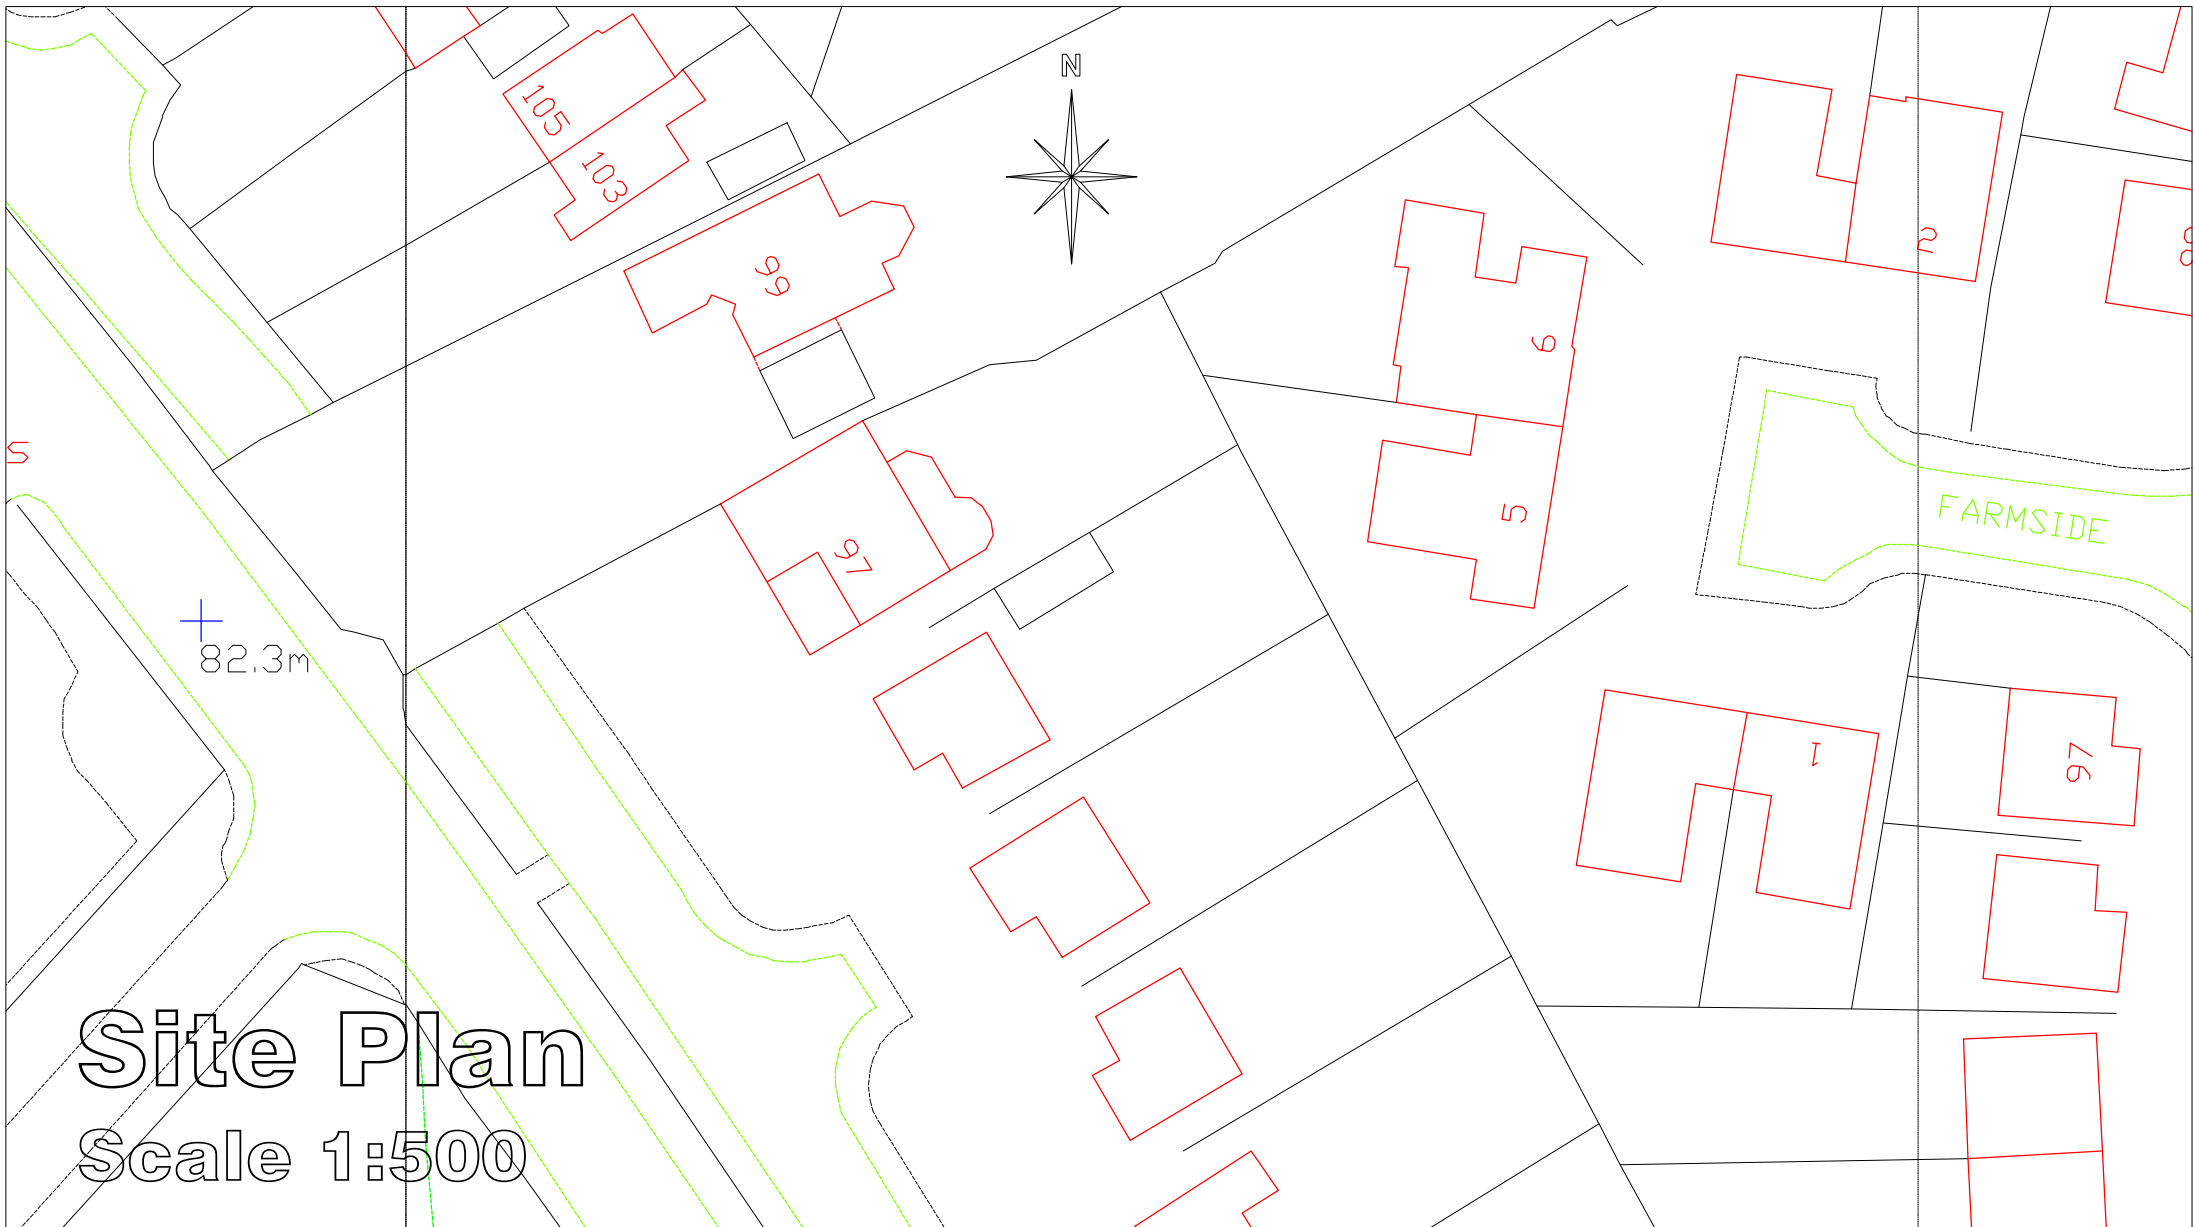

Site Plan
Scale 1:500

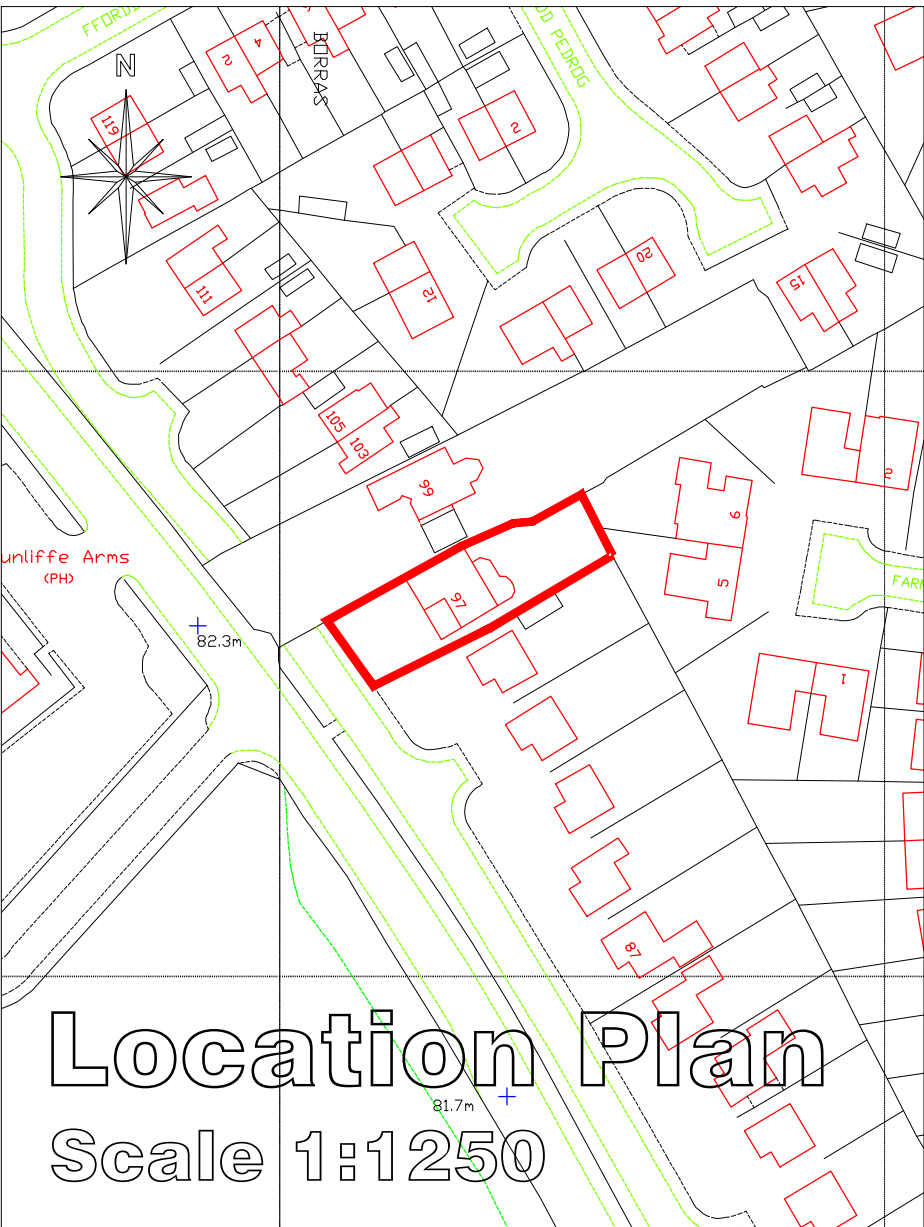

Location Plan
Scale 1:1250

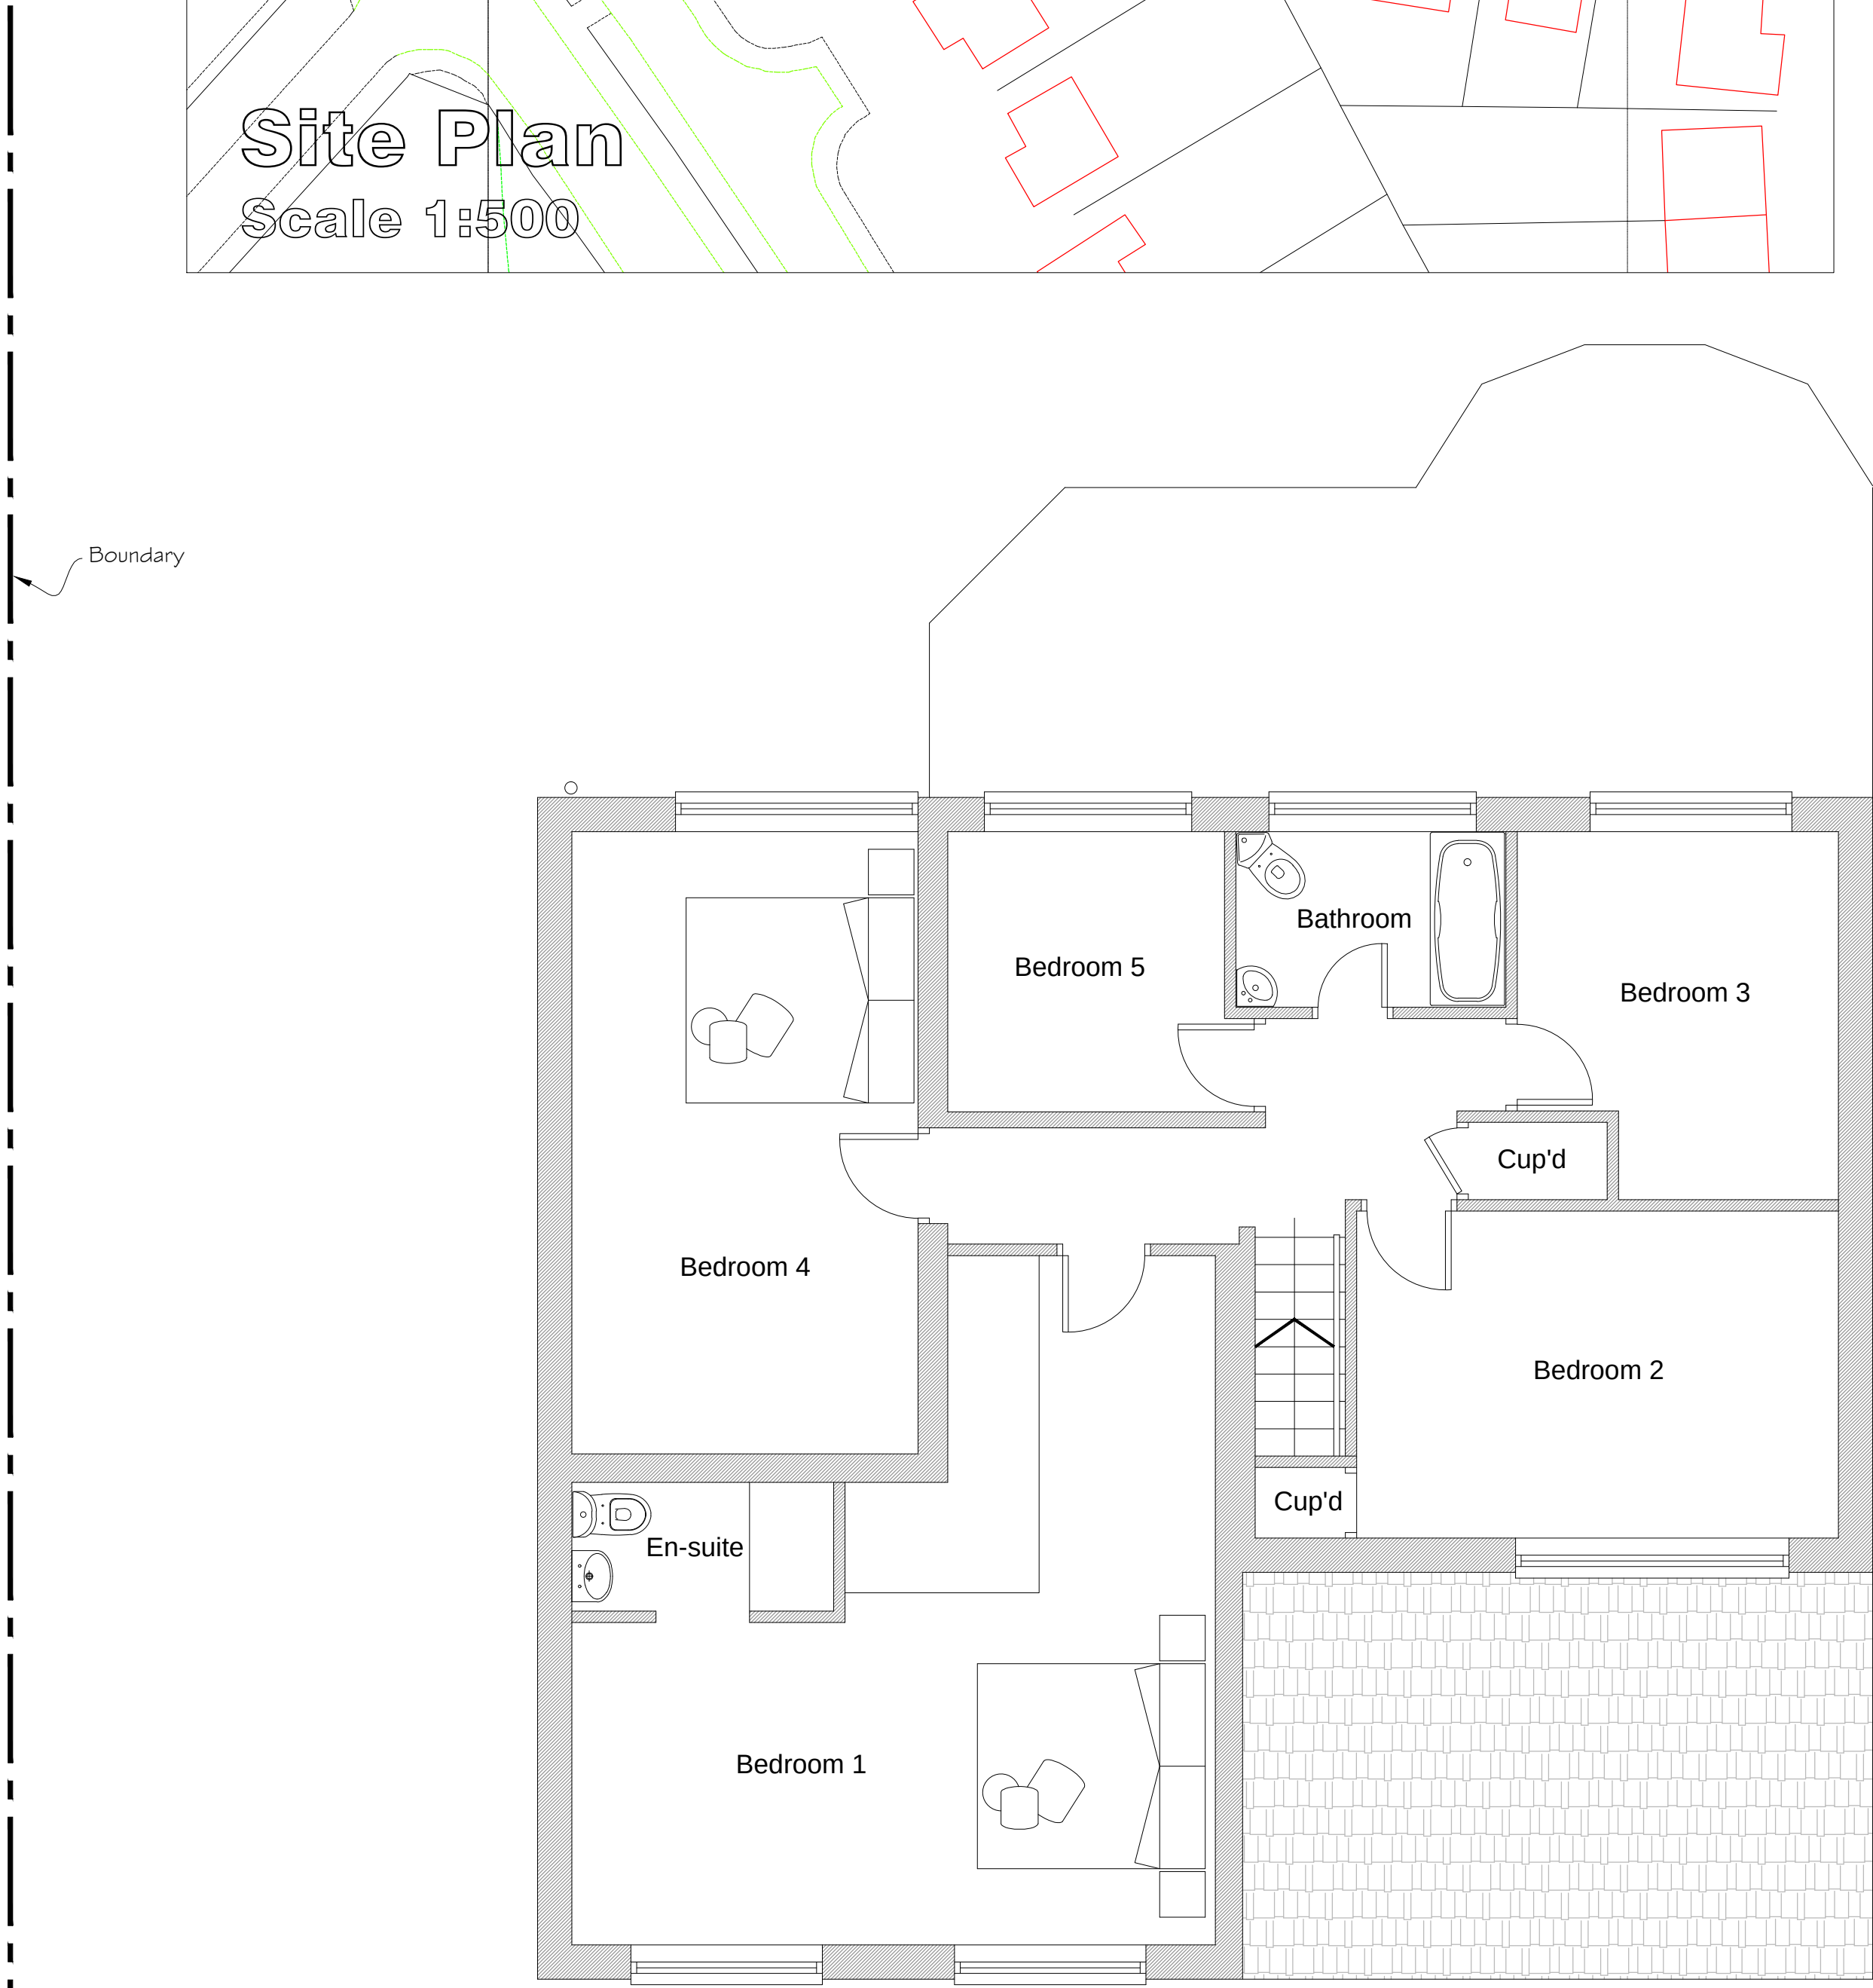

Existing First Floor Plan

1:50

CULLIS-ARCHITECTURAL-DESIGN
25 Sunningdale Close
Wrexham
North Wales
LL13 9QU
T 01978 264376
M 07791 480768
E ajones540@btinternet.com

Client:
Mr. & Mrs. Hawkridge.

Drawing Title:
Existing Plans.

Job Title:
Proposed Extension to 97
Jeffreys Road, Wrexham.

Date:	Scale:	Rev:	Drawn:
Dec 2021	1:50, 1:500 & 1:1250 at A1		PD228/01