




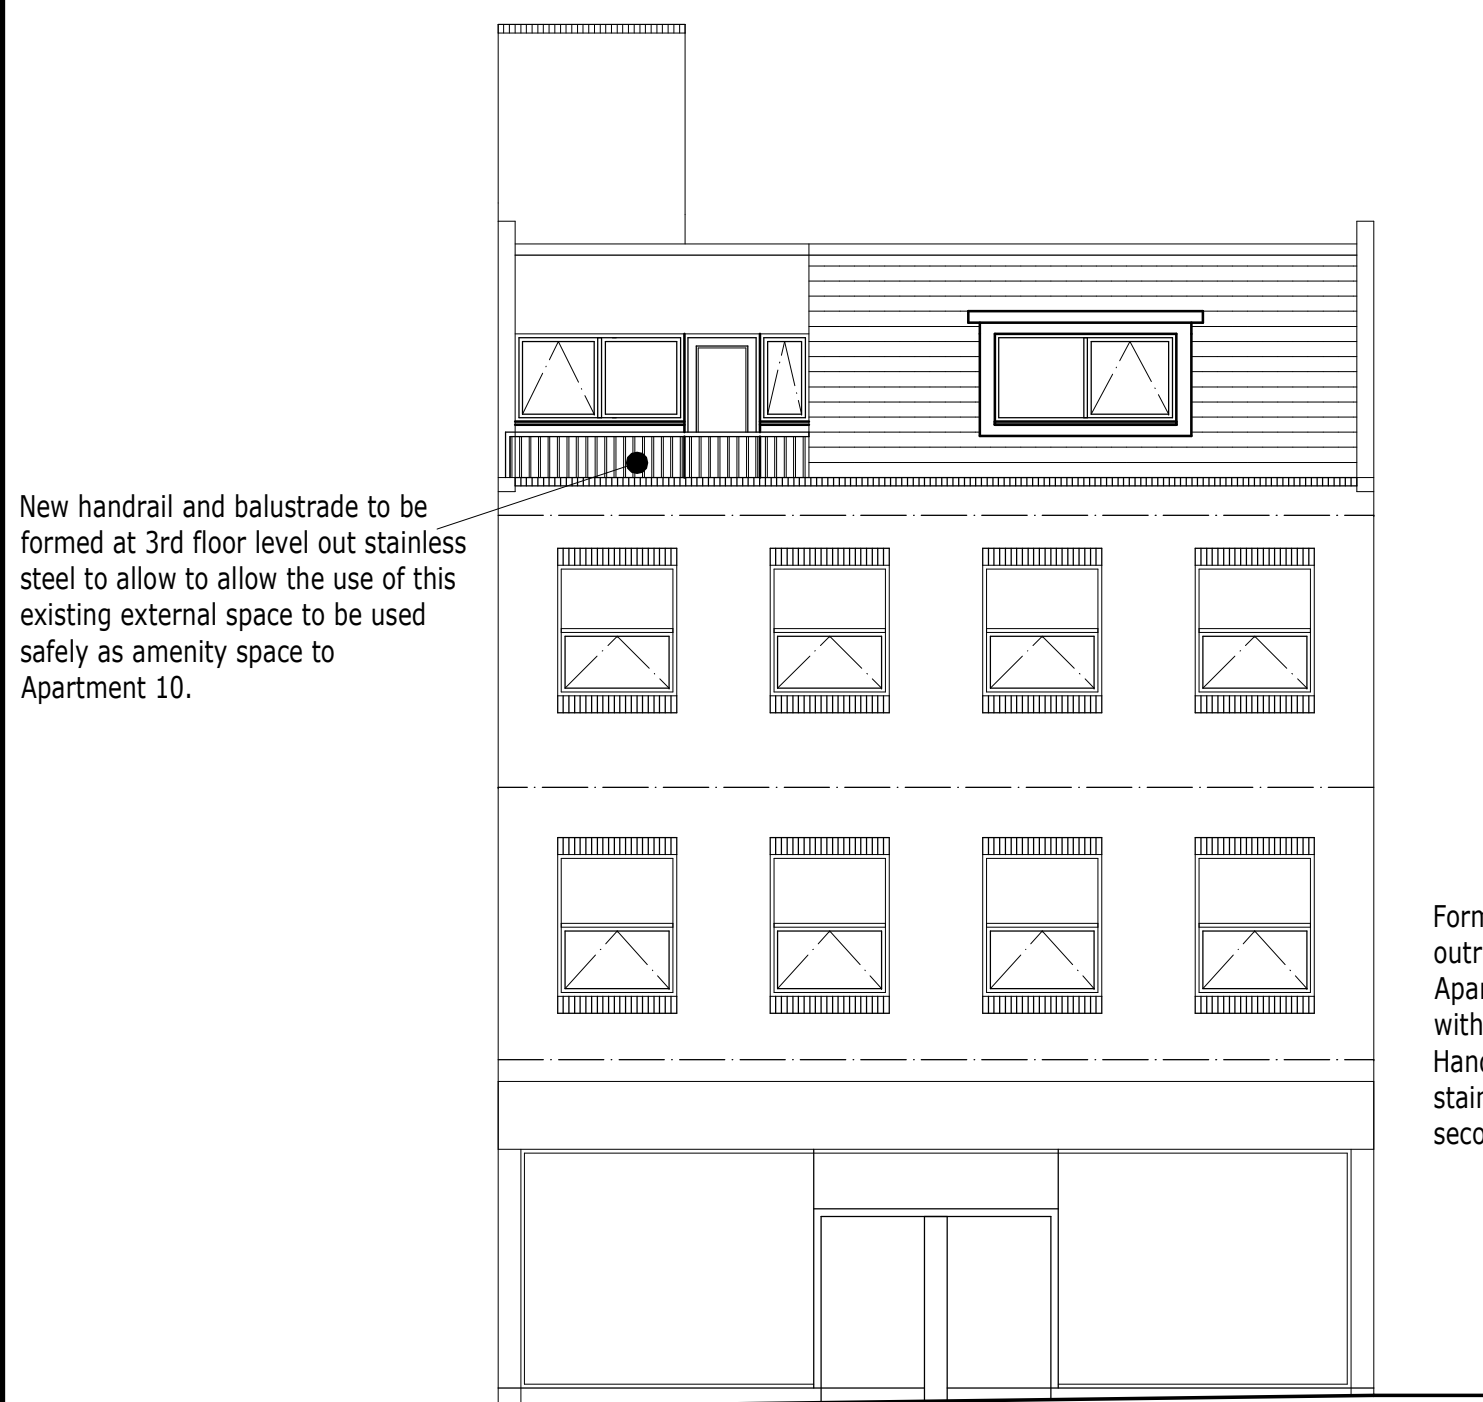


PROPOSED FRONT ELEVATION.

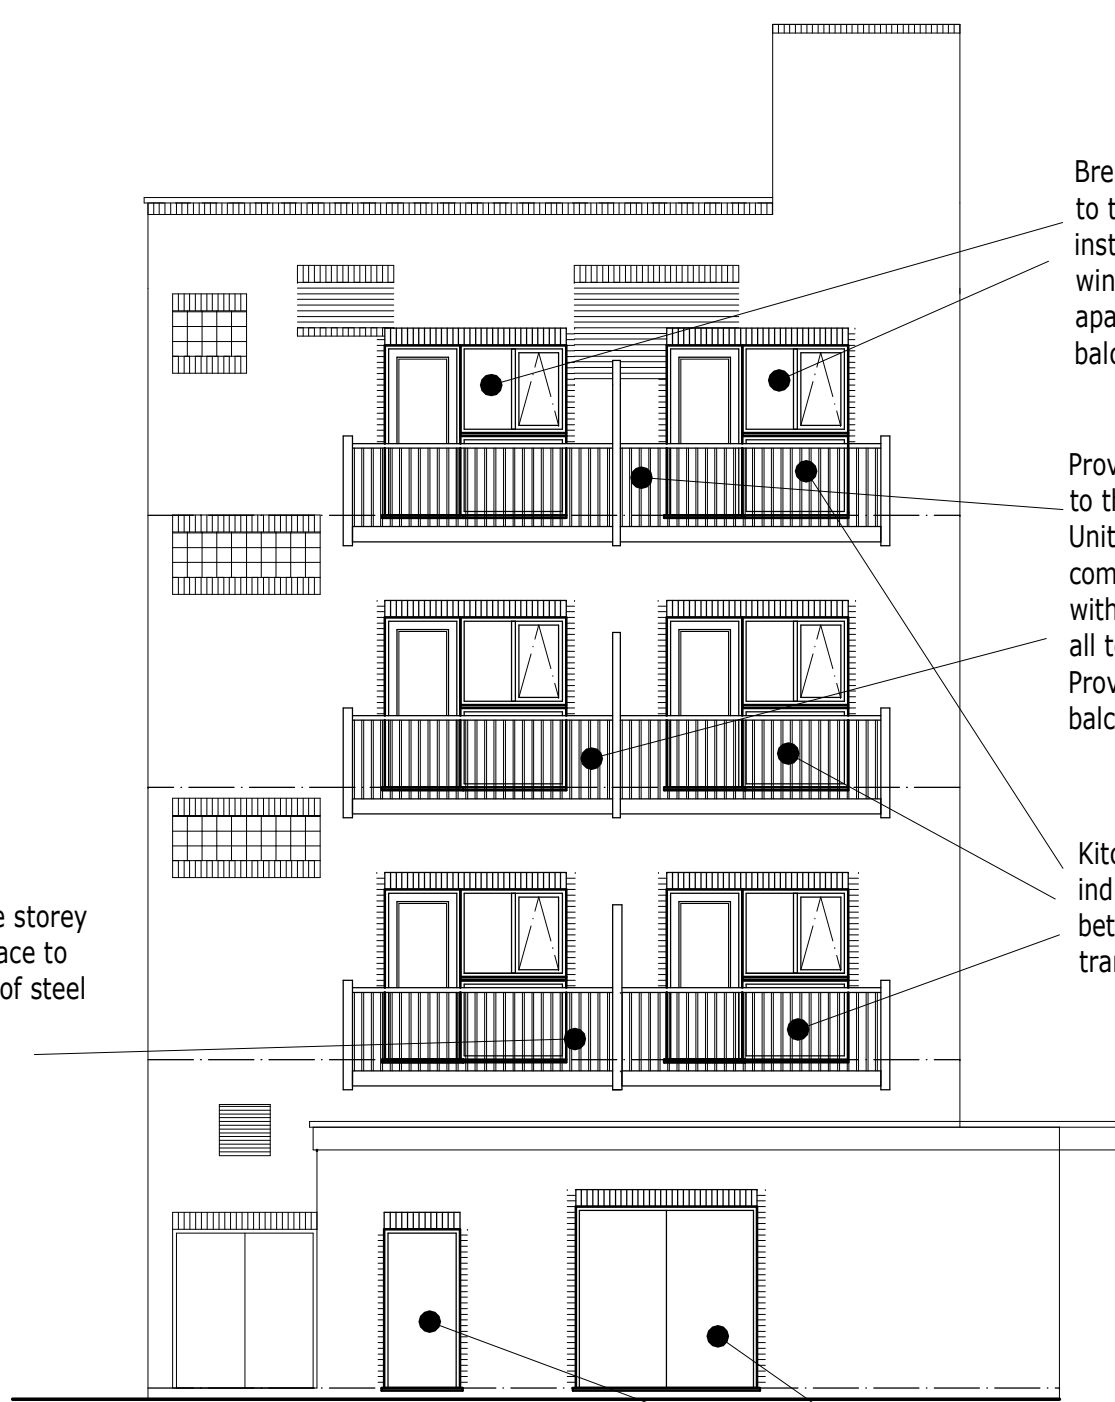


PROPOSED REAR ELEVATION.

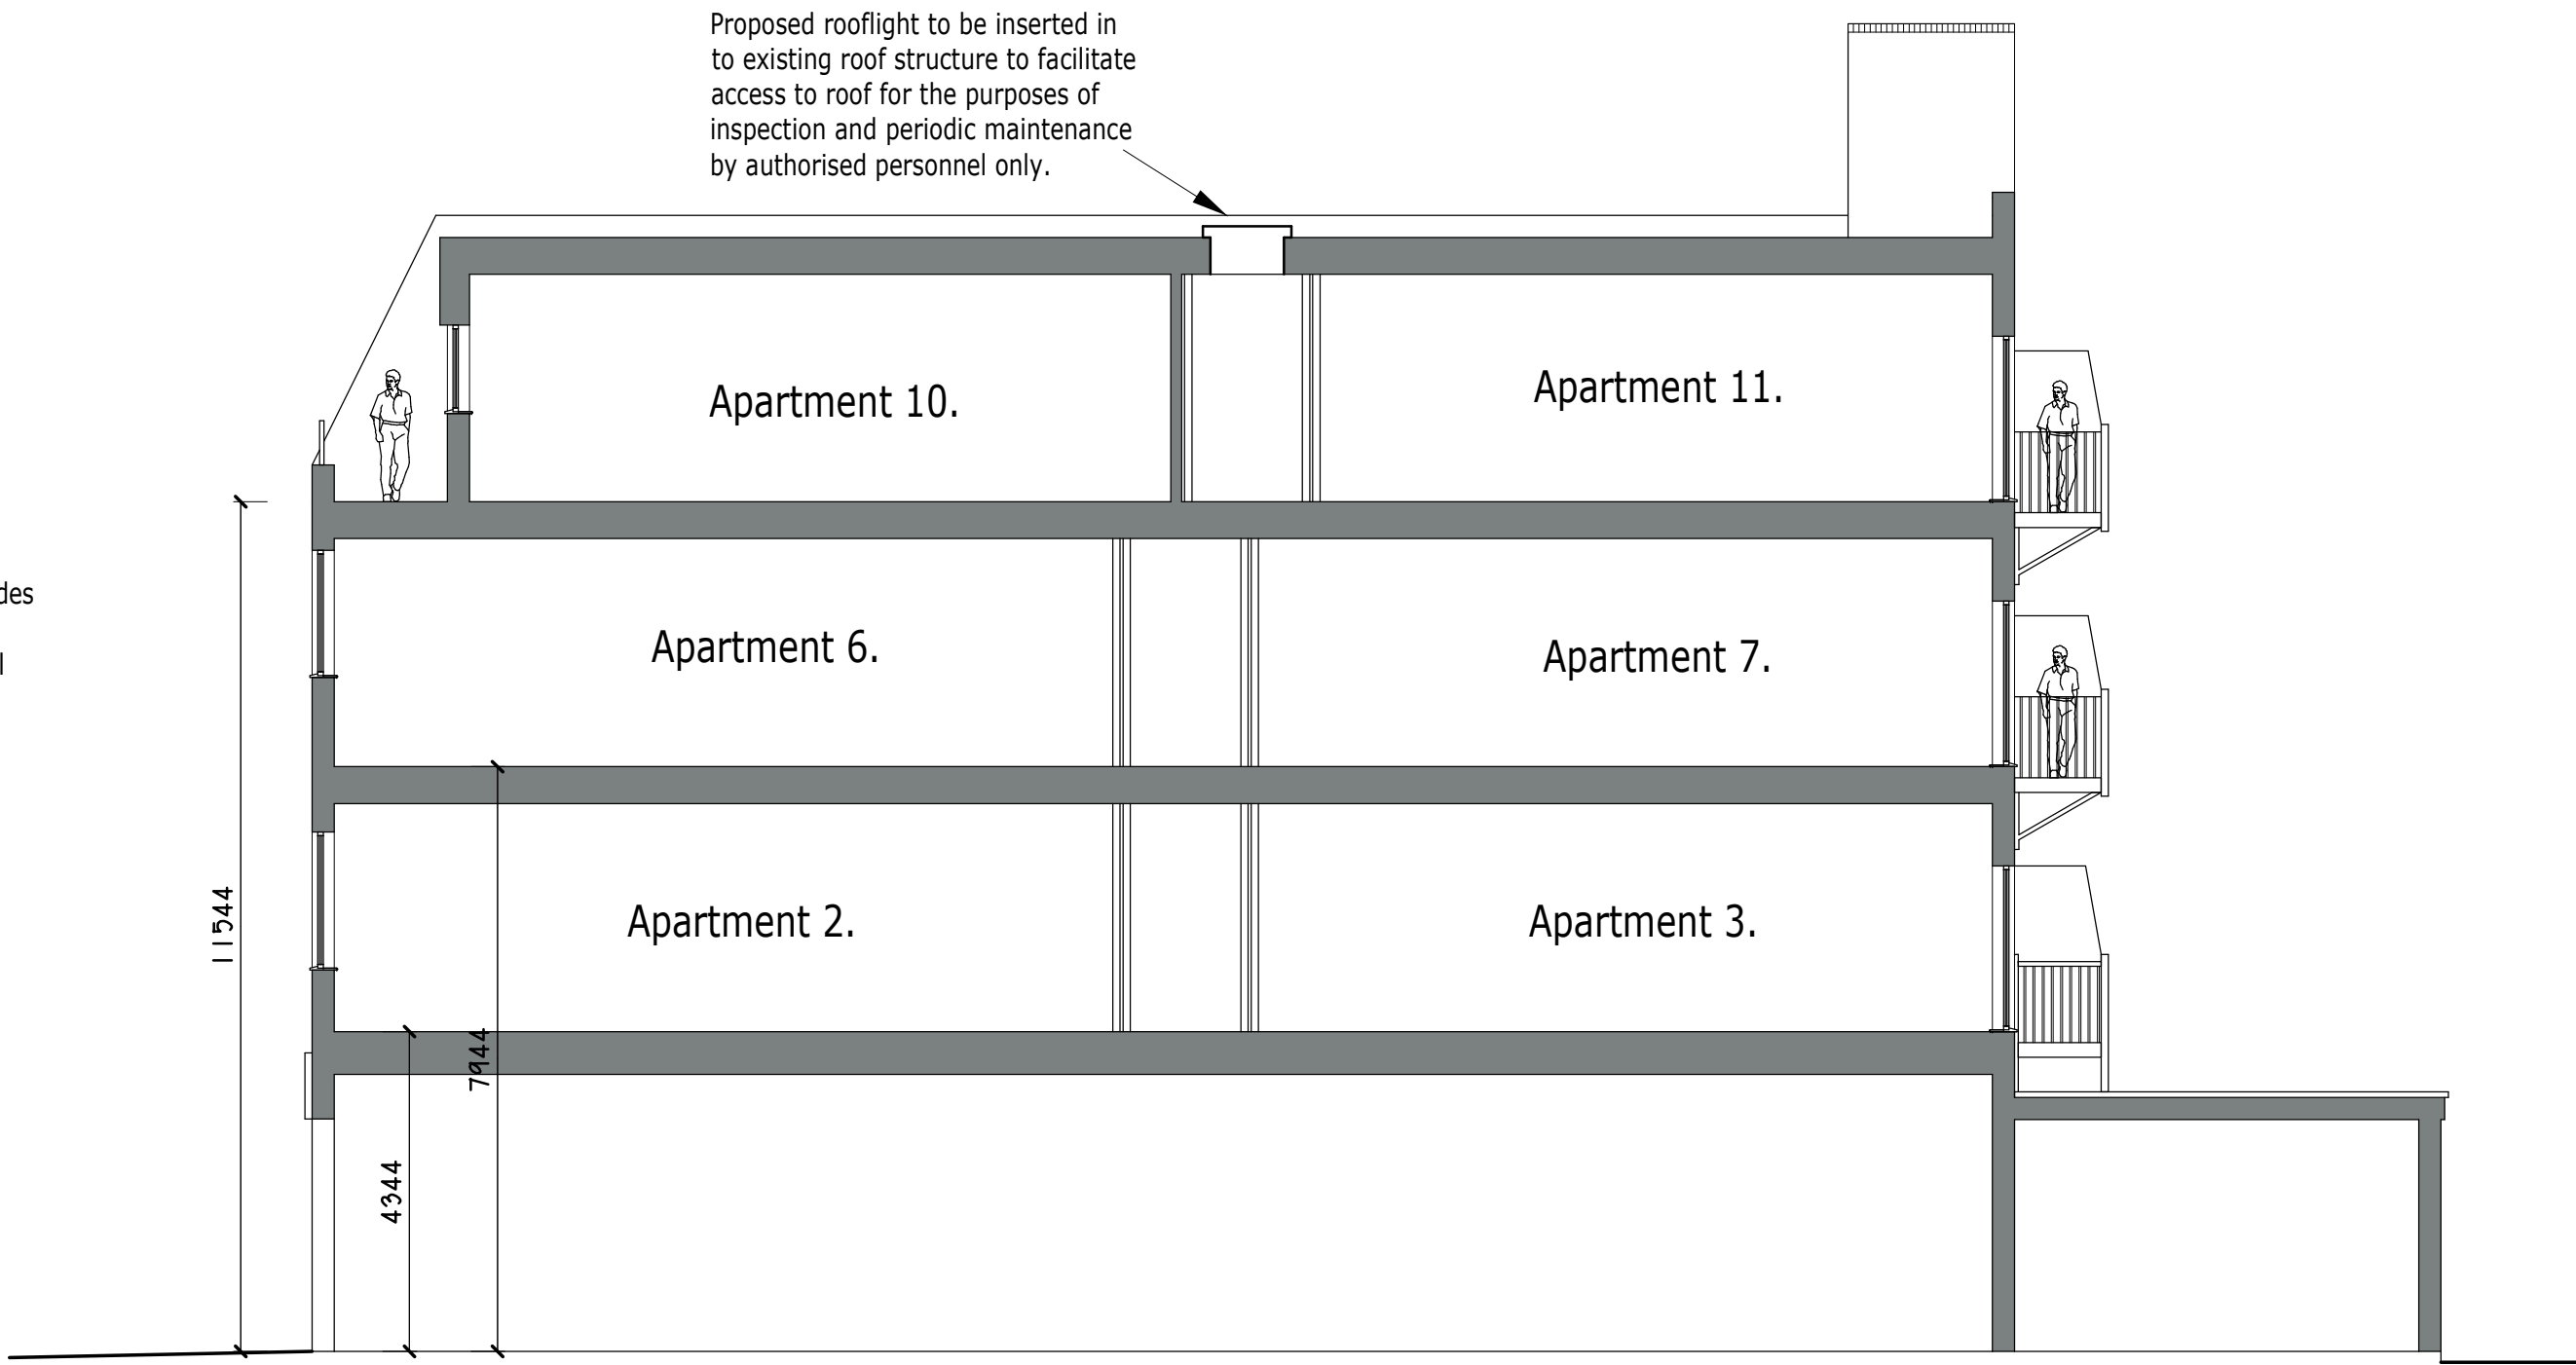


PROPOSED LONGITUDINAL SECTION.

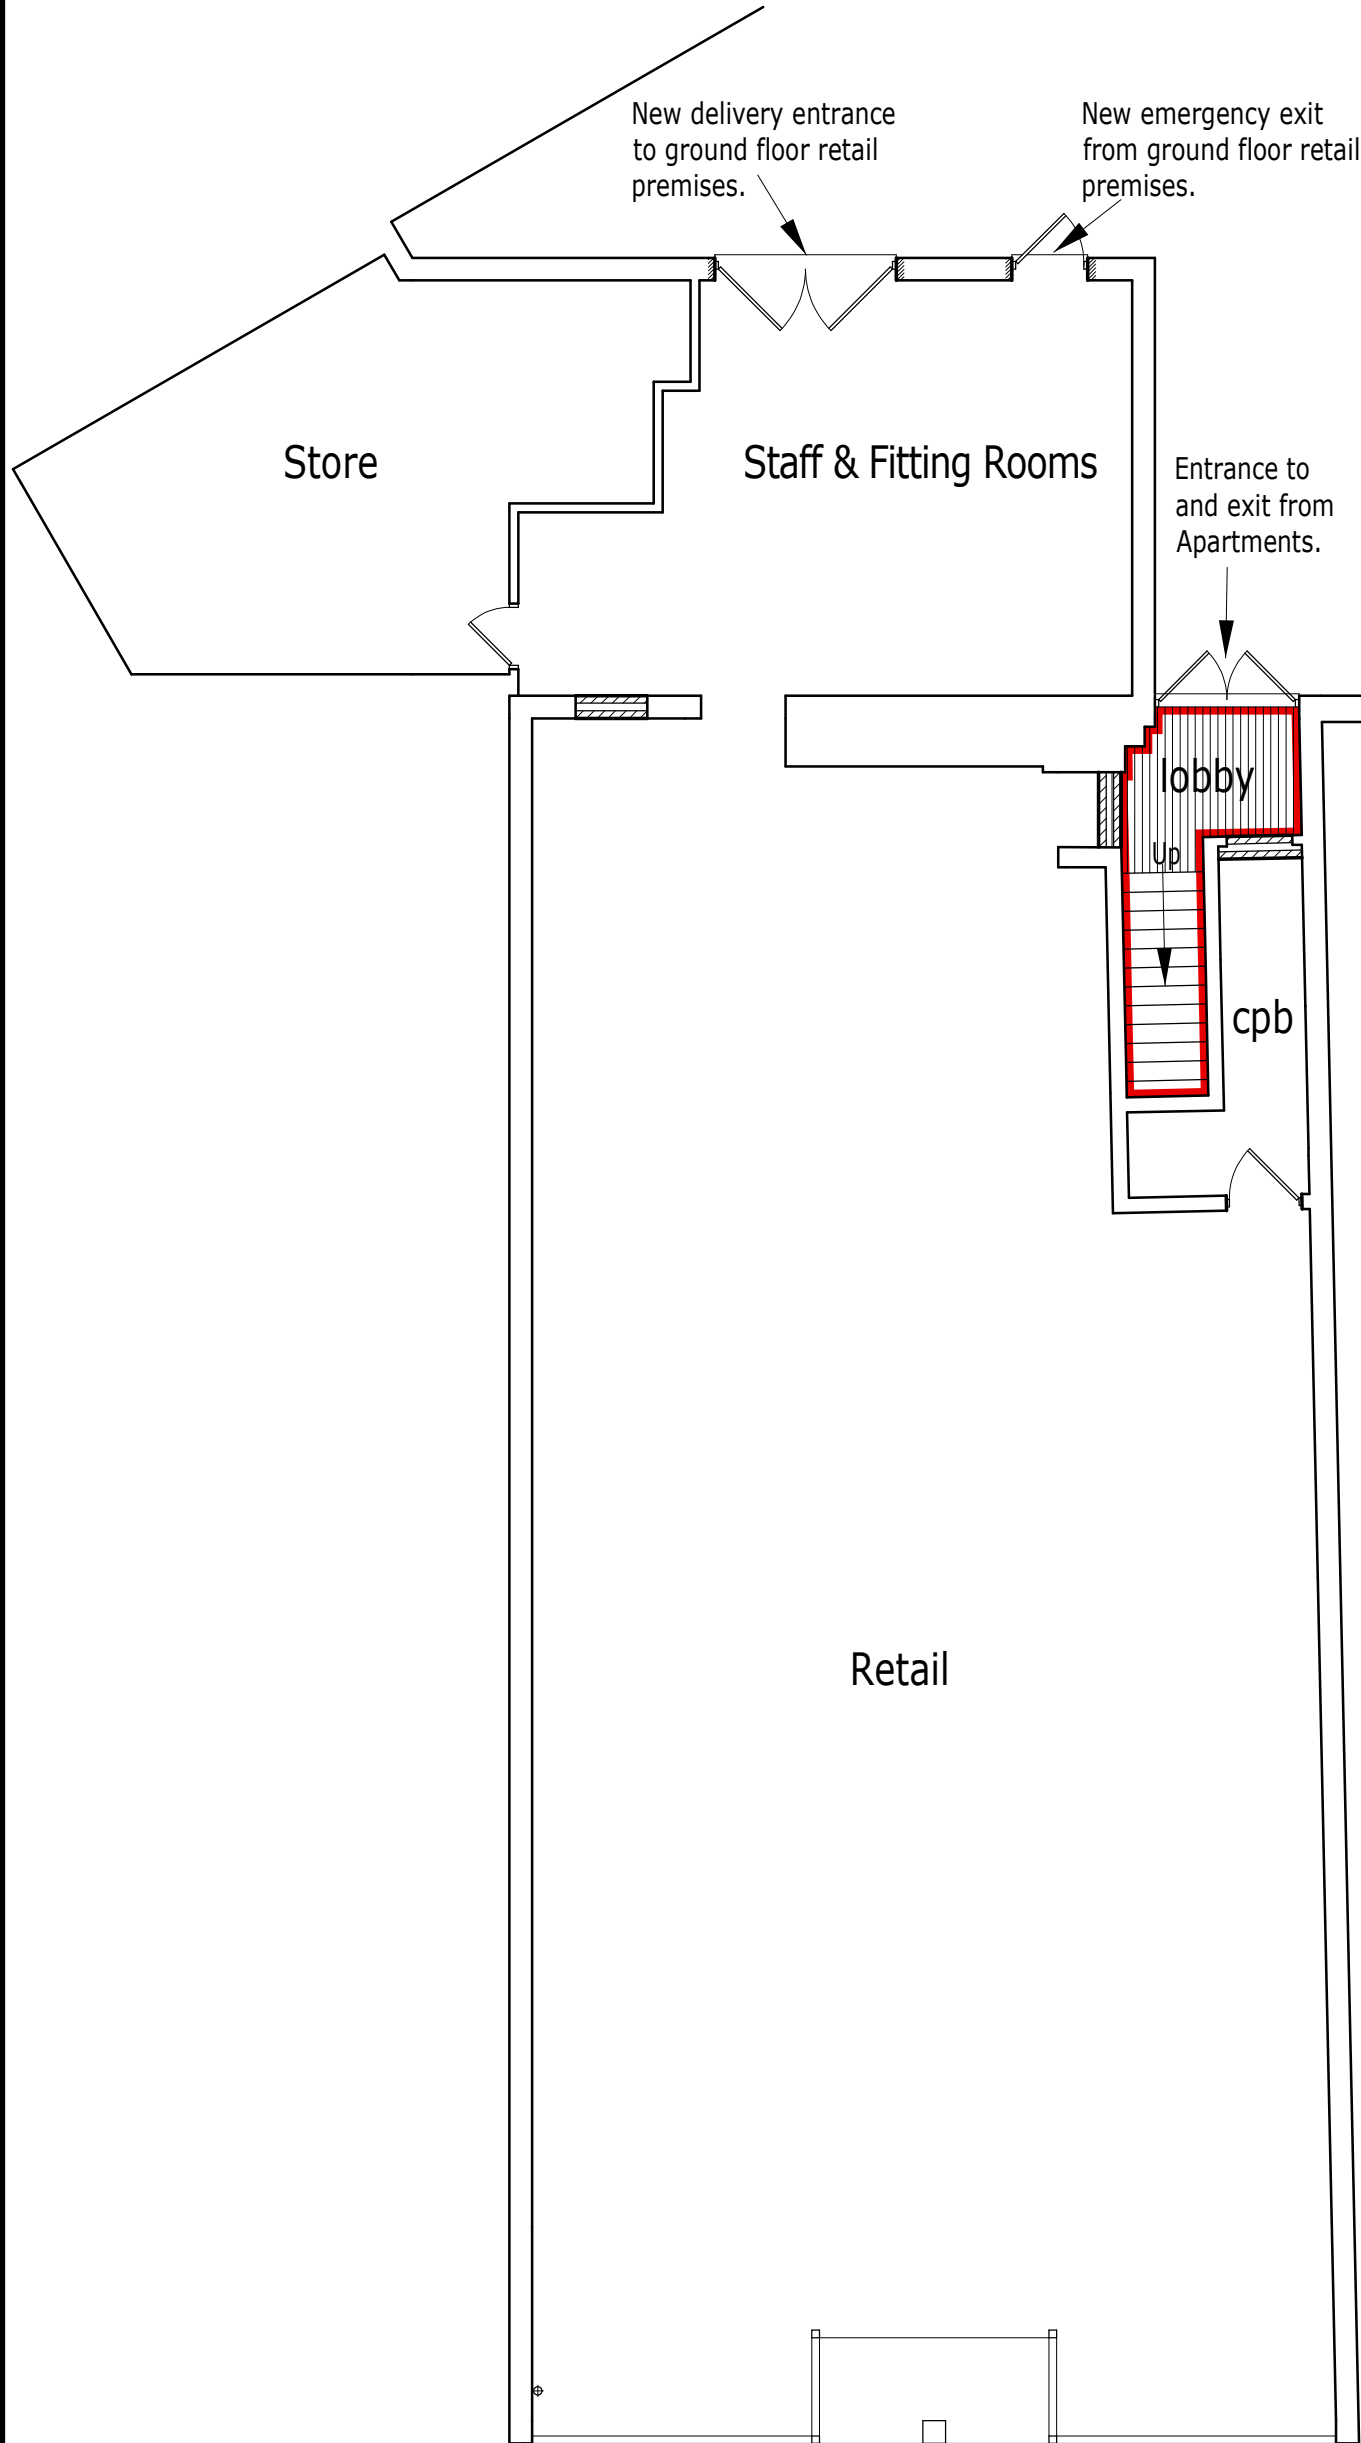


PROPOSED GROUND FLOOR PLAN.

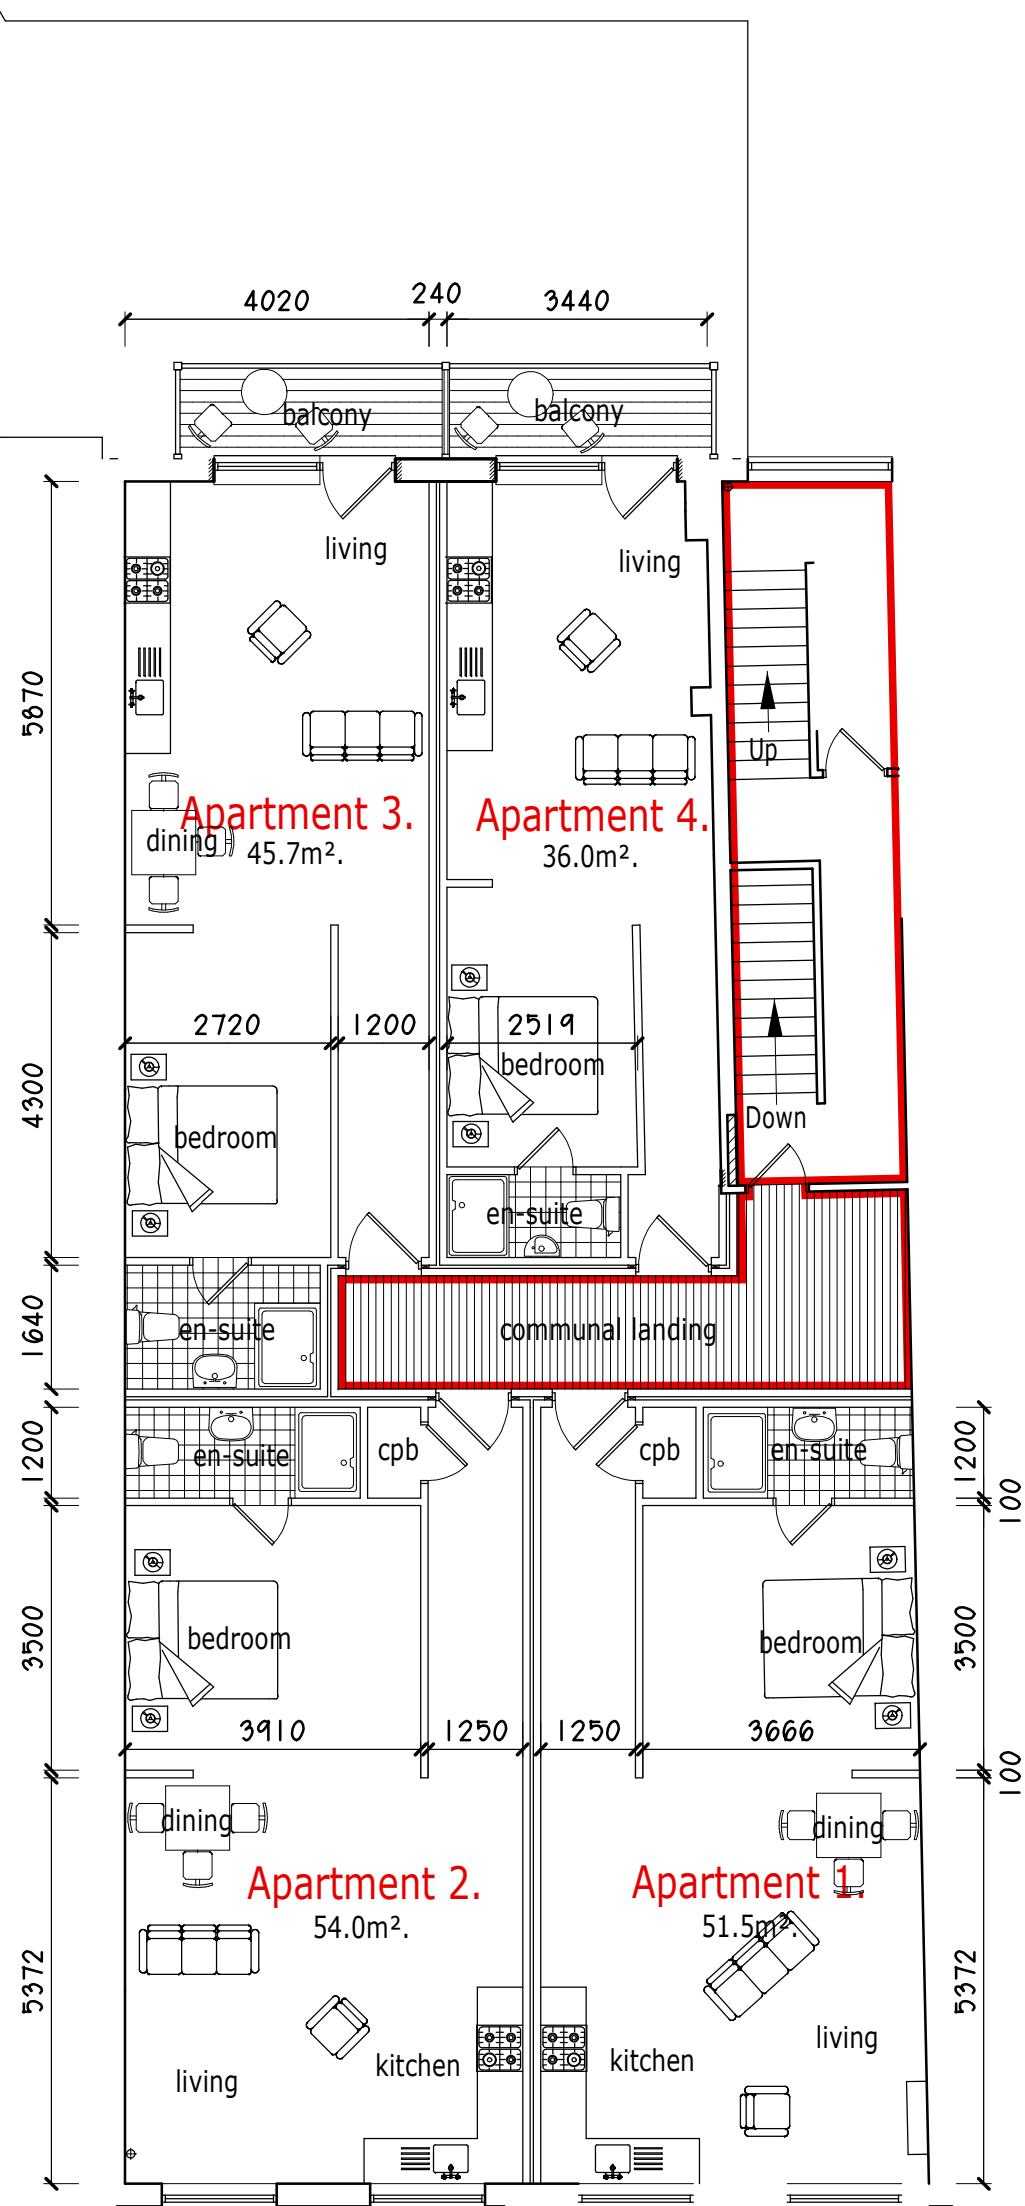

PROPOSED FIRST FLOOR PLAN.

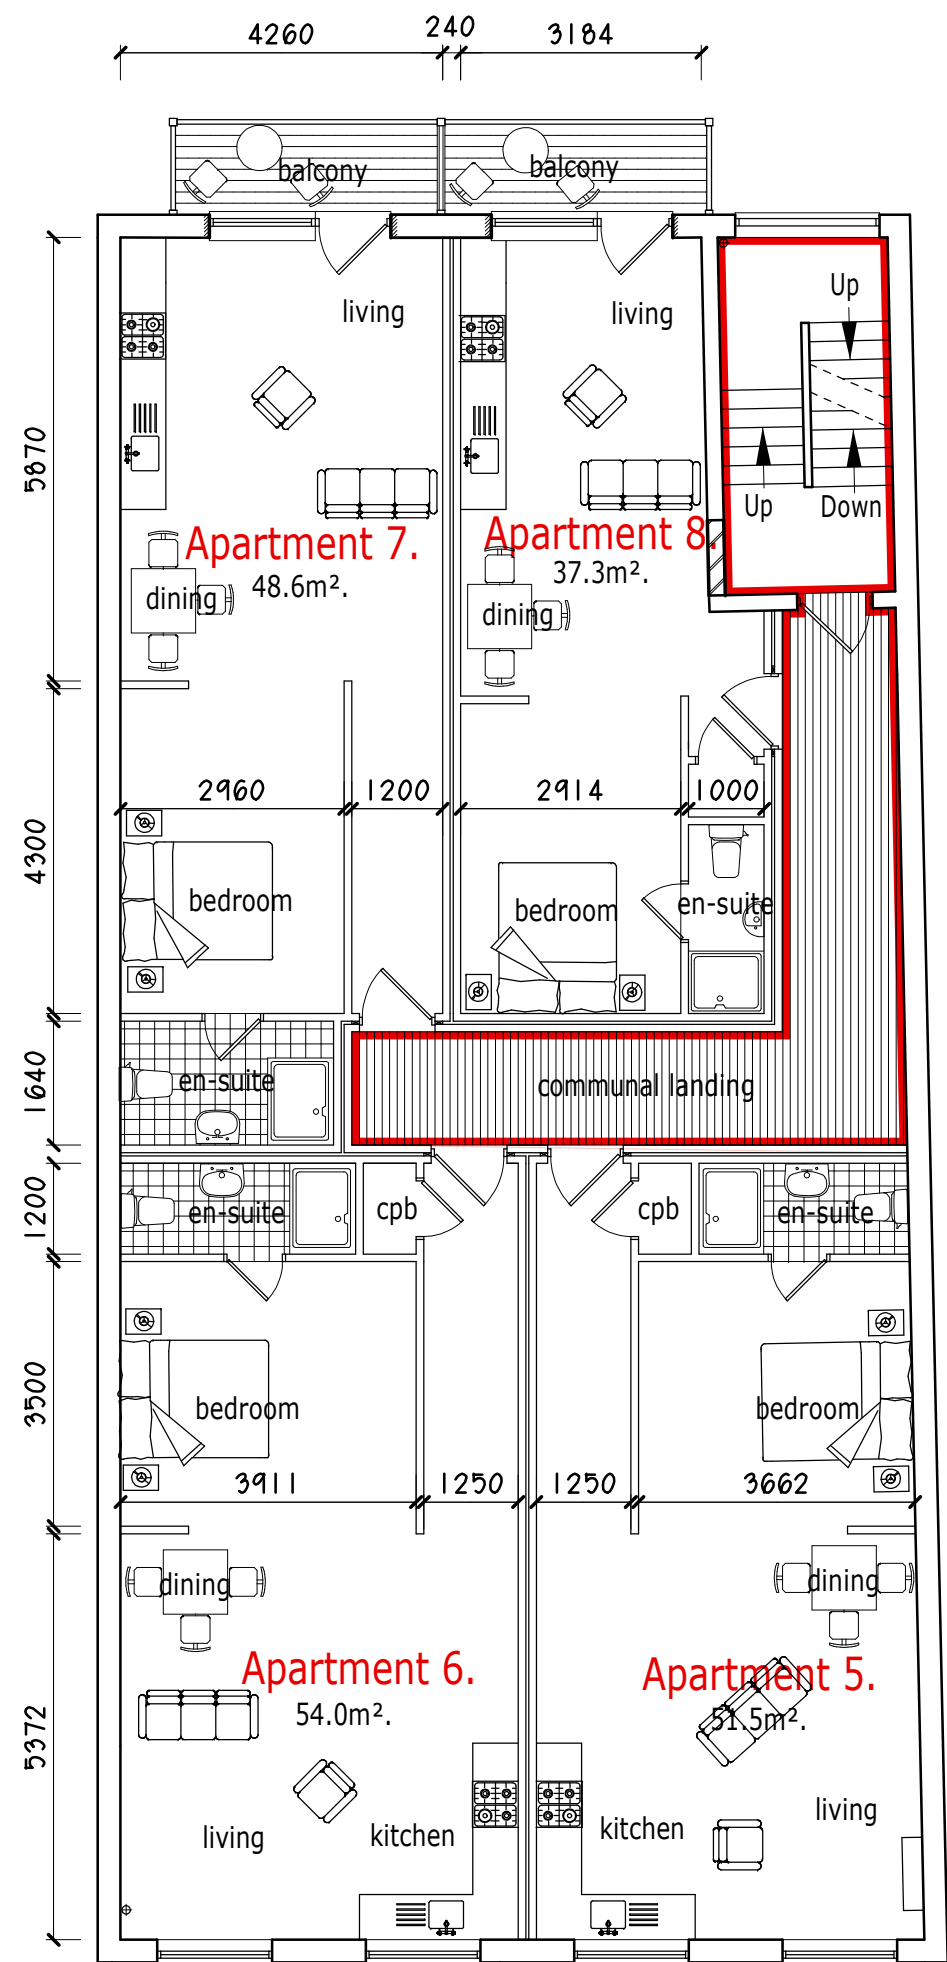

PROPOSED SECOND FLOOR PLAN.

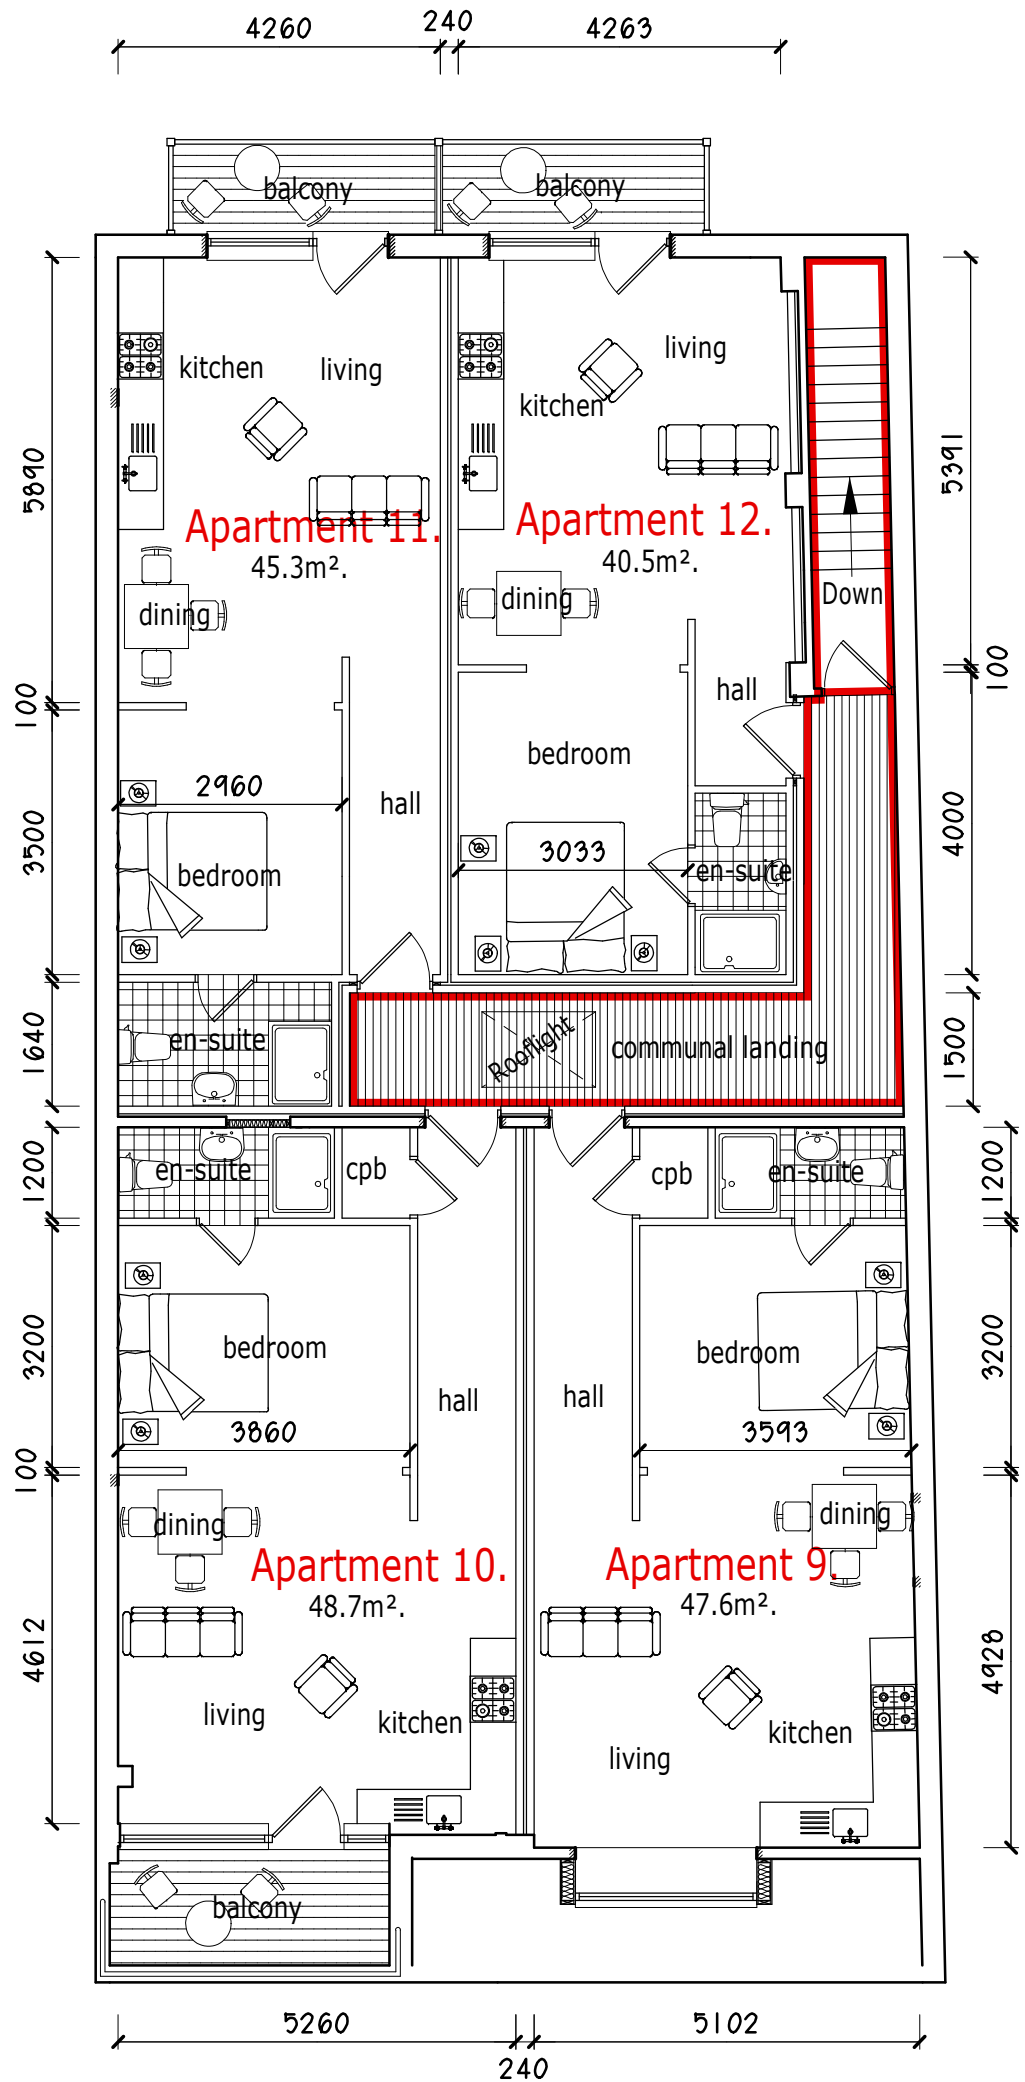

PROPOSED THIRD FLOOR PLAN.

REVISION B. 10/2021. Small partitions between bedrooms and dining areas reduced as indicated.

REVISION A. 09/2021. Full height windows indicated to rear facing kitchen door / window combination units.

Project.
**PROPOSED CONVERSION
OF UPPER FLOORS TO
APARTMENTS at
23 & 24, HOPE STREET,
WREXHAM, LL11 1BD.**

Client.
NORTH BLOCK Ltd.

Title.
**PROPOSED FLOOR
LAYOUT PLANS.**

Drawing No.
10495.04B.dsj

Date.
Dec 2020.

Scale.
1:100@A1.

D.S. Jones & Co.
Architectural & Planning
Consultants.
The Studio,
26, Prospect Drive,
Coedpoeth, Wrexham, LL11 3PE.
Tel : 01978 750195 / 07880 874522.
E : dsjonesandco@live.co.uk