


KEY / NOTES

--- structure above

existing walls

FP: fire place
RL: roof light

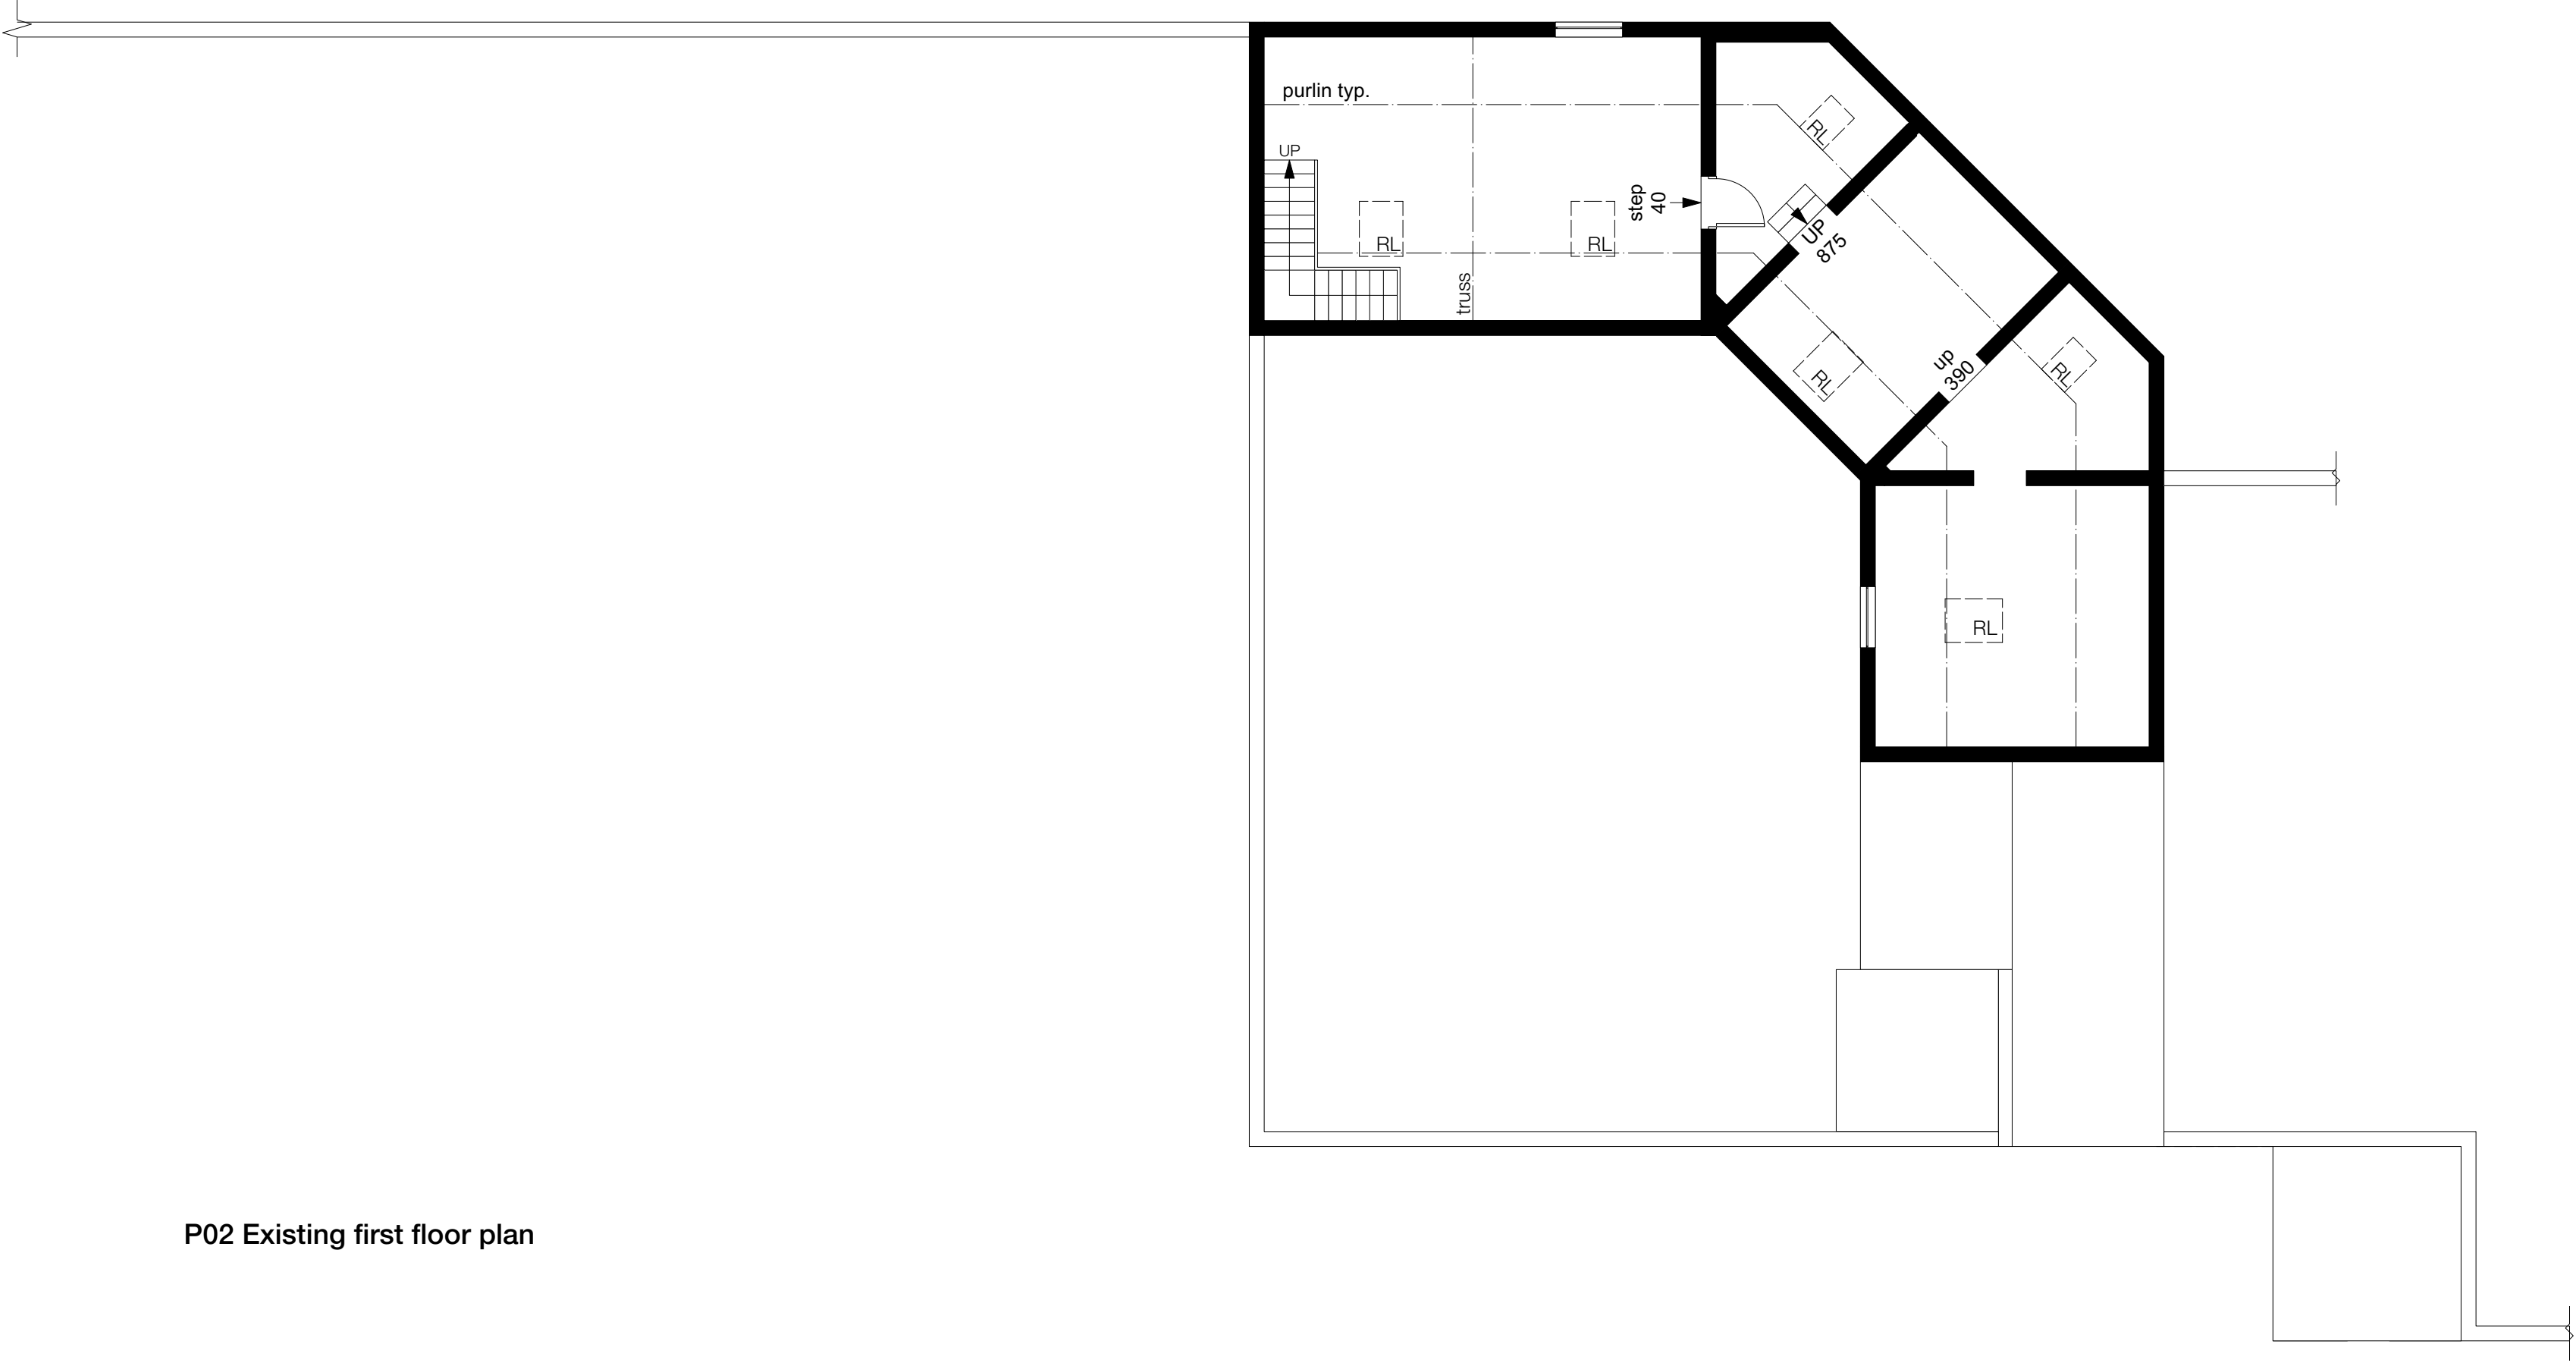

P02 Existing first floor plan

REV	DESCRIPTION	DATE
-----	-------------	------

RAISE
ARCHITECTS

PROJECT
Proposed conversion and single-storey extension of stable block and proposed double garage/carport at Cedar Hall, The Green, Gresford, LL12 8RG

DRAWING
Existing First Floor Plan

SCALE	DATE	DRAWN BY	CHECKED BY
1:100 @ A2	May 2021	MD	LM
DRG N°			REV
525-PL-04			-

