

This drawing is the copyright of the
PLATT WHITE PARTNERSHIP.

All dimensions are to be checked on site prior
to commencing work.

DO NOT SCALE FROM THIS DRAWING.

DO NOT SCALE FROM THIS DRAWING.

NOTES

[illegible]

PLATT / WHITE

Nova House, 94 Boughton
Chester, CH3 5AQ.
Tel: 01244 314111, Fax: 01244 314700
e-mail: info@plattwrite.co.uk
Web: www.plattwrite.co.uk

Client
ASH WASTE SERVICES
REDWITHER ROAD
WREXHAM INDUSTRIAL ESTATE


Project
NEW VEHICLE MAINTENANCE & OFFICE BUILDINGS

Subject

FLOOR PLANS

Drwg. No. 3578 / 04	Drawn by	AL
	Checked by	DL

Scale As shown @ A1 Date April 2021

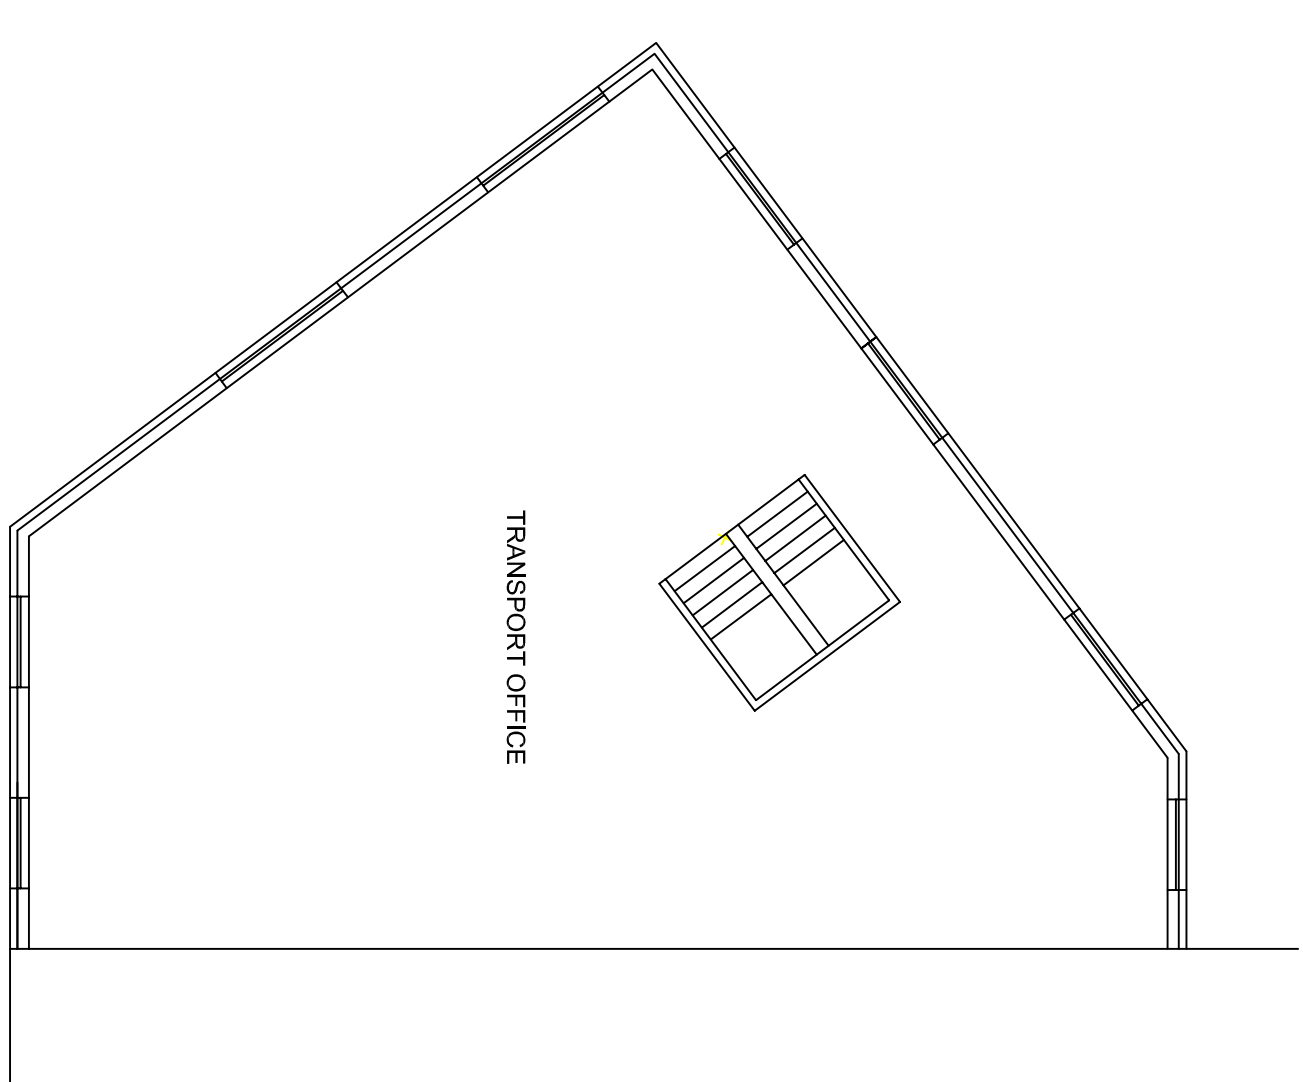

FIRST FLOOR PLAN (Office building)
Scale 1 / 100



GROUND FLOOR PLAN
Scale 1 / 100