


PROPOSED COU of THE LODGE at CROSS COTTAGE FROM HOLIDAY LET
TO SELF CONTAINED DWELLING at
CROSS COTTAGE CASTLE ST. HOLT WREXHAM LL13 9YL

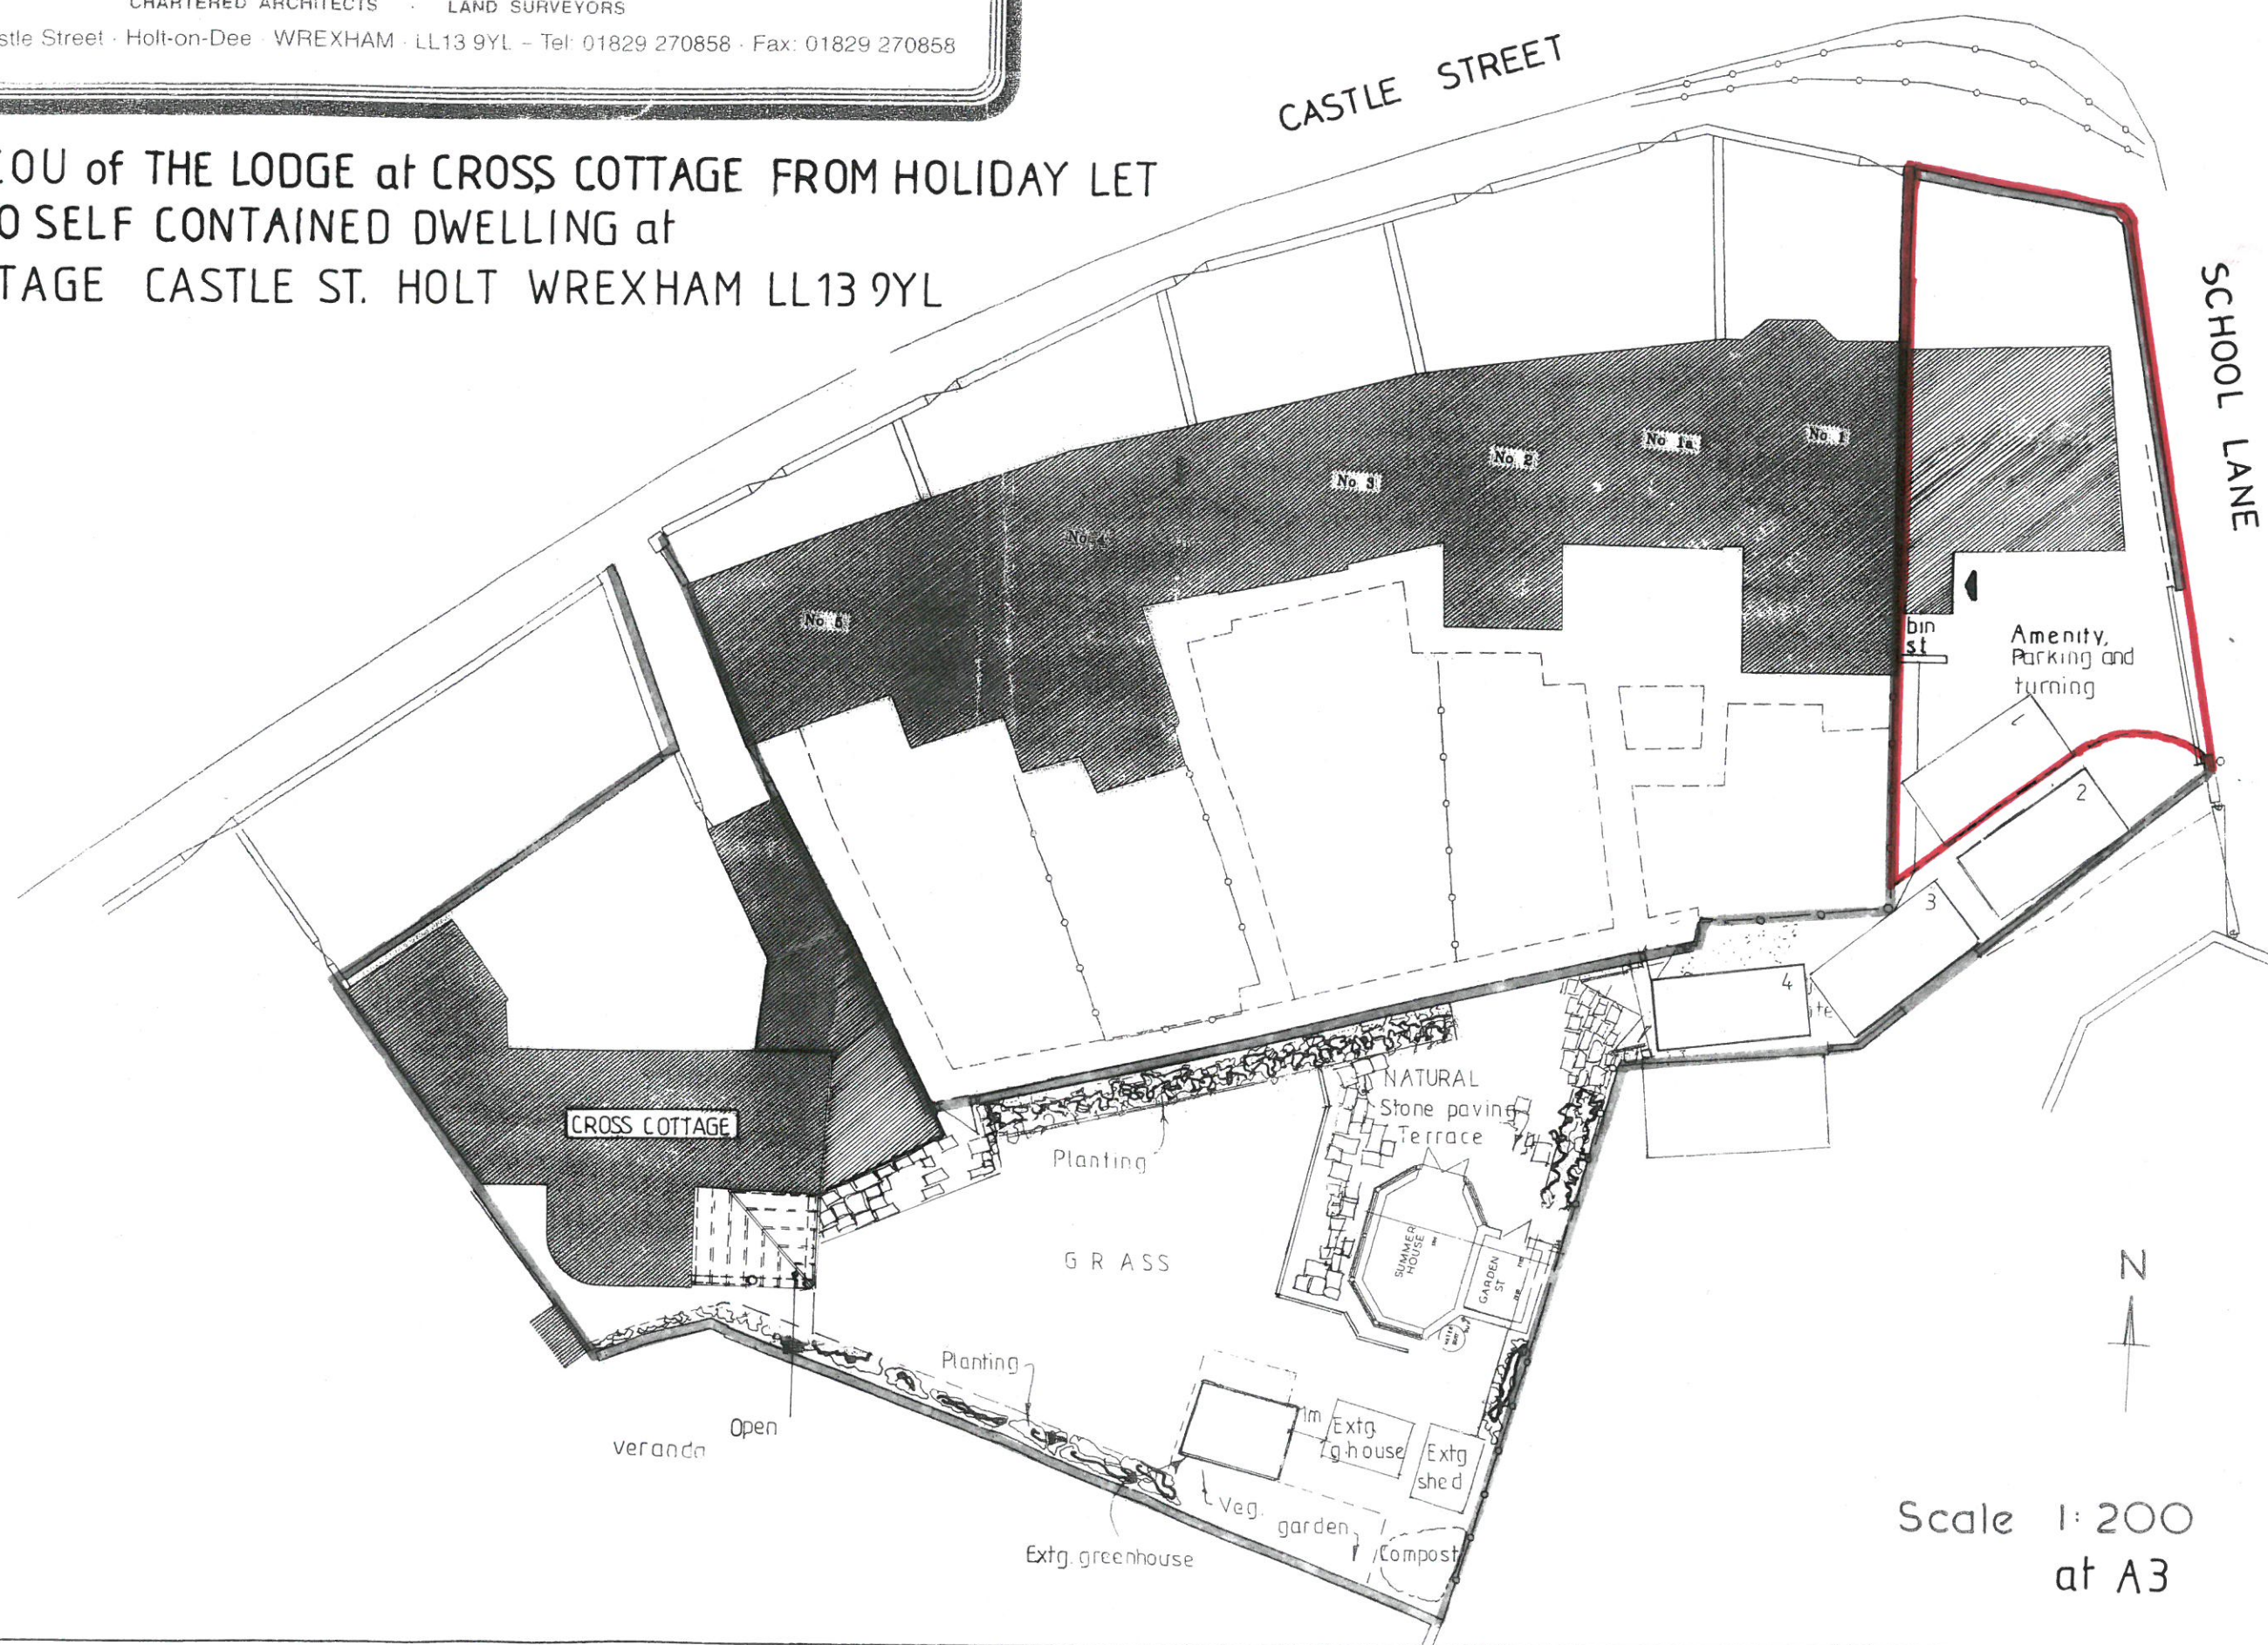


CROSS COTTAGE CASTLE ST. HOLT WREXHAM LL13 9YL

FIRST FLOOR PLAN ABOVE GARAGE

AS EXISTING

PROPOSED COU of THE LODGE at CROSS COTTAGE FROM
HOLIDAY LET to SELF CONTAINED DWELLING

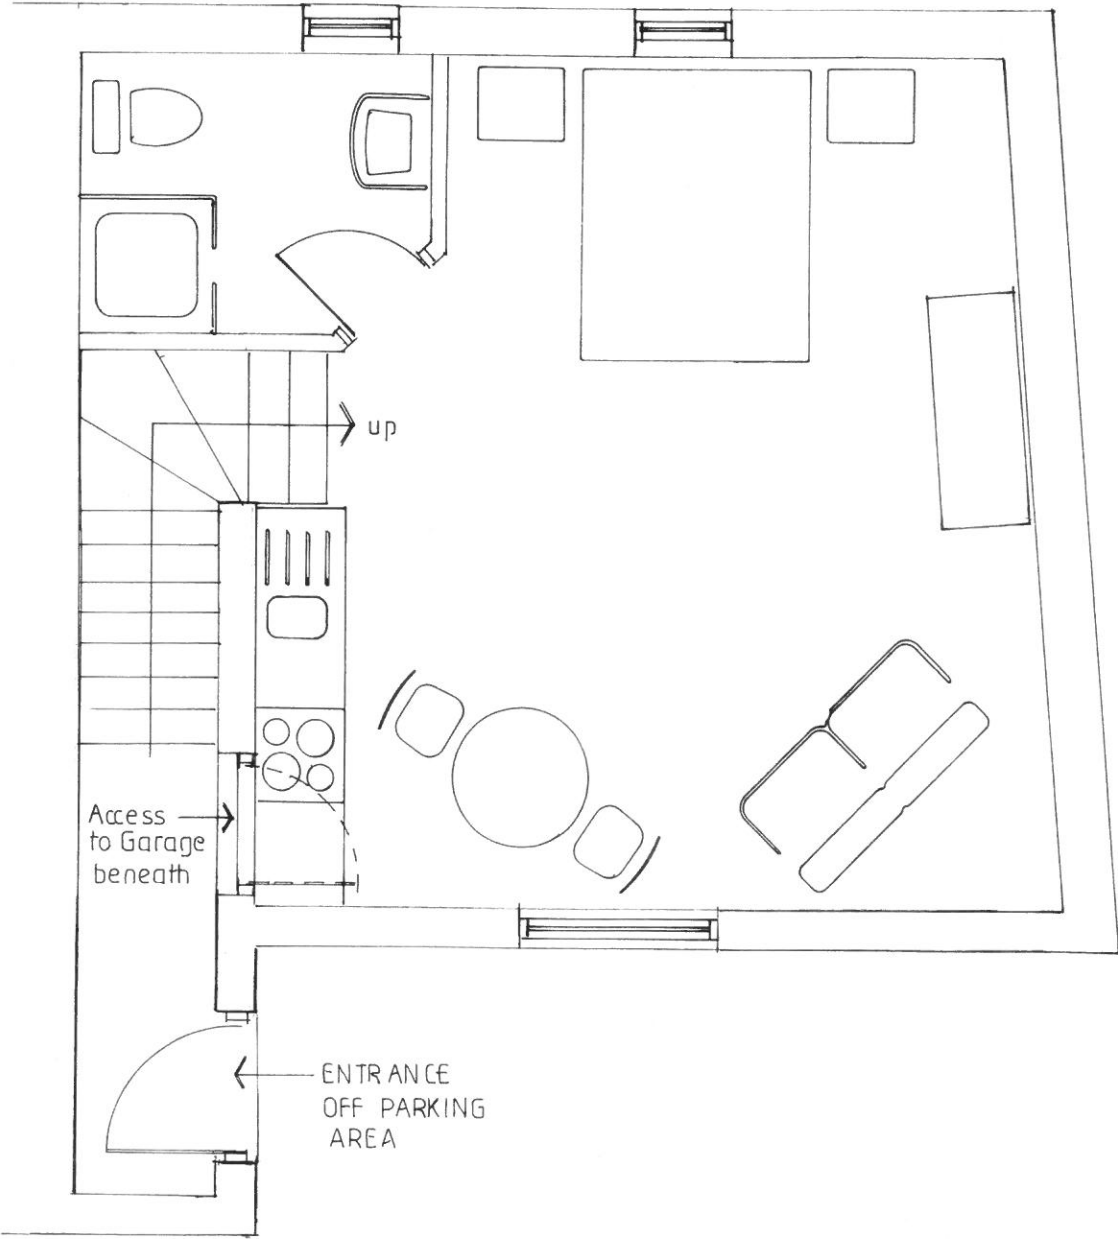

REV C 10/10/18 As existing only


Drg no.11C
Scale 1 : 50

CROSS COTTAGE CASTLE ST. HOLT WREXHAM LL13 9YL

GROUND FLOOR PLAN OF GARAGE

AS EXISTING


PROPOSED COU THE LODGE at CROSS COTTAGE FROM
HOLIDAY LET to SELF CONTAINED DWELLING

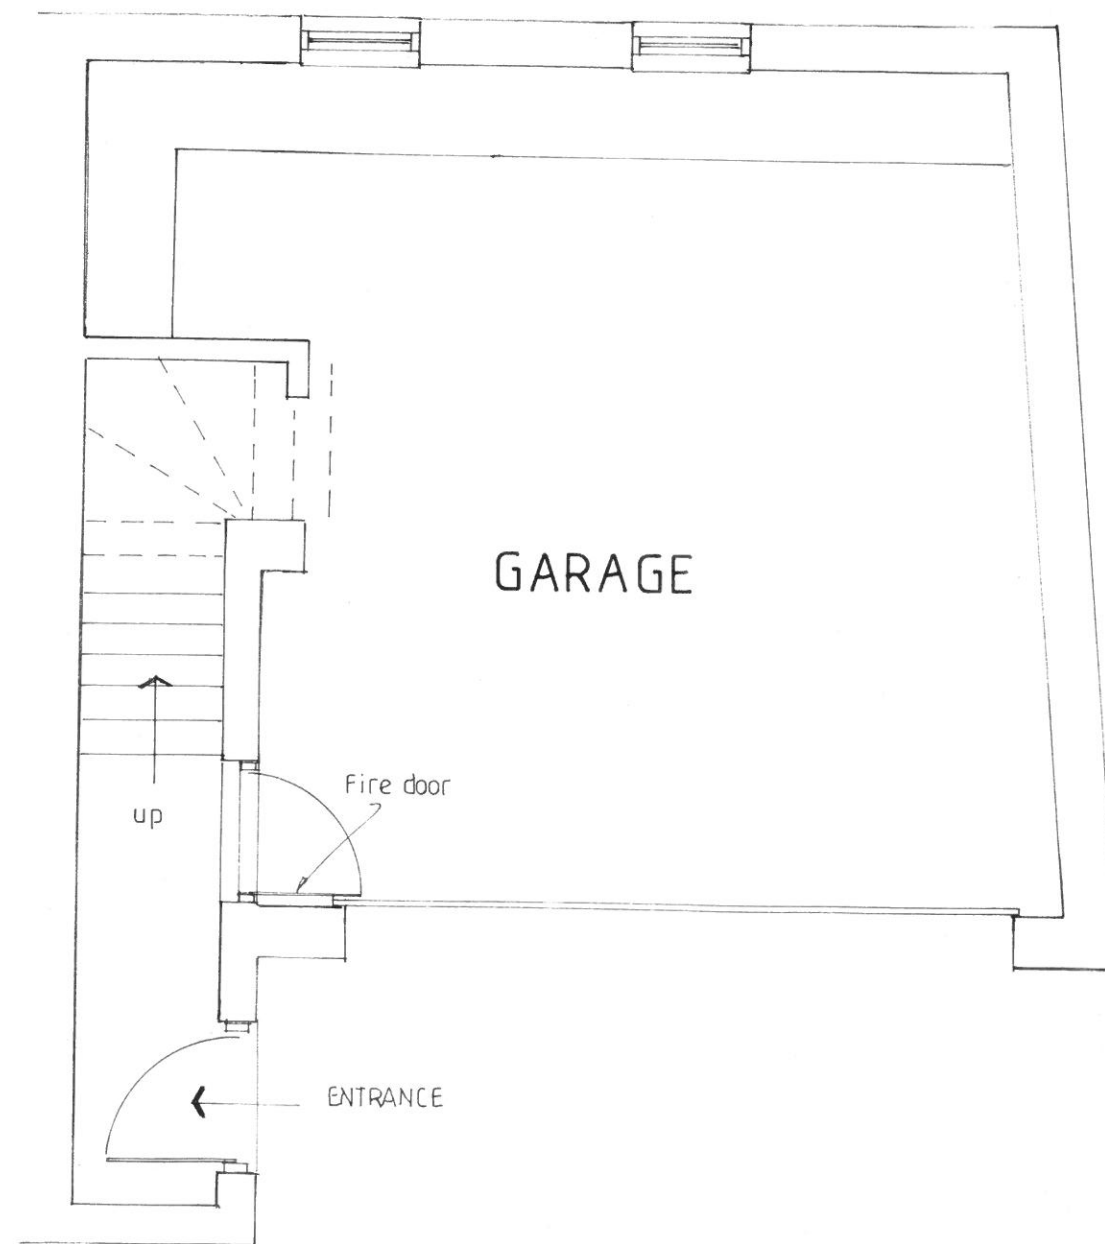


REV B 10/10/18 As existing only Drg no.12B

Scale 1:50


CROSS COTTAGE CASTLE ST. HOLT WREXHAM LL13 9YL

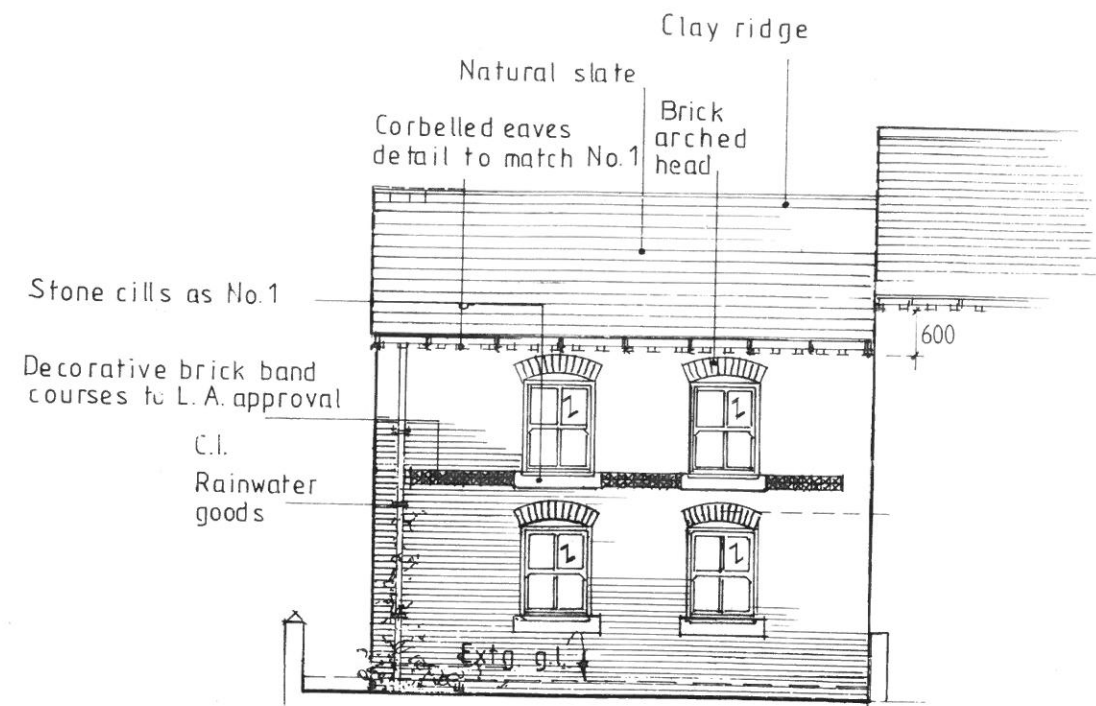

NORTH ELEVATION 1:100

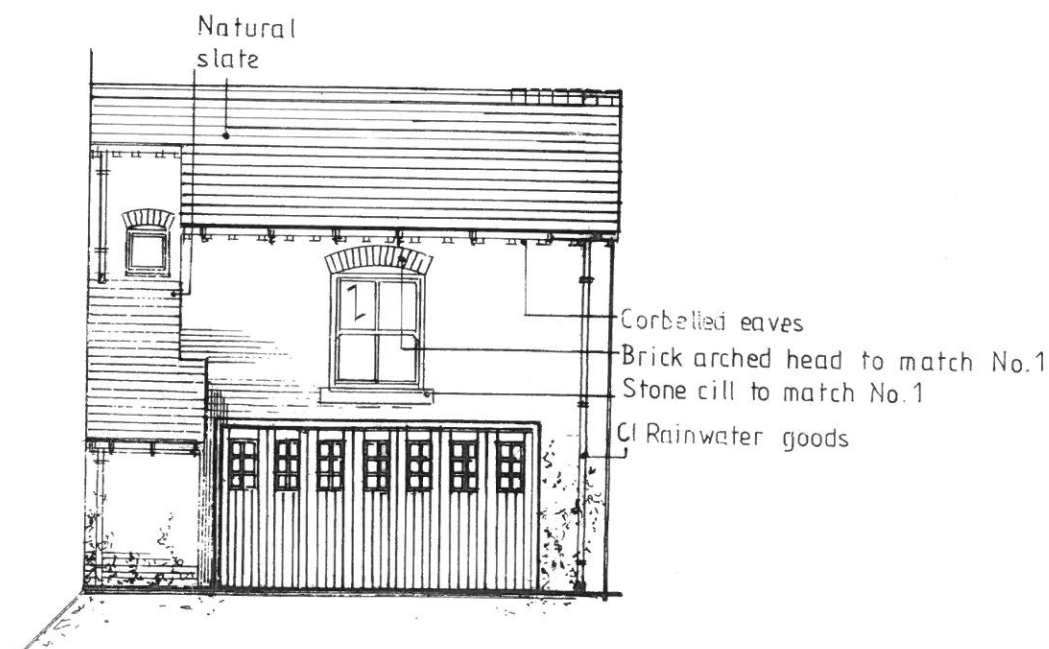

SOUTH ELEVATION 1:100

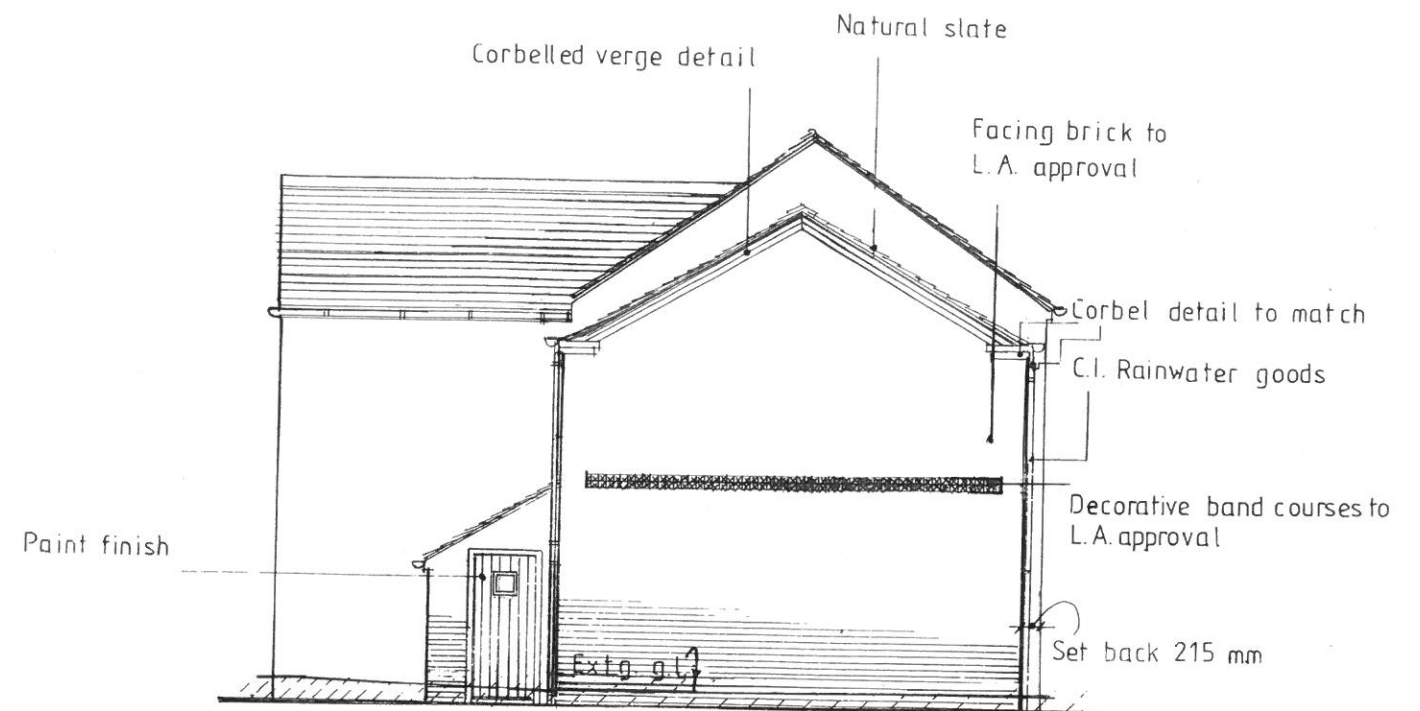

EAST ELEVATION 1:100

NOTE: Decorative band course - choice of fancy brick will be determined by availability of amount required of matching pattern.

All work must be in strict accord with Building Regulations and any deviation from details shown on drawings must be approved by the Building Inspector prior to that part of the work being changed.

INCLUDE FOR NECESSARY SCAFFOLDING AND SAFETY PRECAUTIONS TO ENSURE SAFE AND ADEQUATE EXECUTION OF WORKS. ALL WORK MUST BE CARRIED OUT IN STRICT ACCORDANCE WITH CURRENT BUILDING REGULATIONS, CODES OF PRACTICE, AND SAFETY REGULATIONS.

REV G 10/10/18 Revised to show only extr.
REV F 01/10/18 Application to form S.C. dwelling
REV E 22/5/06 WINDOWS ADDED ON GROUND FLOOR
REV D 10/4/06 REVISED TO PLANNING OFFICERS REQ
REV C 3/4/06 FURTHER REVISIONS TO CONSERVATION REQ
REV B 27/3/06 REVISED TO CONSERVATION OFFICERS REQUIREMENTS
REV A 22/3/06 REVISED TO CONSERVATION OFFICERS REQUIREMENTS

ELEVATIONS AS EXISTING

Drg no. 04G


PROPOSED COU of THE LODGE at CROSS COTTAGE FROM HOLIDAY LET
TO SELF CONTAINED DWELLING

CROSS COTTAGE CASTLE ST. HOLT WREXHAM LL13 9YL

FIRST FLOOR PLAN ABOVE GARAGE

AS PROPOSED

PROPOSED COU of THE LODGE at CROSS COTTAGE FROM
HOLIDAY LET to SELF CONTAINED DWELLING

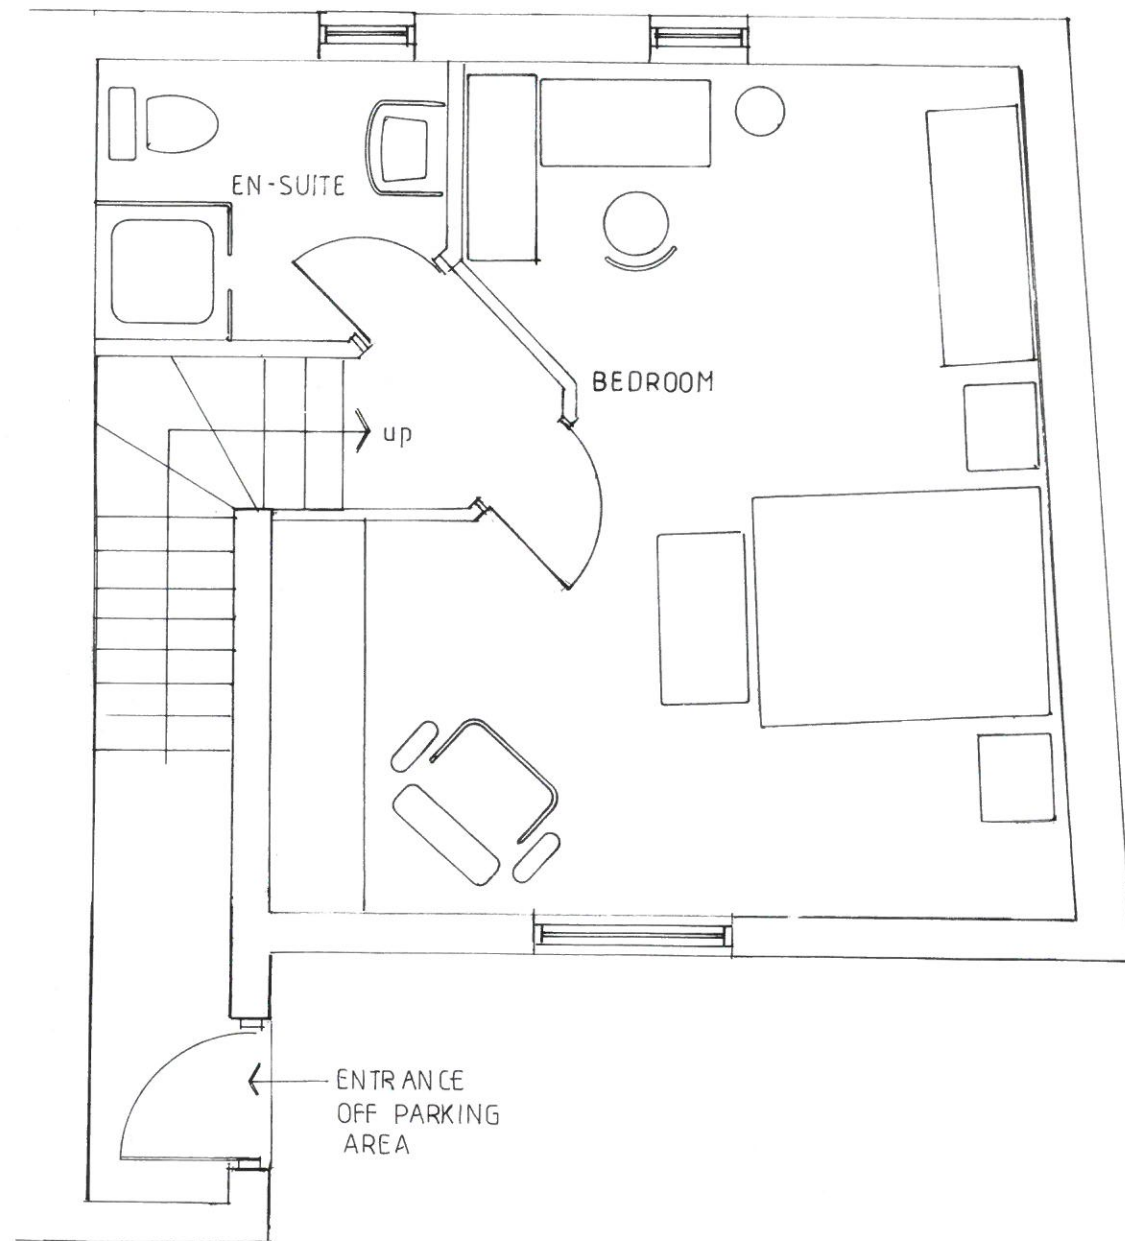


Drg no. 14
Scale 1:50

CROSS COTTAGE CASTLE ST. HOLT WREXHAM LL13 9YL

GROUND FLOOR PLAN OF GARAGE

AS PROPOSED


PROPOSED COU THE LODGE at CROSS COTTAGE FROM
HOLIDAY LET to SELF CONTAINED DWELLING

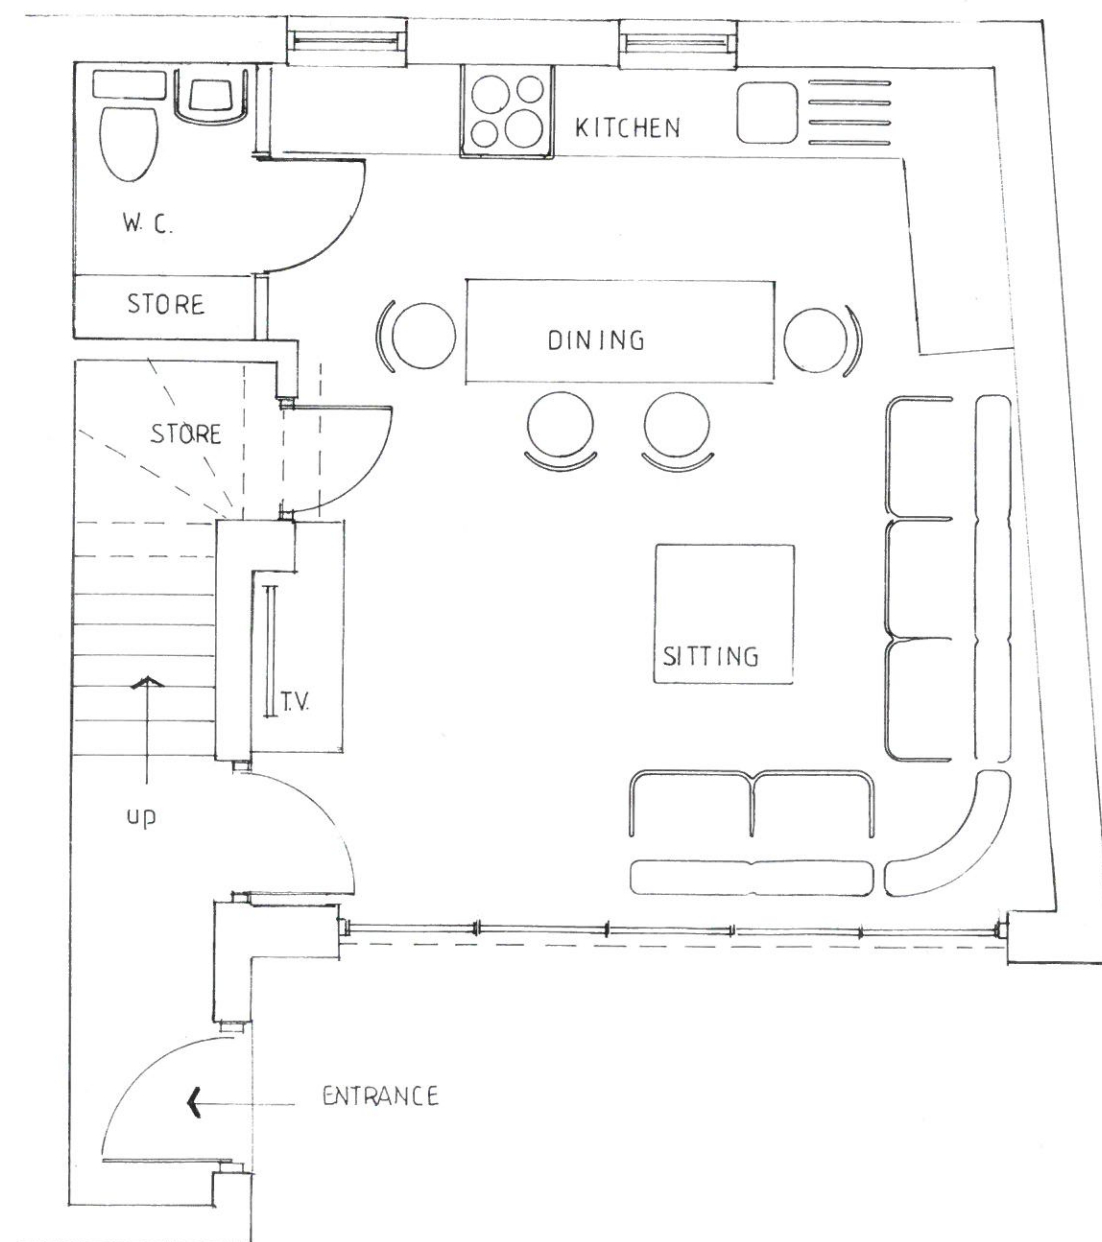


Drg no.15

Scale 1:50

CROSS COTTAGE CASTLE ST. HOLT WREXHAM LL13 9YL

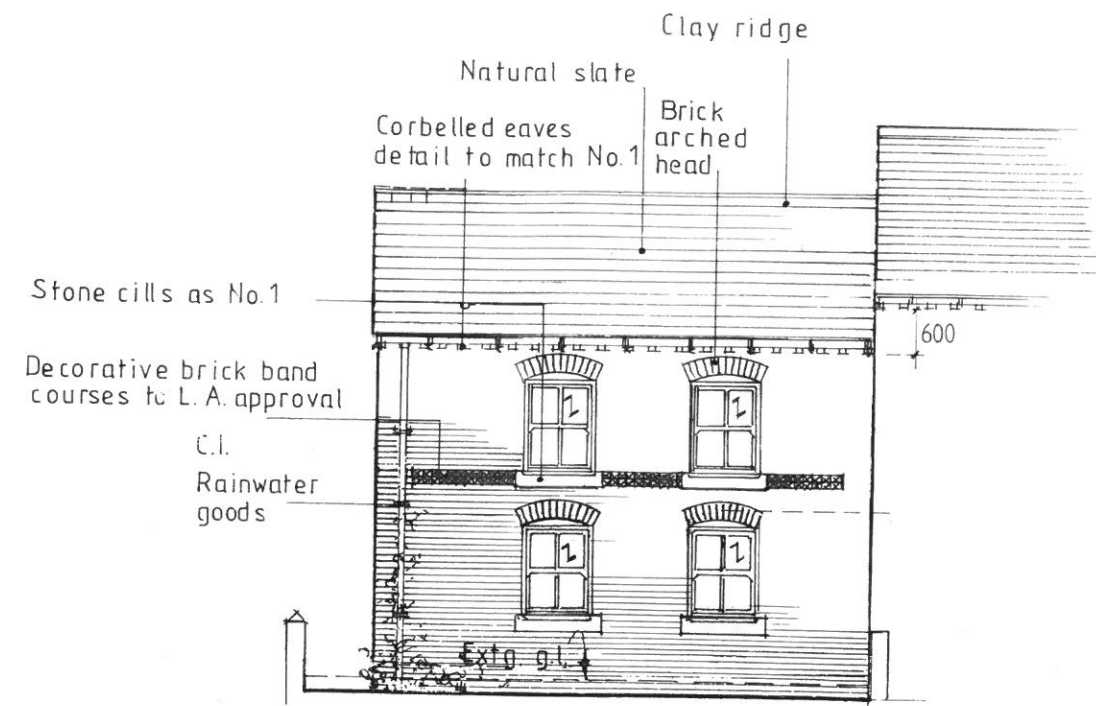


NORTH ELEVATION 1:100

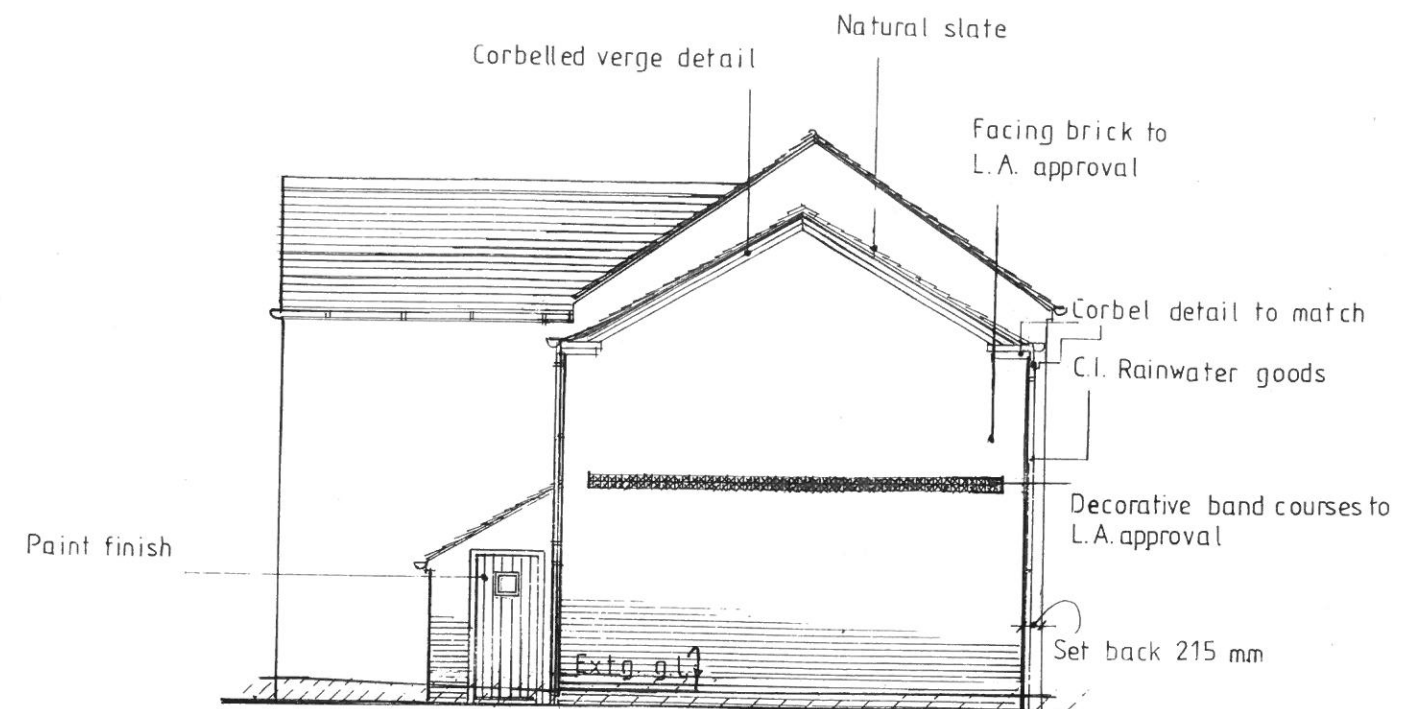

EAST ELEVATION 1:100

NOTE: Decorative band course - choice of fancy brick will be determined by availability of amount required of matching pattern.

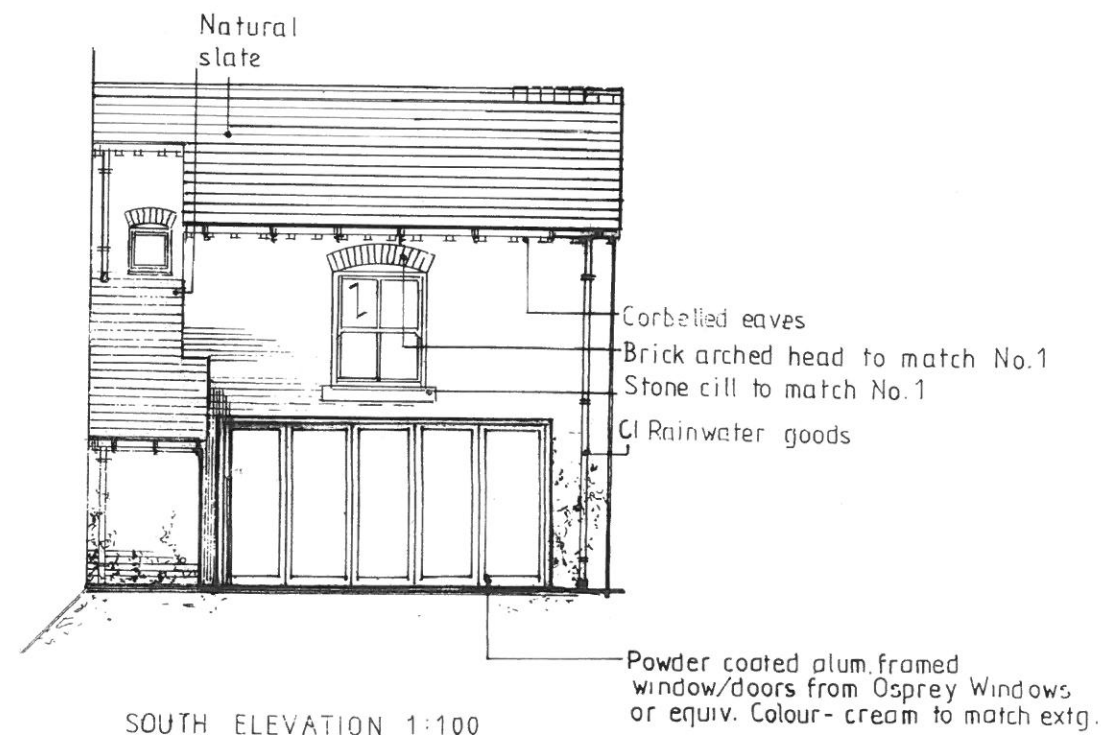

SOUTH ELEVATION 1:100

All work must be in strict accord with Building Regulations and any deviation from details shown on drawings must be approved by the Building Inspector prior to that part of the work being changed.

INCLUDE FOR NECESSARY SCAFFOLDING AND SAFETY PRECAUTIONS TO ENSURE SAFE AND ADEQUATE EXECUTION OF WORKS. ALL WORK MUST BE CARRIED OUT IN STRICT ACCORDANCE WITH CURRENT BUILDING REGULATIONS, CODES OF PRACTICE, AND SAFETY REGULATIONS.

PROPOSED COU of THE LODGE at CROSS COTTAGE FROM HOLIDAY LET TO SELF CONTAINED DWELLING

ELEVATIONS AS PROPOSED

Drg no.16