




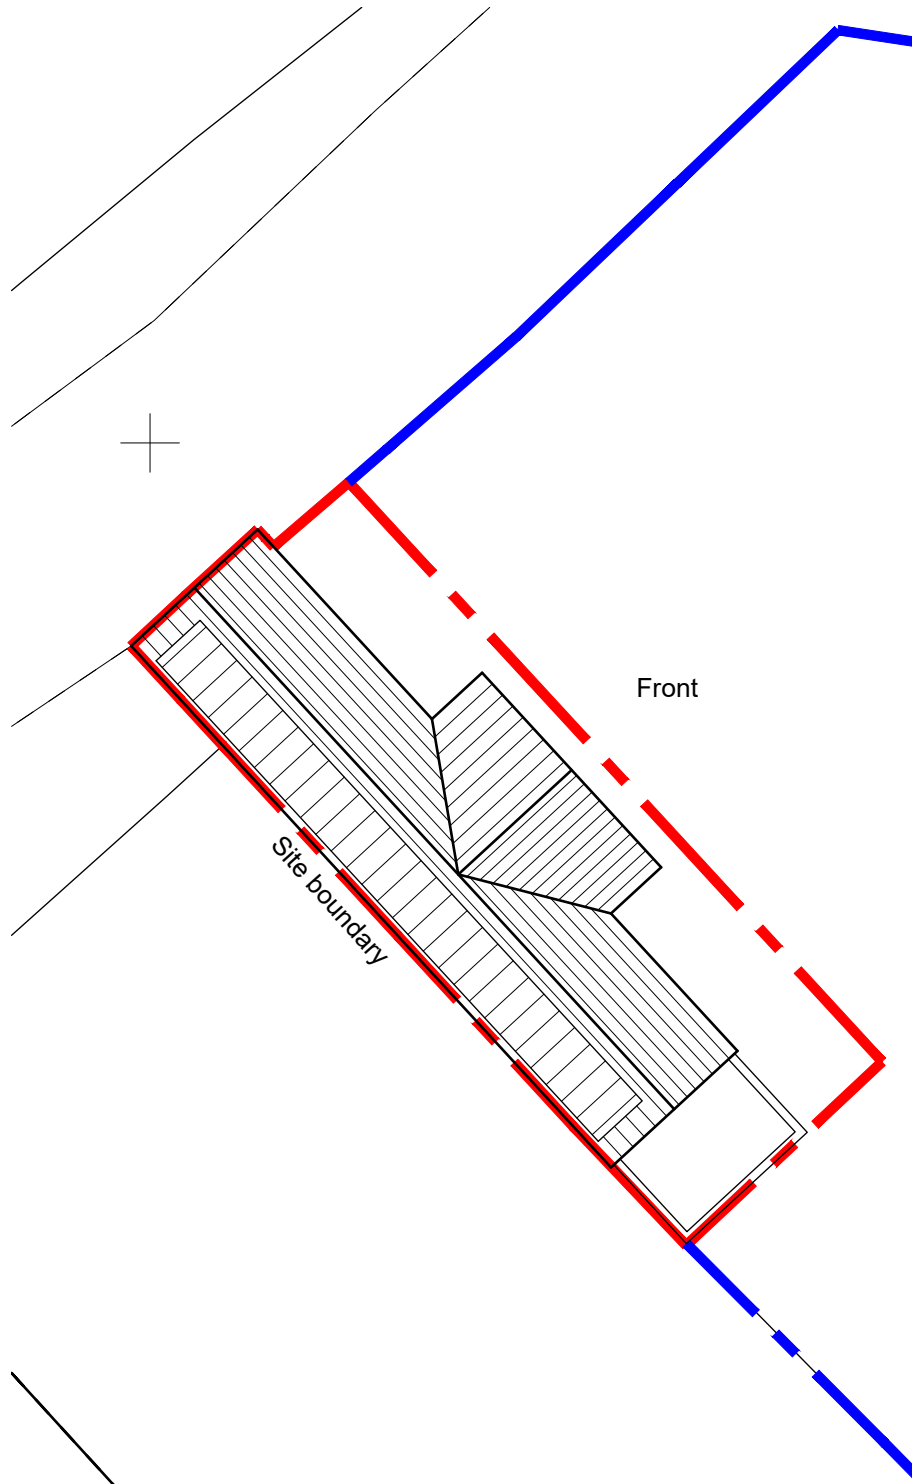


As Existing Site plan 1:200

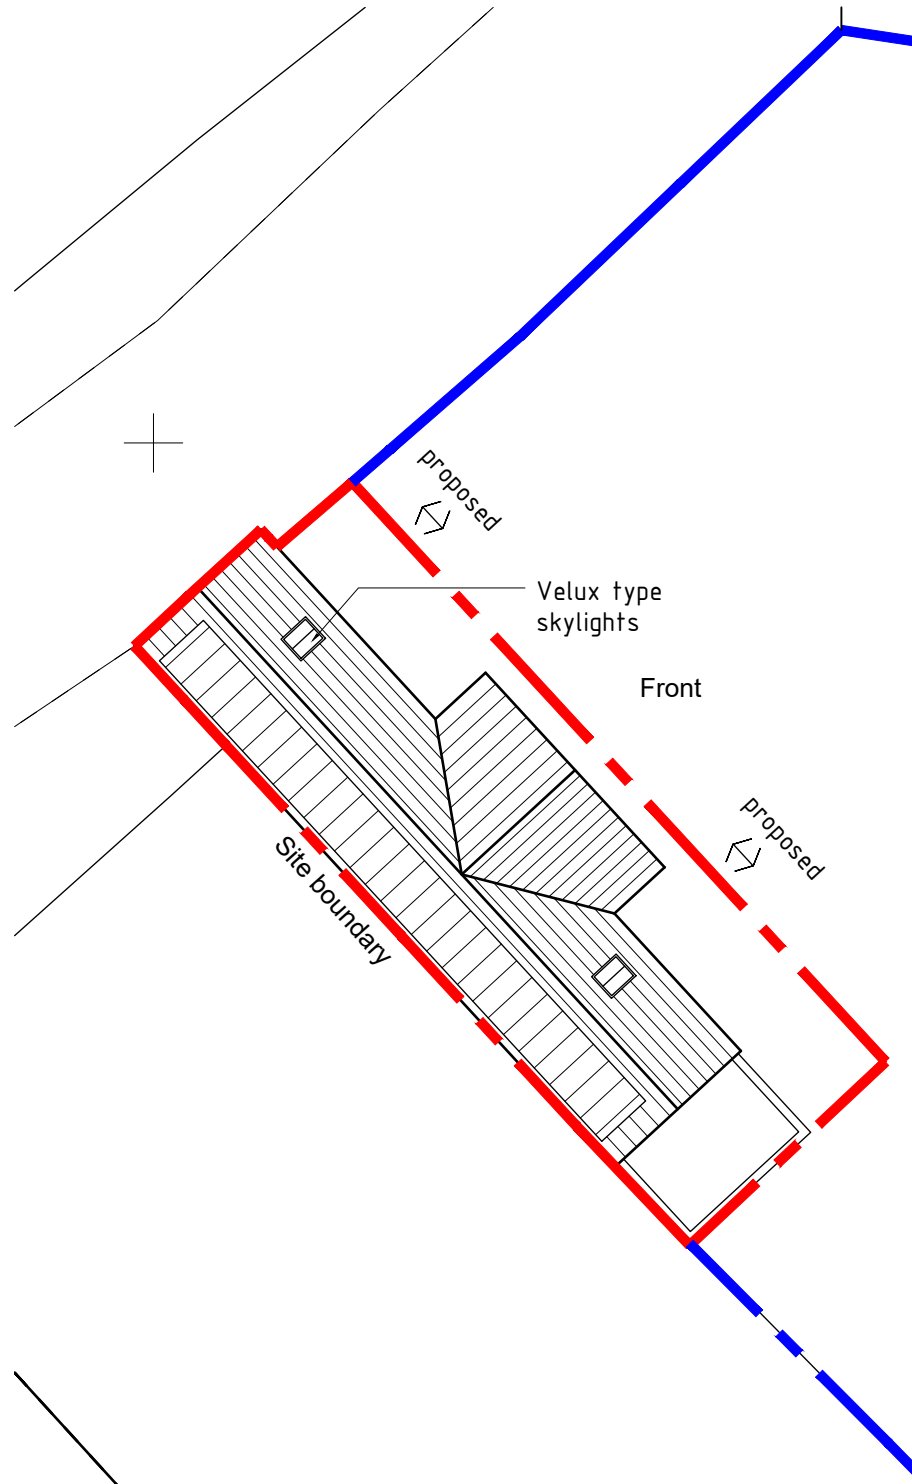

Proposed Site plan 1:200

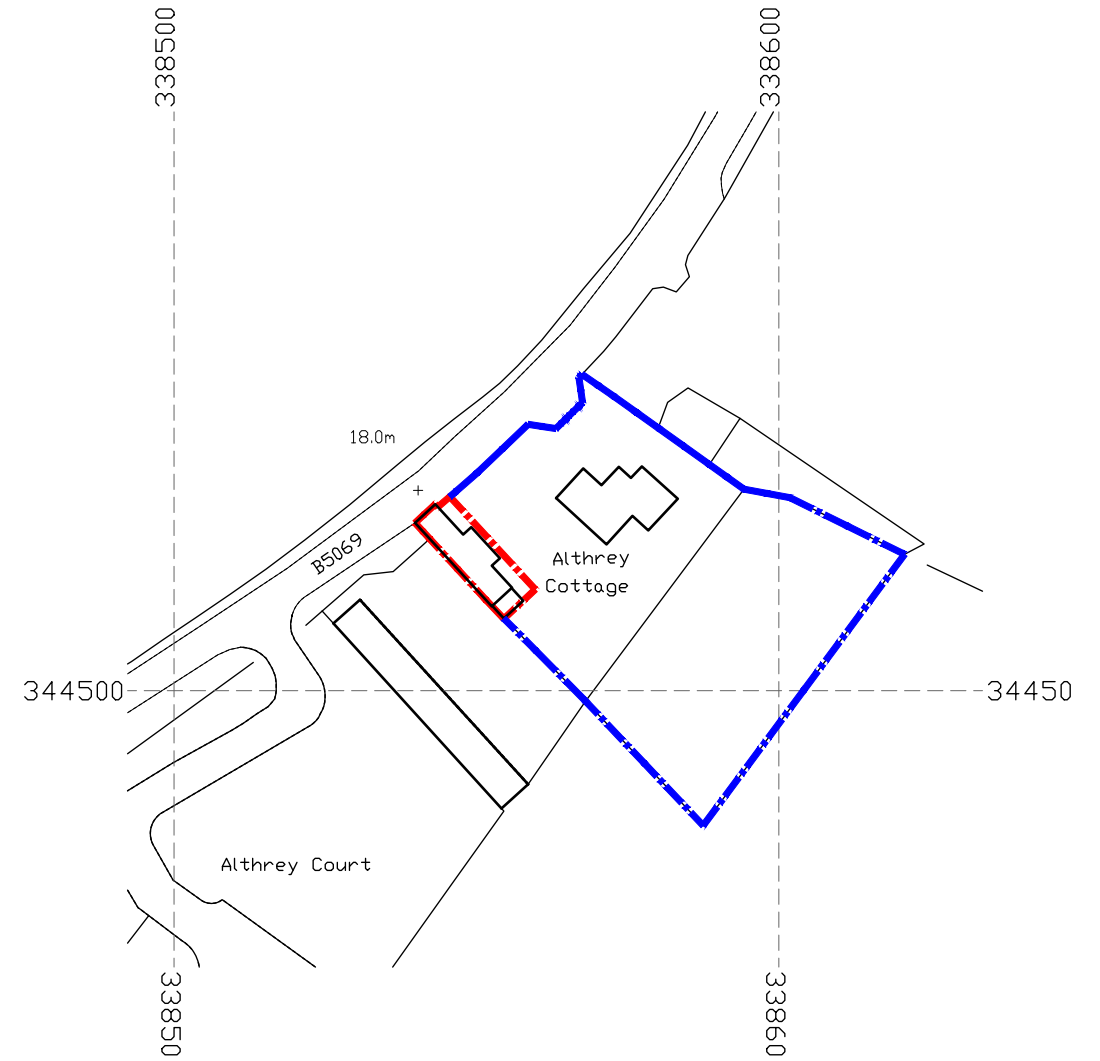

Site location plan 1:1250

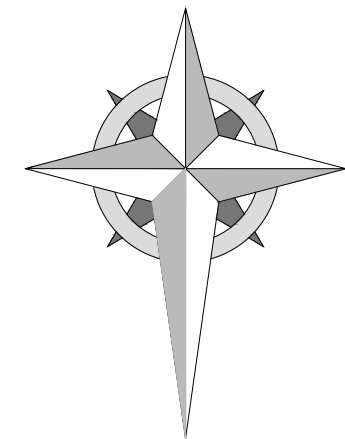

Legend

- Site boundary
- Additional site ownership

HDS ARCHITECTURAL SERVICES
HDS Architectural Services, The Foundry,
15 Yorke Street, Wrexham
LL13 8LW
Tel (01978) 345250
www.hdsarchitectural.co.uk

Project; Althrey Cottage, Overton Road, Bangor on Dee, Wrexham, LL13 0DA	
Title; Site location & site plans	Scale (A3); 1:200/1250
Dwg No; AC/PD/03	Date; 06.05.21
Revision; -	