



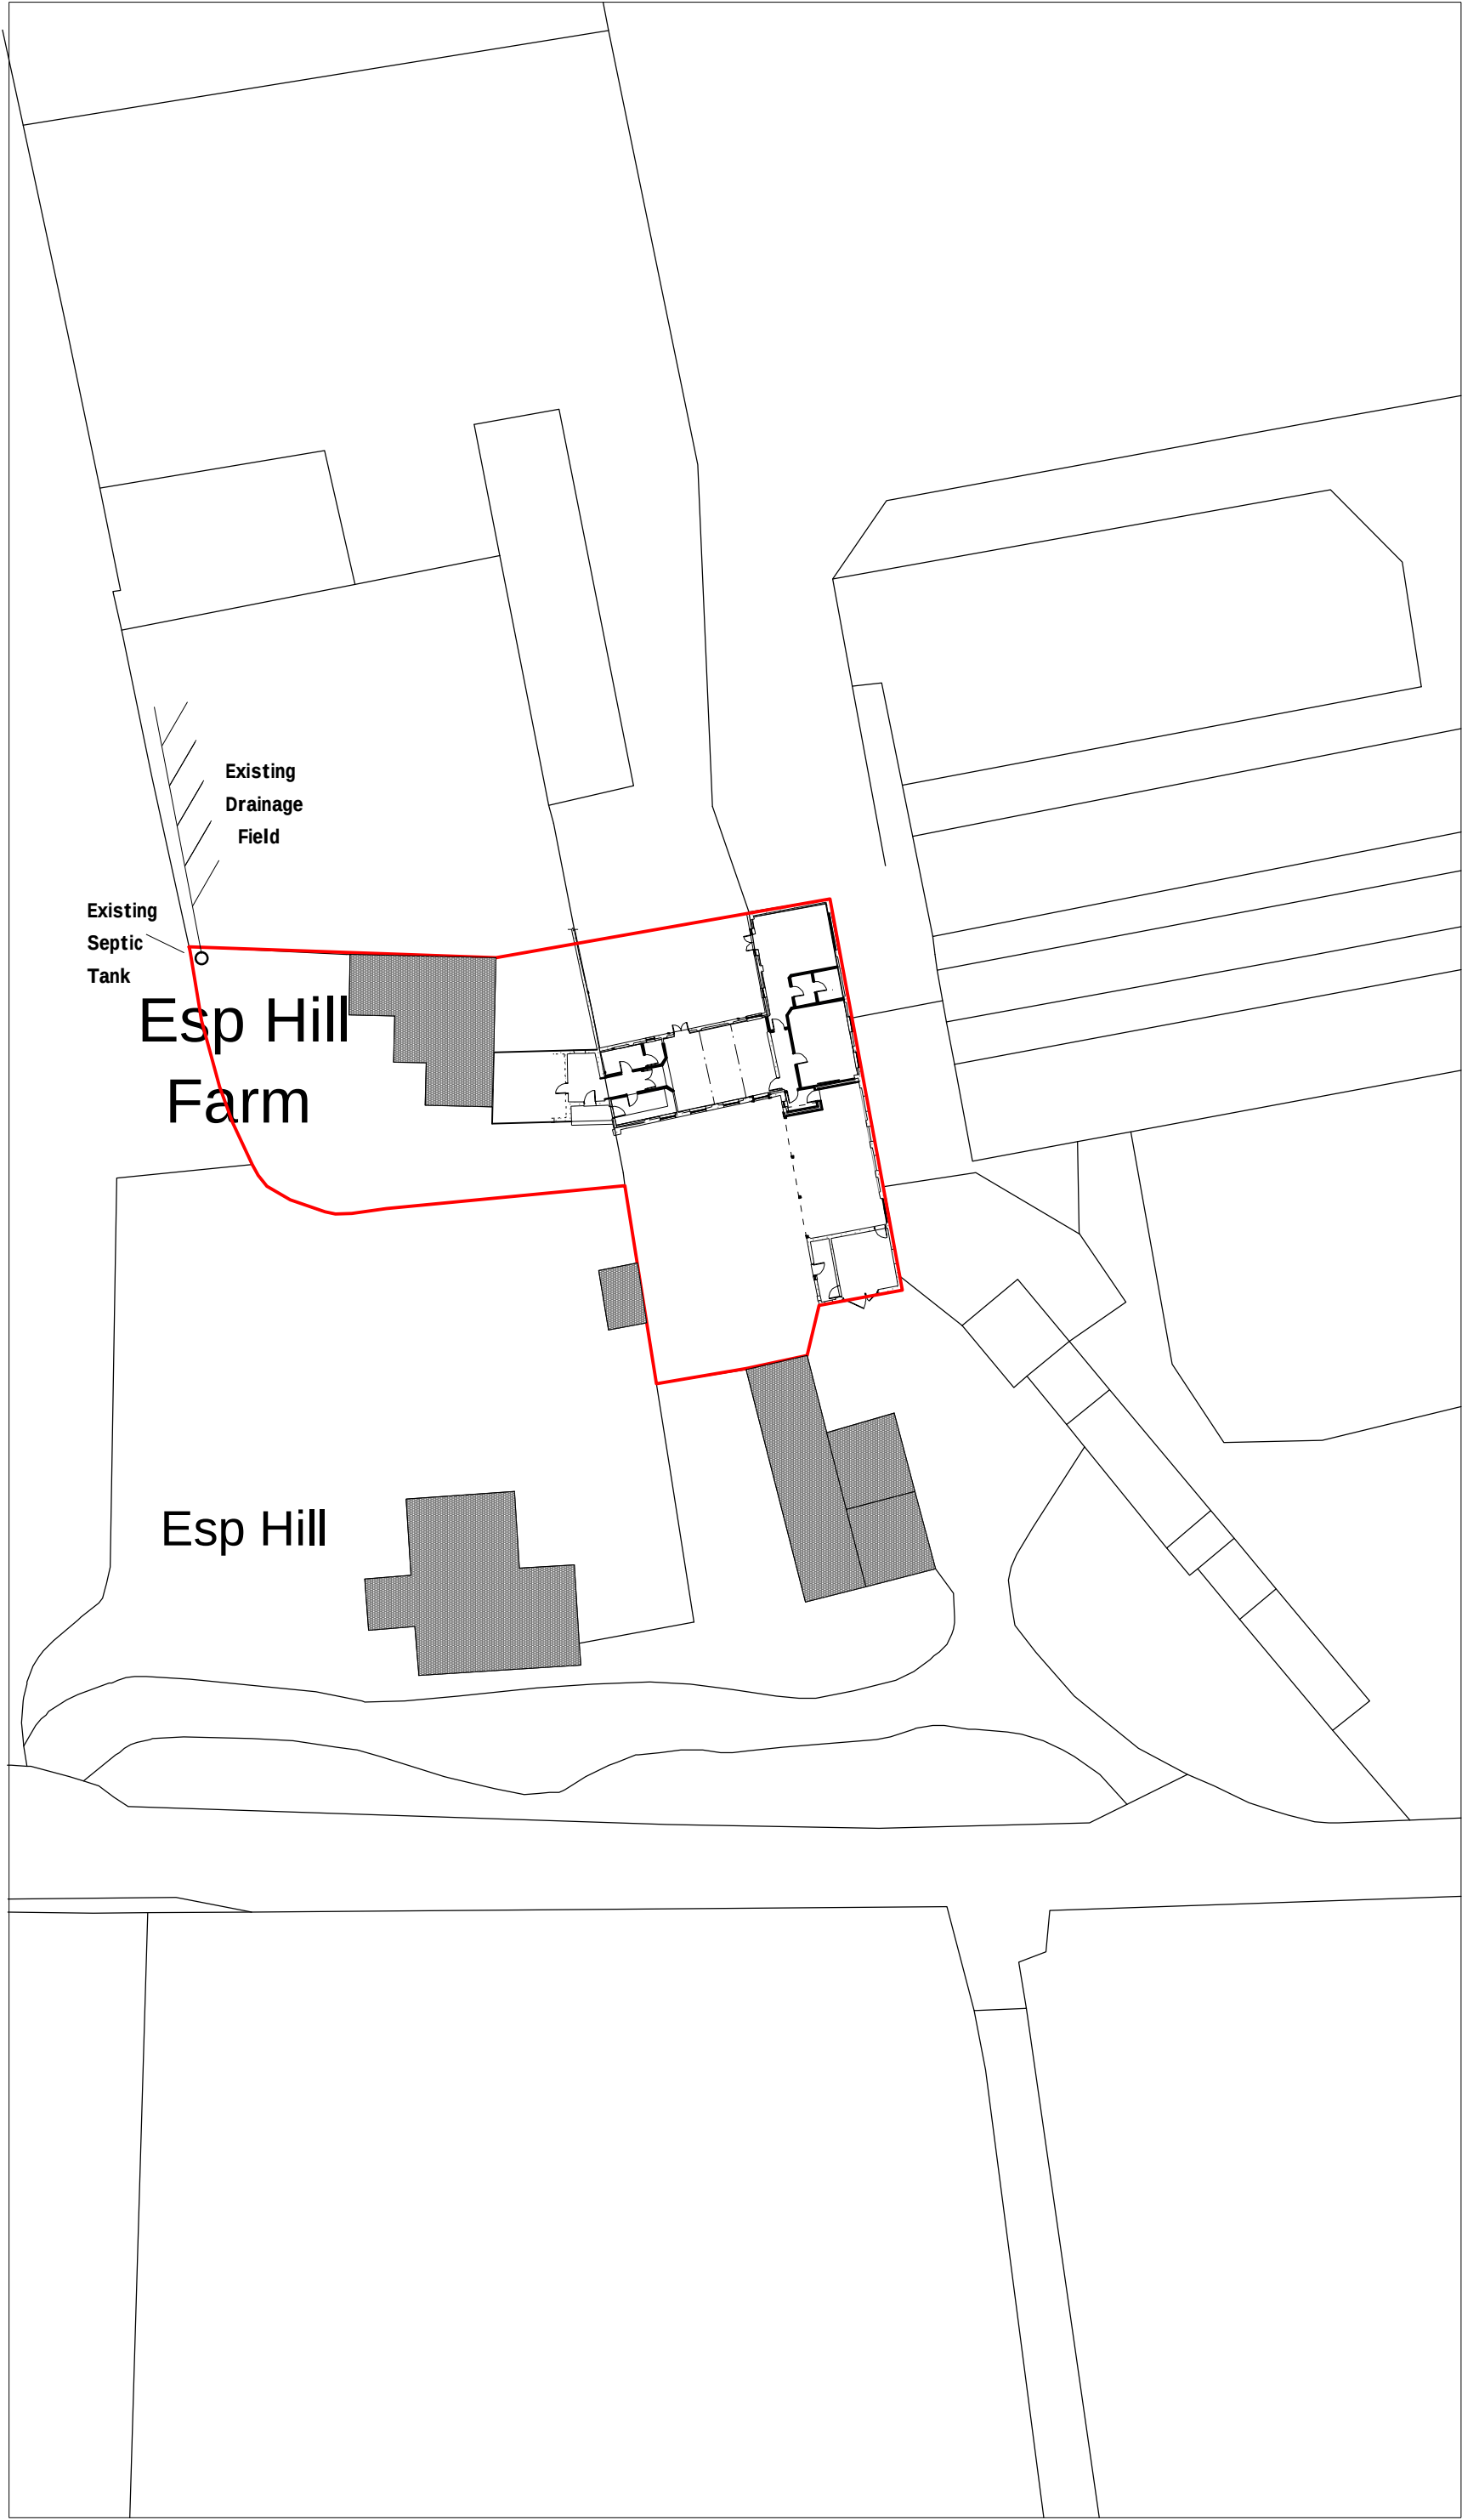

Site Plan 1:500

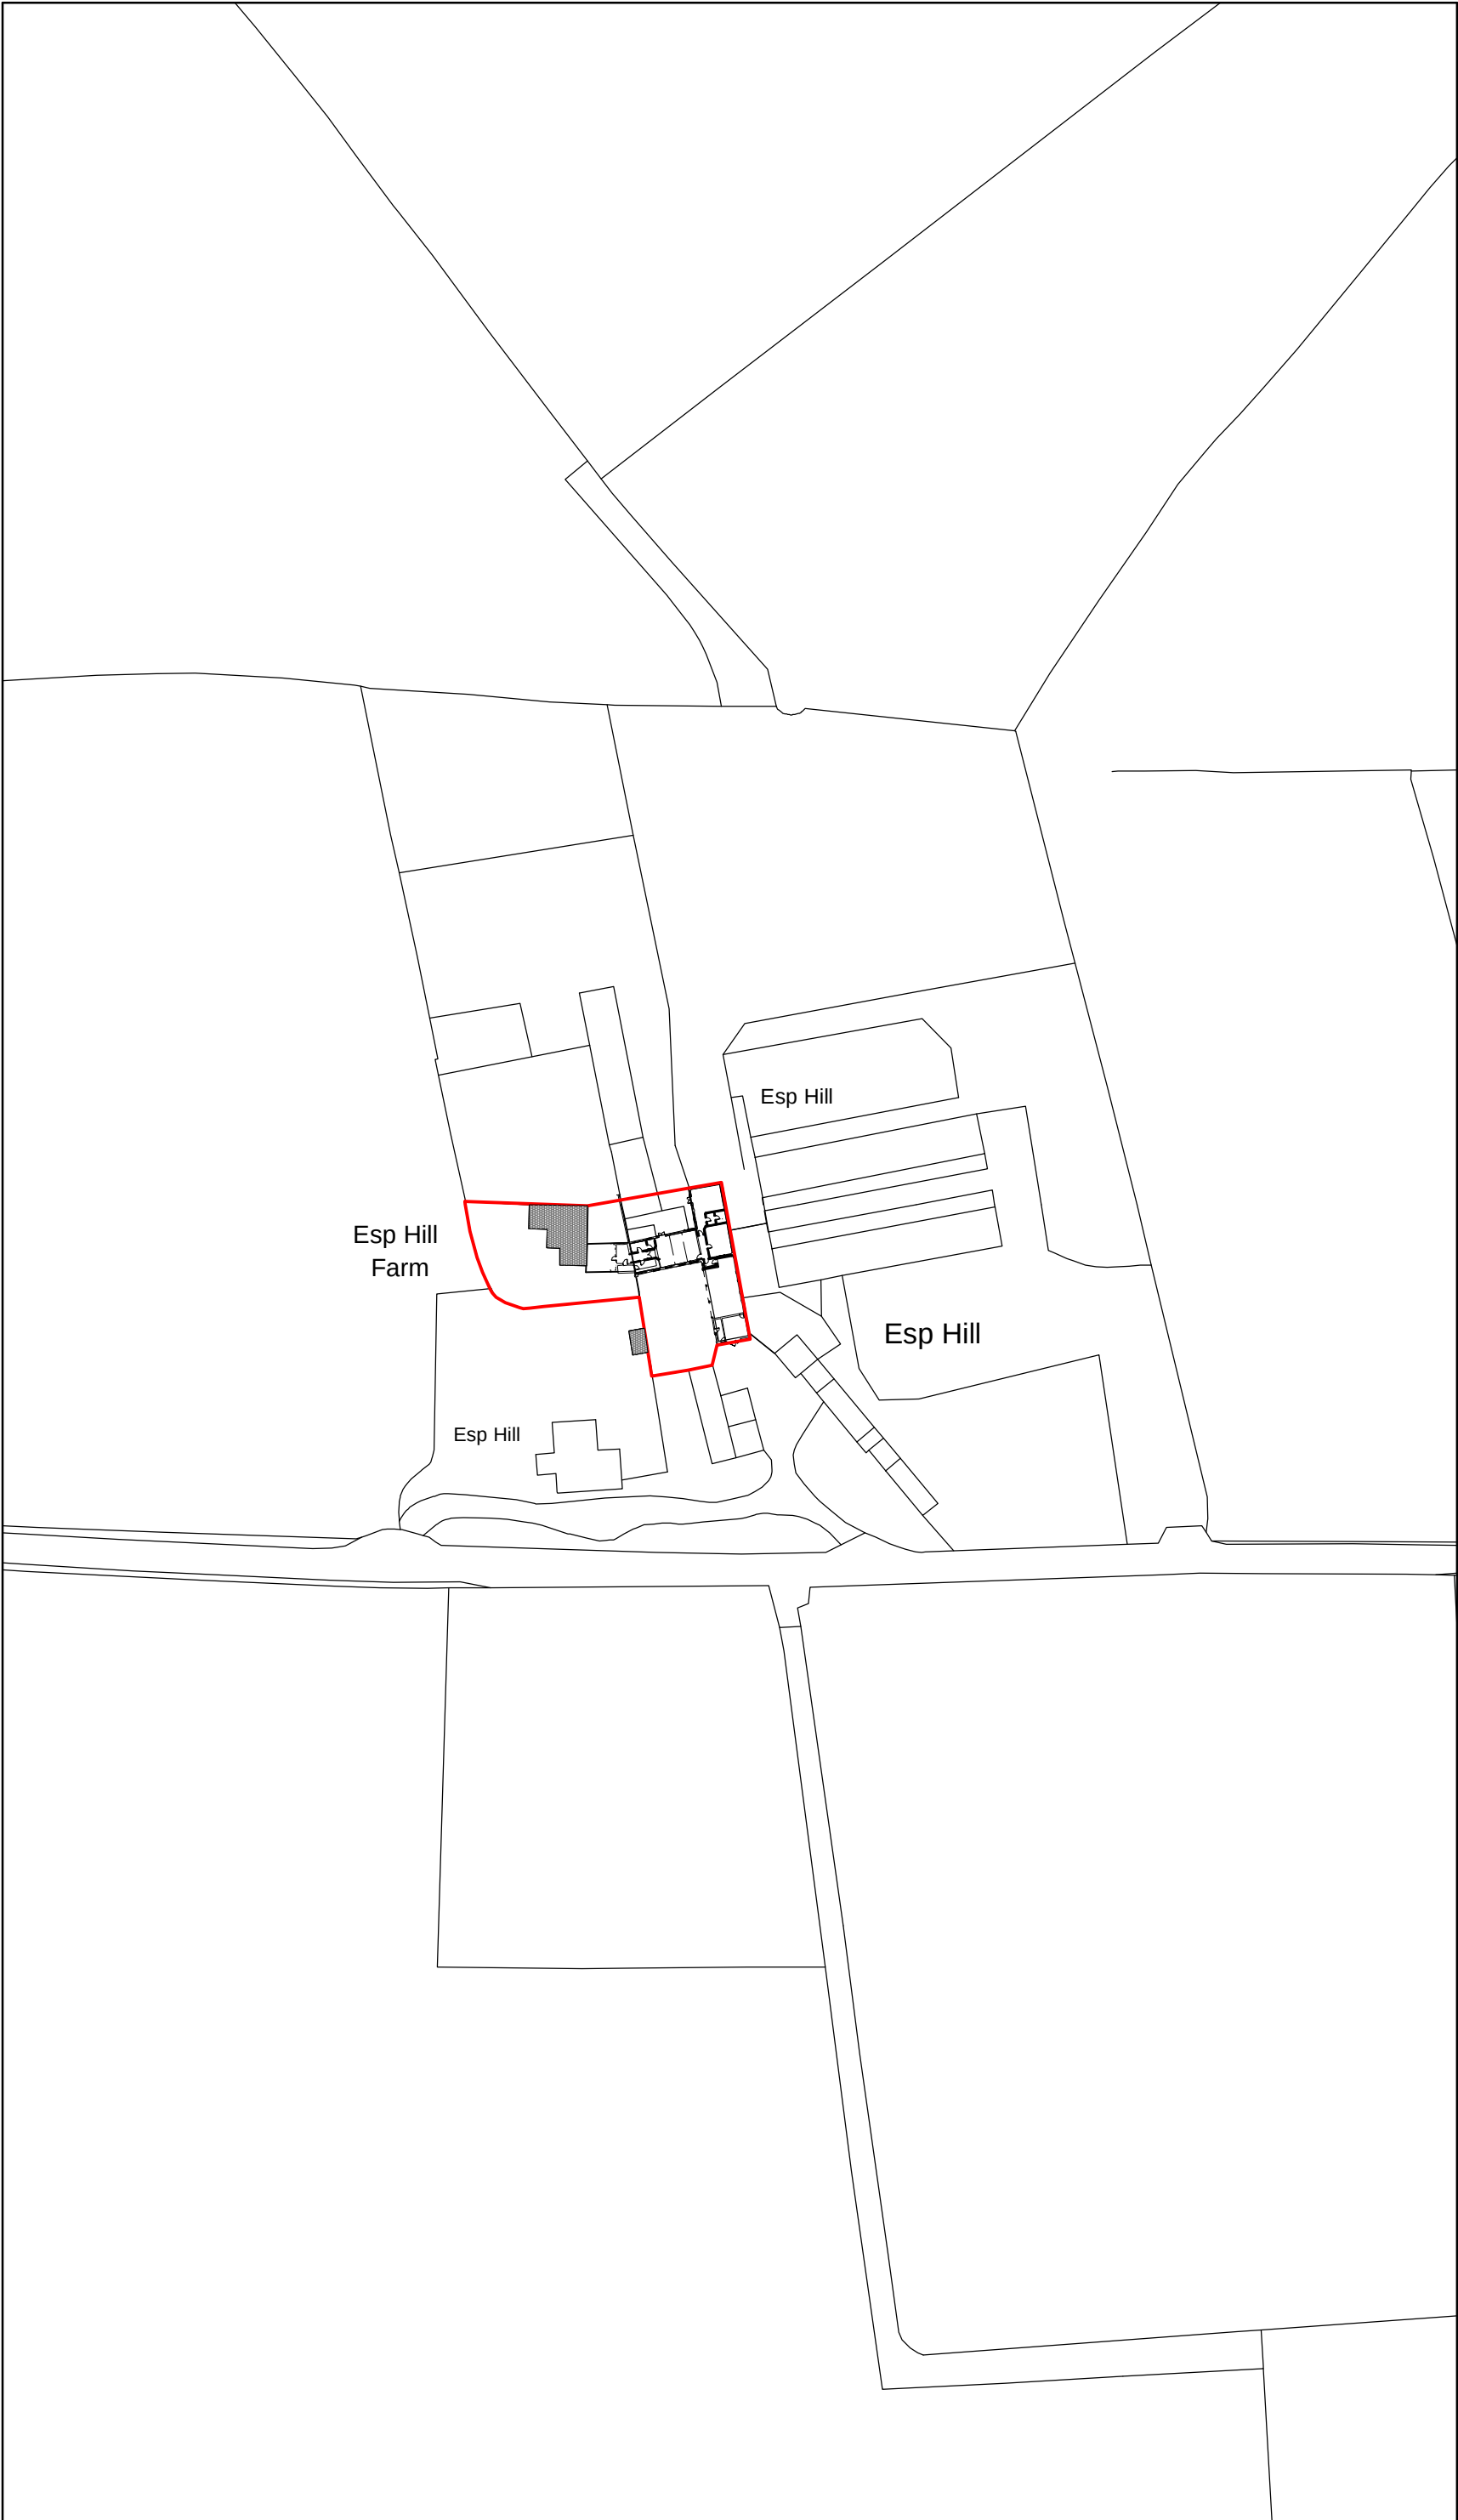

Location Plan 1:1250

**Key**  
 Surrounding Buildings  
 Application Site

|          |              |                                       |            |
|----------|--------------|---------------------------------------|------------|
|          |              |                                       |            |
|          |              |                                       |            |
|          |              |                                       |            |
|          |              |                                       |            |
| <b>A</b> | <b>10/21</b> | <b>Existing septic tank indicated</b> | <b>SIH</b> |
| Rev      | Date         | Detail                                | Initial    |

Project:

Proposed Alterations to,  
ESP Hill Farm,  
Frog Lane, Holt,  
LL13 8SL.

|        |                           |                                  |
|--------|---------------------------|----------------------------------|
| Title: | Site and<br>Location Plan | Scale: (A2)<br>1:500 &<br>1:1250 |
|--------|---------------------------|----------------------------------|

|             |             |        |           |
|-------------|-------------|--------|-----------|
| Drawn By:   | S Hatherall | Date:  | June 2021 |
| Drawing No: | B148/004    | Sheet: | 1 of 1    |

Office 3K4,  
Redwither Business Tower,  
Wrexham. LL13 9XT  
Tel: 01978 356500  
www.blueprintarchitectural.com  
© copyright all rights reserved