

NOTES
Do not scale from this drawing. Only figured dimensions are to be taken from this drawing.
Contractor must verify all dimensions on site before commencing any work or shop drawings.
Report any discrepancies to the architect before commencing work. If this drawing exceeds the quantities taken in any way the architects are to be informed before the work is initiated. Work within the Construction (Design & Management) Regulations 2015 is not to start until a Health and Safety Plan has been produced. This drawing is copyright and must not be reproduced without consent of NW Architects Limited.


DRAWING STATUS/TYPE KEY

F Feasibility	SK Sketch	L Landscape	C Construction
P Planning	M Marketing	S Survey	AB As Built
T Tender	TNT Tenant	OS Ordnance Survey	


KEY:

EXISTING LEVEL +00.00

PROPOSED LEVEL +00.00

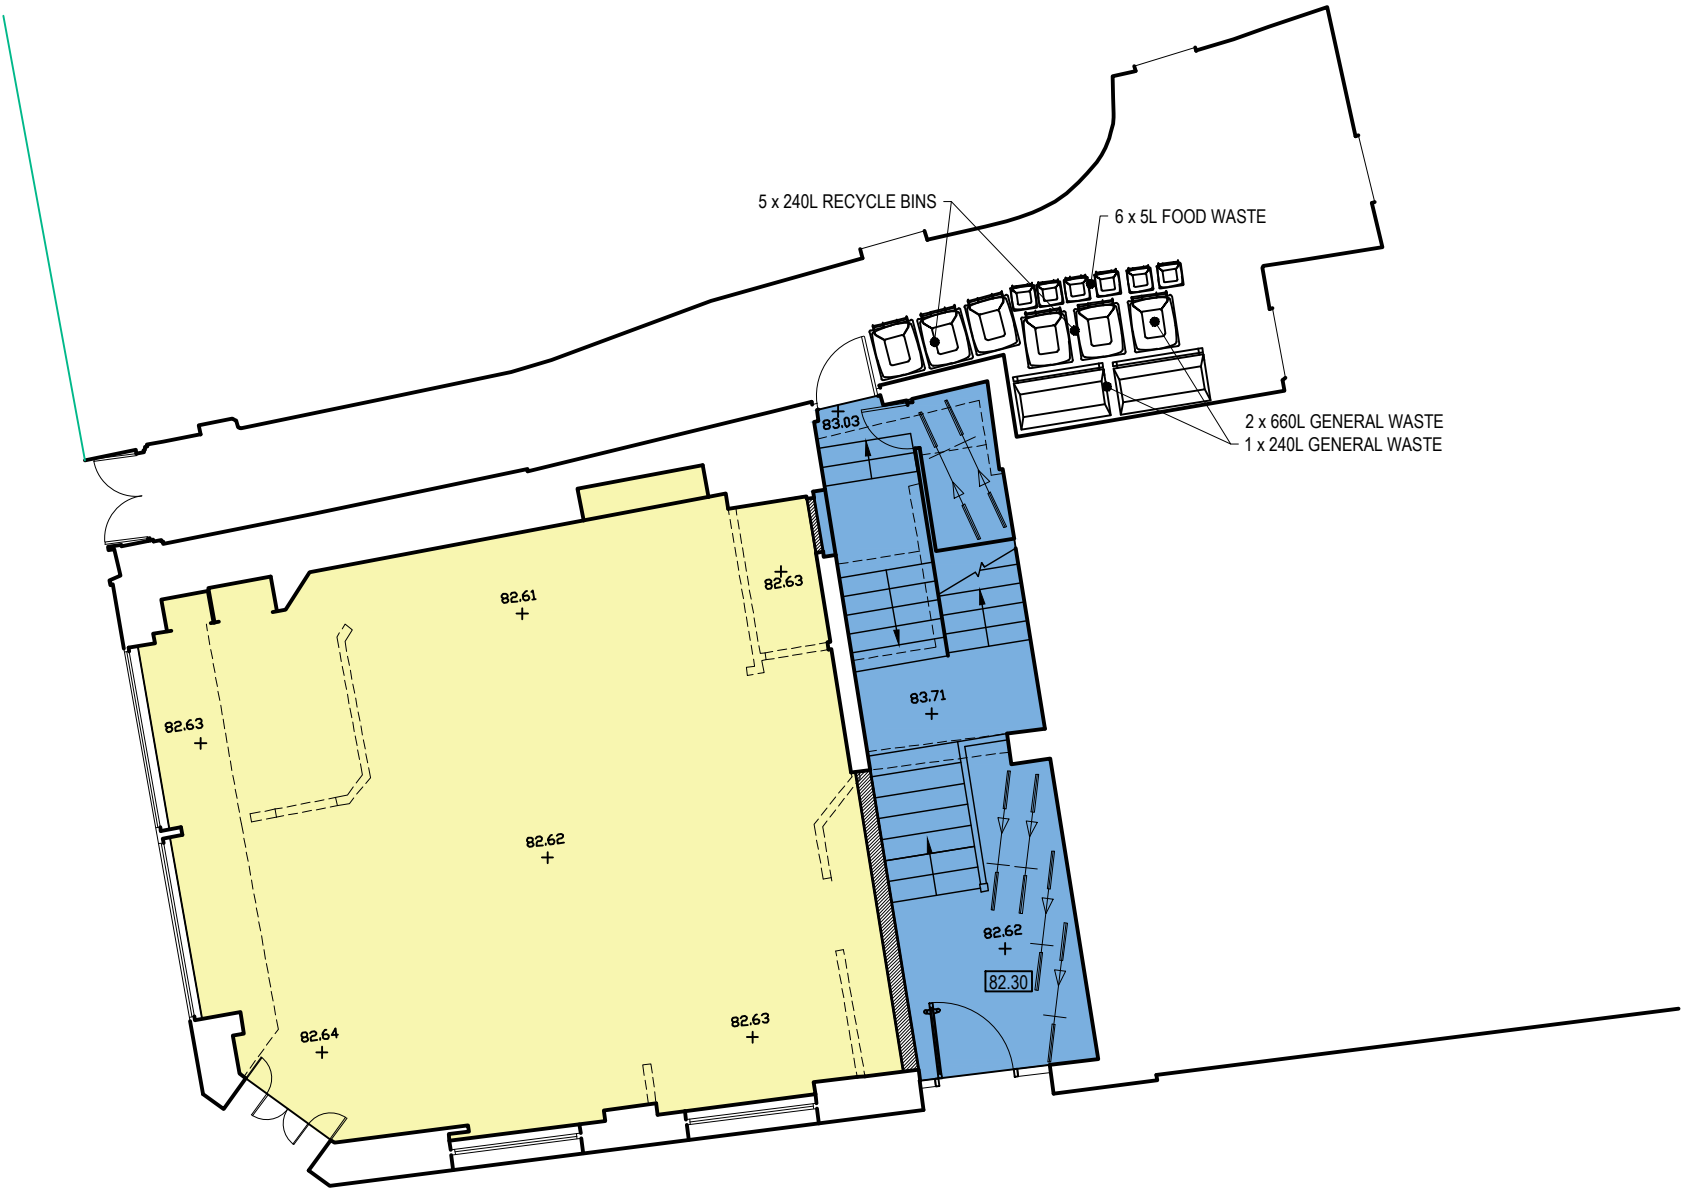

GROUND FLOOR PLAN PROPOSED

 

REV	DESCRIPTION	DRAWN	DATE	CHECKED	DATE
C	BIN STORAGE UPDATED	AP	09-09-21	NW	09-09-21
B	BIN STORAGE UPDATED	AP	08-09-21	NW	08-09-21
A	CYCLE STORAGE AND BIN ADDED	PF	12.10.20	NW	12.10.20

REVISIONS



NW-ARCHITECTS
27 York Place - Leeds - LS1 2EY
leeds@nw-architects.co.uk - Tel: 0113 880 0510 - Fax: 0113 880 0511
www.nw-architects.co.uk

CLIENT



PROJECT

1-2 High Street
Wrexham

DRAWING TITLE

Ground Floor Plan
Proposed

Scale	Drawn By	Date Drawn
1:100@A3	RS	08-09-20
	Checked By	Date Checked
	NW	08-09-20

Drawing No.	Revision
20029-P110	C