



Wrexham Hope Street

Branch ID: R296

25 Hope Street
Wrexham
LL11 1BB



Issue 01 - 20/12/2021

Revisions:



Site plan

- 01 Fascia Sign
- 02 Projection Sign

 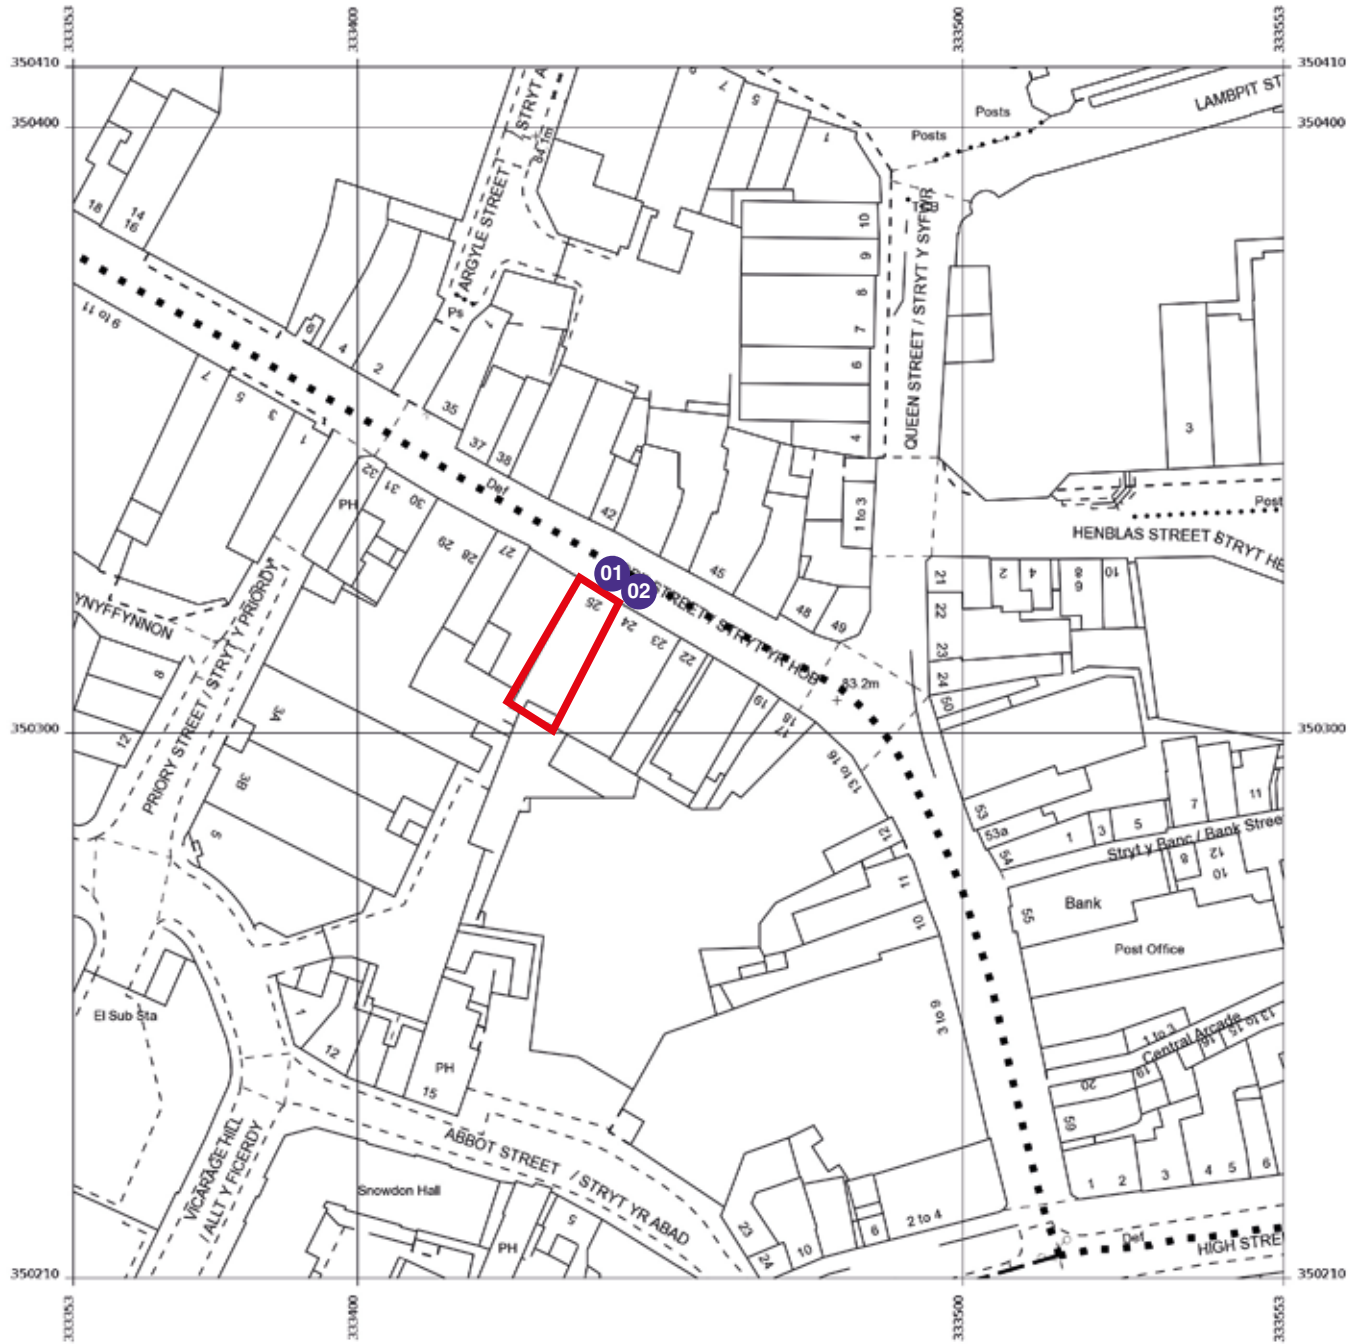

Site (R296)
EE / BT
Wrexham Hope Street

Job Number
116893A
Page
2 of 4

Drawing Location
U:\2021\2021 Drawings\EE 522\

Scale
as shown @ A3
Issue / Rev
Issue 01 - 20/12/2021



Drawn by
WO
Checked by
PM

Sales Rep
TD
Date
20/12/2021




BUTTERFIELD SIGNS LTD
174 Sunbridge Rd
Bradford West Yorkshire
BD1 2RZ
Tel: 01274 722244
Fax: 01274 848996
Web: www.butterfieldsigns.co.uk

Sign 01 - FASCIA SIGN - Qty 01no
Formed aluminium panel with 60mm returns. Panel consists of two main elements:
RHS section finished purple with 01no 900mm internally illuminated 'BT' logo secured to face.
LHS section finished aqua with 01no 900mm internally illuminated 'EE' logo secured to face.
Size: 6915 x 1510mm O/A with 30mm up/bottom stand
Scale: 1:20
2700mm to underside

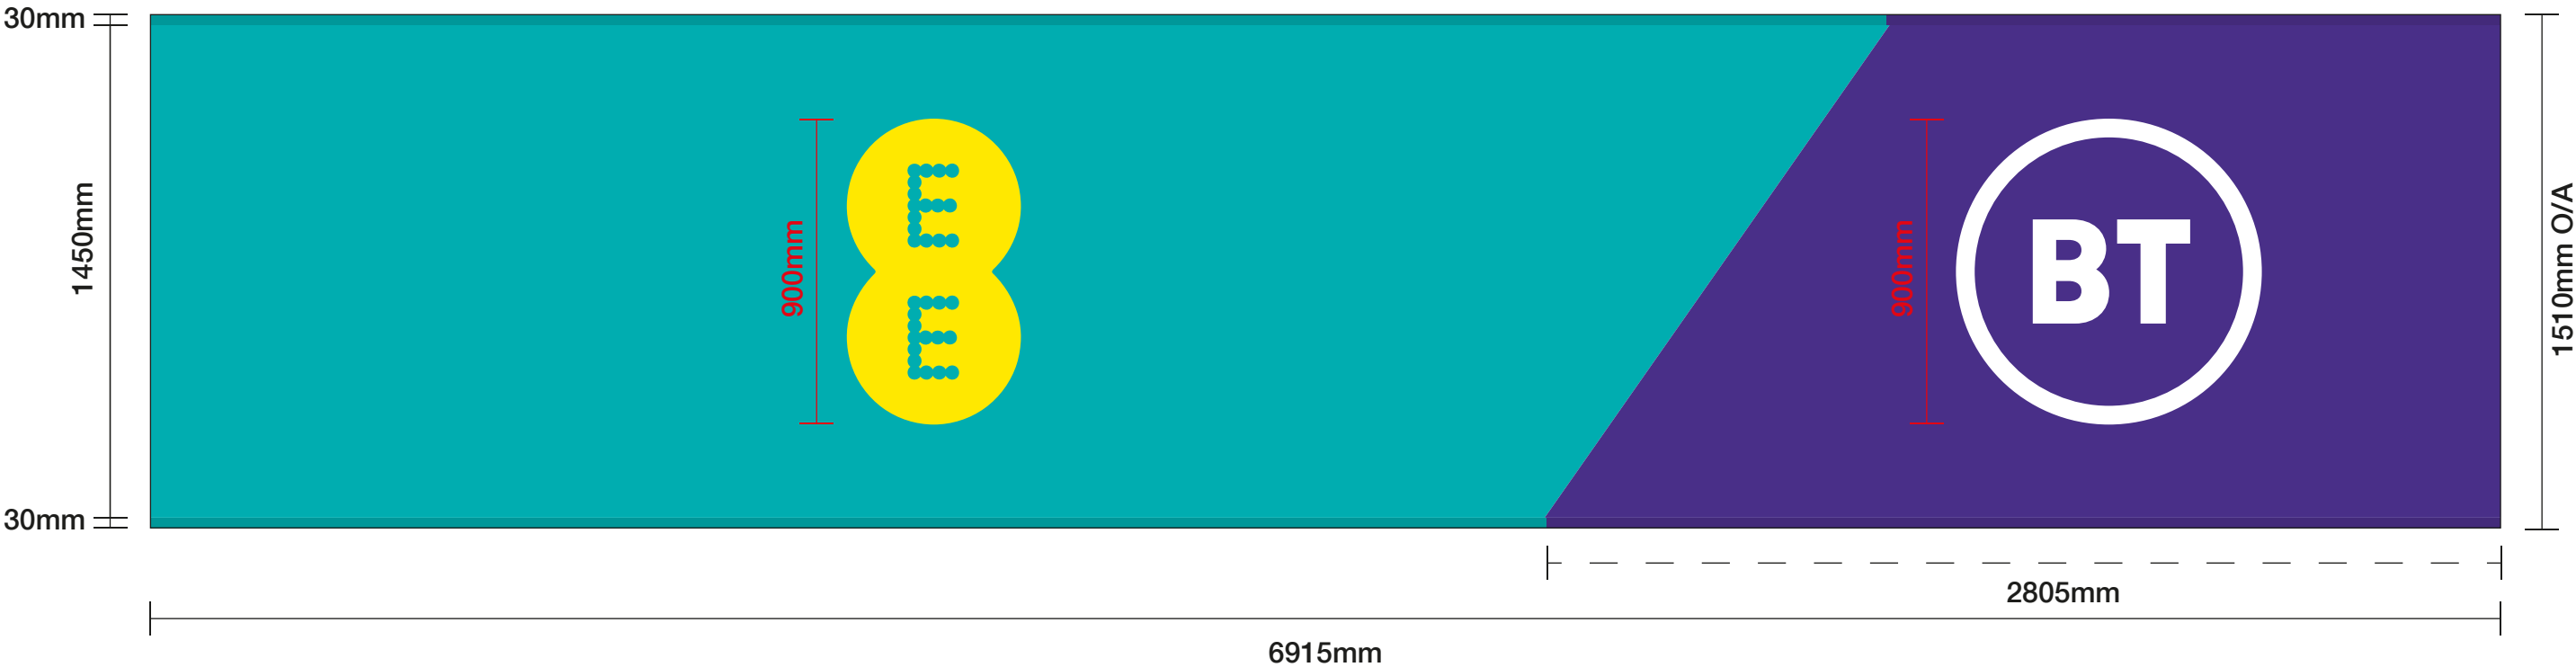 

Section through NTS

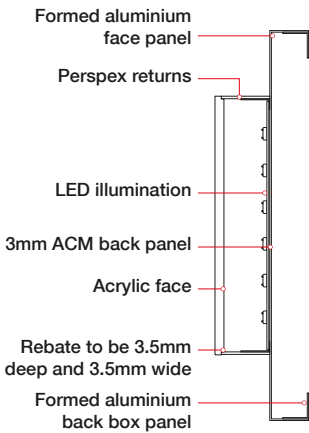

PMS 261

PMS 326c

White

PMS 2104c



Site (R296)
EE / BT
Wrexham Hope Street

Job Number
116893A

Page
3 of 4

Drawing Location
U:\2021\2021 Drawings\EE 522\

Scale
as shown @ A3

Issue / Rev
Issue 01 - 20/12/2021

Drawn by
WO

Checked by
PM

Sales Rep
TD

Date
20/12/2021



BUTTERFIELD SIGNS LTD
174 Sunbridge Rd
Bradford West Yorkshire
BD1 2RZ
Tel: 01274 722244
Fax: 01274 848996
Web: www.butterfieldsigns.co.uk

Sign 02 - PROJECTION SIGN 650 - Qty 01no
Folded aluminium panels finished aqua/purple with internally illuminated fret cut 'EE'/'BT' logos with opal acrylic and applied translucent display. Panels secured over internal 40 x 20mm RHS steel frame.

Size: 650 x 650mm
Scale: 1:10

