


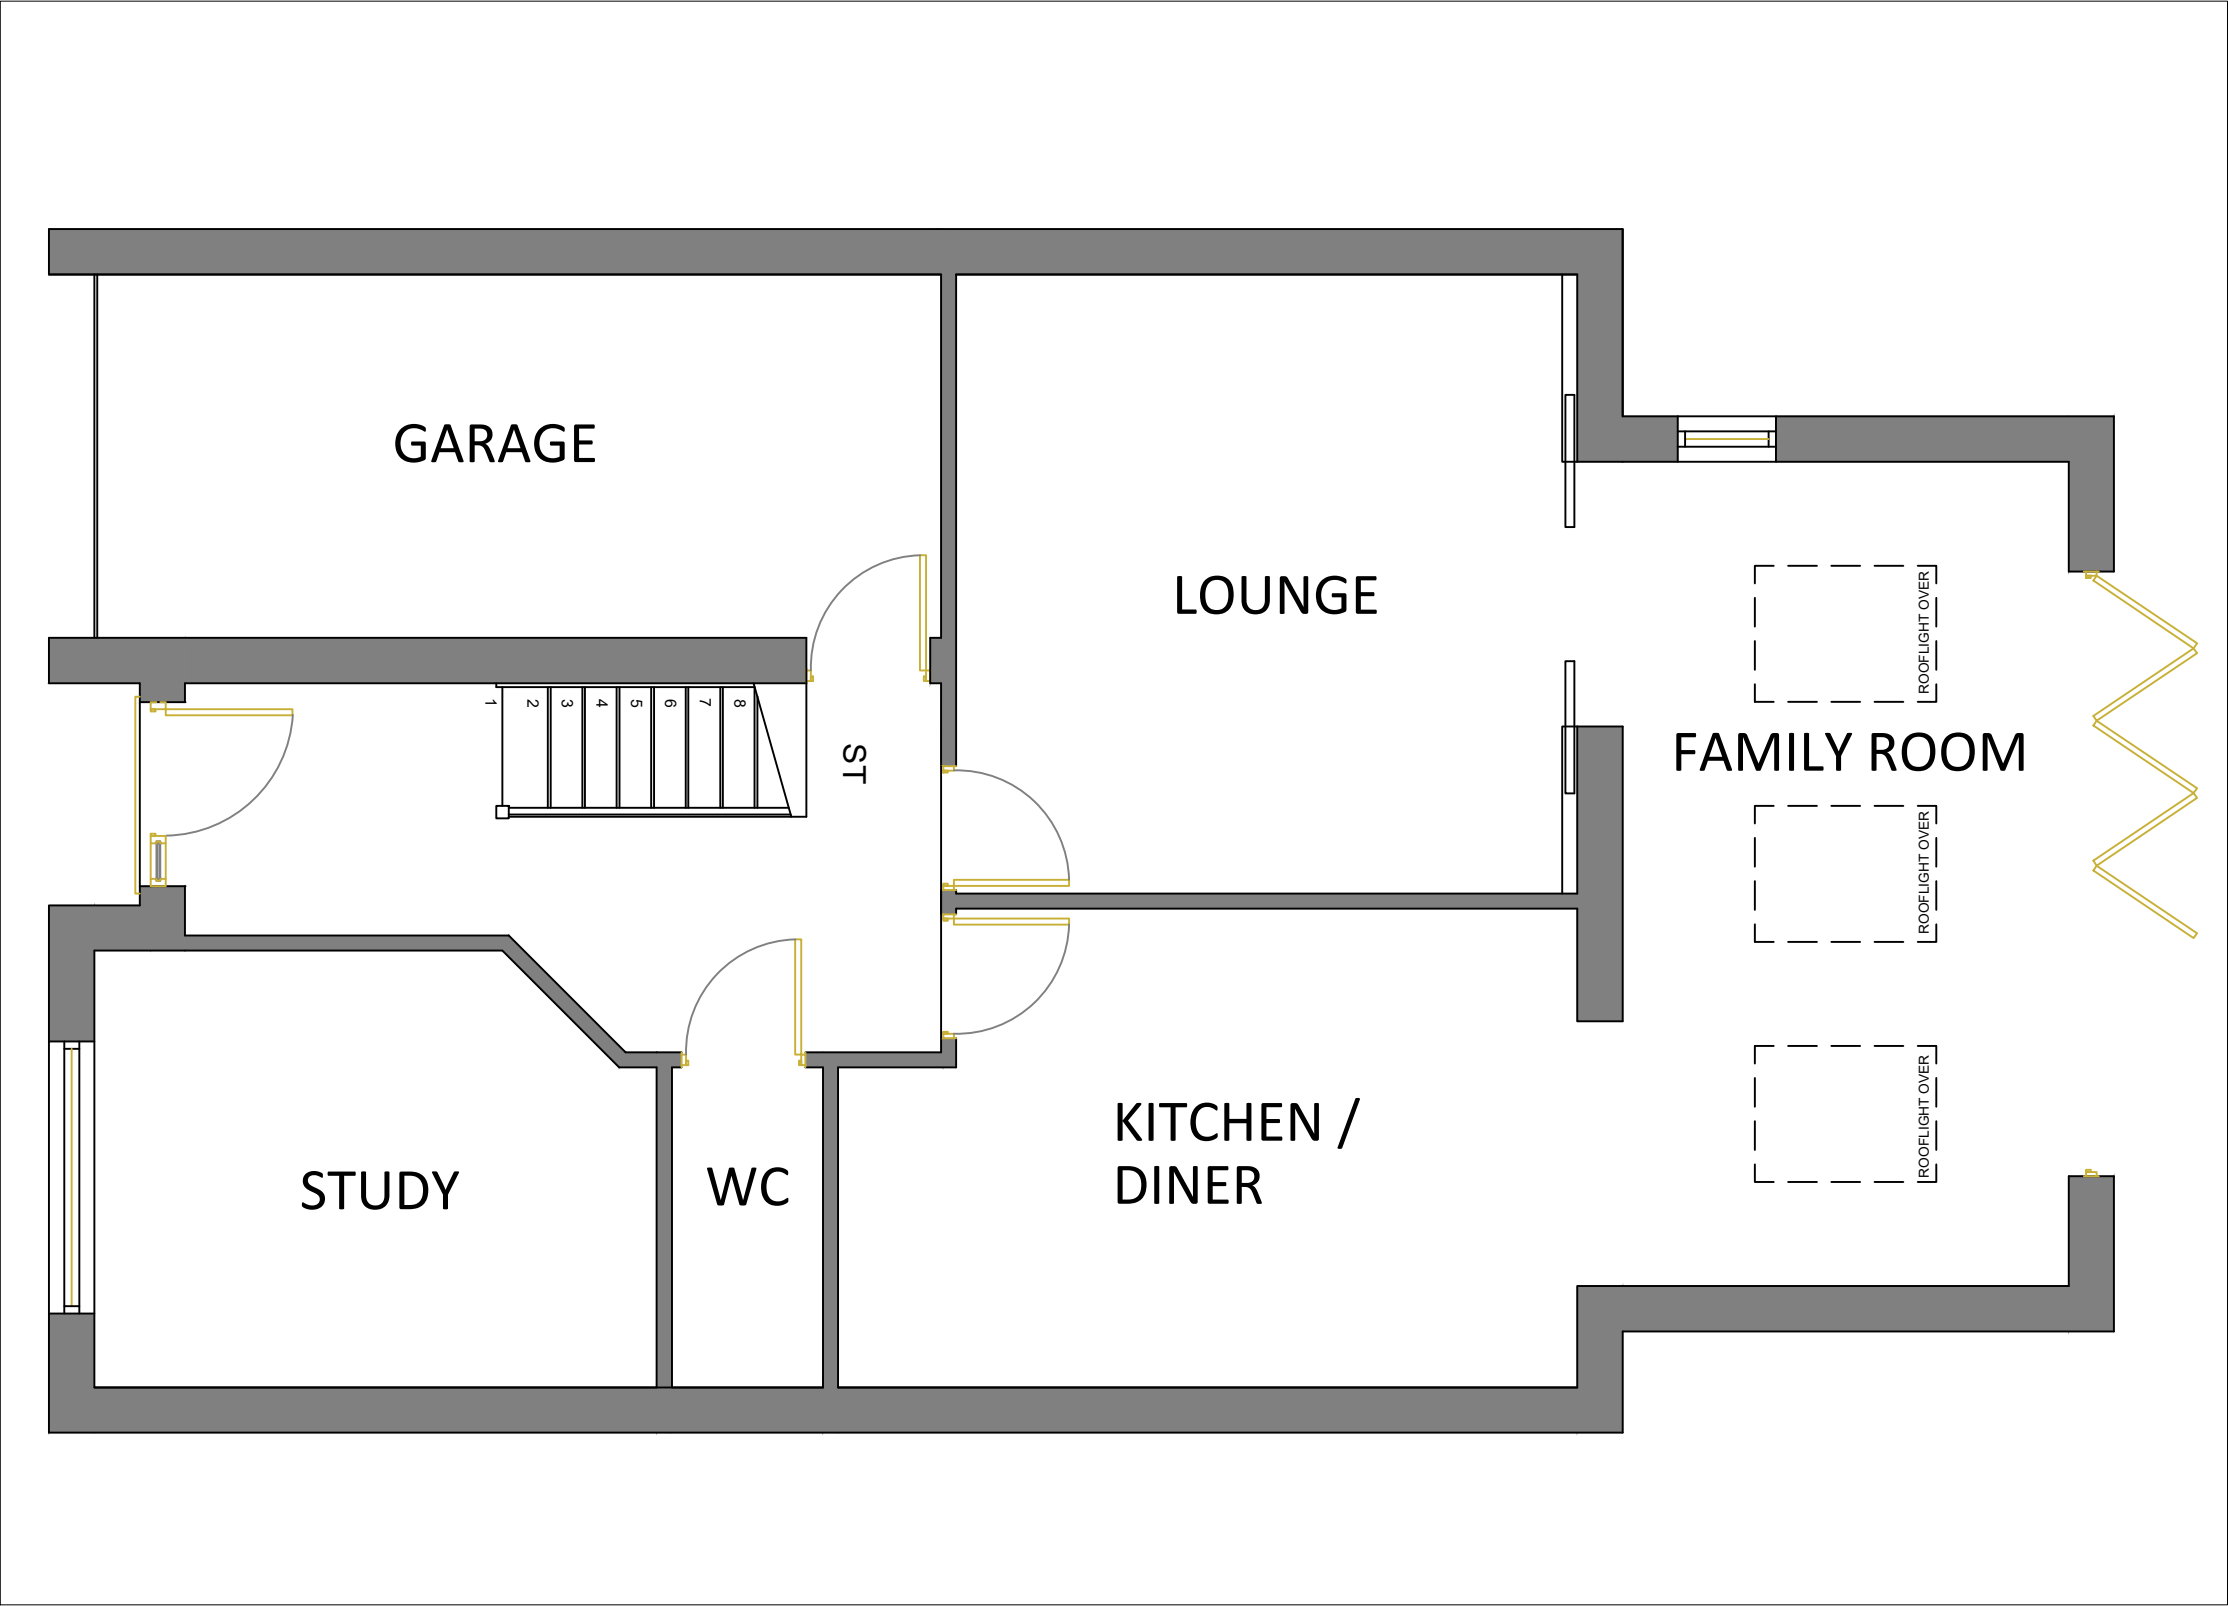

GROUND FLOOR PROPOSED

CLIENT			
Mr & Mrs Thompson			
PROJECT		PACK VERSION:	
21 Coleman Road		-	
DRAWING TITLE			
Proposed Ground Floor Plan			
FOR CONSTRUCTION			
DRAWN	SP	CHECKED	AP
SCALE	1:50	DRAWING No:	REVISION:
DATE	OCT 21	SK04	-
modusdesigns			