
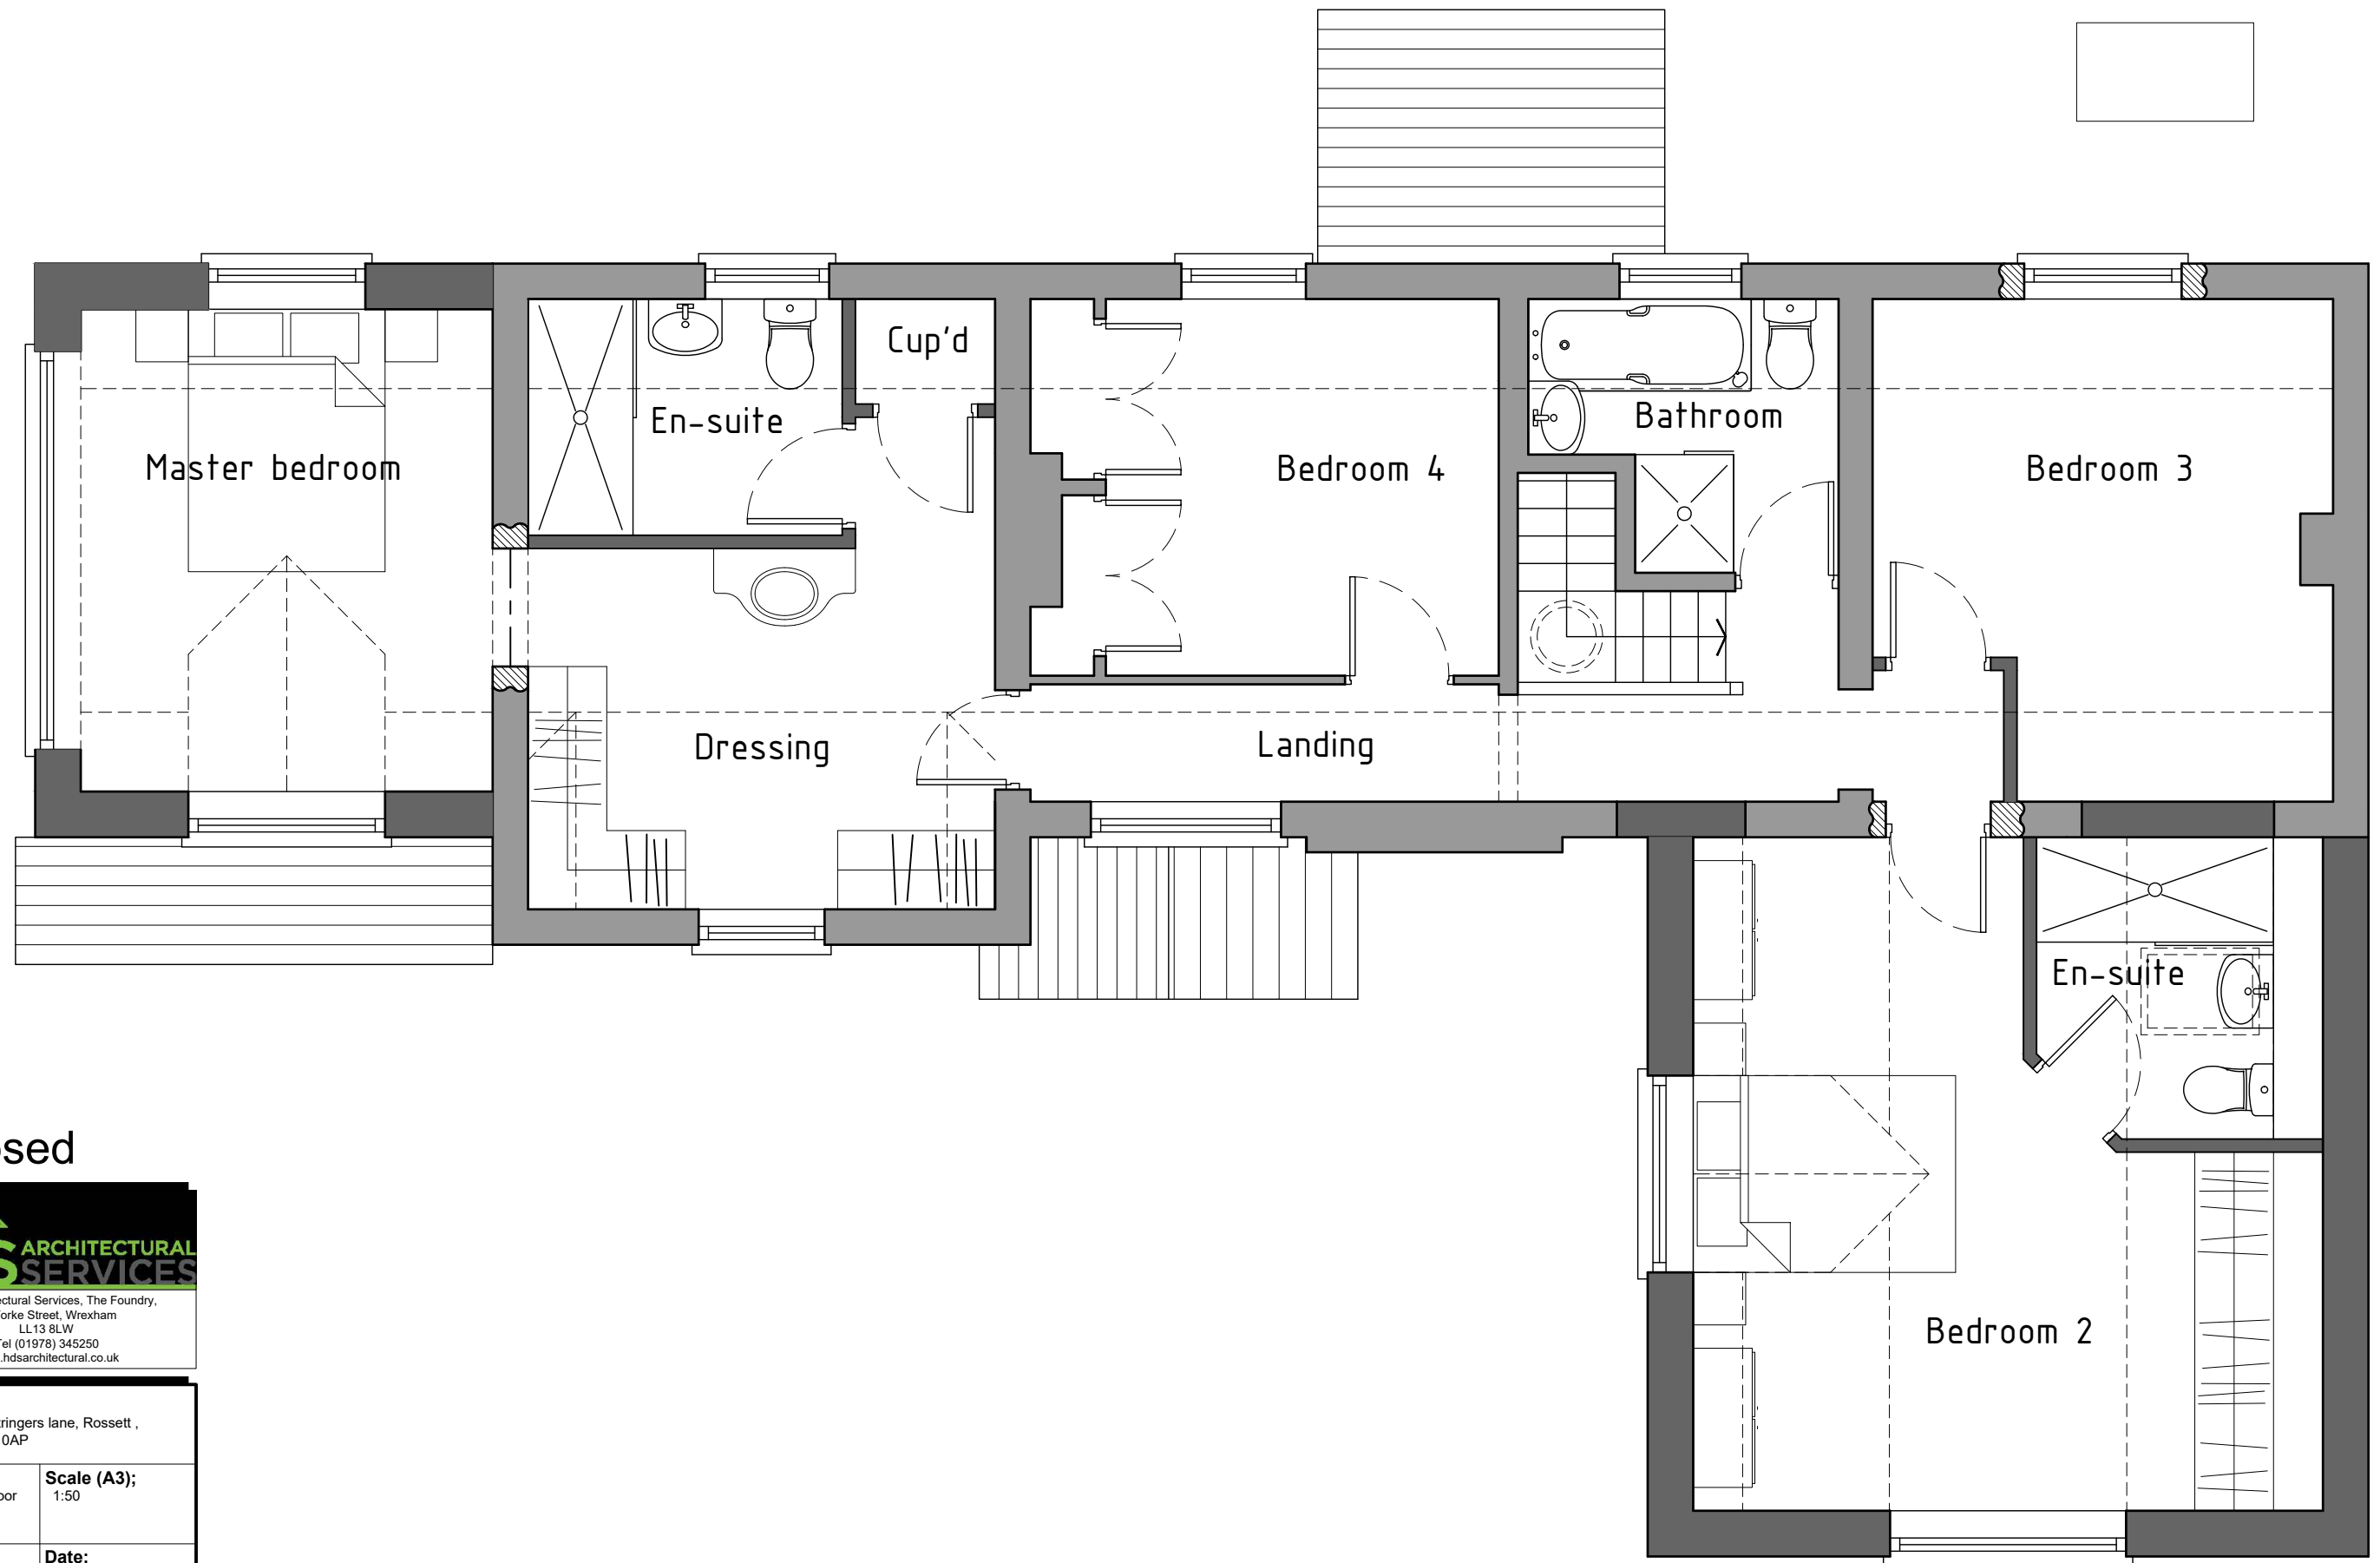


 

Proposed

HDS ARCHITECTURAL SERVICES
HDS Architectural Services, The Foundry,
15 Yorke Street, Wrexham
LL13 8LW
Tel (01978) 345250
www.hdsarchitectural.co.uk

Project; Lilac Cottage, Stringers lane, Rossett , Wrexham, LL12 0AP	
Title; Proposed First Floor Plan	Scale (A3); 1:50
Dwg No; LC/PD/05	Date; 18.10.21
Revision;	