






Front Elevation

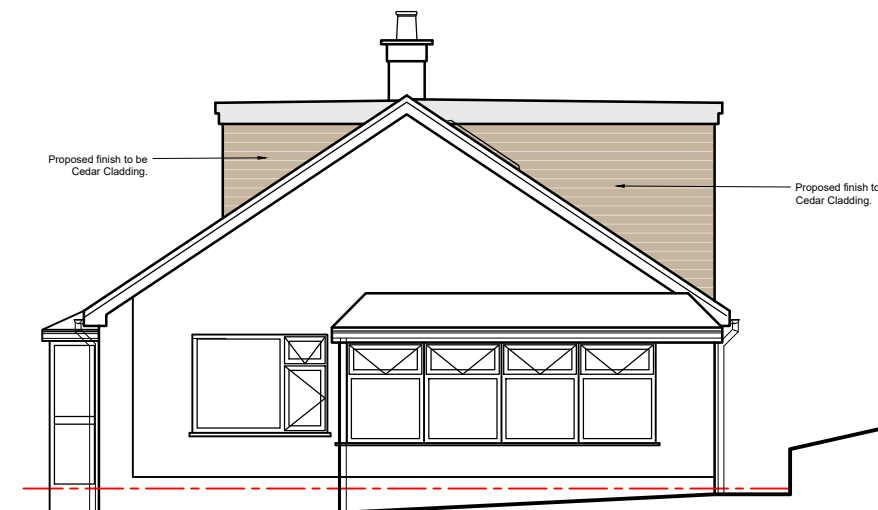


Side 01 Elevation

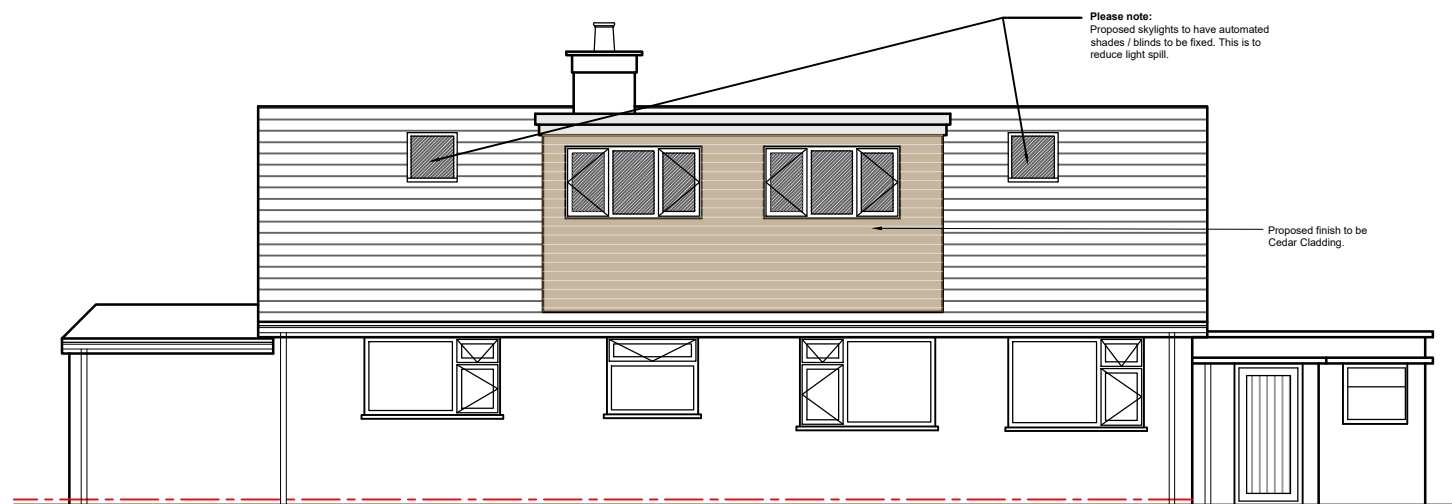


Rear Elevation

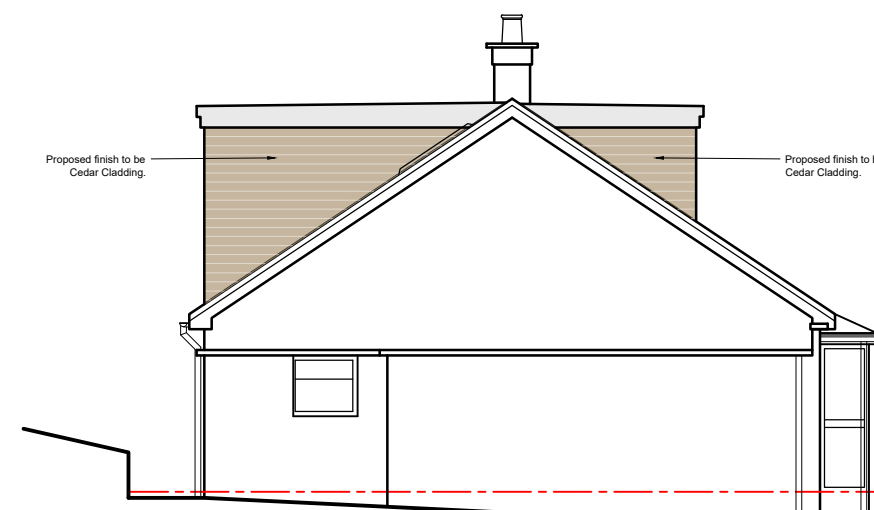

Side 02 Elevation

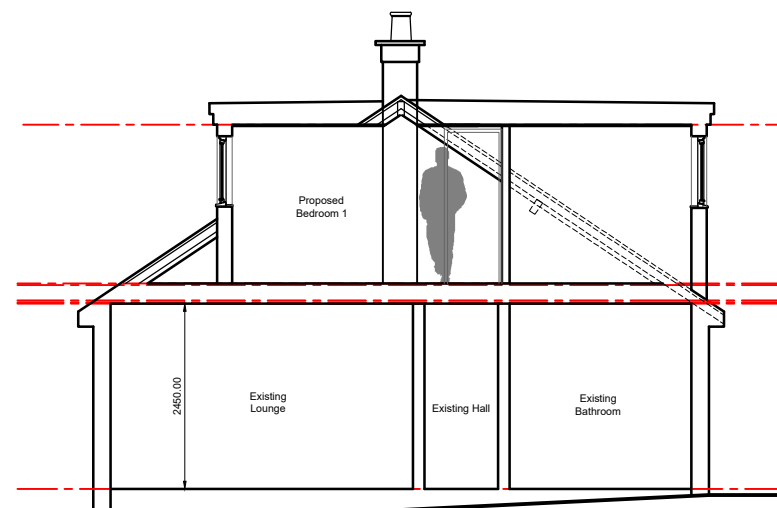

Proposed Section AA-01

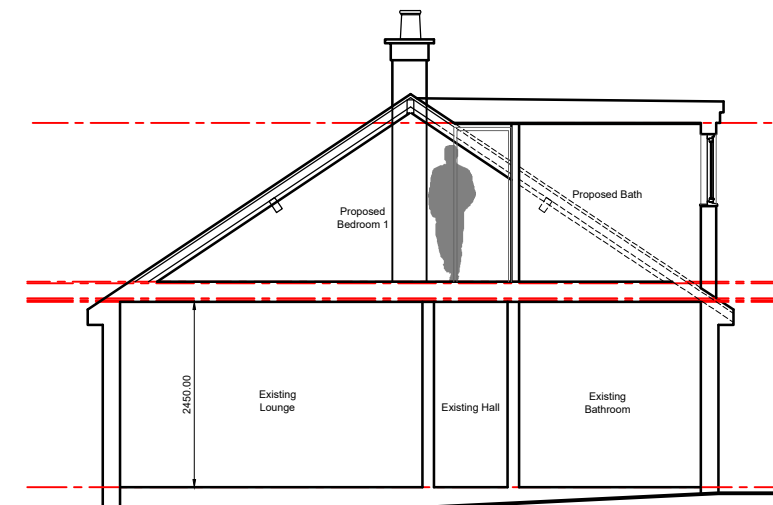

Proposed Section BB-01

HDS ARCHITECTURAL SERVICES
HDS Architectural Services, The Foundry,
15 Yorke Street, Wrexham
LL13 8LW
Tel (01978) 345250
www.hdsarchitectural.co.uk

Project; Ben Tara, Maes Mawr Road, Garth, Llangollen, LL20 7YW	
Title; Proposed Elevations	Scale (A3); 1:100
Dwg No; BT/PD/04	Date; July 2021
Revision; REV A - drawings updated to suit clients comments (28-07-21). REV B - drawings amended to suit planners / conservation officers comments (22-12-21). REV C - proposed finish materials to dormers have been included (03-02-22).	