





Front Elevation 1:100

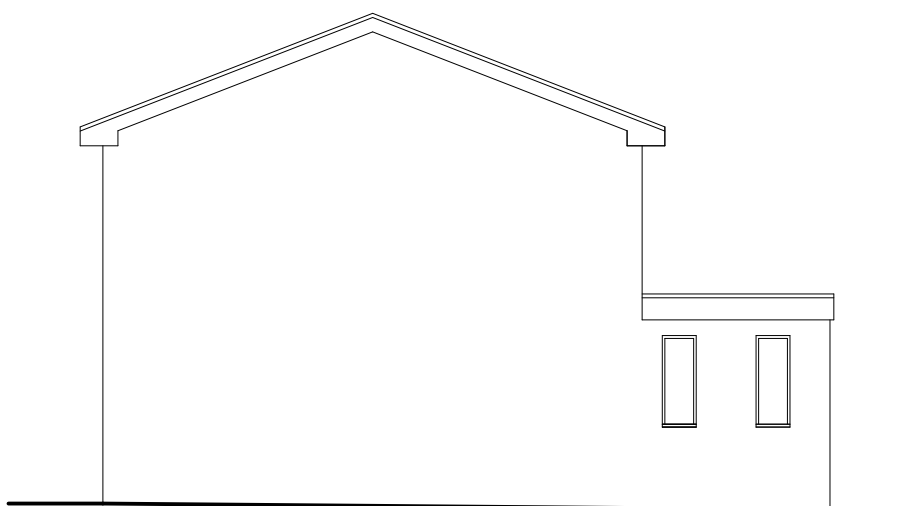


Side Elevation 1:100



Rear Elevation 1:100

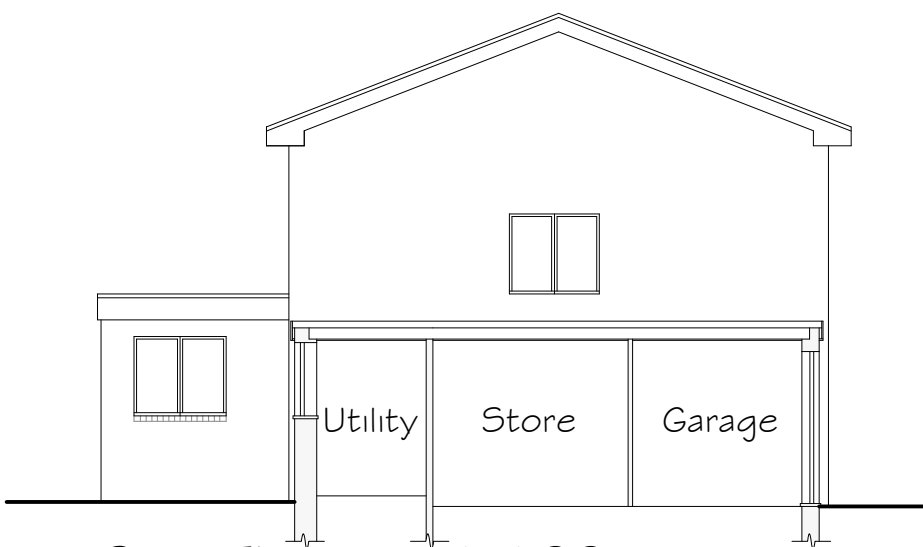

Side Elevation 1:100

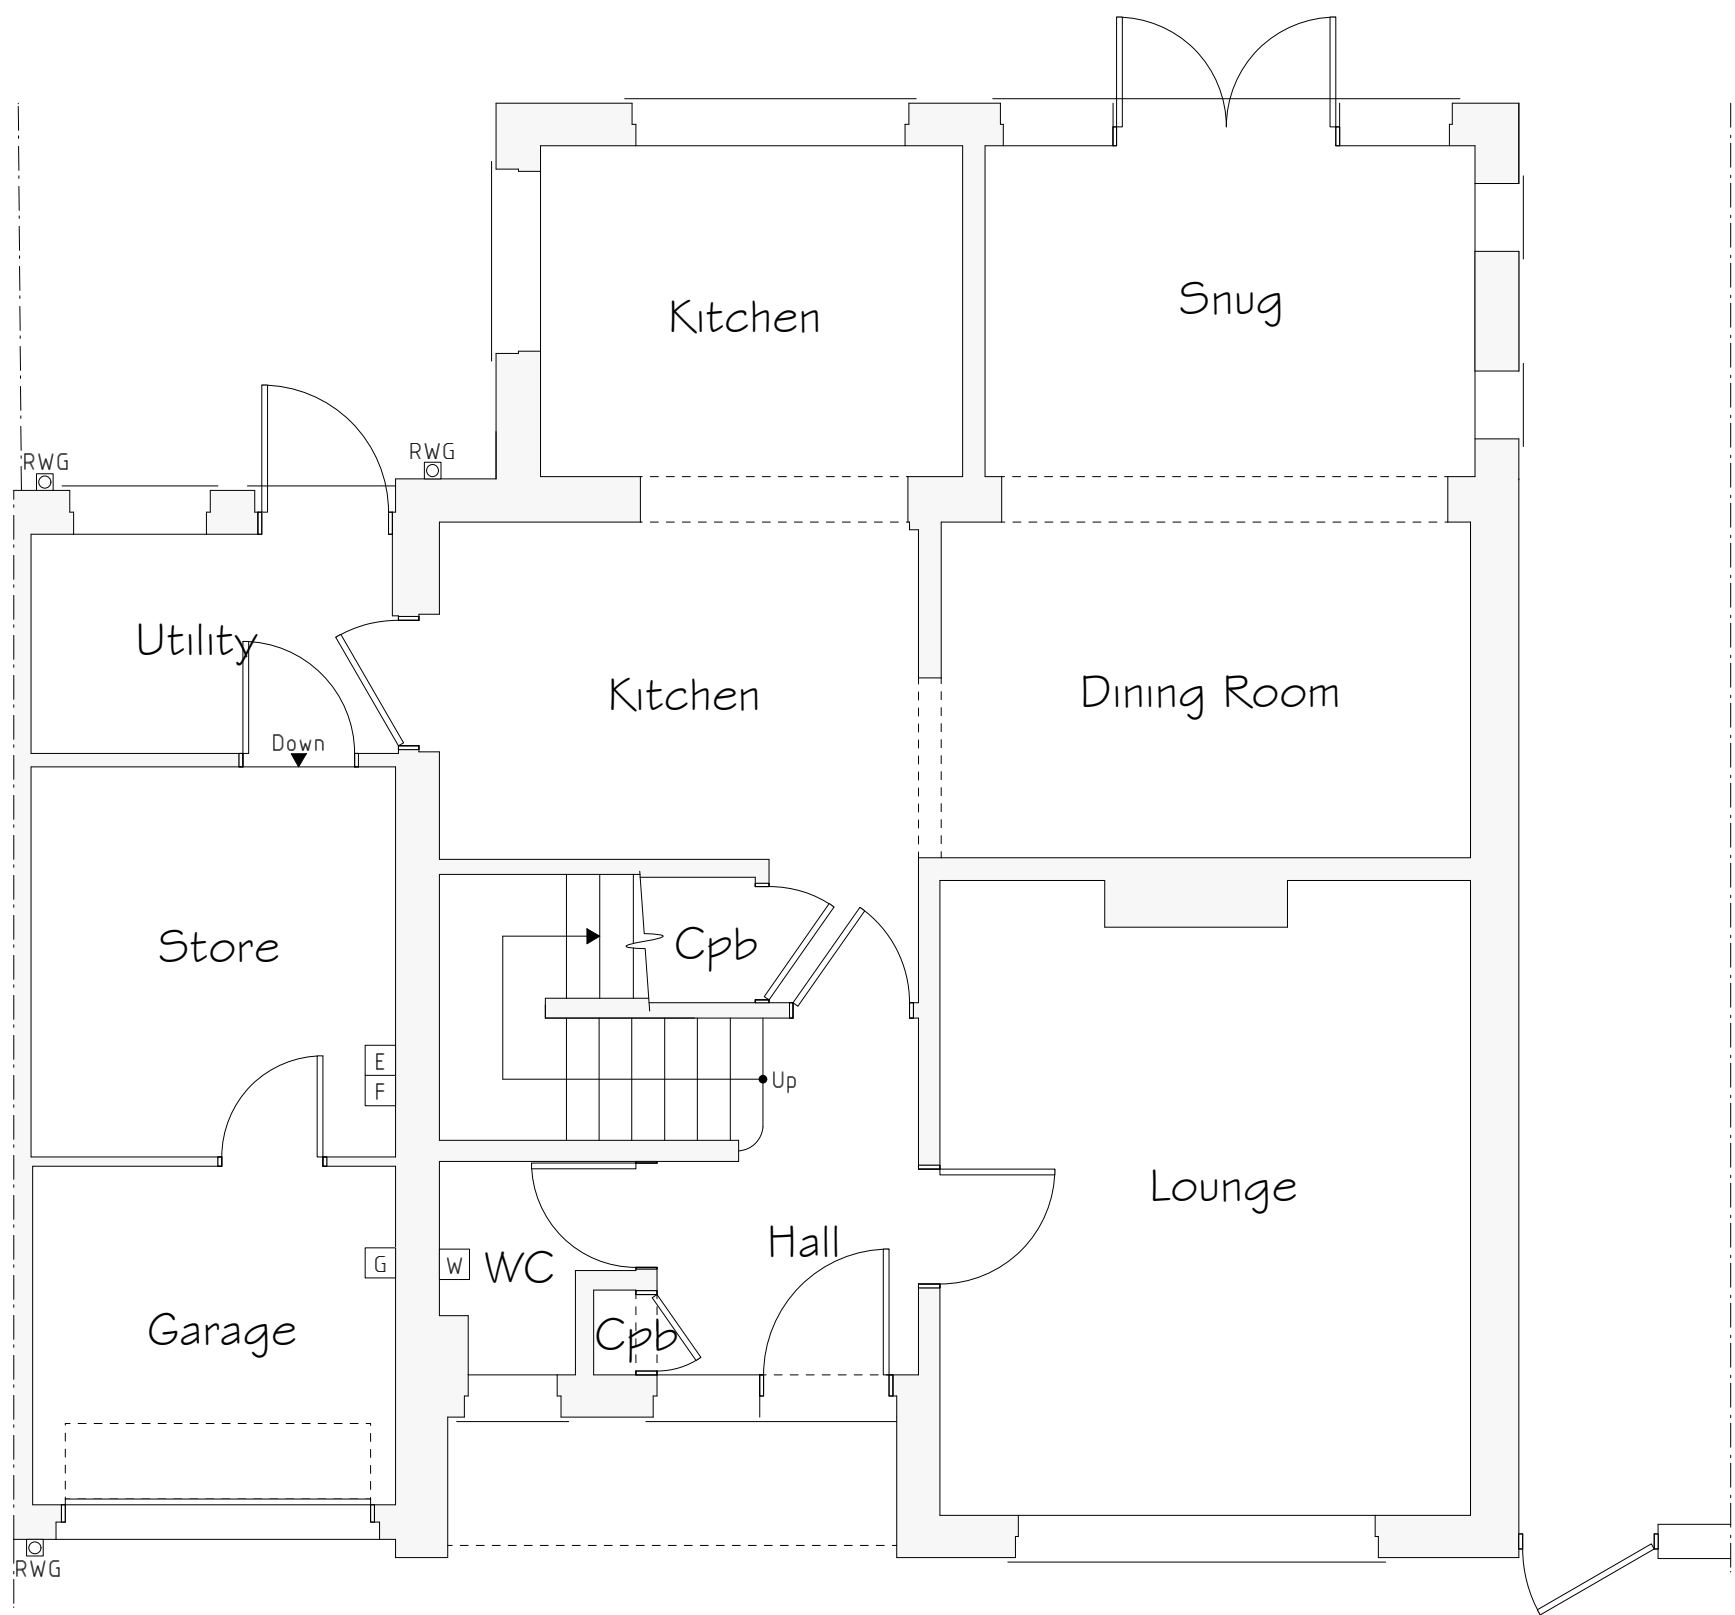

Ground Floor Plan 1:50



First Floor Plan 1:50

Services Key

- ☐ Existing Boiler Position
- ☐ Existing Gas Meter Position
- ☐ Existing Electric Meter Position
- ☐ Existing Fuse Box Position
- ☐ Existing Stopcock Position
- MH Existing Man Hole Position
- ☒ Existing Rain Water Gully (RWG) Position

A	08/21	Amendments	D.J.E.
Rev	Date	Detail	Initial

Project:
Proposed Alterations to,
1 Alyn Drive,
Rossett, Wrexham,
LL12 0HQ.

Title: Existing	Scale: (A2) 1:50 & 1:100
--------------------	--------------------------------

Drawn By: E.M.Jackson	Date: May 2021
--------------------------	-------------------

Drawing No: R110/001	Sheet: 1 of 1
-------------------------	------------------

blueprint
architectural services



Office 3K4,
Redwither Business Tower,
Wrexham. LL13 9XT
Tel: 01978 356500
www.blueprintarchitectural.com
© copyright all rights reserved