




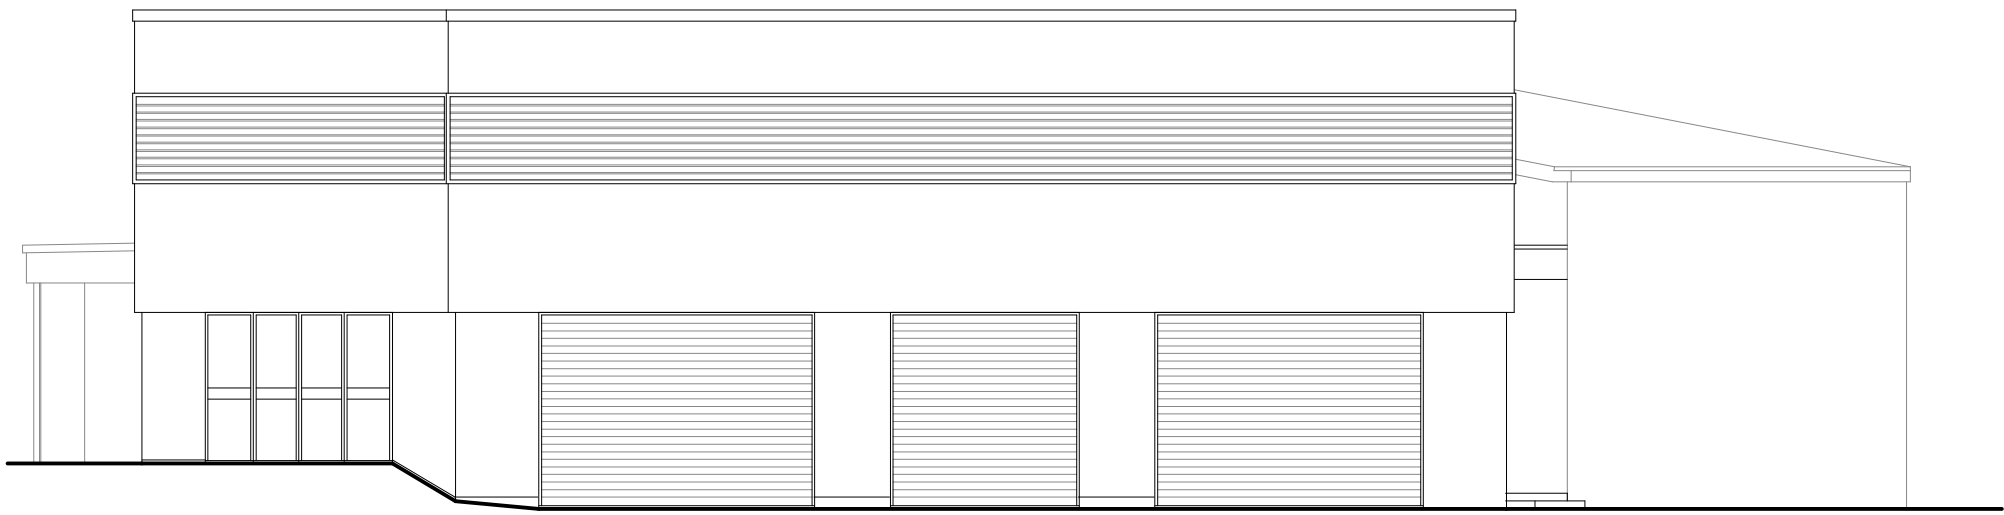


Front Elevation 1:100

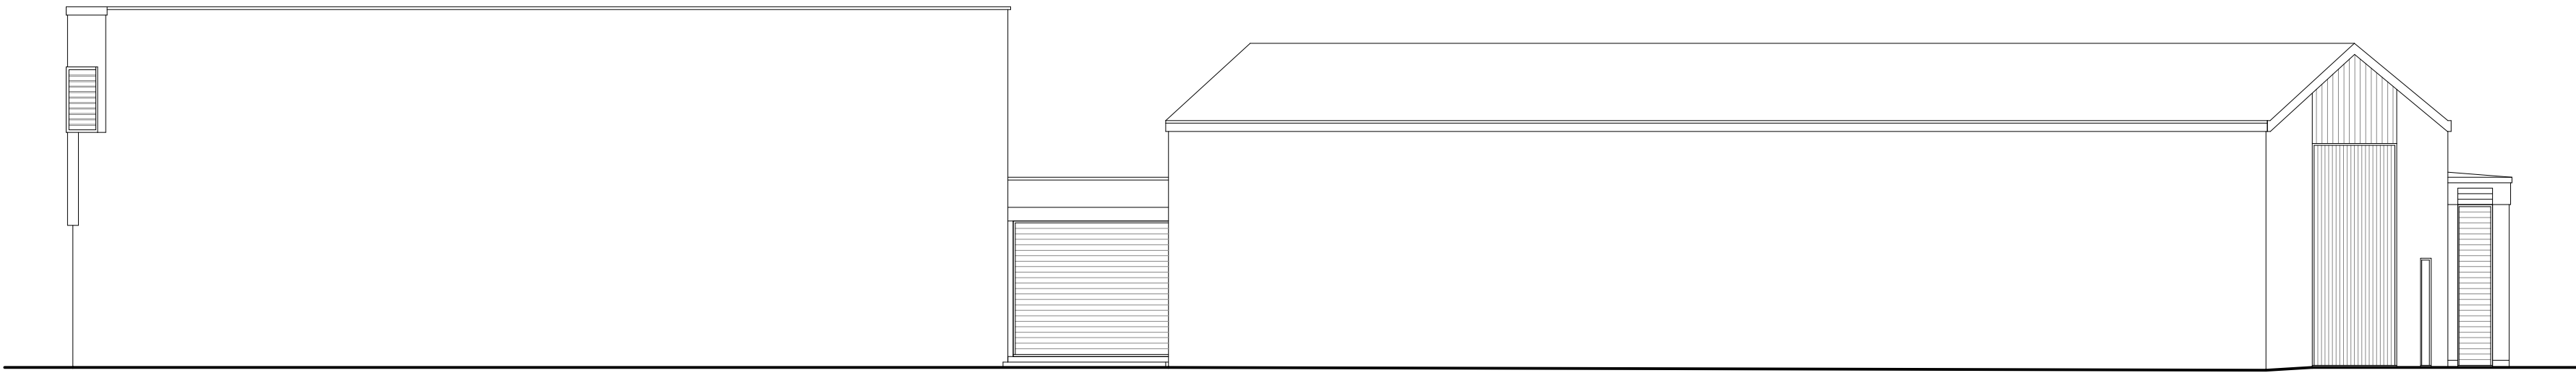

Side Elevation 1:100

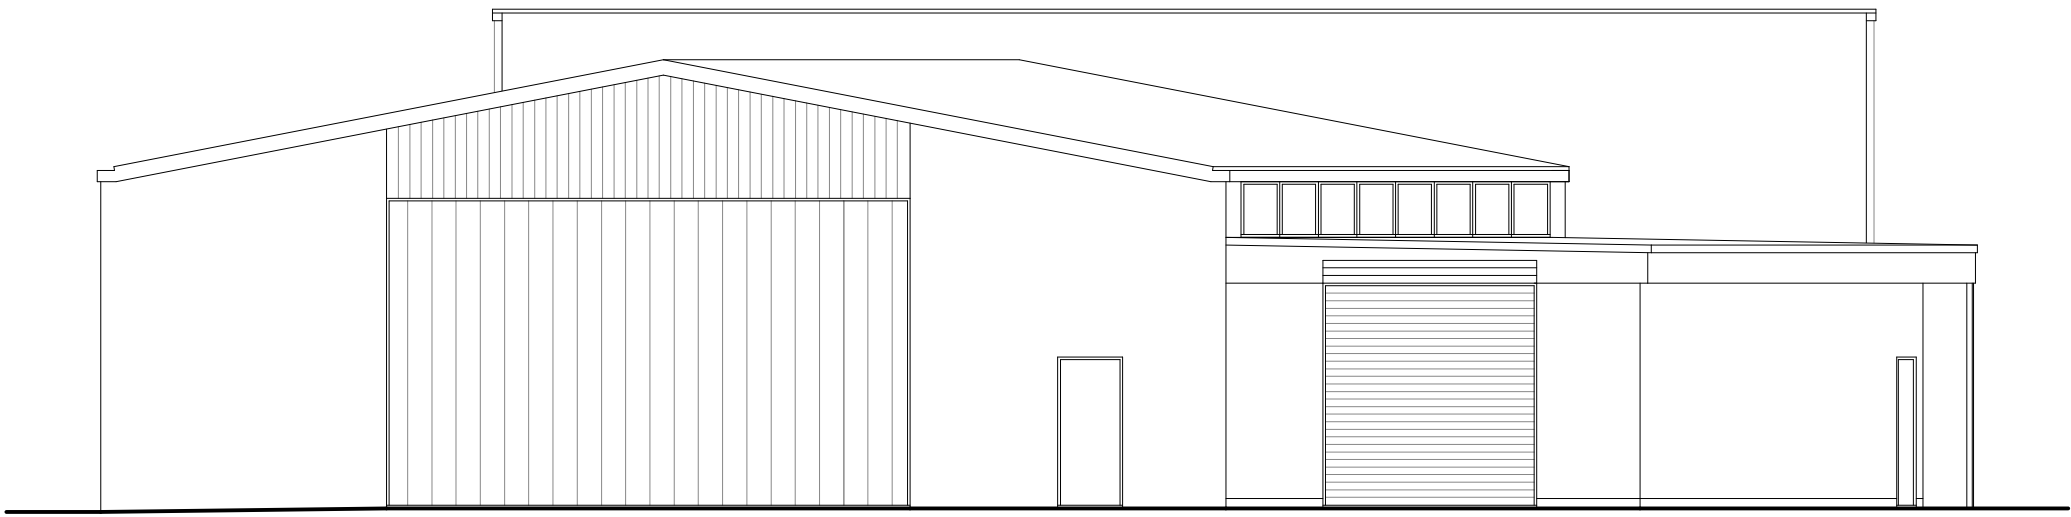

Rear Elevation 1:100

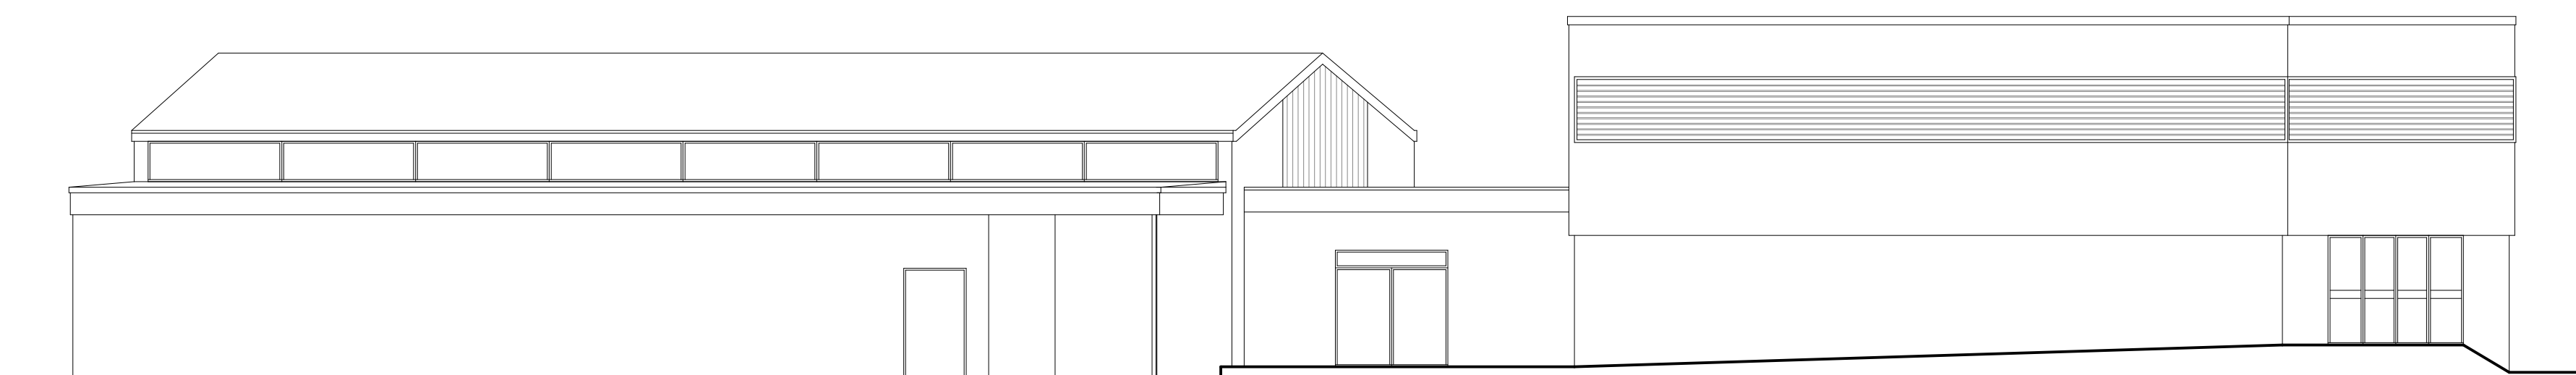

Side Elevation 1:100



Ground Floor Plan

Rev	Date	Detail	Initial

Project: Proposed Alterations to, Old HSS Garage, Hightown Road, Wrexham, LL13 8ED.	
Title: Existing:Elevations & Floor Plan	Scale: (A1) 1:100
Drawn By: E.M.Jackson	Date: Feb 2021
Drawing No: C135/001	Sheet: 2 of 2

Office 3K4,
Redwither Business Tower,
Wrexham, LL13 9XT
Tel: 01978 356500
www.blueprintarchitectural.com
© copyright all rights reserved