

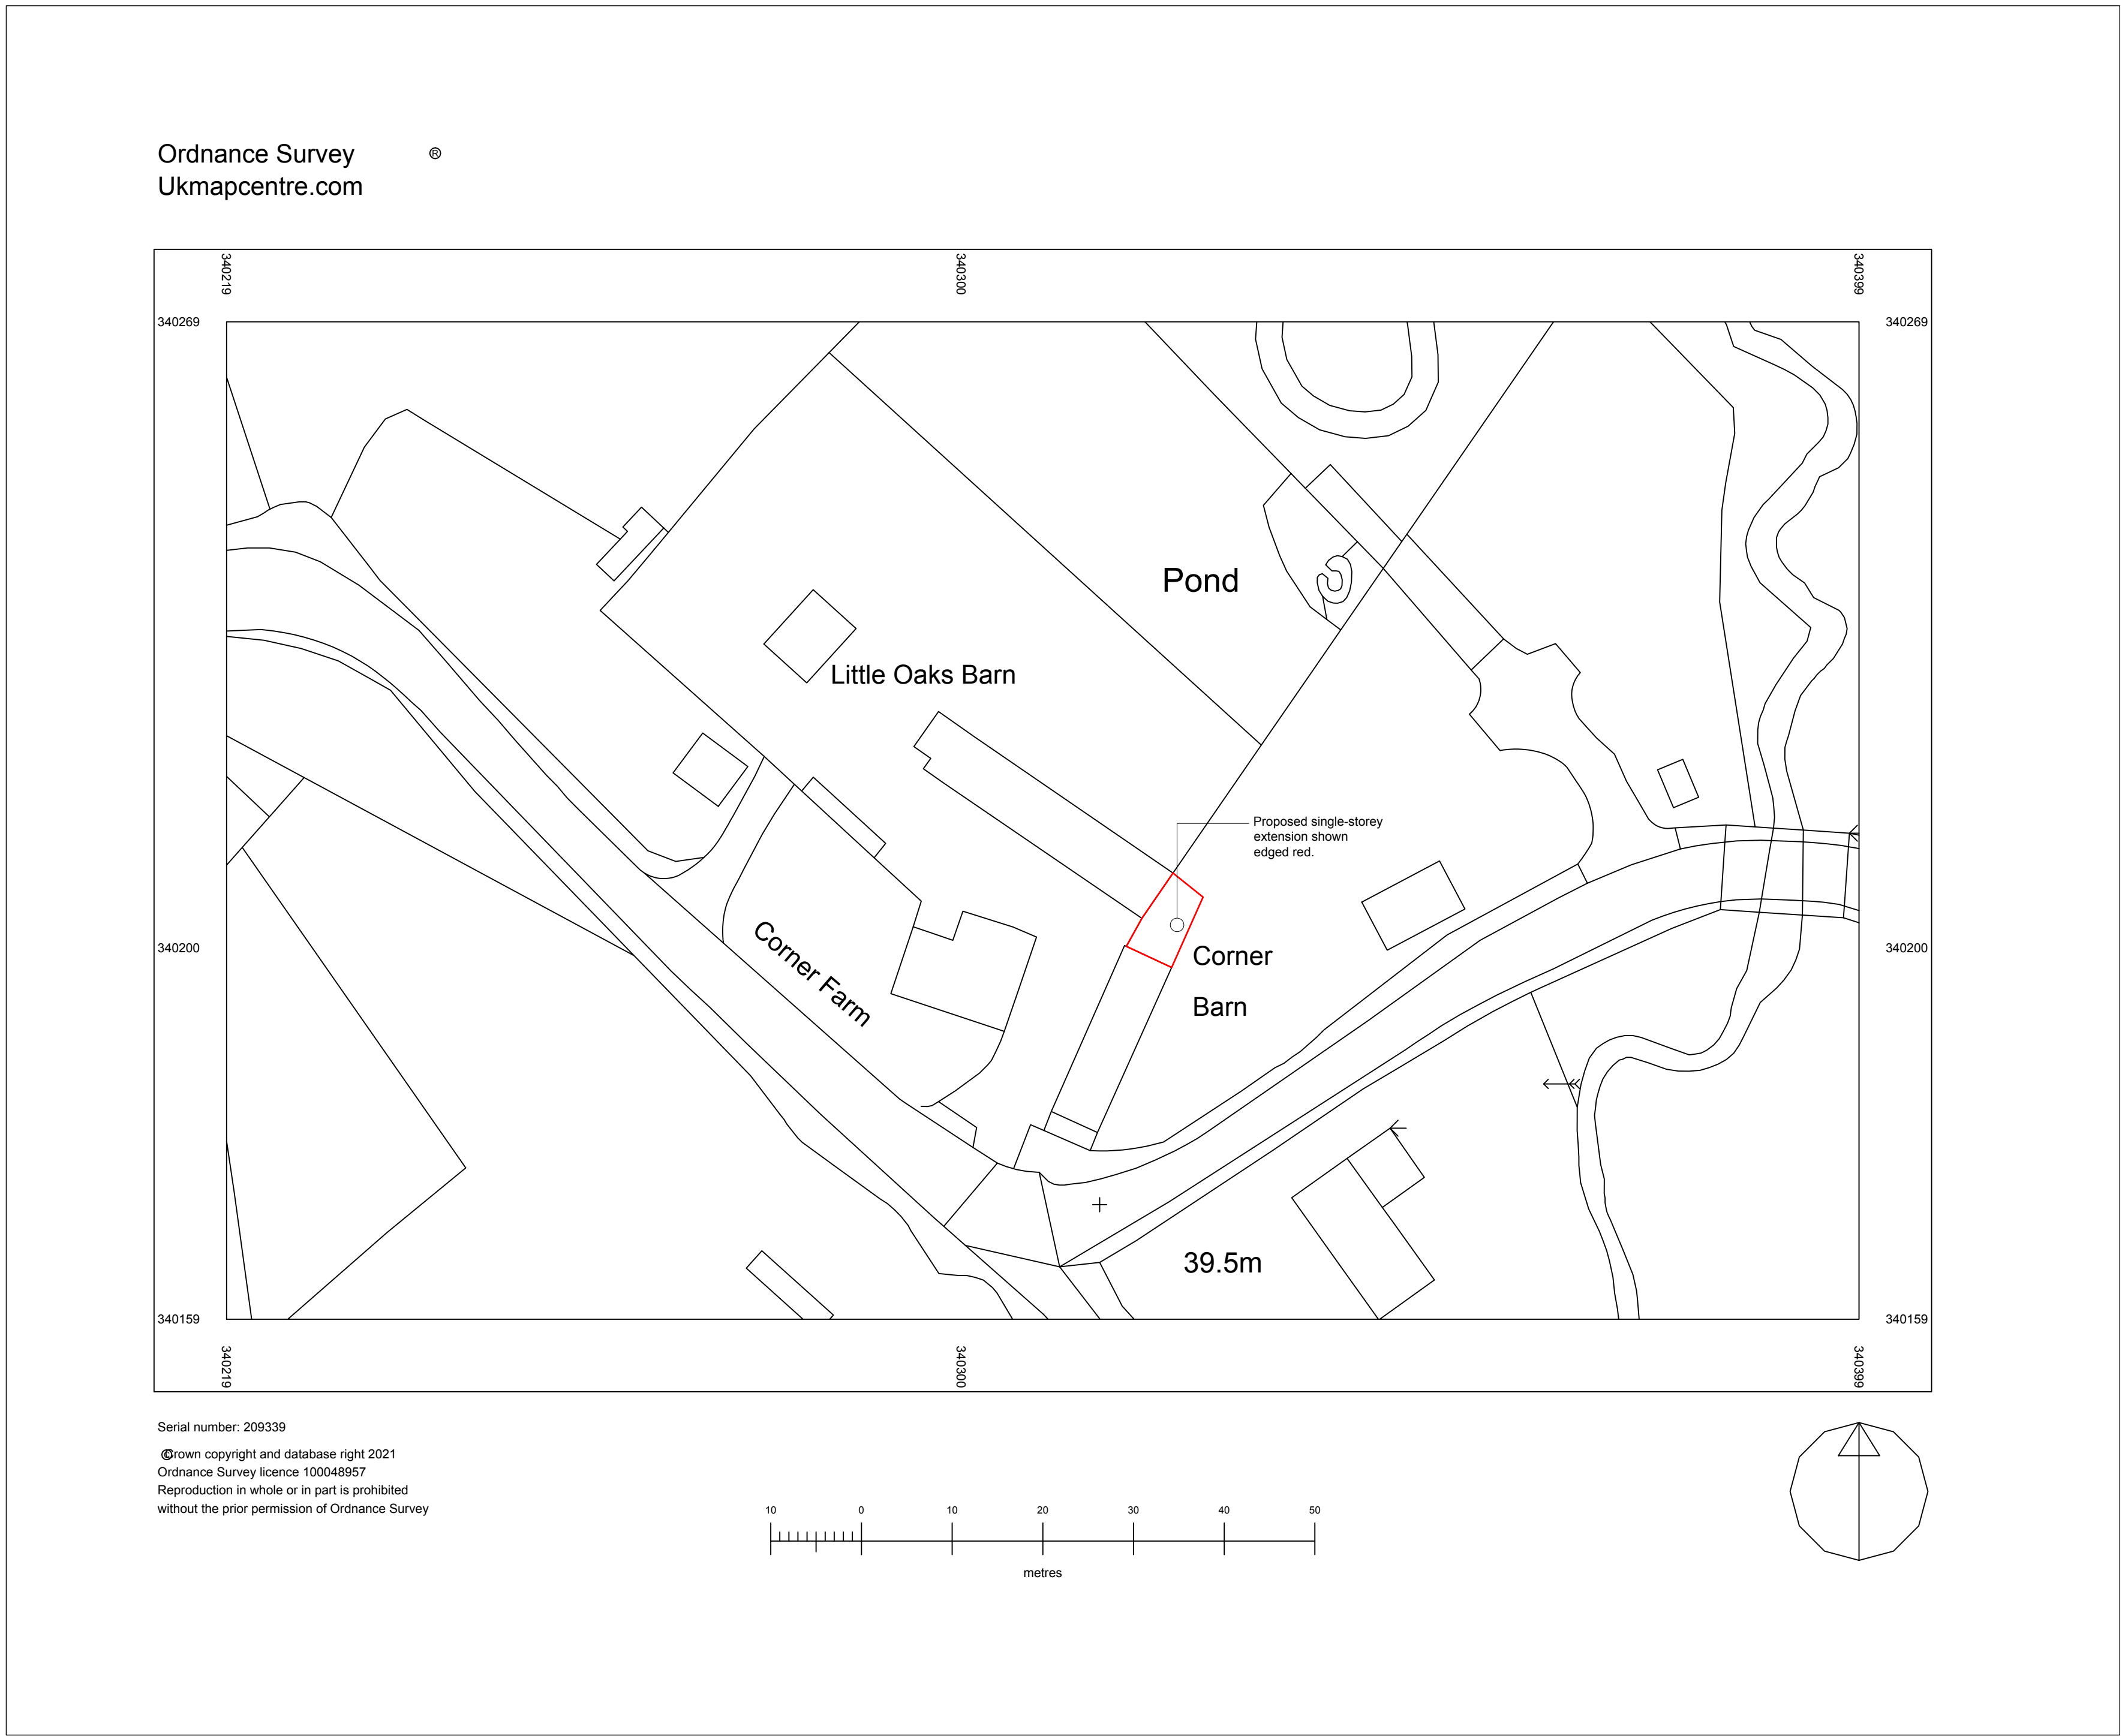
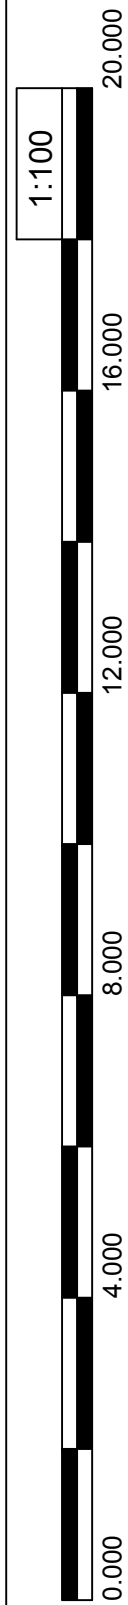


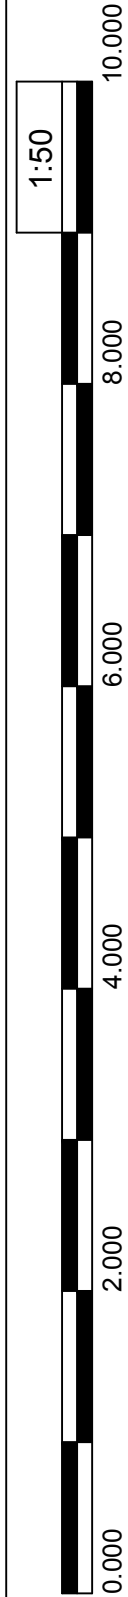

Site Plan

1:500

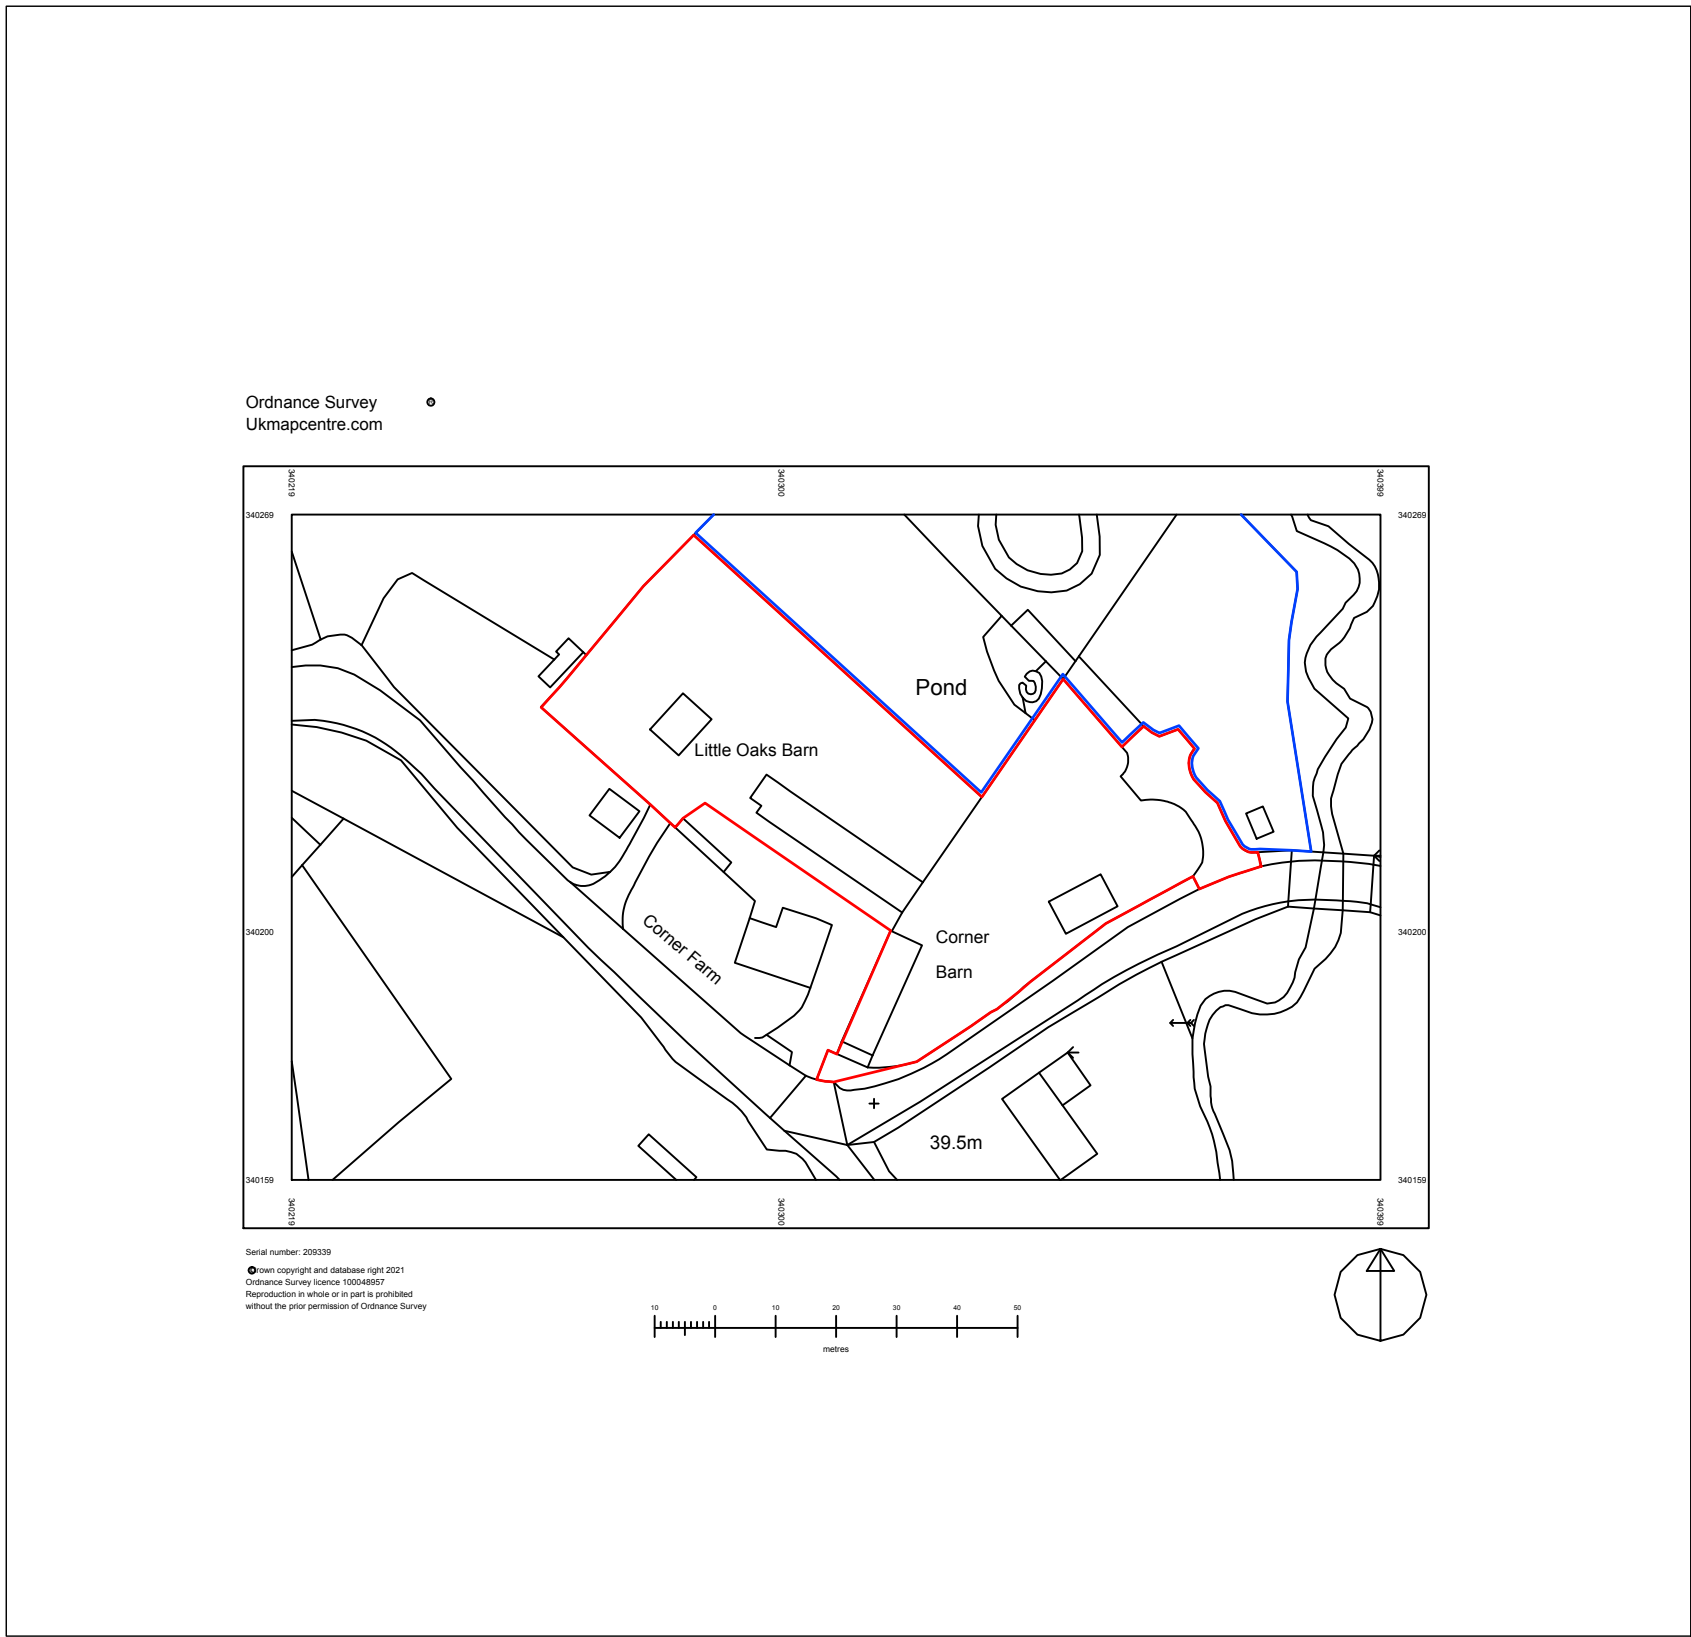

Location Plan

1:1250

A	6.5.21	Blue ownership land clarified
Rev	Date	Comment






Portman Surveyors Ltd
Chartered Building Surveyors



RICS

The Studio
Tarporley Business Centre
Nantwich Road
Tarporley
Cheshire CW6 9UT
Tel/Fax: +44 (0)1829 732696
Mobile: +44 (0)7812 021070
e: rob.lee@portmansurveyors.com

Client:	Date:
Mr & Mrs R Jones	March 2021
Project:	
Littleoaks Barn, Overton Road, Penley, Wrexham. LL13 0LU	
Drawing Title:	Scale:
LOCATION PLAN	1:500 & 1250
PROPOSED	Status:
Site Plan	Sketch Design
Drawing No:	Rev:
A_309_01	A

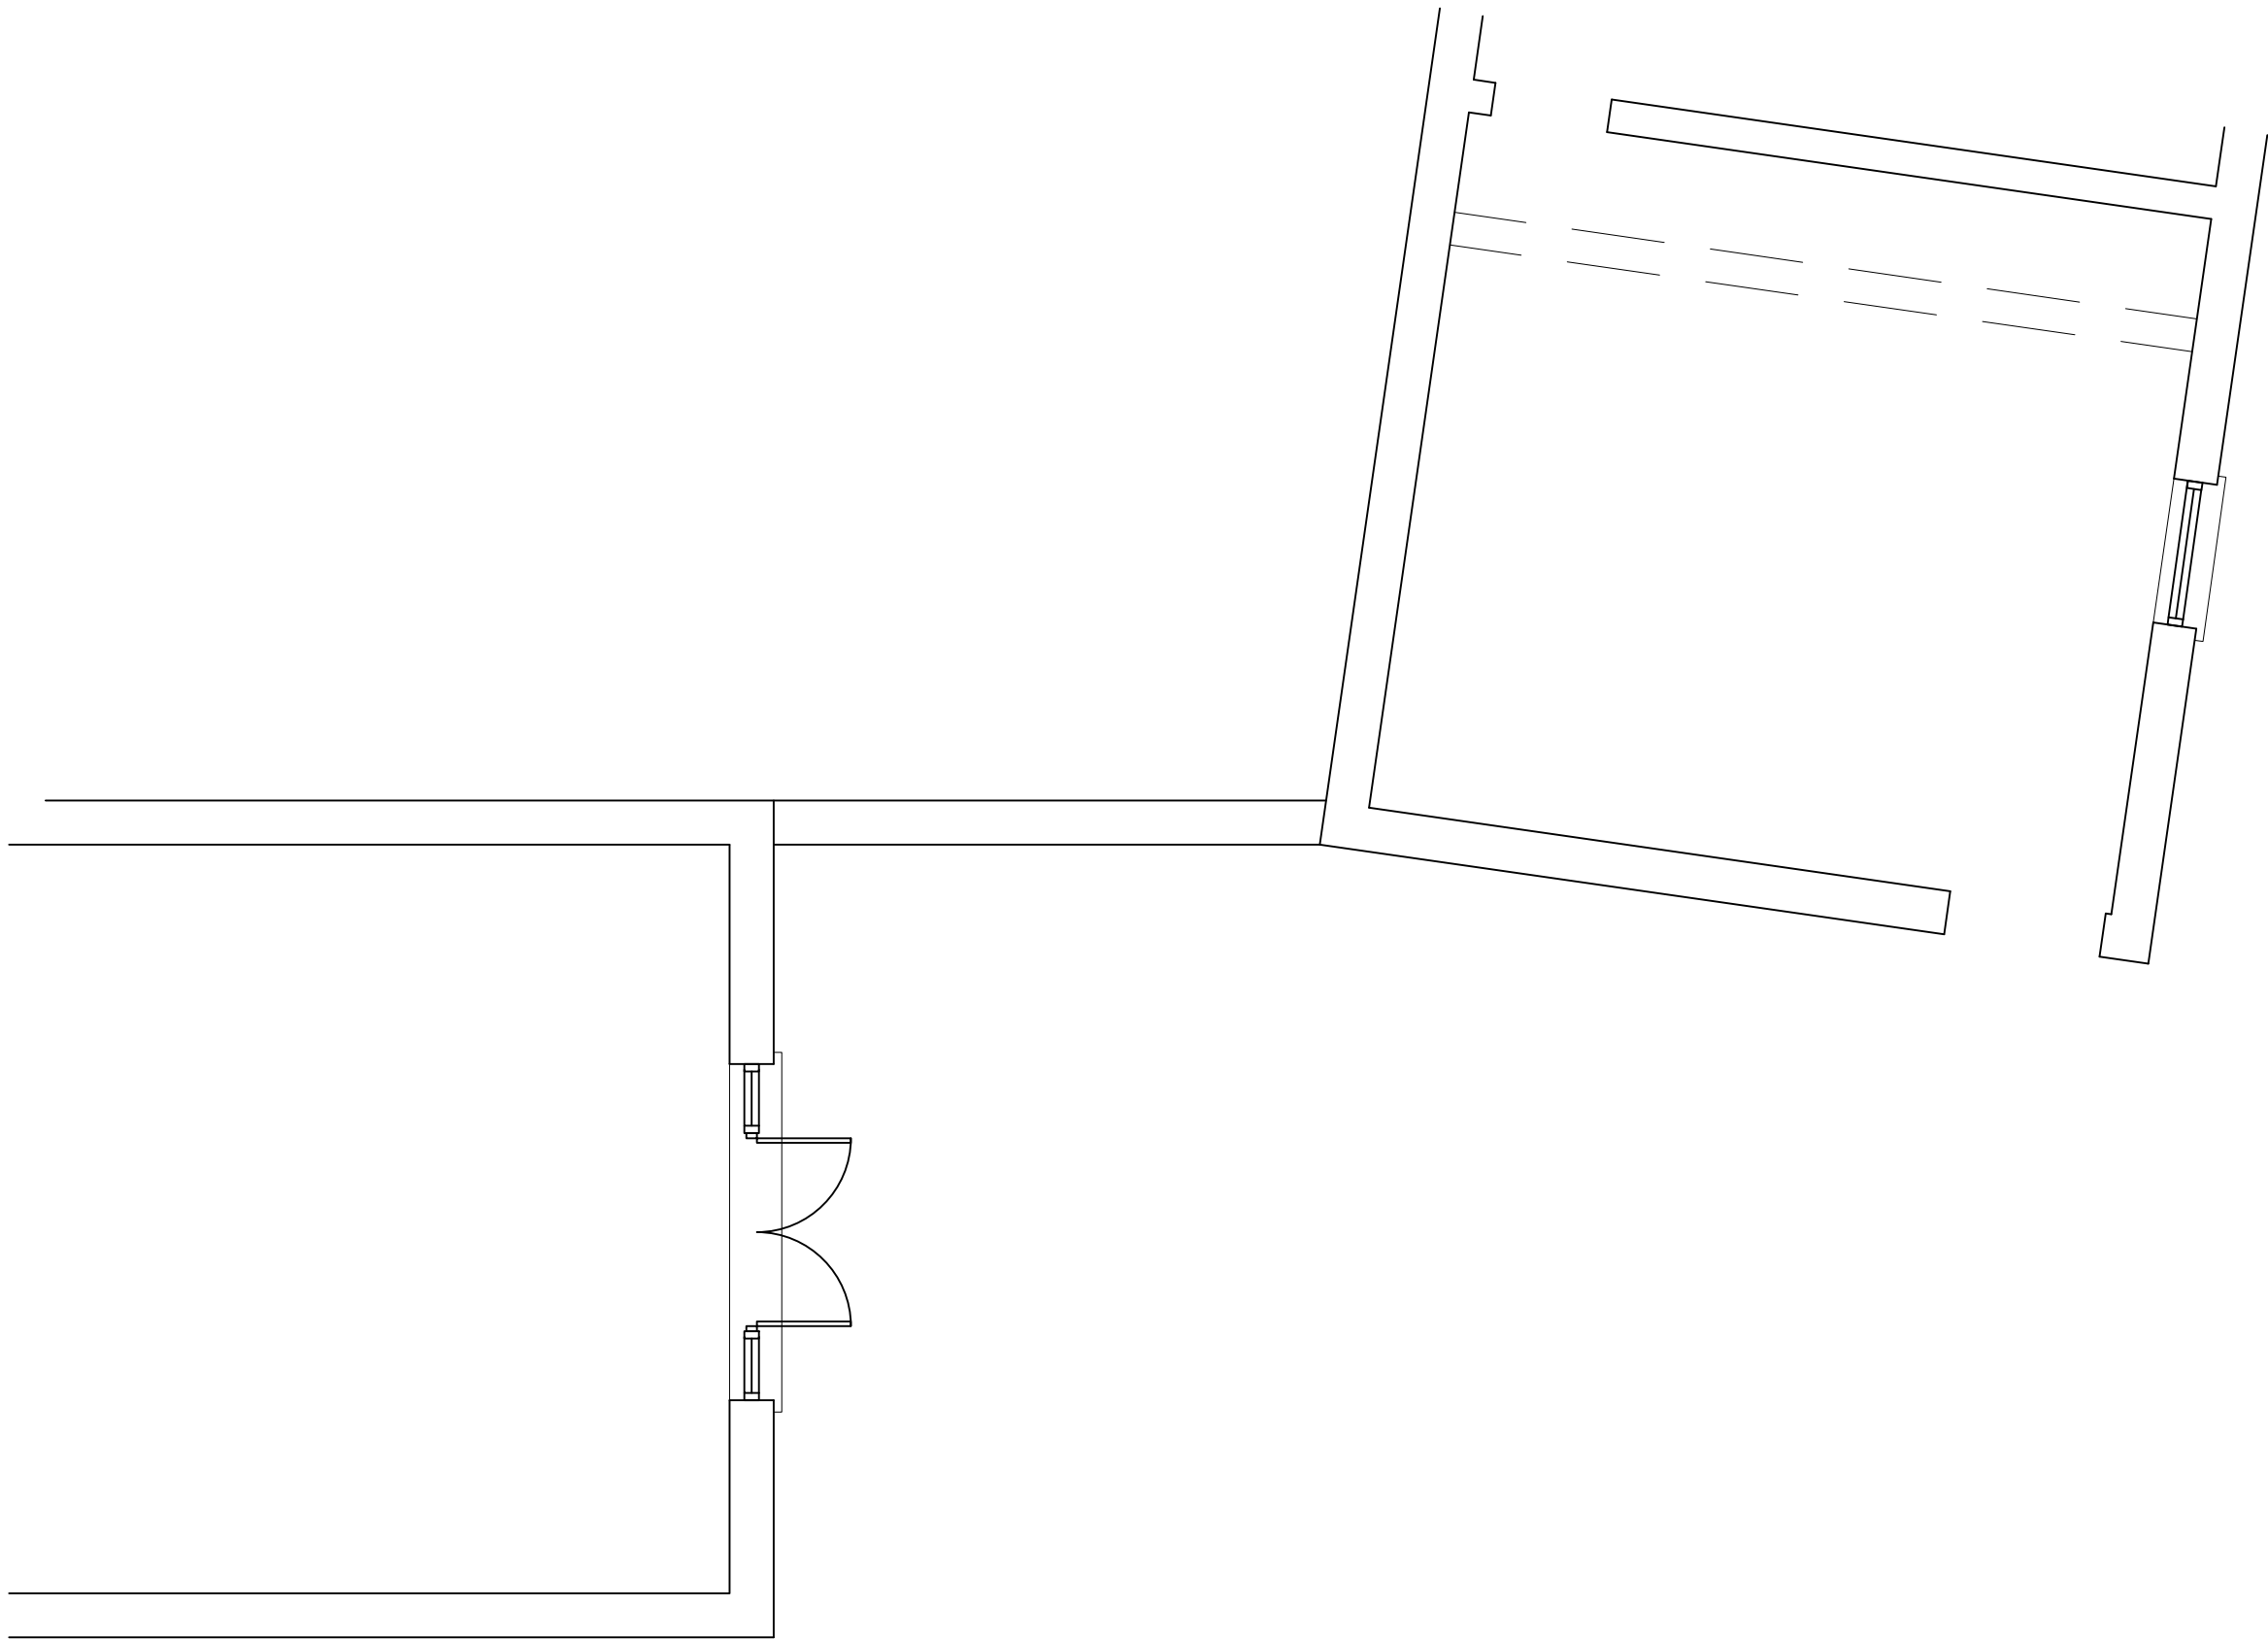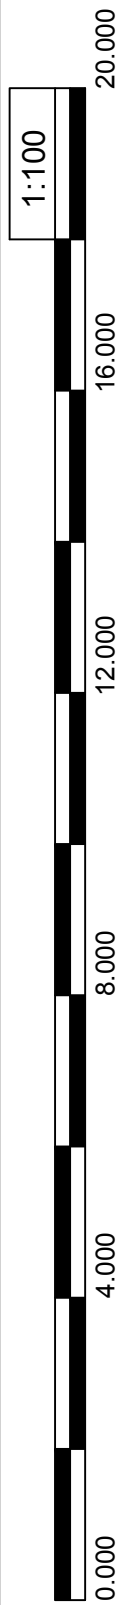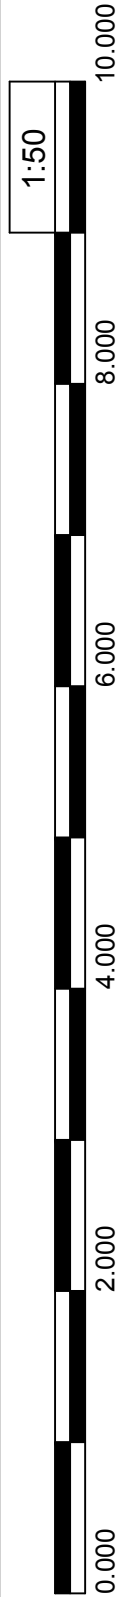

EXISTING
Ground Floor Plan

Portman Surveyors Ltd.©

Note:
This drawing is copyright protected; do not scale off, all dimensions are to be checked on site by contractor. Contractor to report any discrepancies in dimensions, errors or omissions prior to commencing work. Portman Surveyors Ltd. take no responsibility for any unauthorised use of the information contained herein.

Rev	Date	Comment




Portman Surveyors Ltd
Chartered Building Surveyors




The Studio
Tarporley Business Centre
Nantwich Road
Tarporley
Cheshire CW6 9UT
Tel/Fax: +44 (0)1829 732696
Mobile: +44 (0)7812 021070
e: rob.lee@portmansurveyors.com

Client:		Date:	
Mr & Mrs R Jones		March 2021	
Project:			
Littleoaks Barn, Overton Road, Penley, Wrexham. LL13 0LU			
Drawing Title:		Scale:	
EXISTING		1:50	
Ground Floor Plan (part)		Status:	
		Sketch Design	
Drawing No:		Rev:	
A_309_02		-	

Note:
This drawing is copyright protected; do not scale off, all dimensions are to be checked on site by contractor. Contractor to report any discrepancies in dimensions, errors or omissions prior to commencing work. Portman Surveyors Ltd. take no responsibility for any unauthorised use of the information contained herein.

 

EXISTING
North Elevation

 

EXISTING
East Elevation

Rev	Date	Comment

Portman Surveyors Ltd
Chartered Building Surveyors




The Studio
Tarporley Business Centre
Nantwich Road
Tarporley
Cheshire CW6 9UT
Tel/Fax: +44 (0)1829 732696
Mobile: +44 (0)7812 021070
e: rob.lee@portmansurveyors.com

Client:	Date:
Mr & Mrs R Jones	March 2021
Project:	
Littleoaks Barn, Overton Road, Penley, Wrexham. LL13 0LU	
Drawing Title:	Scale:
EXISTING Elevations	1:50
	Status:
	Sketch Design
Drawing No:	Rev:
A_309_03	-

Note:

This drawing is copyright protected; do not scale off, all dimensions are to be checked on site by contractor. Contractor to report any discrepancies in dimensions, errors or omissions prior to commencing work. Portman Surveyors Ltd. take no responsibility for any unauthorised use of the information contained herein.

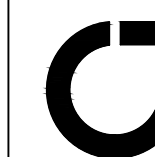[illegible]

Portman Surveyors Ltd
Chartered Building Surveyors



The Studio
Tarporley Business Centre
Nantwich Road
Tarporley
Cheshire CW6 9UT
Tel/Fax: +44 (0)1829 732696
Mobile: +44 (0)7812 021070
b.lee@portmansurveyors.com

Client:	Mr & Mrs R Jones		Date:	March 2011
Project:				
Littleoaks Barn, Overton Road, Penley, Wrexham. LL13 0LU				
Drawing Title:			Scale:	1:50
			Status:	Sketch Design
Drawing No:			Rev:	-
A_309_12				



PROPOSED East Elevation

 **Portmans Surveyors Ltd**
Chartered Building Surveyors

The Studio
Tarpotley Business Centre
Nantwich Road
Tarpotley
Cheshire CW6 9UT
Tel/Fax: +44 (0)1829 732696
Mobile: +44 (0)7812 021070
e: rob.lee@portmansurveyors.com

 **RICS**

Client:	Mr & Mrs R Jones		Date:	March 2021
Project:				
Littleoaks Barn, Overton Road, Penley, Wrexham. LL13 0LU				
Drawing Title:	PROPOSED Elevations		Scale:	1:50
			Status:	Sketch Design
Drawing No:	A_309_13		Rev:	-