

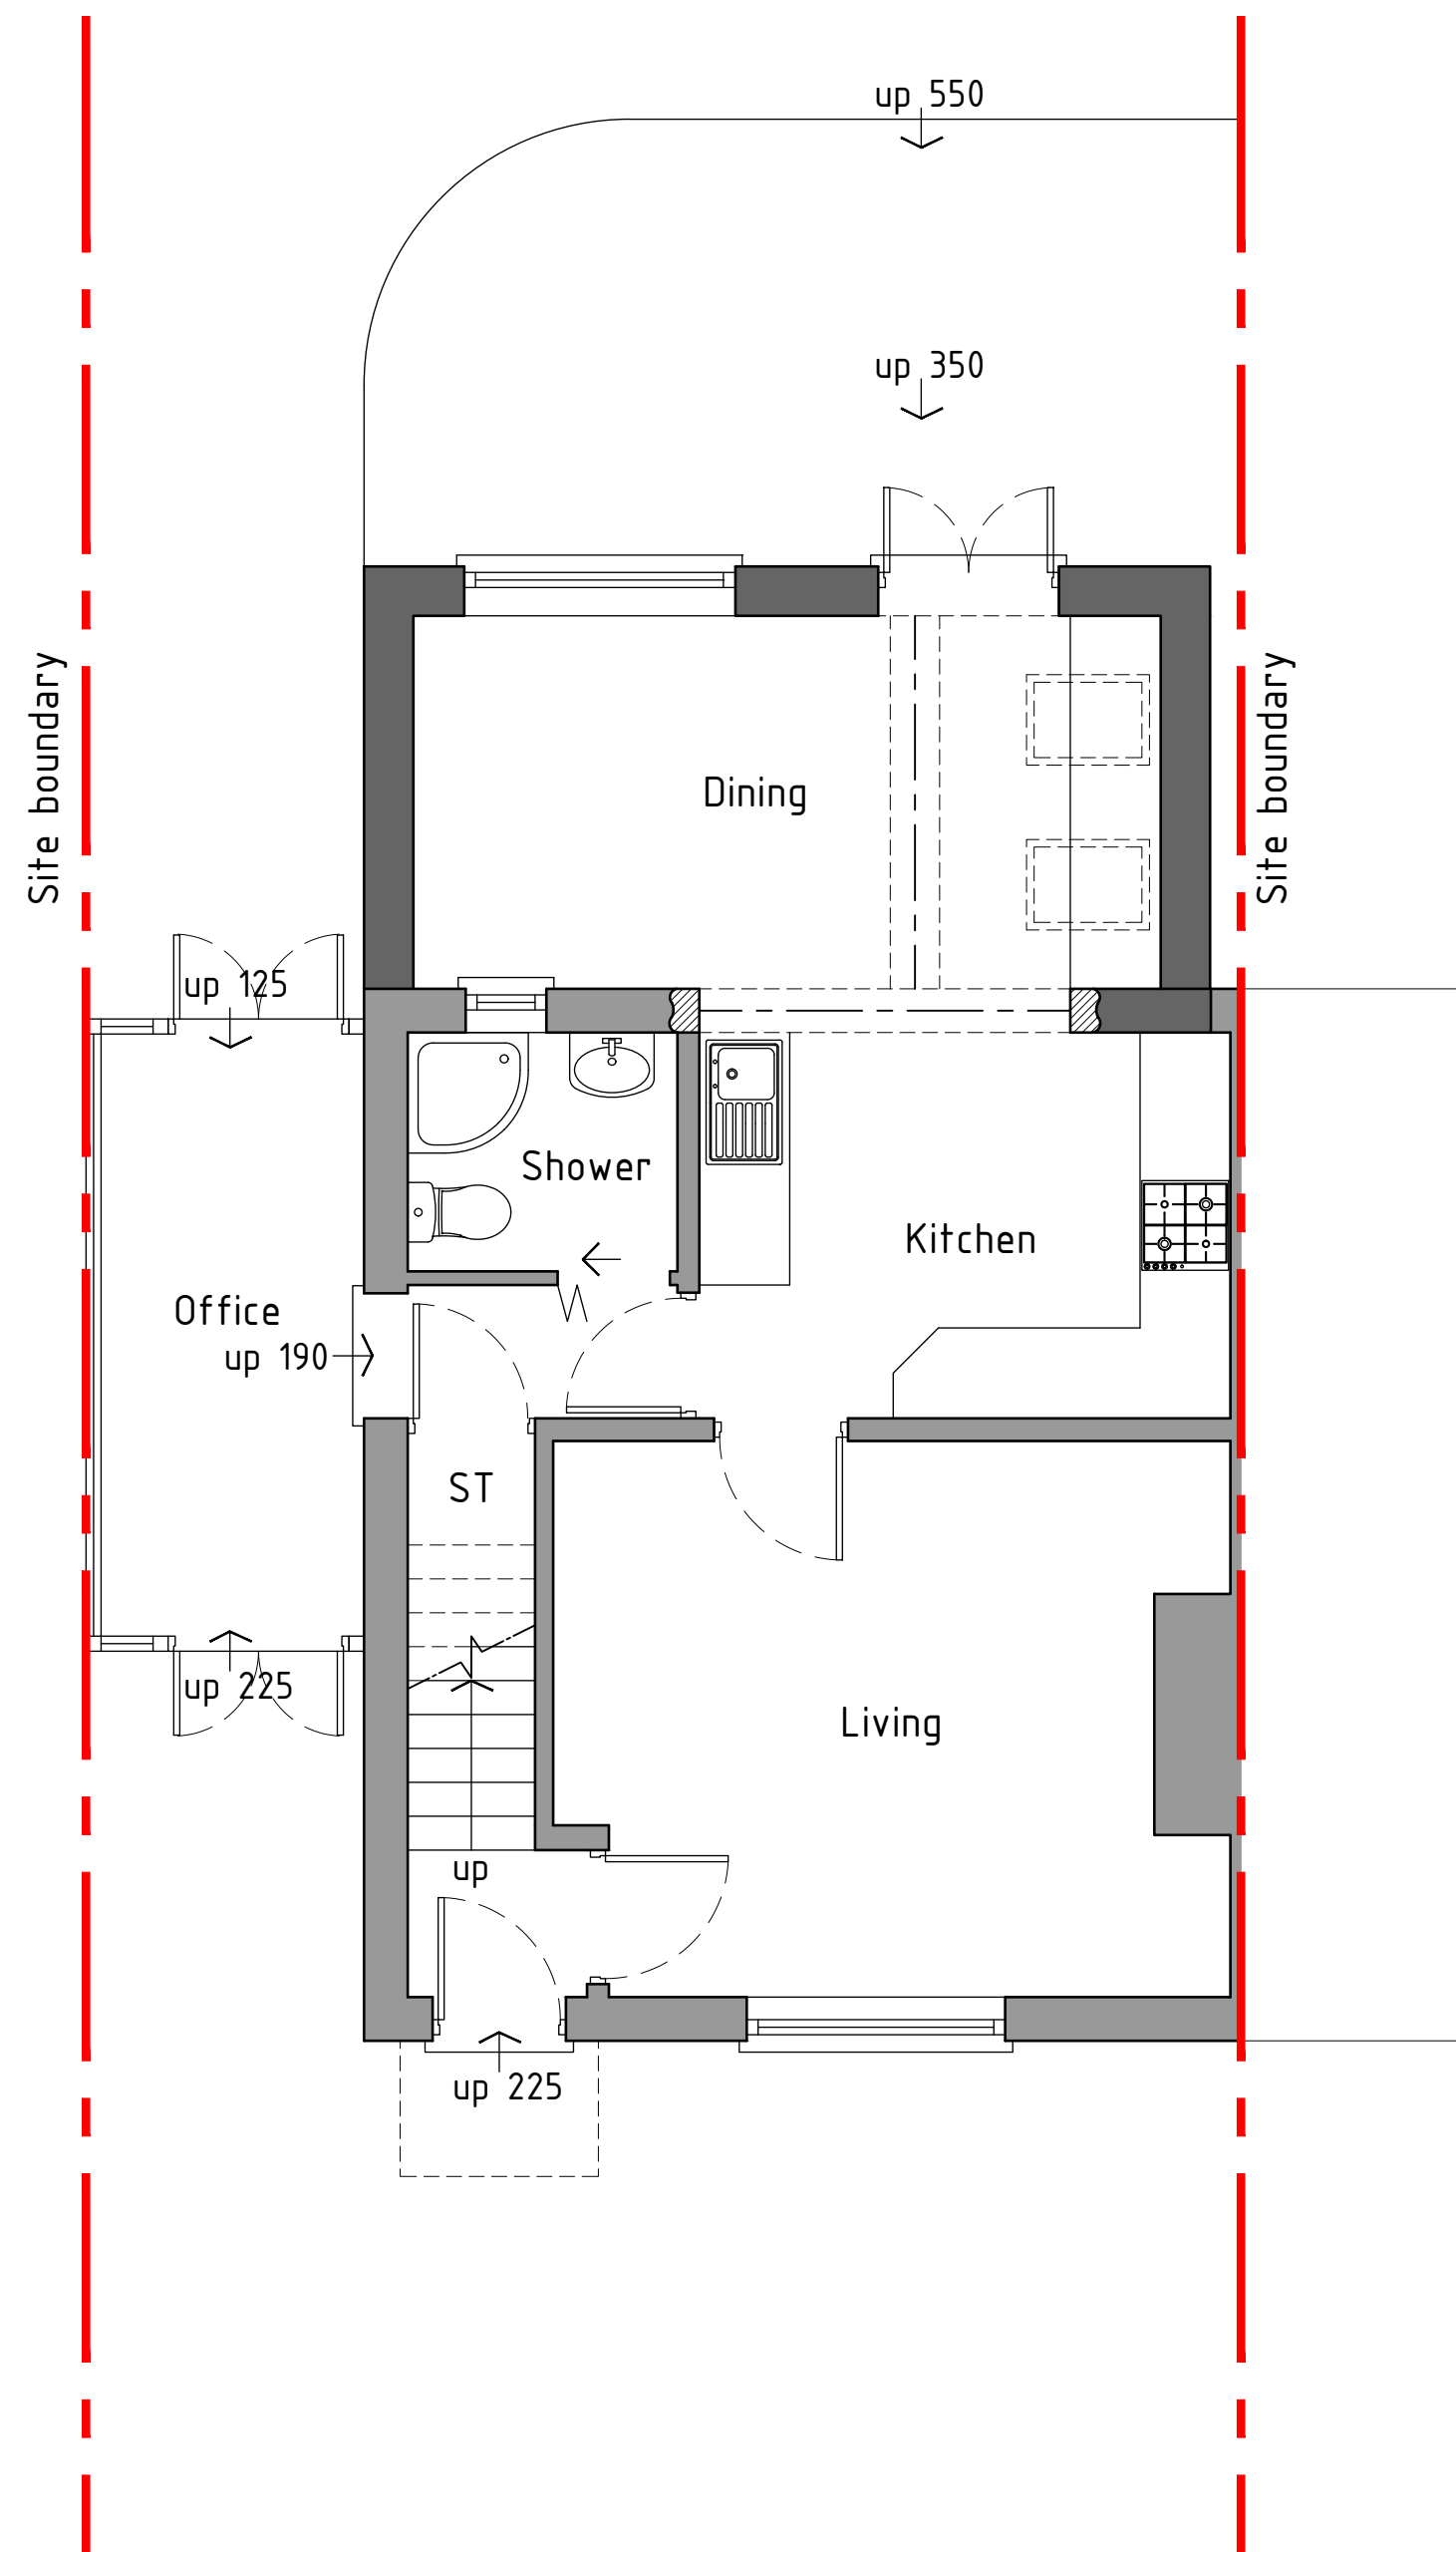


 

Ground floor plan 1:50

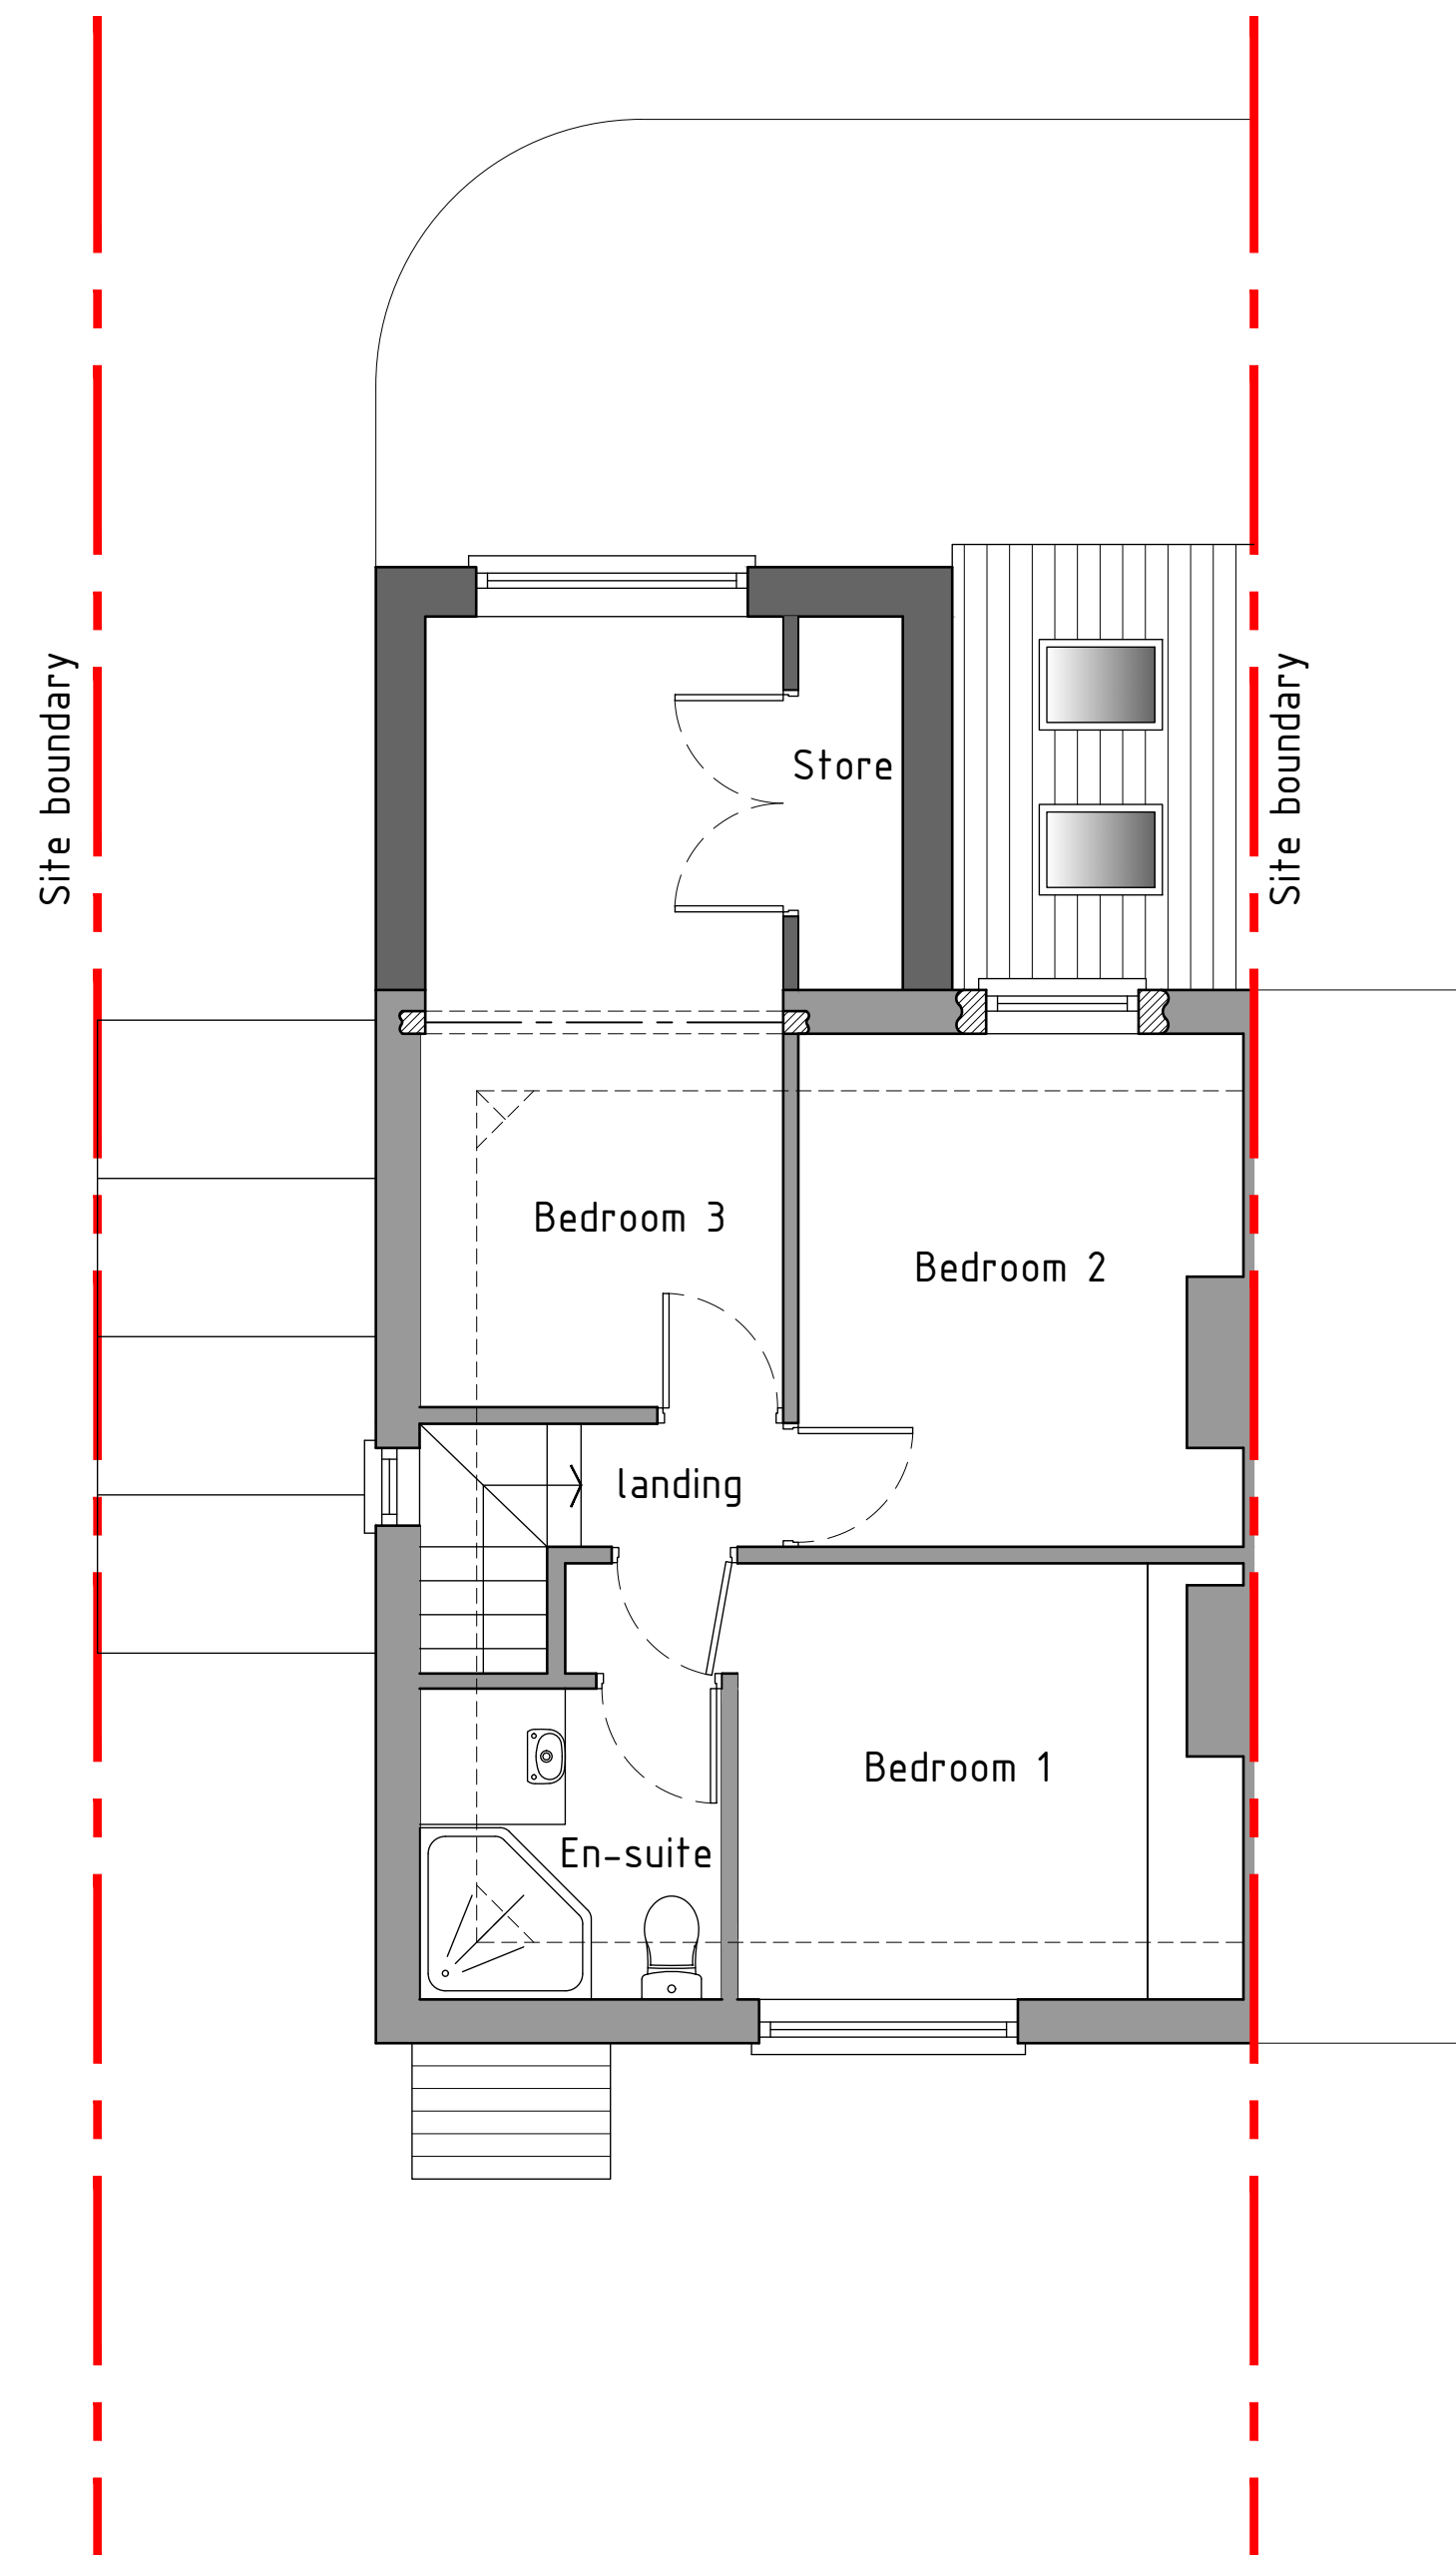

First floor plan 1:50

Proposed-02



Project; 14 The Ridgeway, Marchwell, Wrexham, LL13 0SB	
Title; Proposed floor plans	Scale (A2); 1:50
Dwg No; RW/PI/03-02	Date; 18.08.21
Revision; Rev-A Size of extension reduced 26.10.21	