



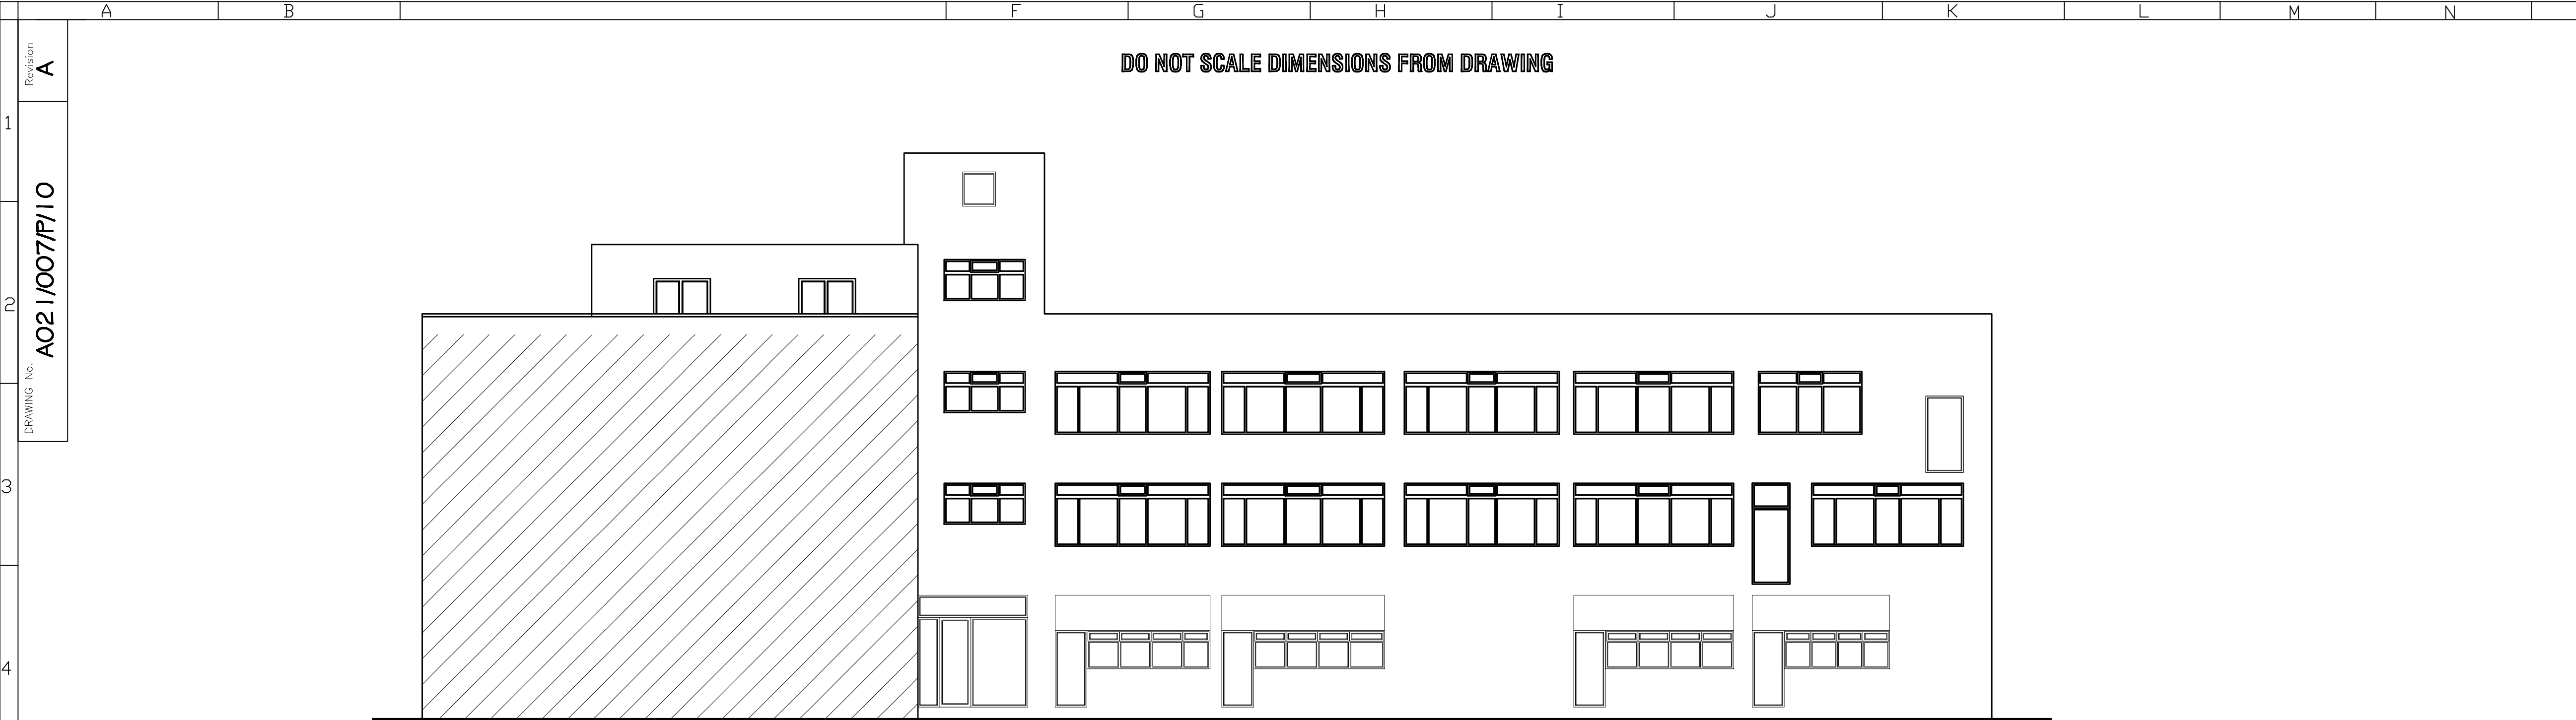


SOUTH WING ELEVATION

ALL WINDOWS TO BE REPLACED

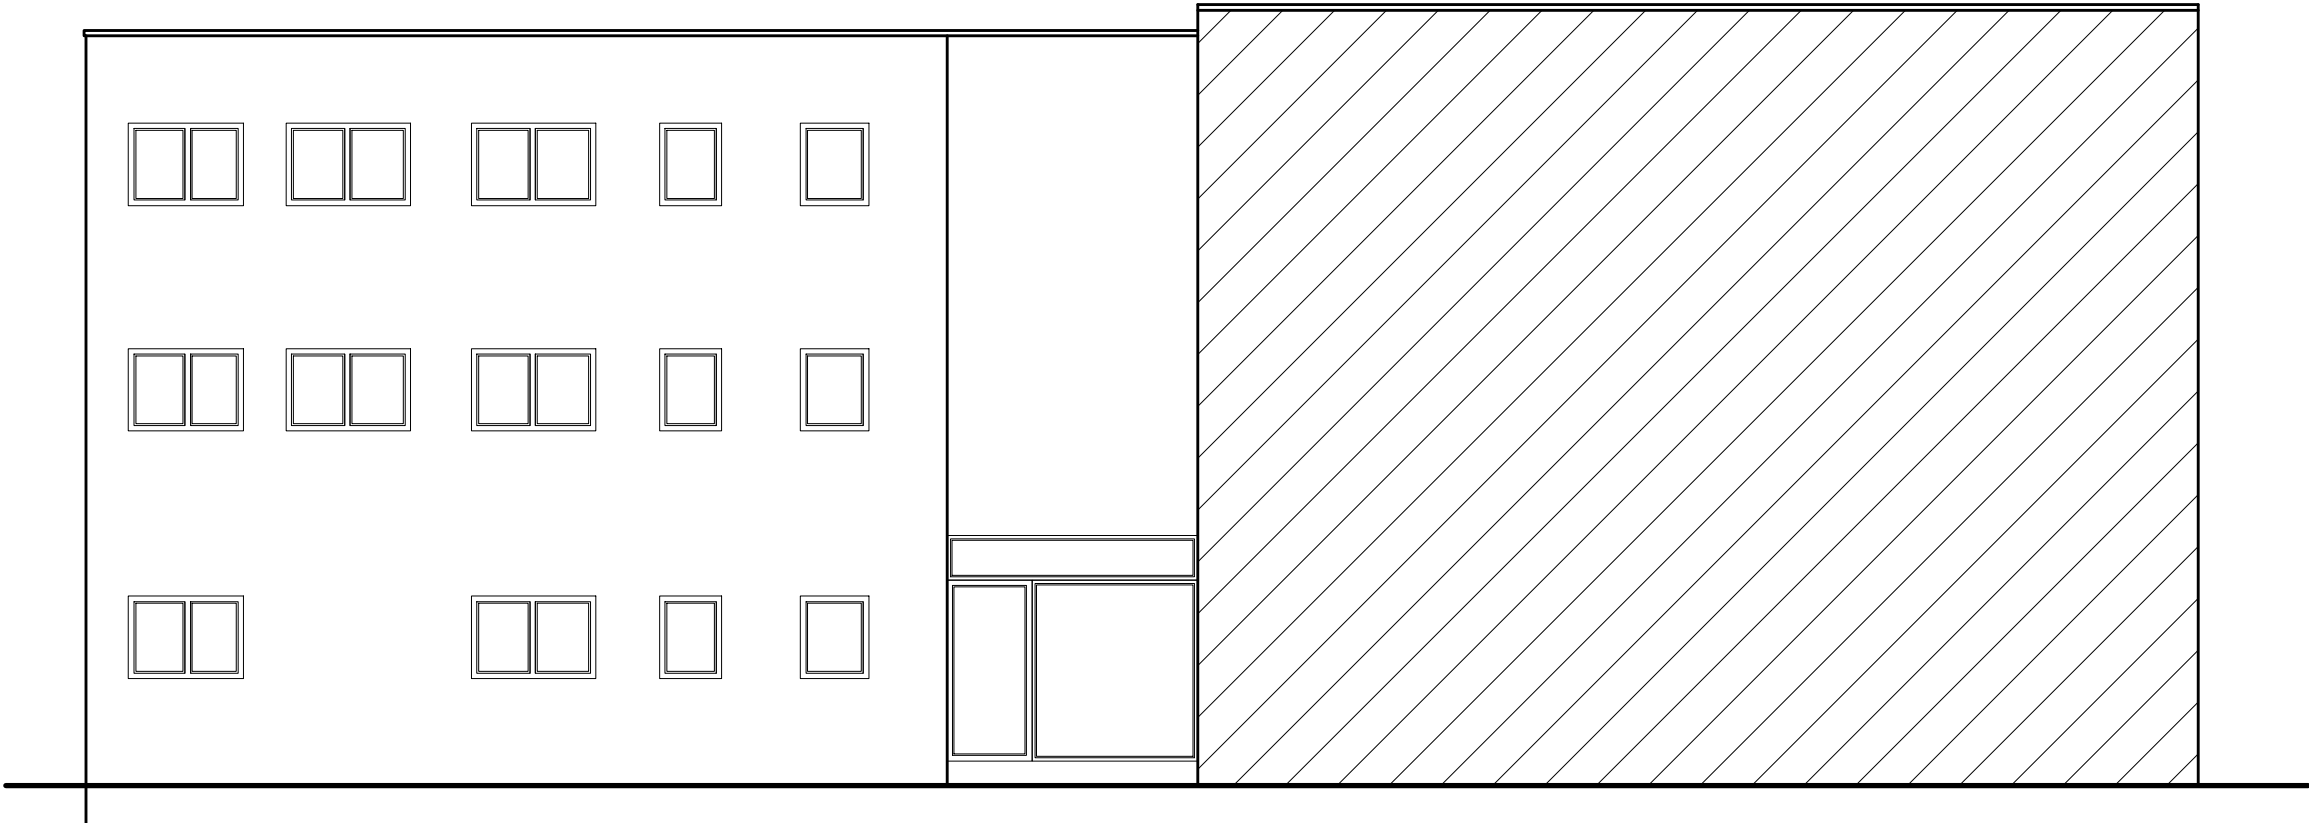

NORTHWING ELEVATION

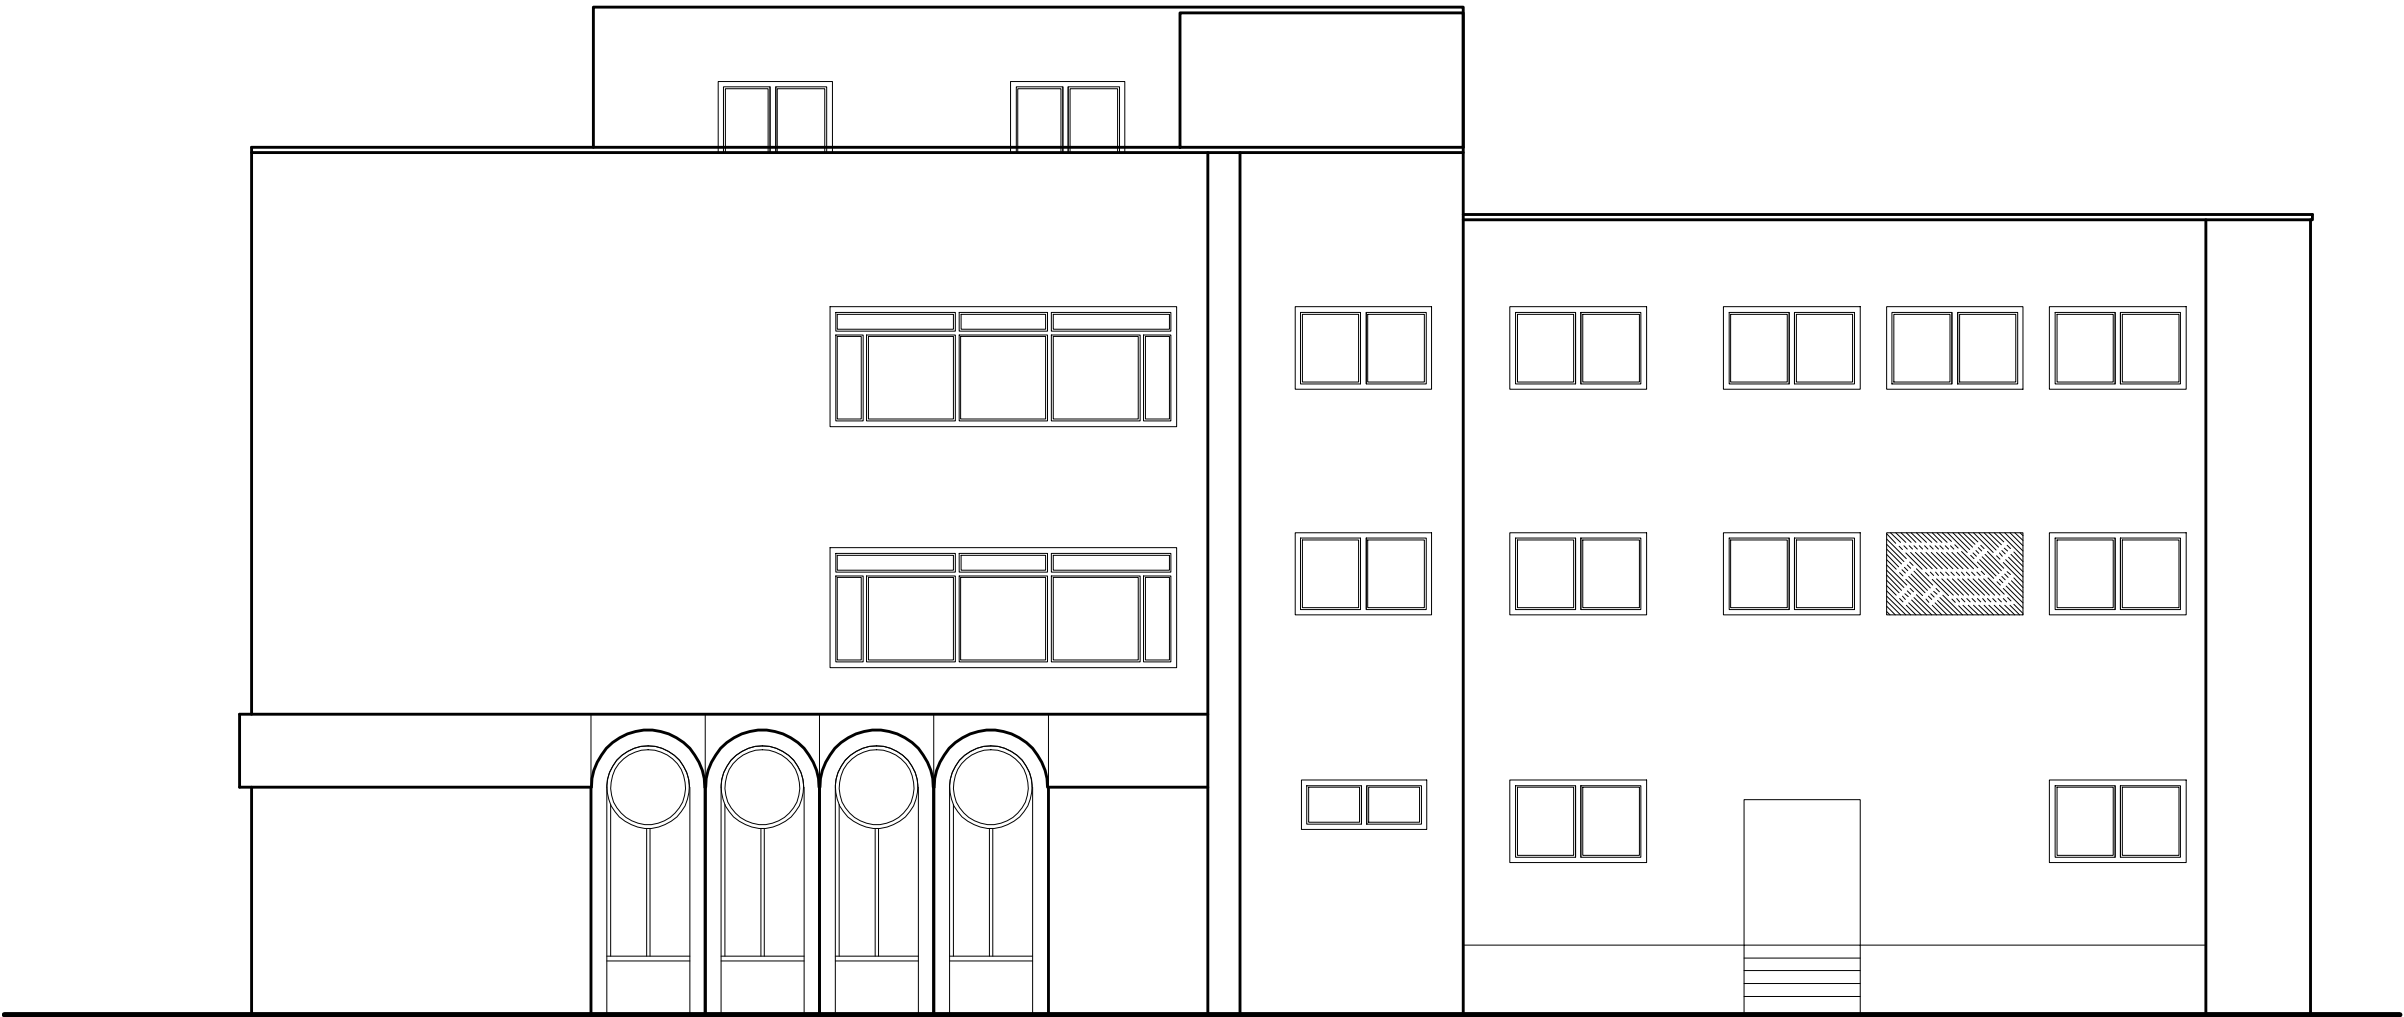


EAST ELEVATION

NOTES

1. ALL DIMENSIONS ARE IN MILLIMETRES.
2. DO NOT SCALE FROM THIS DRAWING.
3. THIS DRAWING IS TO BE READ IN CONJUNCTION WITH ALL OTHER RELATIVES DRAWINGS AND DOCUMENTS. THE USER SHOULD CONSULT THE DRAWING REGISTER FOR DETAILS.
4. THE CONTRACTOR IS TO CHECK AND VERIFY ALL DIMENSIONS ON SITE PRIOR TO COMMENCEMENT OF CONSTRUCTION WORKS.
5. THE ENGINEER/ARCHITECT SHOULD BE CONTACTED IMMEDIATELY IF ASSUMPTIONS USED IN THE DESIGN AND DRAWING PREPARATION DIFFER TO THOSE FOUND ON SITE.

A	Planning Amendments	22-10-21	JCH
Rev.	Amendments	Date	By

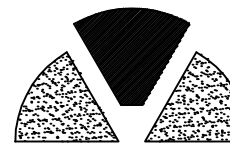

Keystone Design Associates Ltd.
Registered Office
Development House
261 Church Street
Birkenhead
FY1 3PB
Tel. No. 01253 649040
Fax. No. 01253 752901
Email : info@keystonedesign.co.uk

PROJECT ADDRESS
TRINITY HOUSE, WREXHAM

PROJECT TITLE
CONVERSION FROM OFFICES TO DWELLINGS

DRAWING TITLE
PROPOSED ELEVATIONS

Client	MR G WALSH	Scales	1:100@A1
Drawn	PB	Checked	Date 14/01/21

DRAWING No.	A02 I/007/P/10	Revision	A
-------------	----------------	----------	---

THIS DRAWING & CONTENTS ARE THE PROPERTY OF KEYSTONE DESIGN ASSOCIATES LTD. UNAUTHORISED REPRODUCTION OF THE WHOLE OR ANY PART THERE OF INFRINGES COPYRIGHT AND MAY LEAD TO PROSECUTION OF CIVIL PROCEEDINGS.
H:\Documents\Drawings\2021\Trinity House Wrexham

