




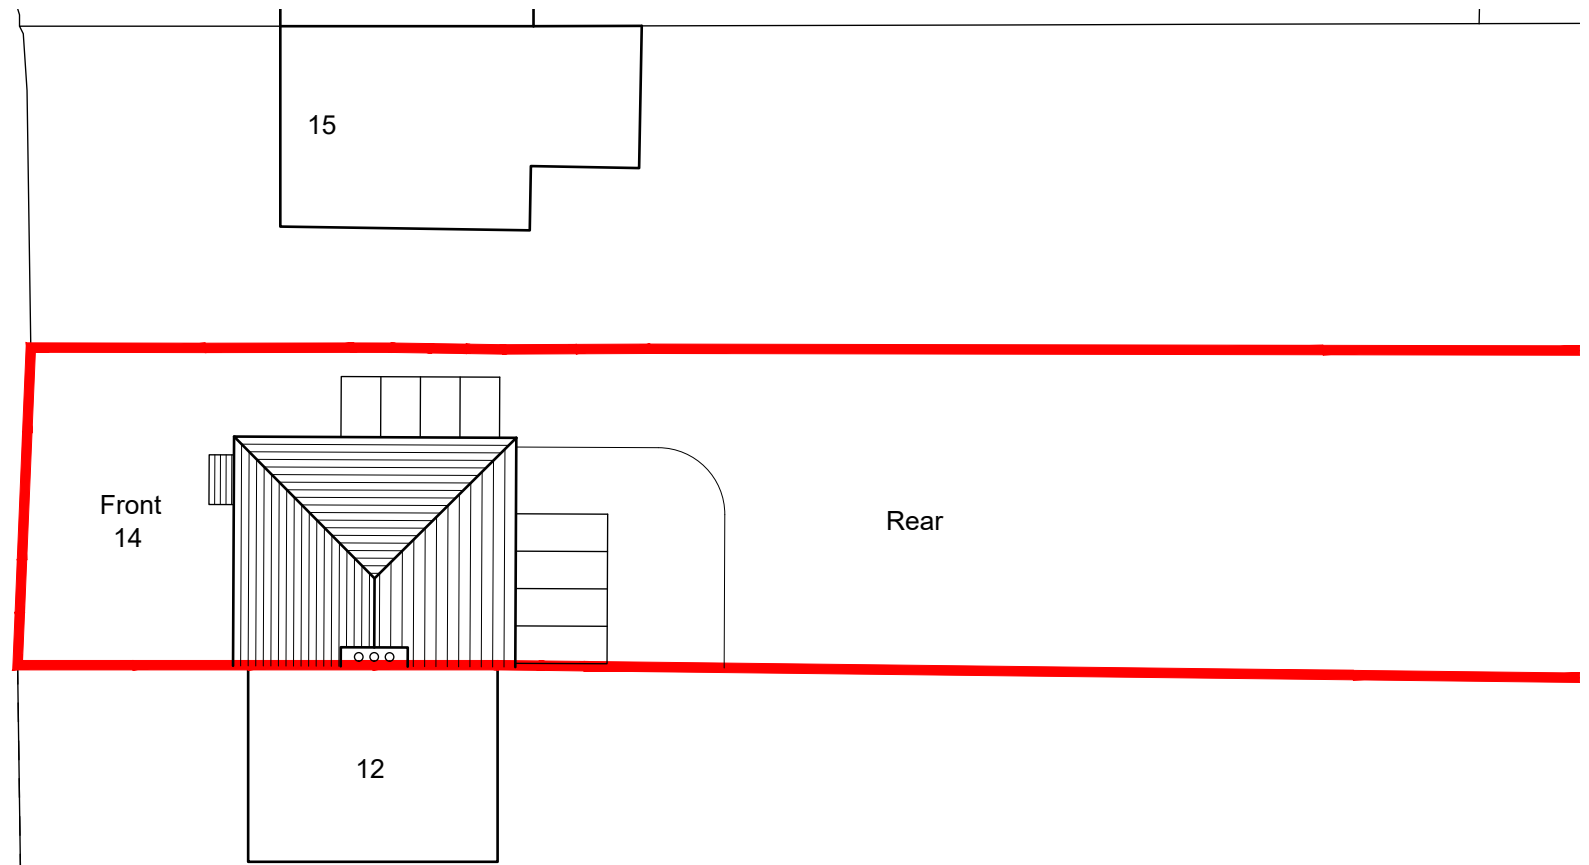



Existing Site plan 1:200

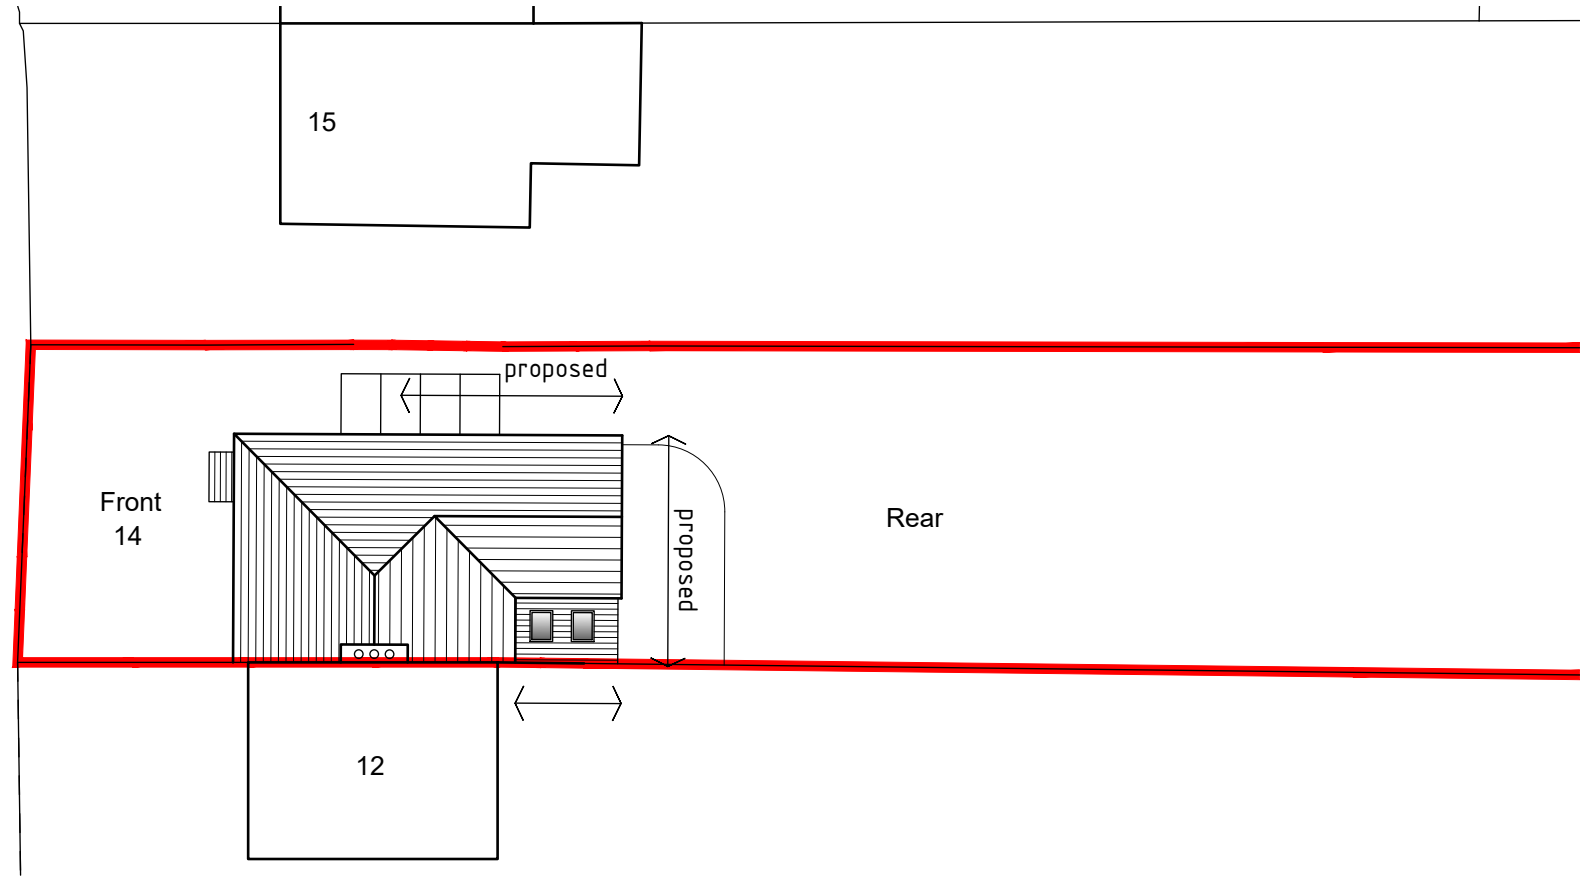

Proposed Site plan 1:200

 

Site location plan 1:1250

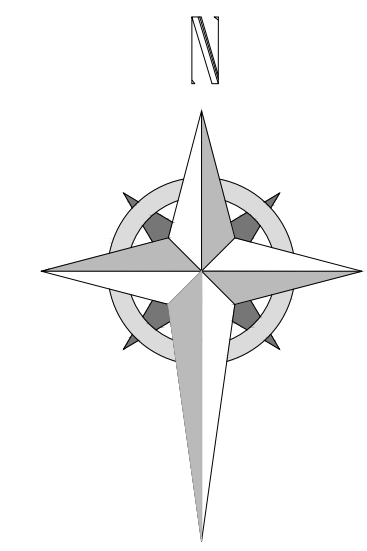 

HDS ARCHITECTURAL SERVICES
 HDS Architectural Services, The Foundry,
 15 Yorke Street, Wrexham
 LL13 8LW
 Tel (01978) 345250
 www.hdsarchitectural.co.uk

Project; 14 The Ridgeway, Marchwiel, Wrexham, LL13 0SB	
Title; Site location plan	Scale (A3); 1:200/1250
Dwg No; RW/PD/05	Date; 01.09.21
Revision; Rev-A Size of extension reduced 26.10.21	