



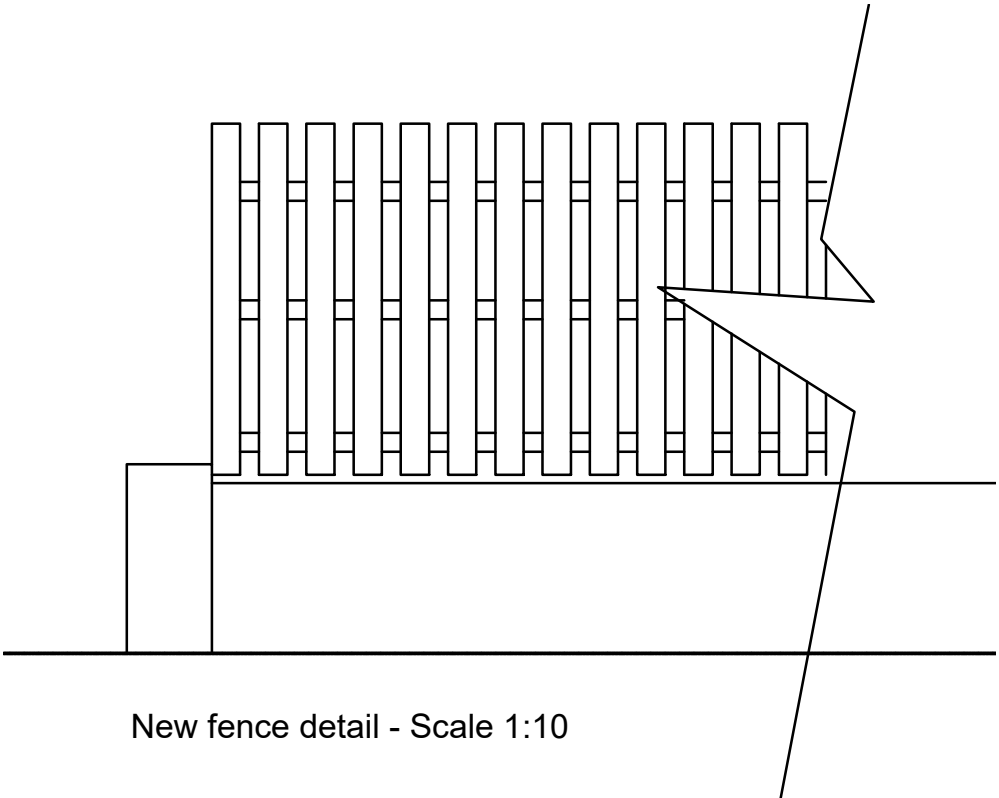

New fence detail - Scale 1:10

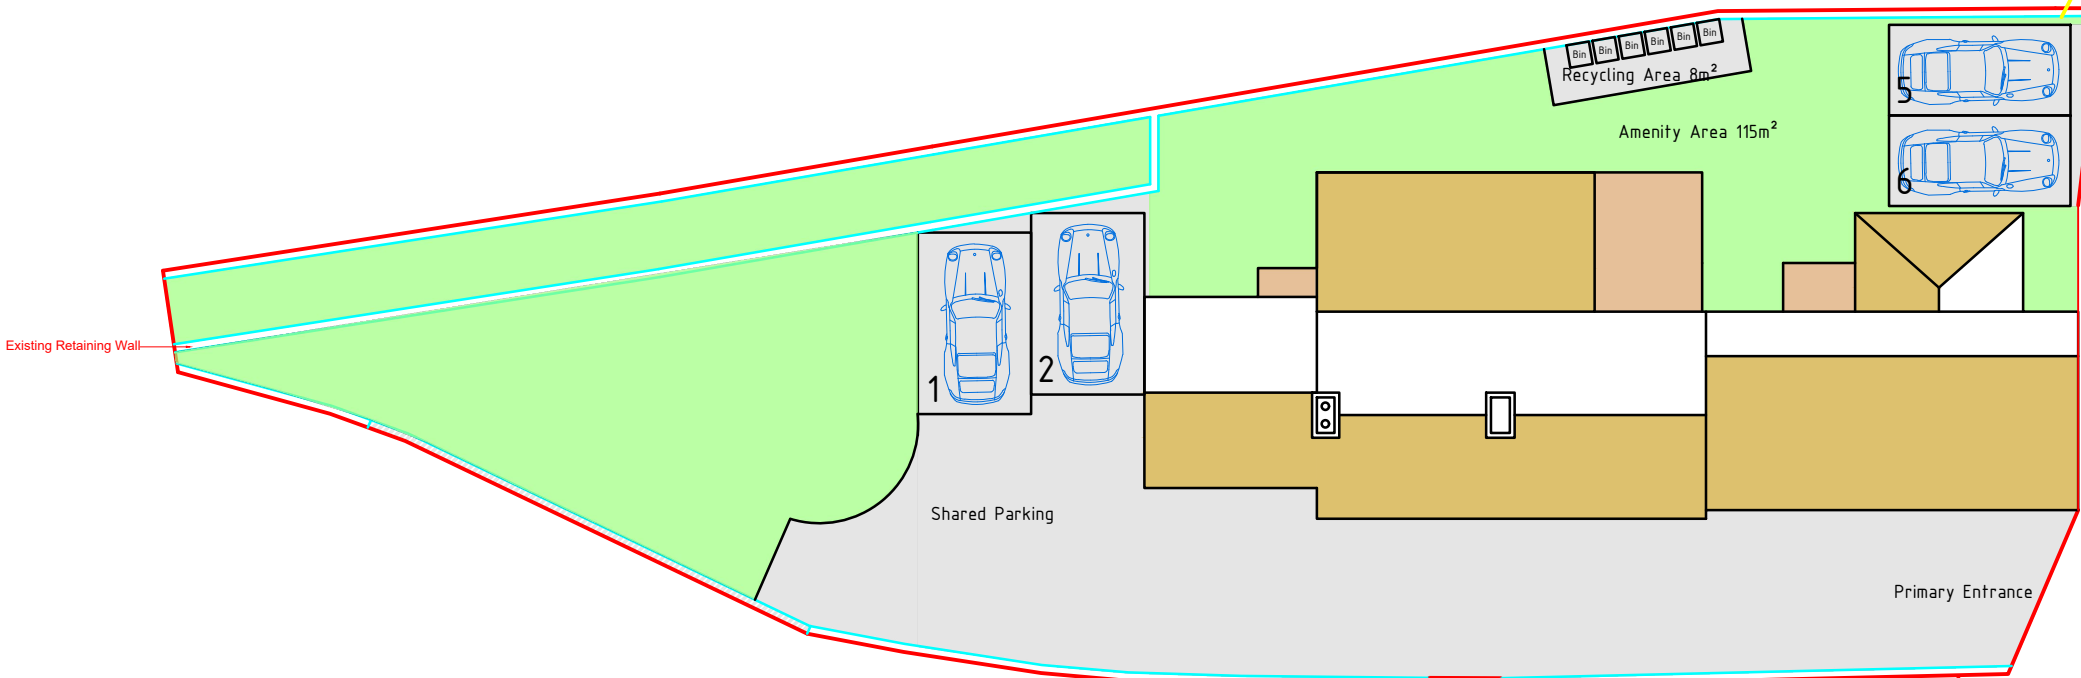


Existing section of wall and gates to be removed and brick pillar retained reduced in height to match adjacent property to rear.


Existing steps to be removed and new section of wall to be built following the external perimeter boundary wall.

Existing retaining wall and railings to remain..

PROPOSED SITE PLAN

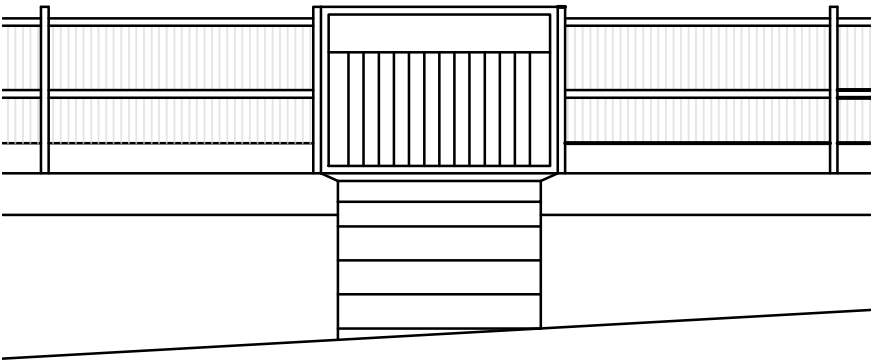

Existing Elevation - Scale 1:50

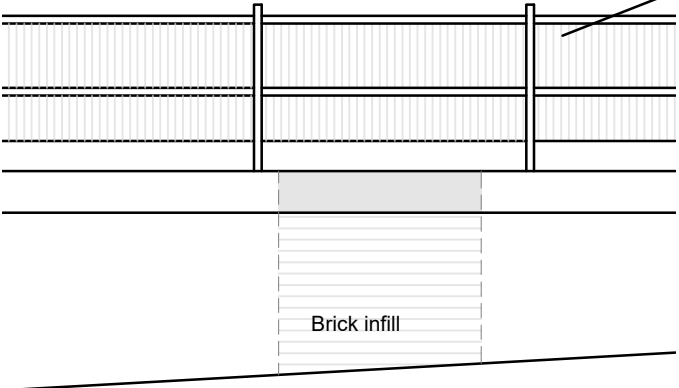

Proposed Elevation - Scale 1:50

HDS ARCHITECTURAL SERVICES

Ferndale Villa, 25 Manley Road,
Wrexham, LL13 8HD
Tel (01978) 353445
www.hdsarchitectural.co.uk

Project; Proposed Conversion to former 'Horse and Jockey' Public House, Ponclau, Wrexham, LL14 1SD	
Title; Boundary Plan	Scale (A3); 1:1250 & 1:200
Dwg No; HJ/PD/04c	Date; July 2021
Revision; REV A - drawing amended to suit planning officers comments (20-08-21).	