






Existing North Elevation
scale 1:100

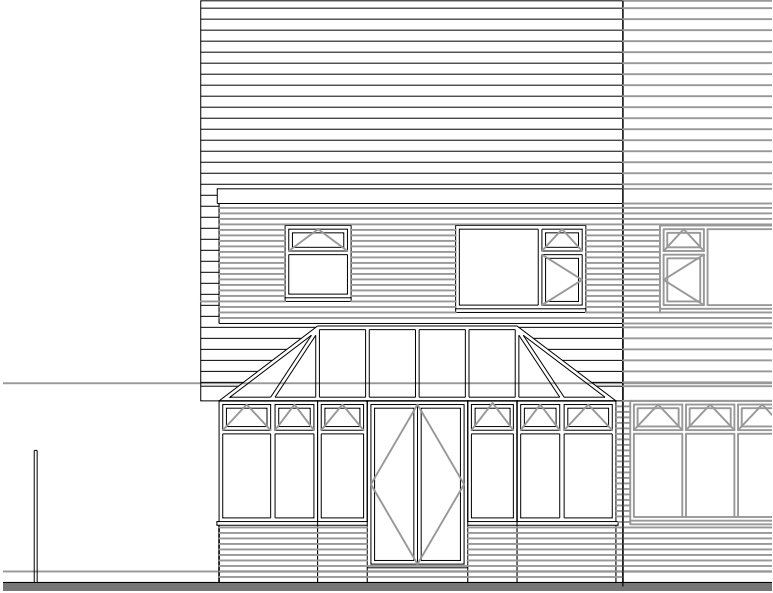

Existing South Elevation
scale 1:100

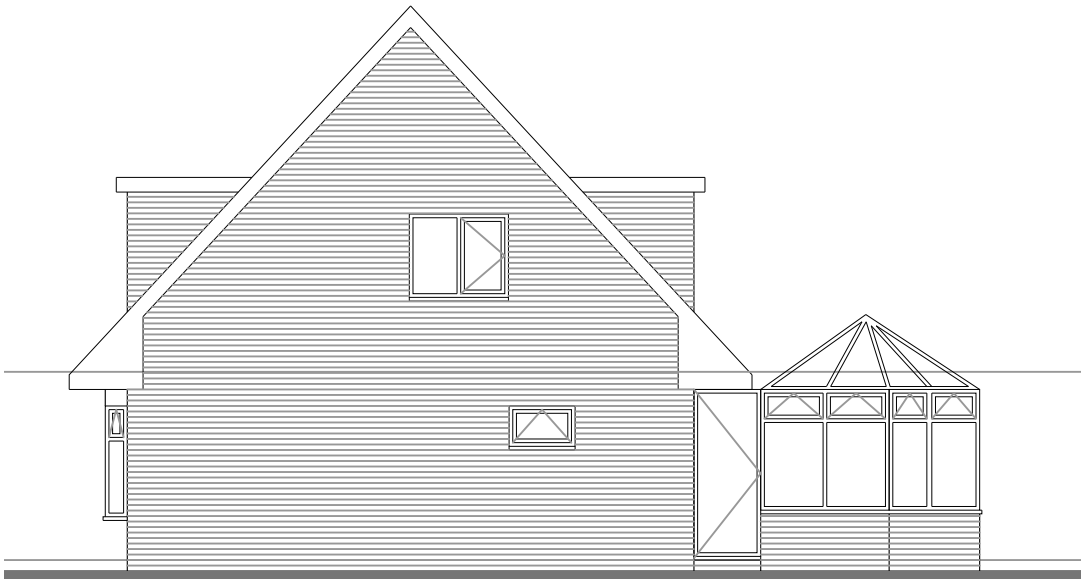

Existing West Elevation
scale 1:100

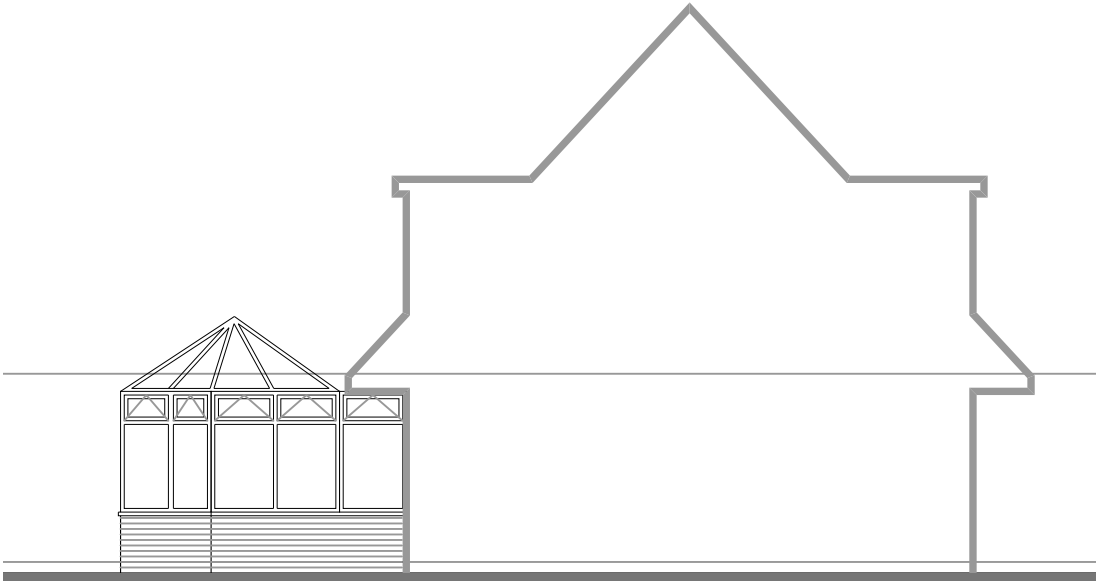

Existing East Elevation
scale 1:100

NOTES

ALL DIMENSIONS AND LEVELS ARE TO BE CHECKED ON SITE

ANY DISCREPANCIES ARE TO BE REPORTED TO THE ARCHITECT BEFORE ANY WORK COMMENCES

THIS DRAWING SHALL NOT BE SCALED TO ASCERTAIN ANY DIMENSIONS WORK TO FIGURED DIMS ONLY

THIS DRAWING SHALL NOT BE REPRODUCED WITHOUT EXPRESS WRITTEN PERMISSION FROM REVEL ARCHITECT.

READ IN CONJUNCTION WITH ALL RELEVANT DRAWINGS, SPECIFICATIONS, CONSULTANTS, SPECIALISTS, SUBCONTRACTORS DRAWINGS/ SPECIFICATIONS.

P2 16.11.18 Exterior wall & interior amendments			
P1 05.10.18 Planning Issue			
rev	date/ints	description	
project			
26 CHERRY TREE ROAD			
location			
BRADLEY - WREXHAM - LL11 4DN			
client			
MAGGY THOMAS			
2 Ewloe Heath Buckley Flintshire CH7 3PU Mobile: 07496821131 Email: Joeweigh@revelarchitech.co.uk 			
drawing title			
PROPOSED ELEVATIONS			
dwg purpose			
PLANNING ISSUE			
scale	1:100	drawn JMW	checked JMW
@ sheet size	A3	rev date	11.18
2018001	003	P2	
job number	drawing number	revision	

