




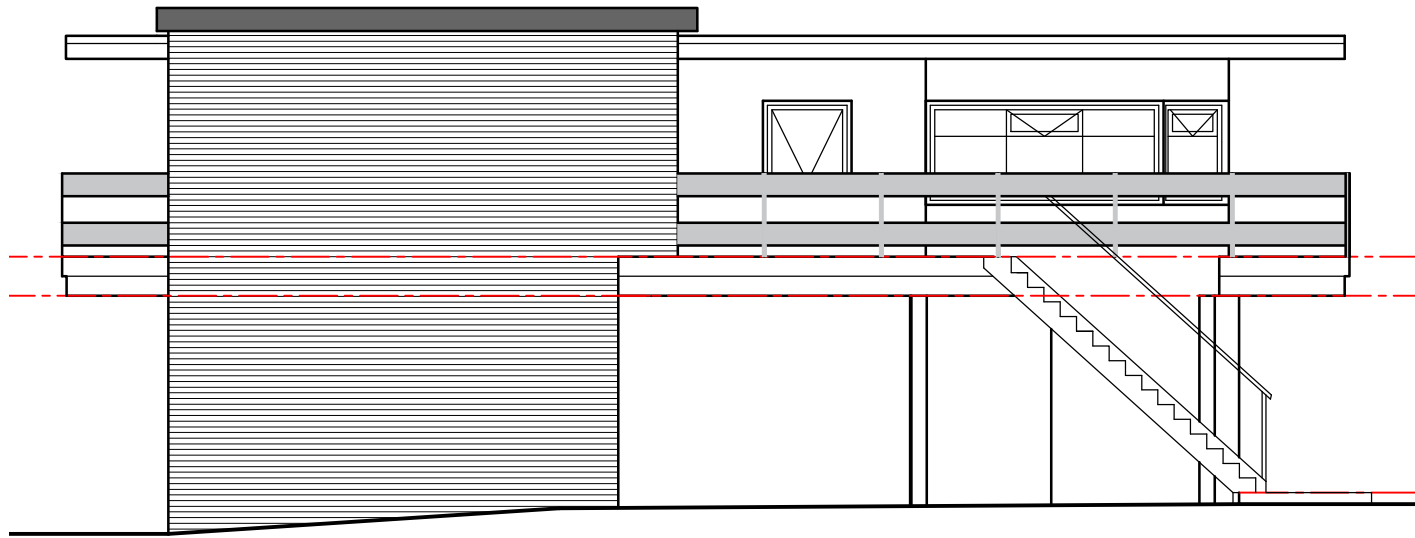


Side Elevation - 01

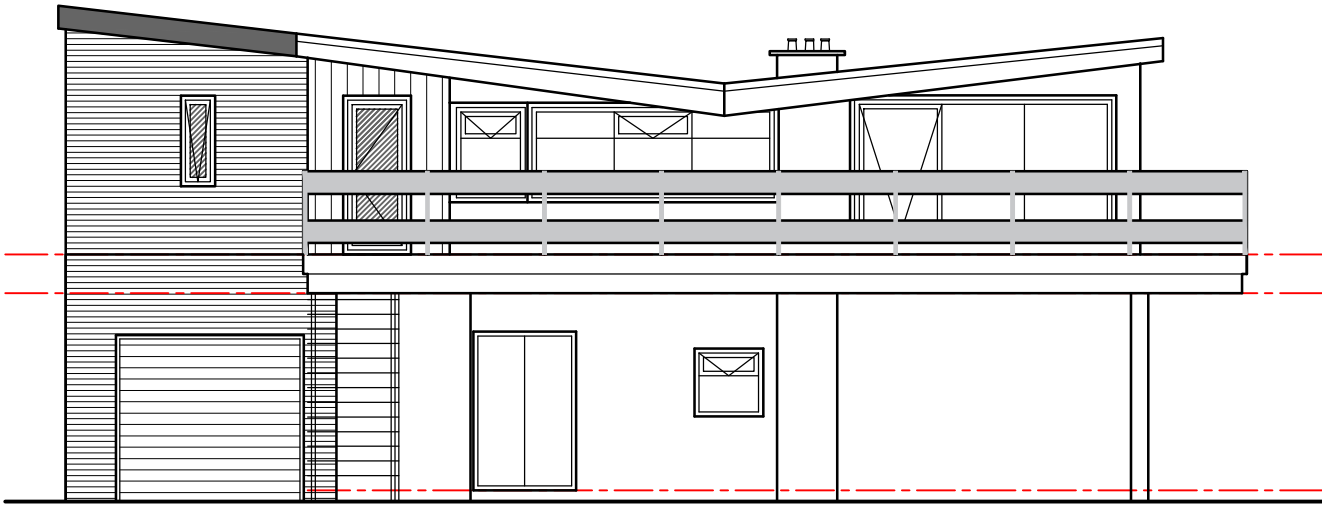

Front Elevation

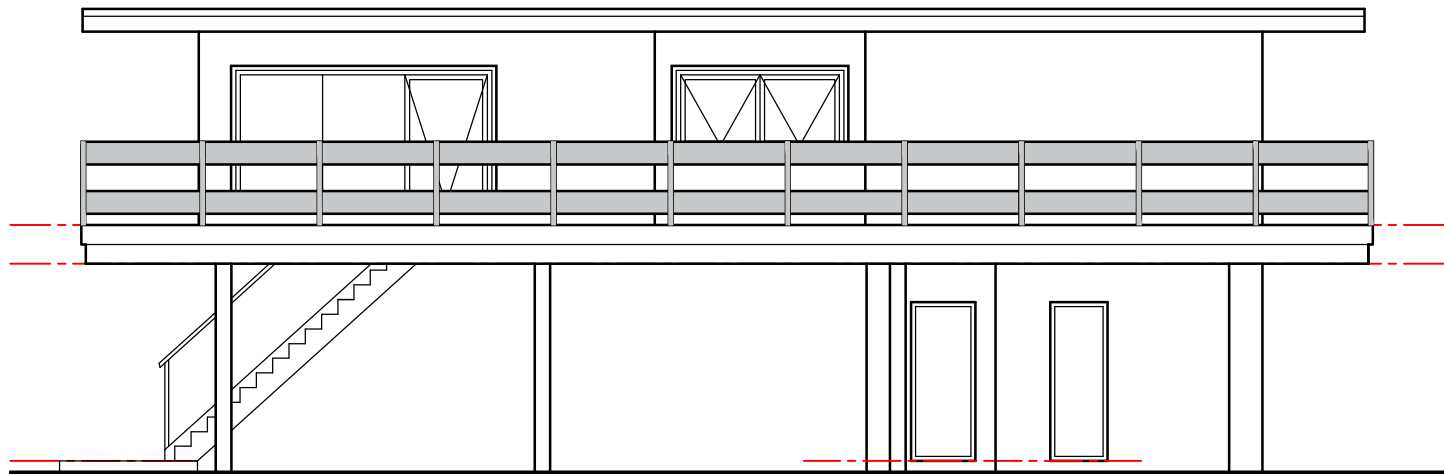

Side Elevation - 02

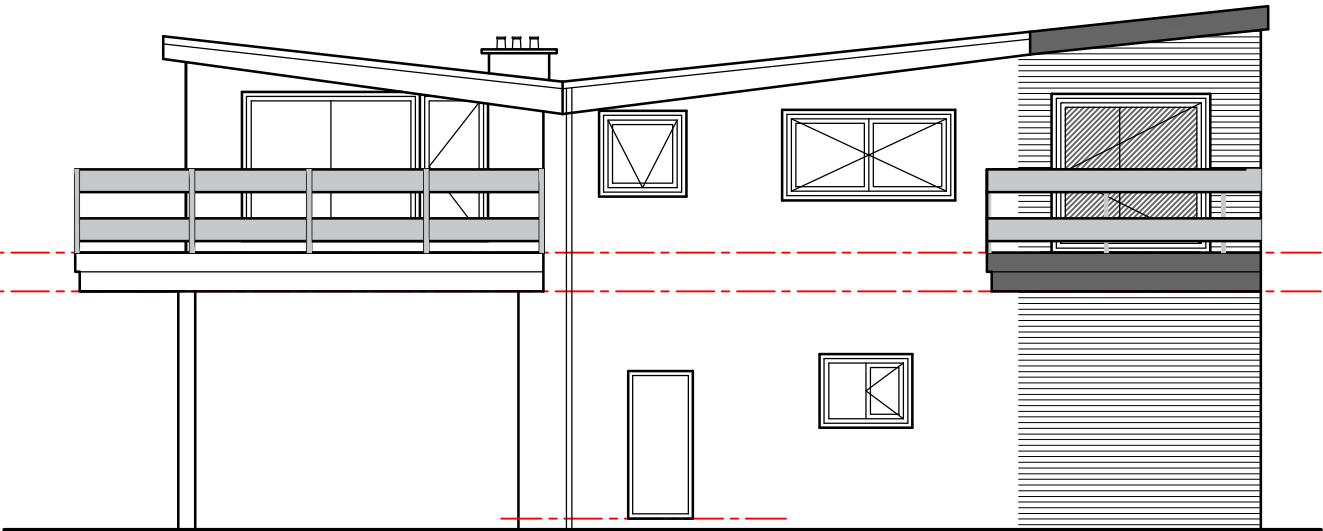

Rear Elevation



HDS ARCHITECTURAL SERVICES
 HDS Architectural Services, The Foundry,
 15 Yorke Street, Wrexham
 LL13 8LW
 Tel (01978) 345250
www.hdsarchitectural.co.uk

Project; Cilgoed, Wrexham Road, Pentre Bychan, Wrexham, LL14 4DS	
Title; Proposed Elevations	Scale (A3); 1:100
Dwg No; CI/PD/04	Date; January 2021
Revision; Rev A - drawing updated to suit clients comments (03-02-21). Rev B - drawing updated to suit clients comments (18-02-21). Rev C - drawing updated to suit clients comments (19-02-21).	