


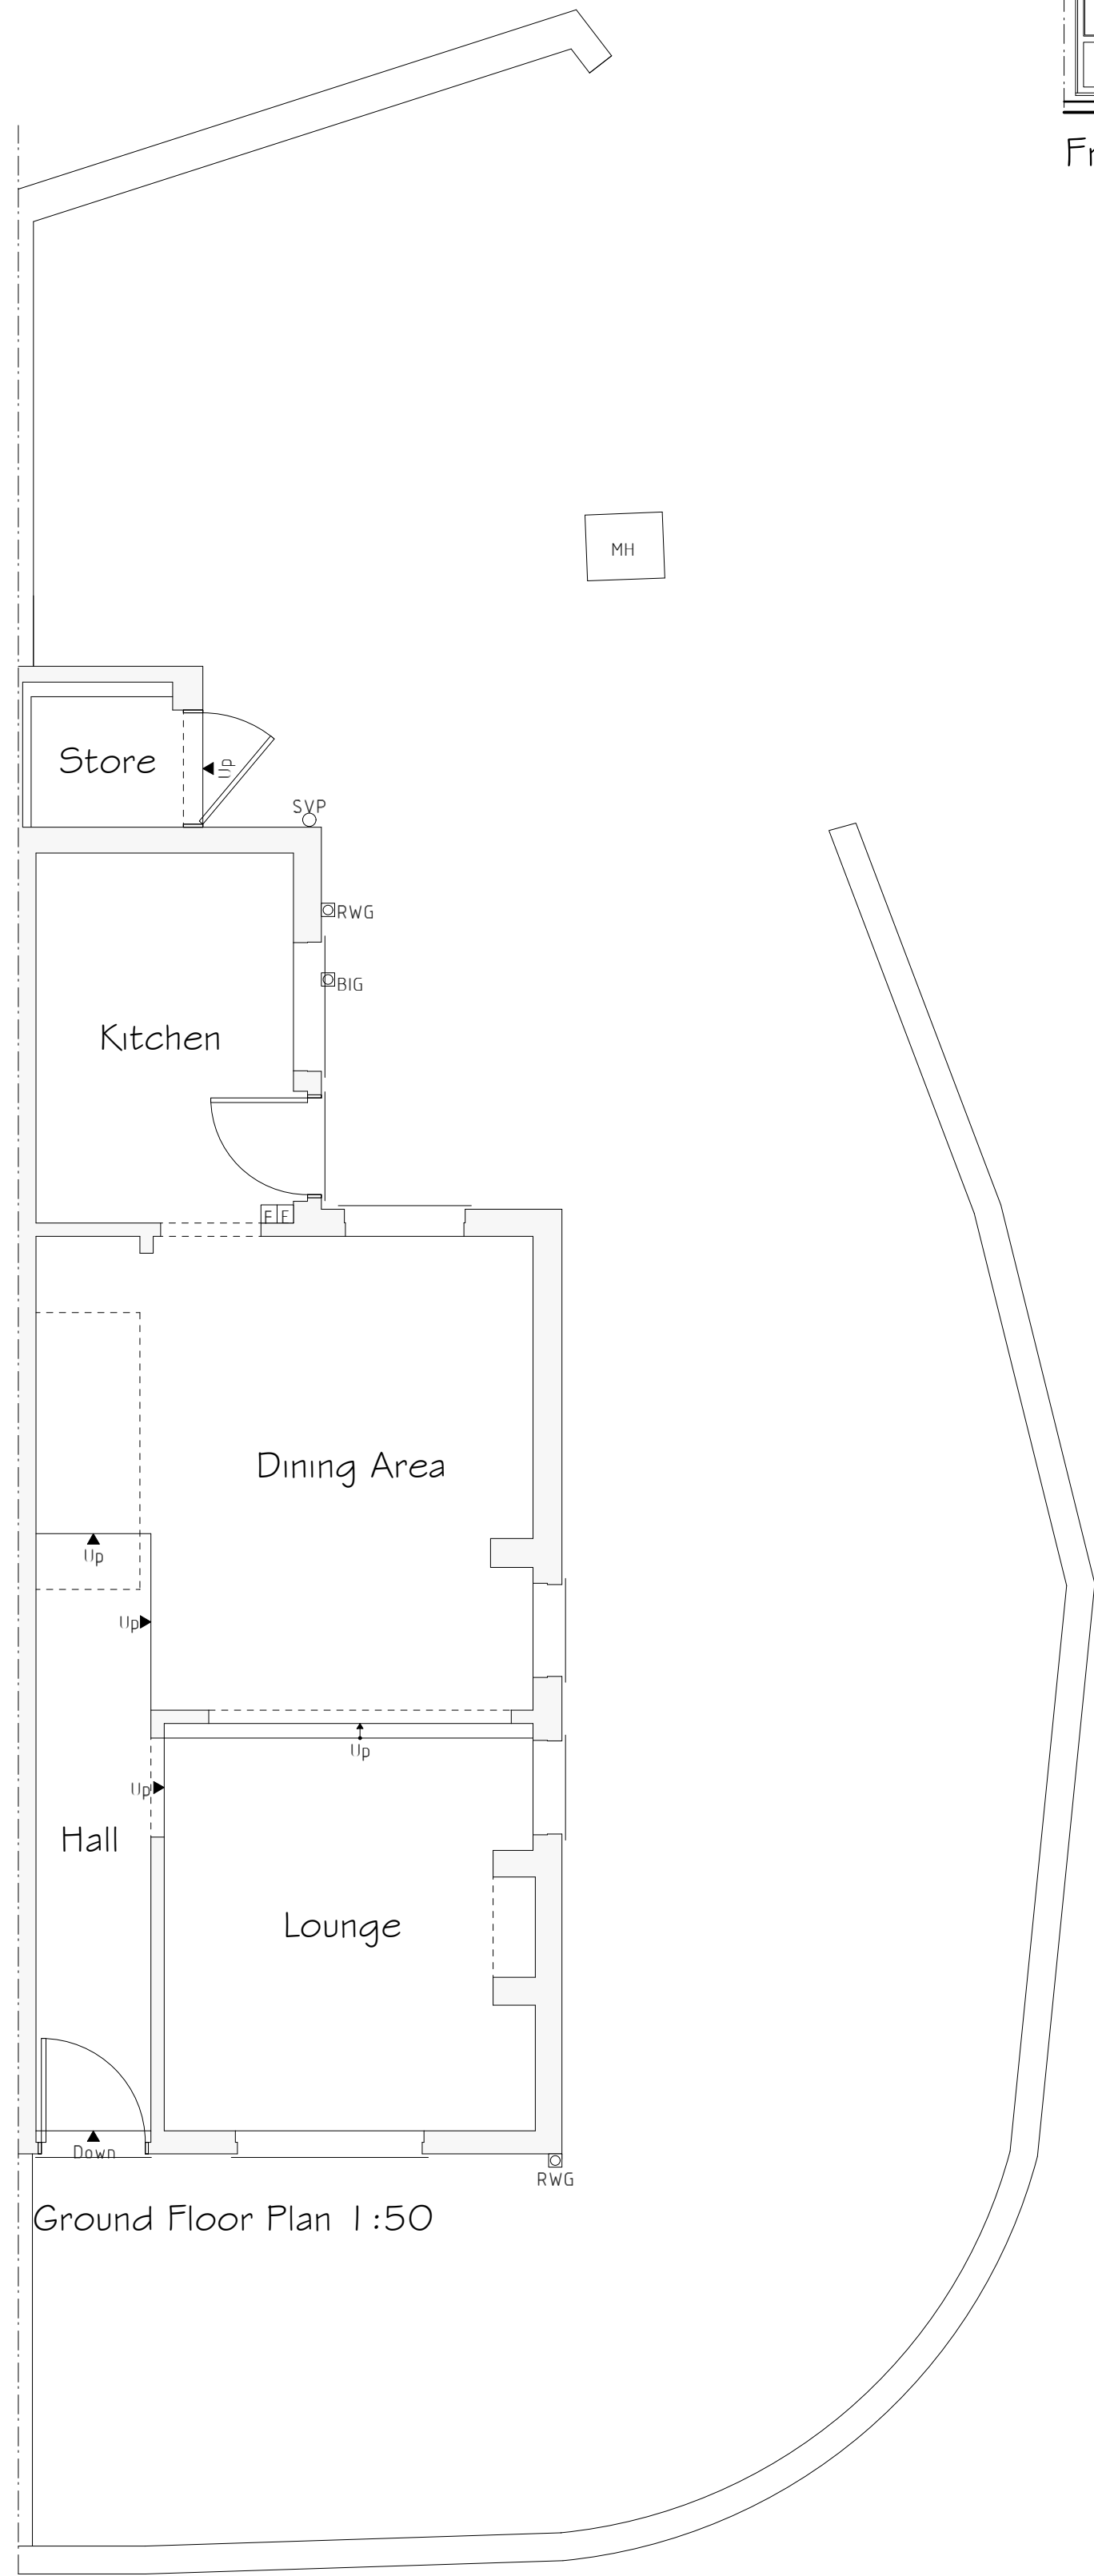


Front Elevation 1:100




Side Elevation 1:100



Rear Elevation 1:100

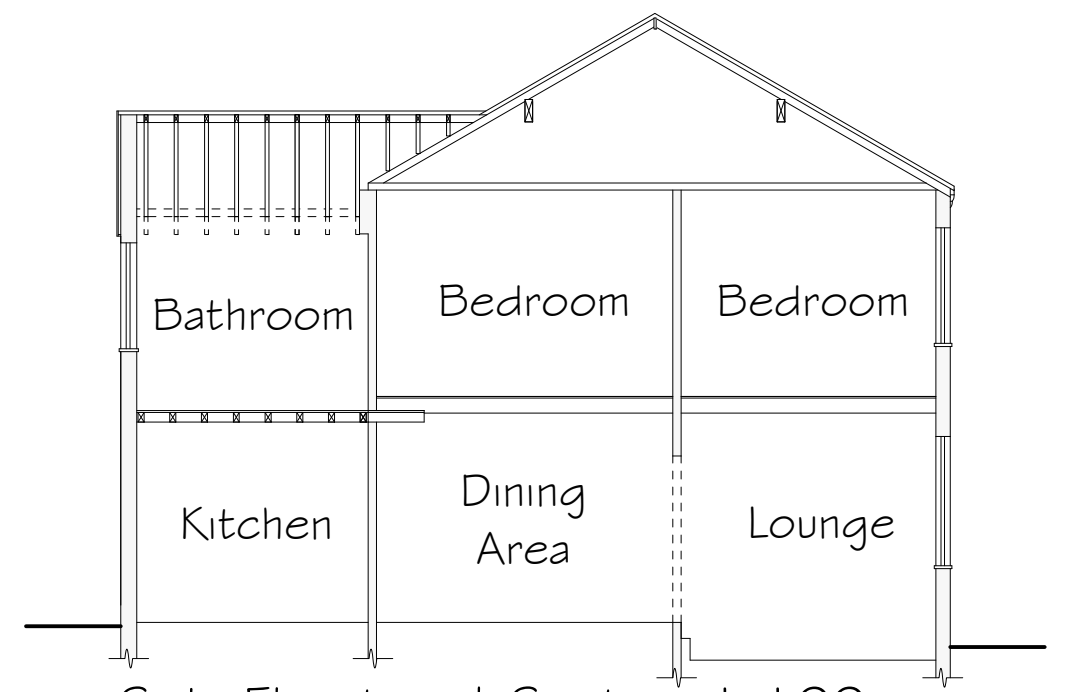

Side Elevation & Section 1:100

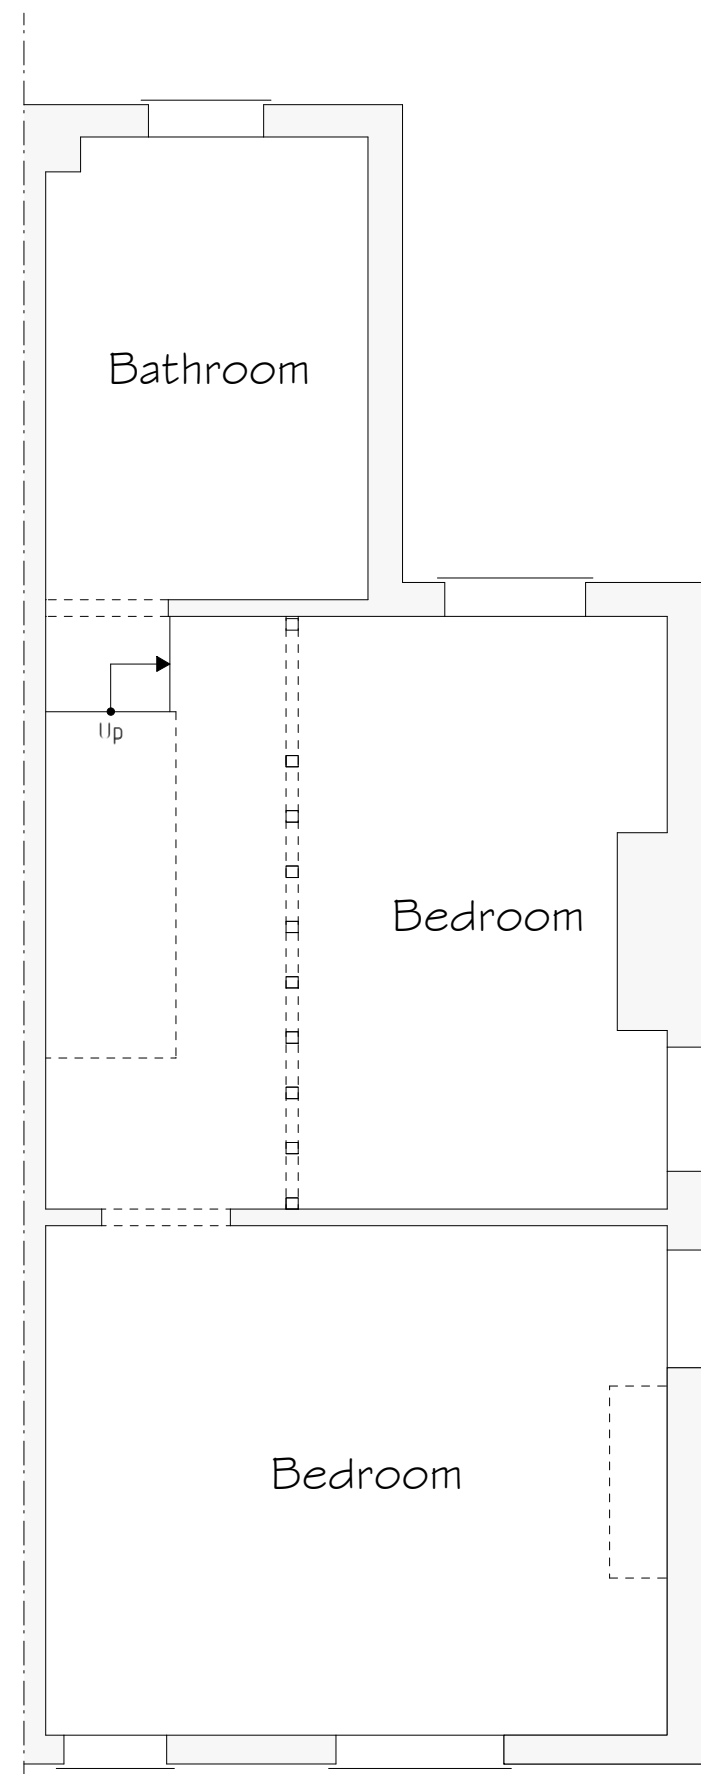

First Floor Plan 1:50

Services Key			
	Existing Electric Meter Position		
	Existing Fuse Box Position		
MH	Existing Man Hole Position		
	Existing Rain Water Gully (RWG) Position		
	Existing Back Inlet (BIG) Gully Position		
	Existing Soil Vent Pipe (SVP) Position		

Rev	Date	Detail	Initial

Project: Proposed Alterations to, 29 Watery Road, Wrexham, LL13 7NW.			
Title: Existing	Scale: (A1) 1:50 & 1:100		
Drawn By: E.M.Jackson	Date: May 2021		
Drawing No: FO44/001	Sheet: 1 of 1		