




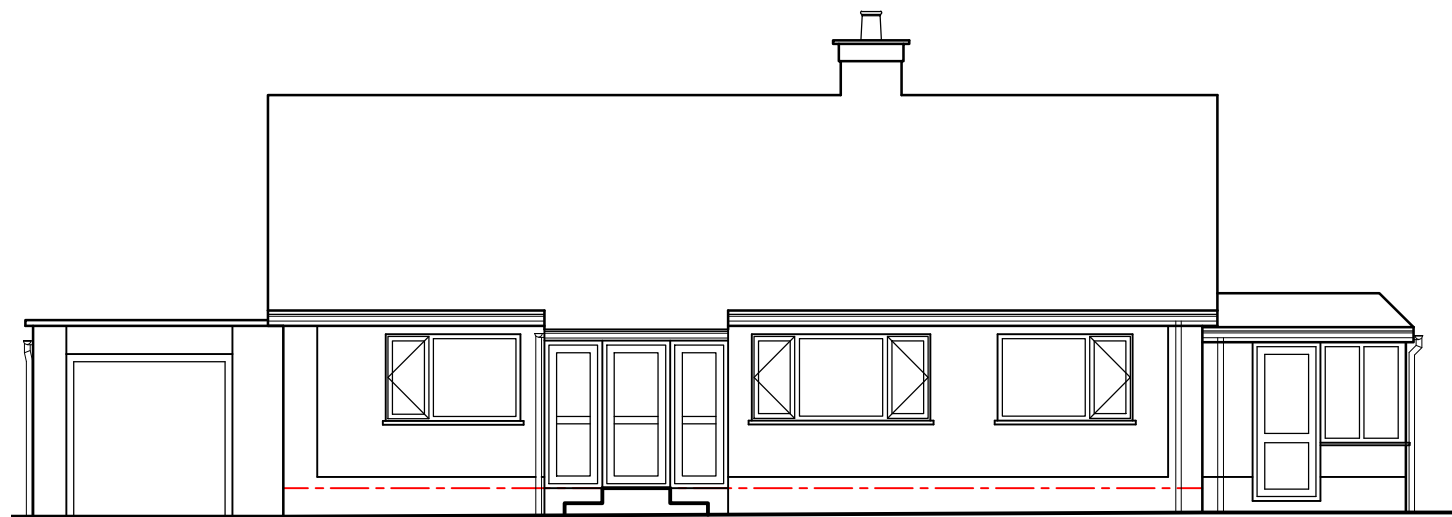


Front Elevation

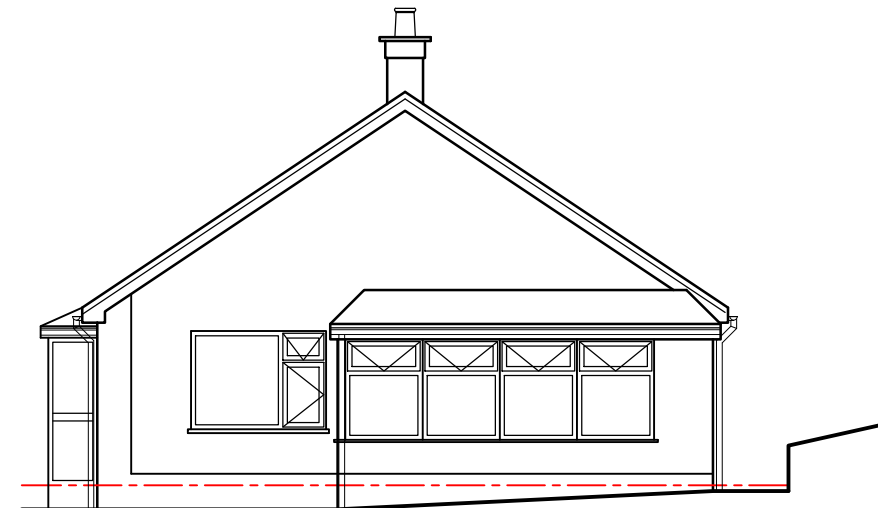

Side 01 Elevation

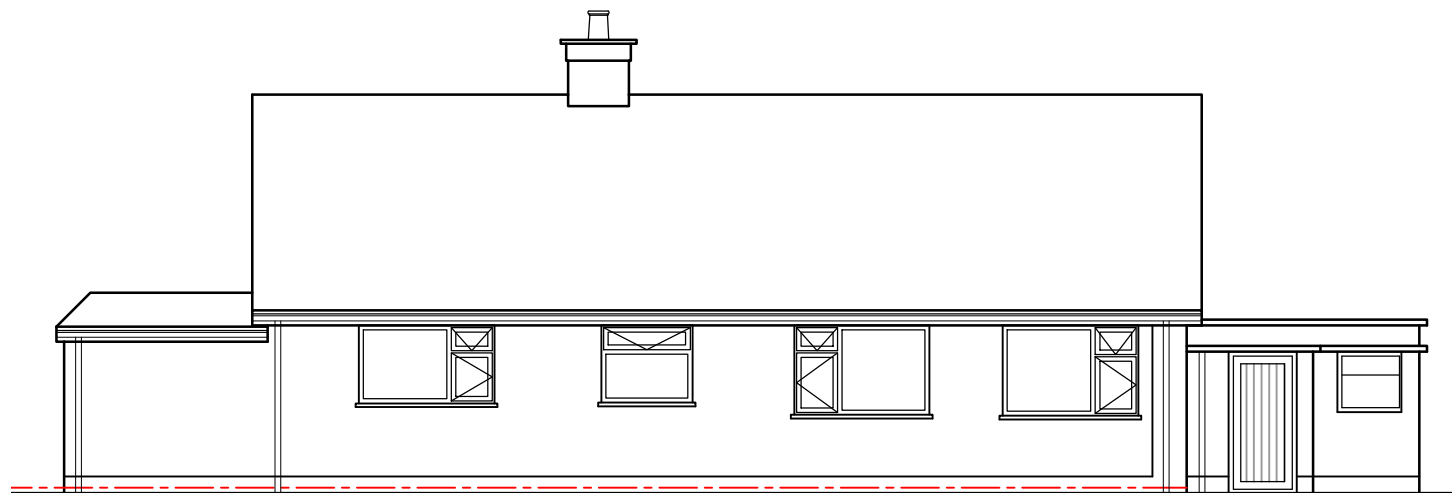

Rear Elevation

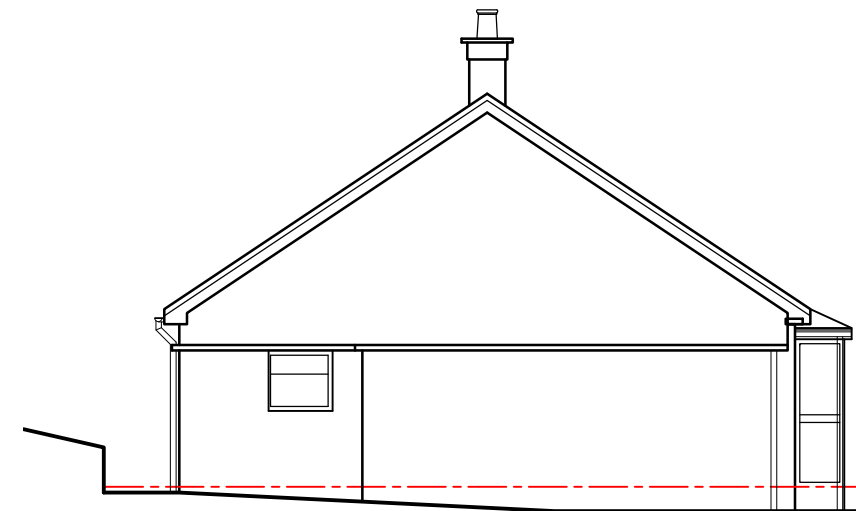

Side 02 Elevation



HDS Architectural Services, The Foundry,
15 Yorke Street, Wrexham
LL13 8LW
Tel (01978) 345250
www.hdsarchitectural.co.uk

Project; Ben Tara, Maes Mawr Road, Garth, Llangollen, LL20 7YW	
Title; Existing Elevations	Scale (A3); 1:100
Dwg No; BT/PD/02	Date; July 2021
Revision;	