






Front Elevation 1:50

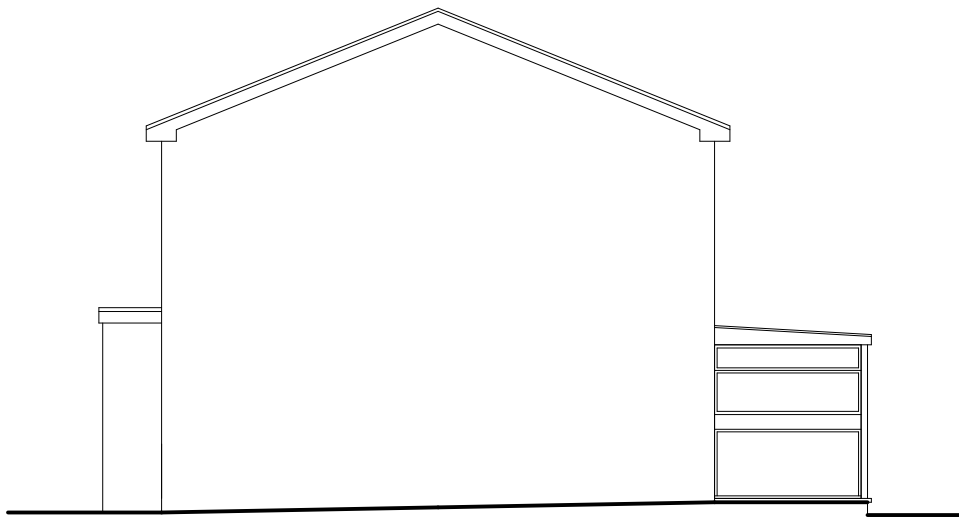


Side Elevation 1:50

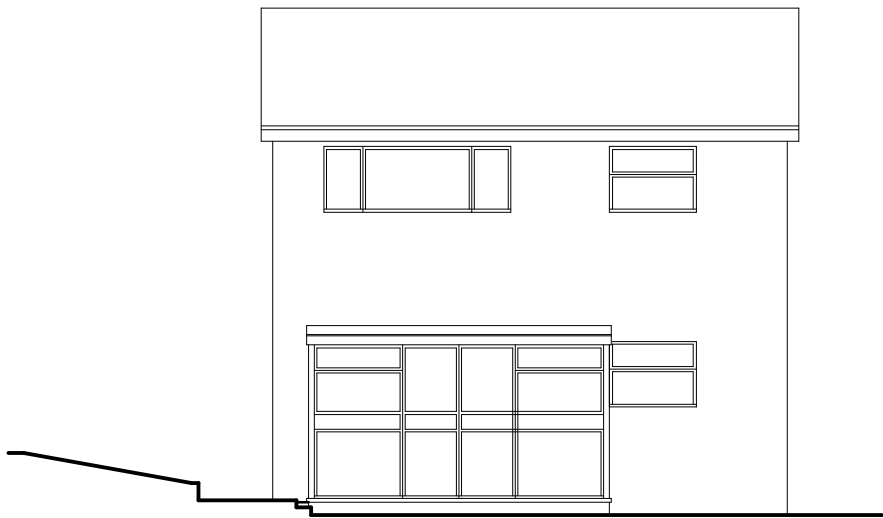

Rear Elevation 1:50

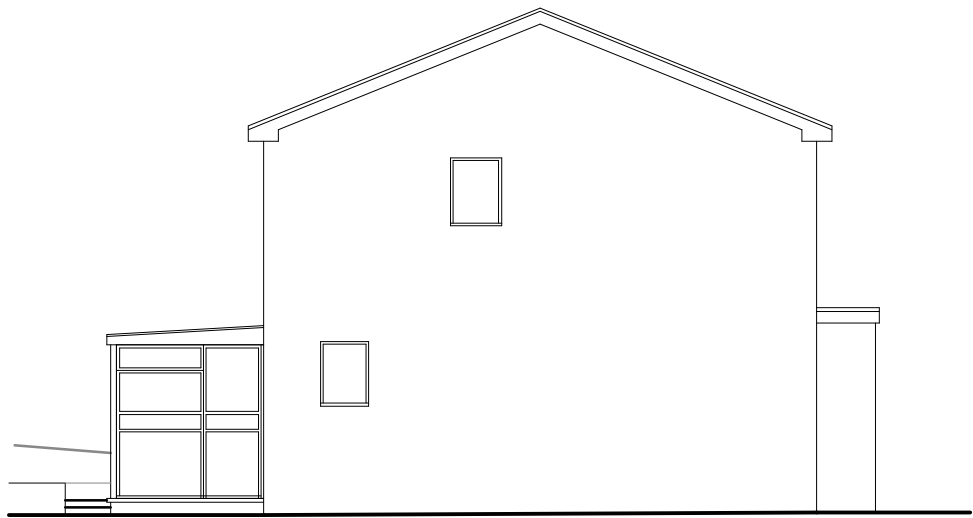

Side Elevation 1:50

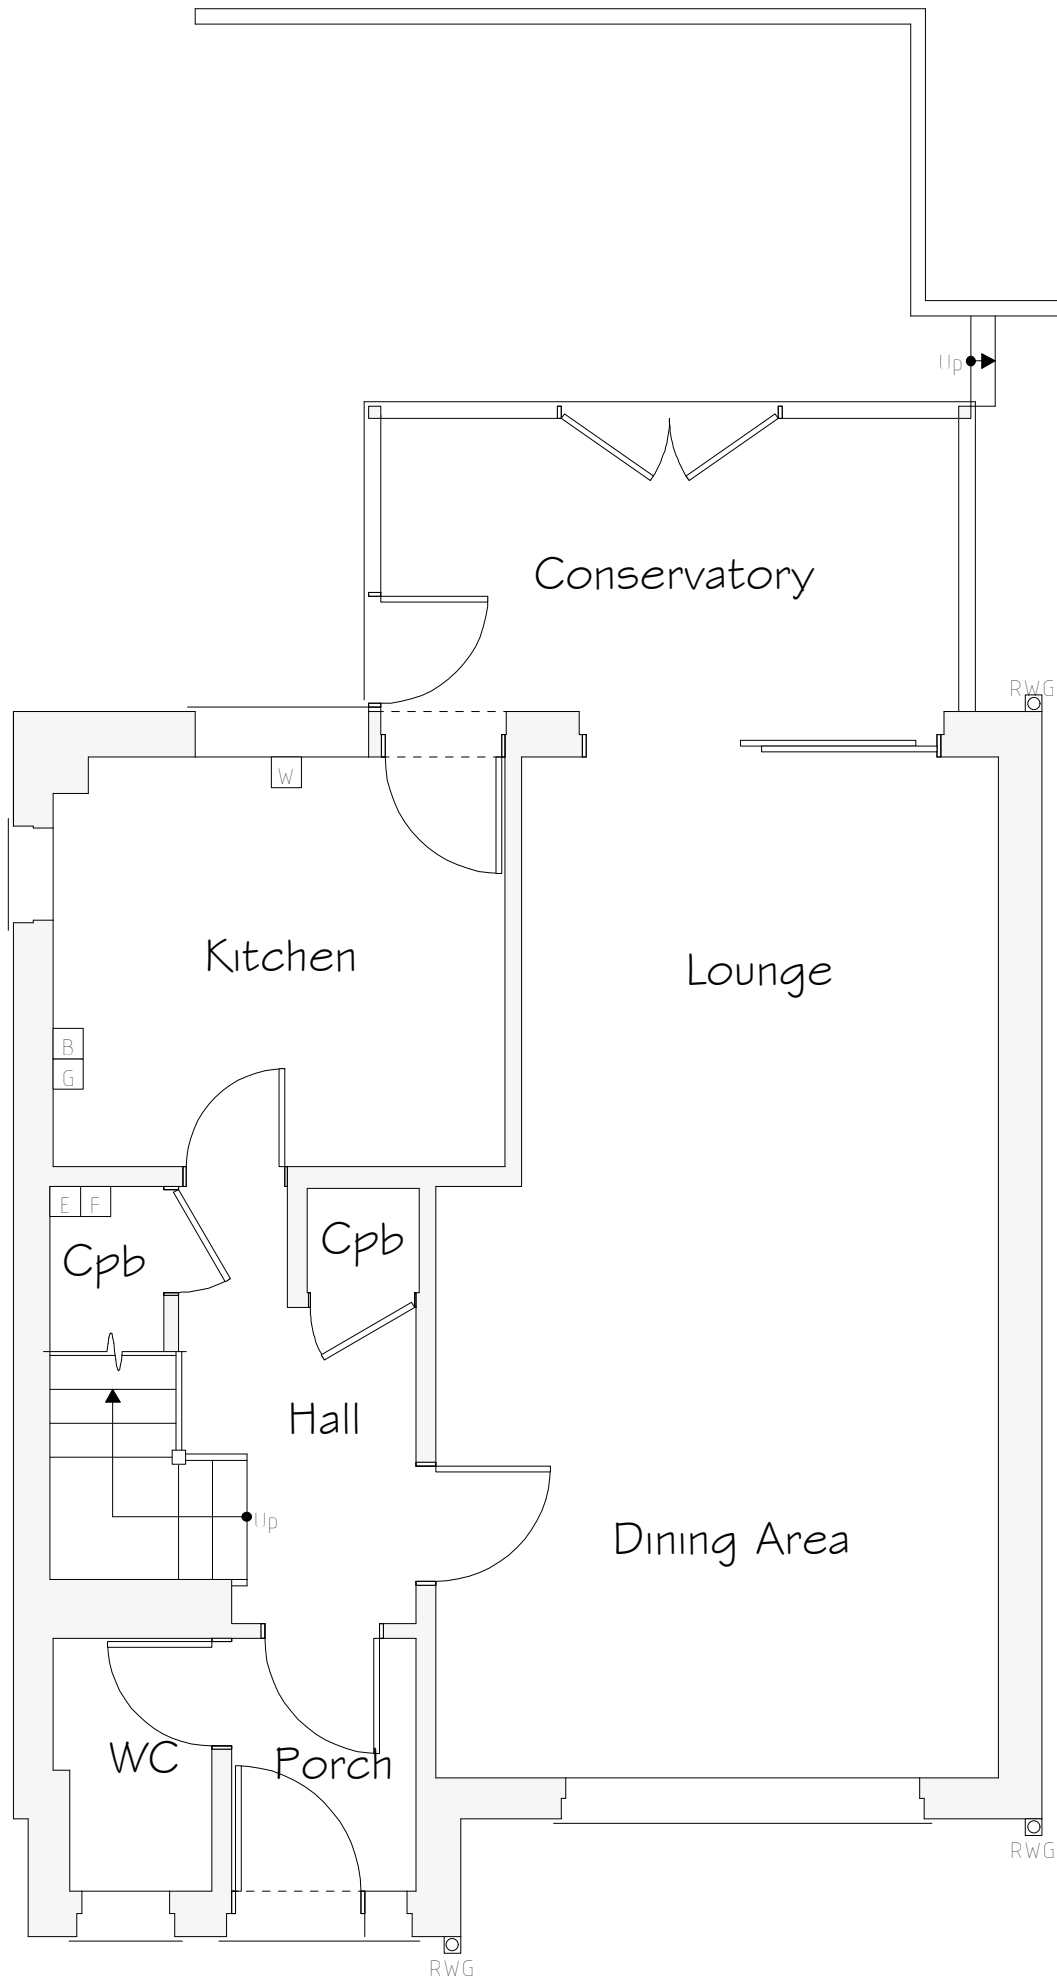

Ground Floor Plan 1:50

Services Key	
	Existing Boiler Position
	Existing Gas Meter Position
	Existing Electric Meter Position
	Existing Fuse Box Position
	Existing Stopcock Position
	Existing Rain Water Gully (RWG) Position

Rev	Date	Detail	Initial

Project: Proposed Alterations to, Nant Park, Johnstown, LL14 2TS.	
Title: Existing	Scale: (A2) 1:50 & 1:100

Drawn By: E.M.Jackson	Date: April 2021
Drawing No: H133/001	Sheet: 1 of 1

Office 3K4,
Redwither Business Tower,
Wrexham. LL13 9XT
Tel: 01978 356500
www.blueprintarchitectural.com

© copyright all rights reserved