



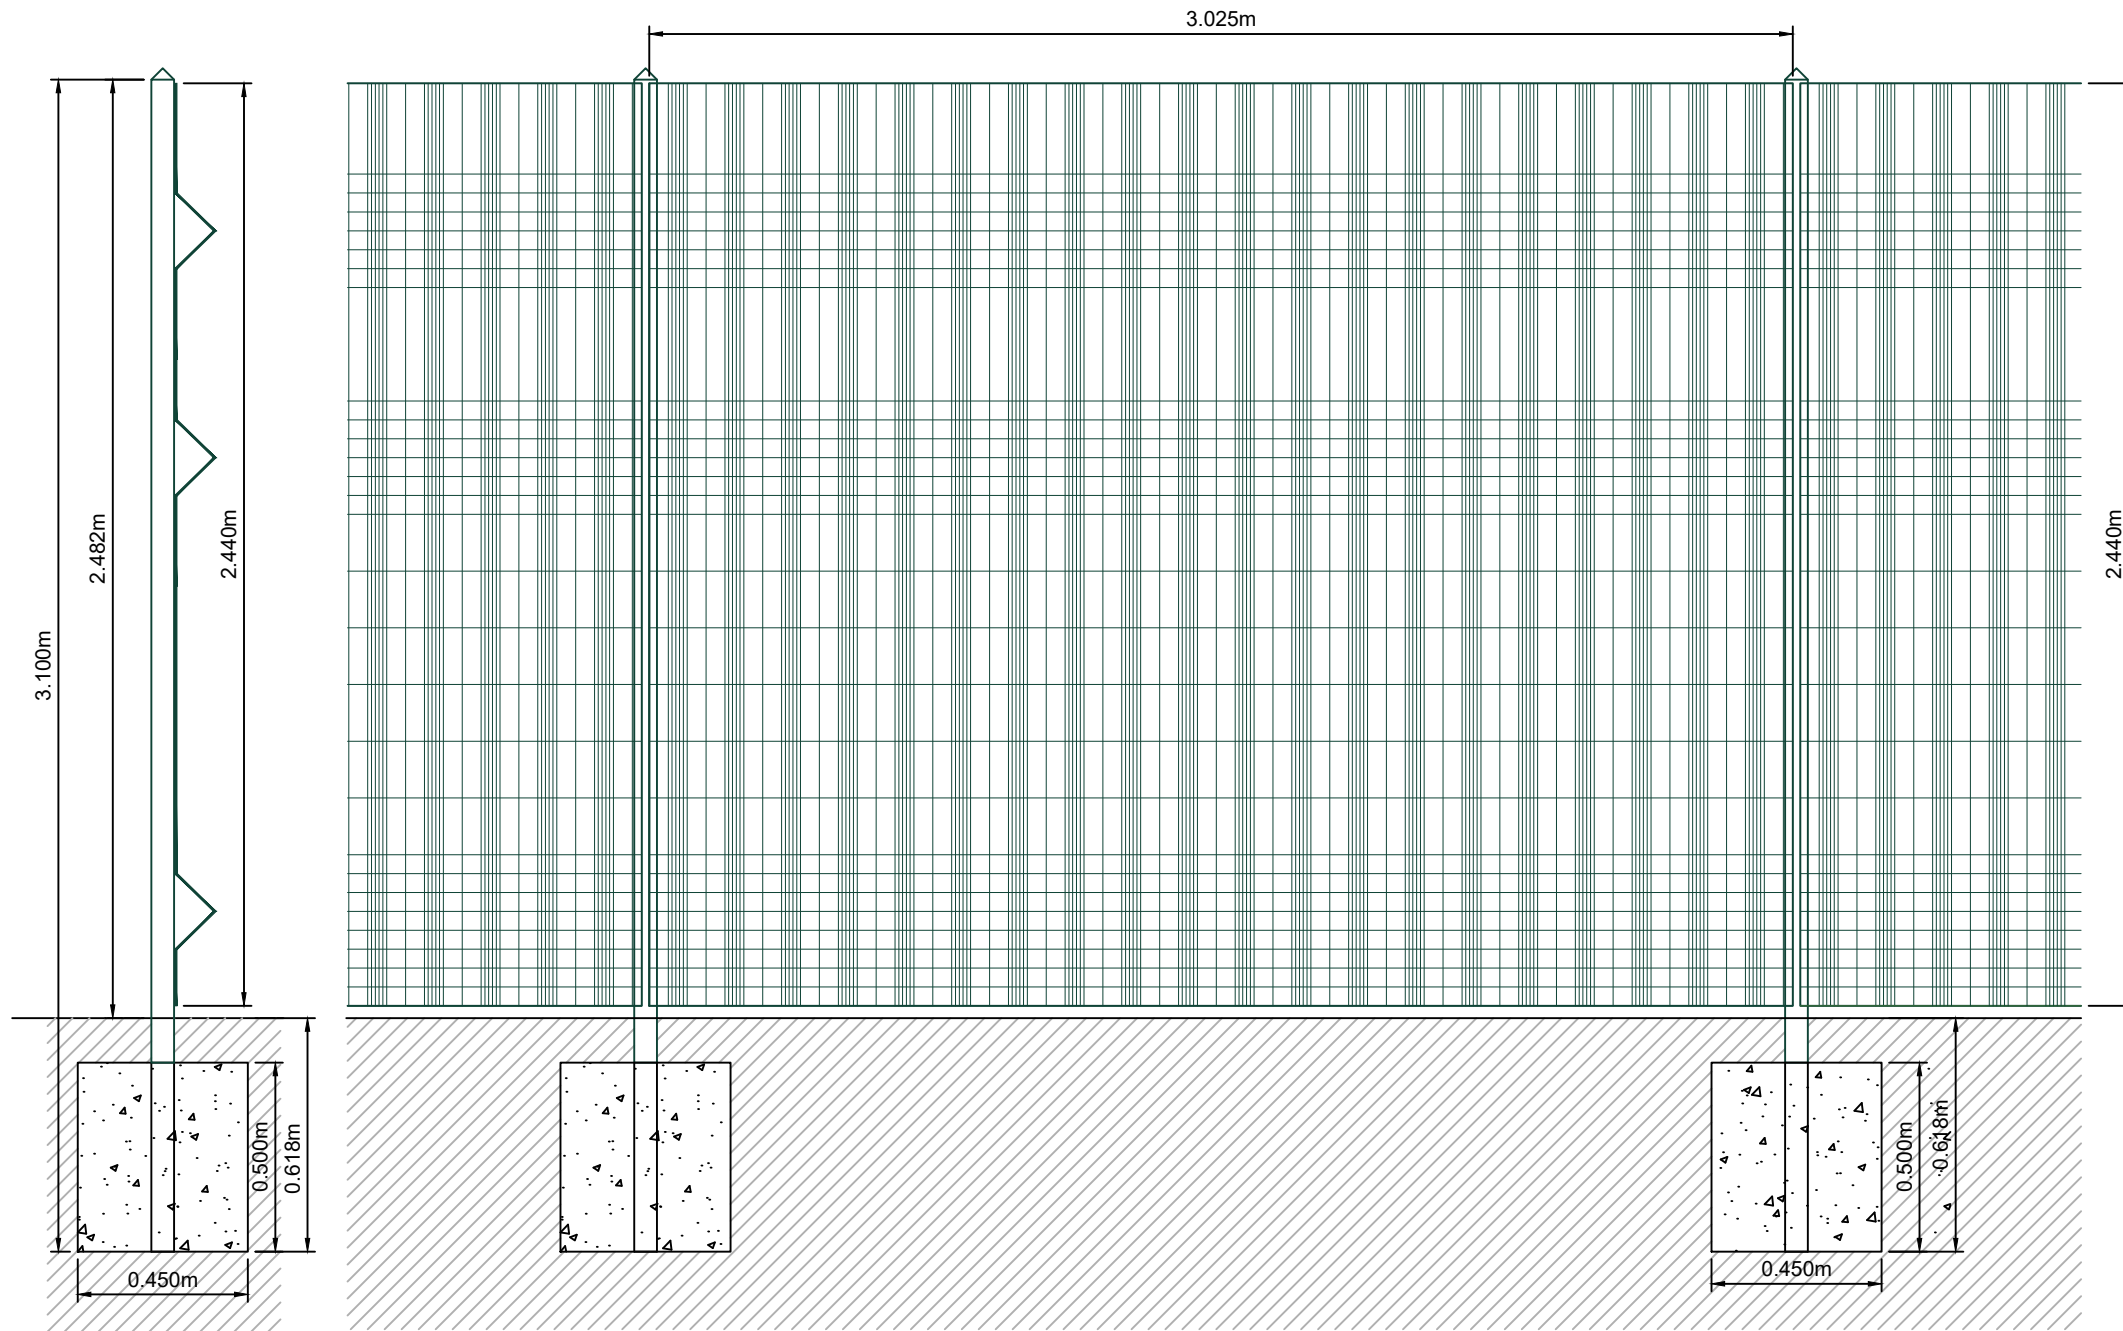


SECTION

FRONT ELEVATION

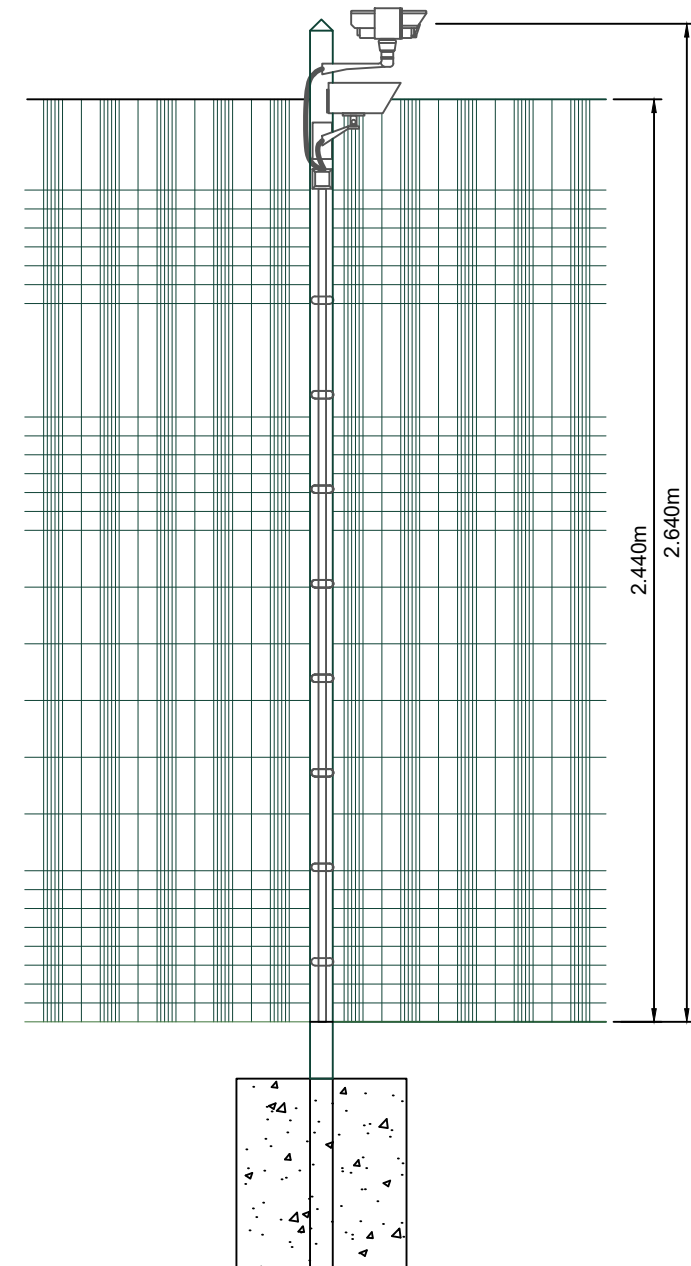


CCTV POST

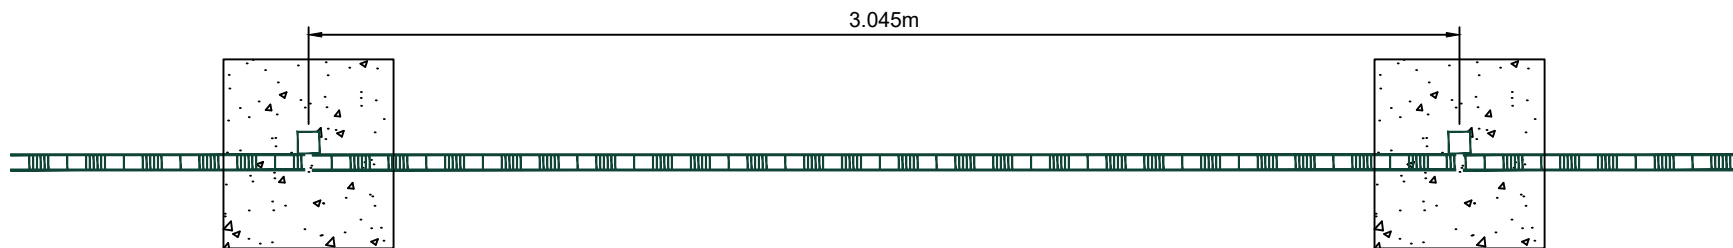

THIS INFORMATION IS CONFIDENTIAL AND THE PROPERTY OF SIRIUS. IT IS RELEASED ON CONDITION THAT NONE OF THE INFORMATION SHALL BE DISCLOSED TO ANY THIRD PARTY OR REPRODUCED IN WHOLE OR PART WITHOUT THE PRIOR CONSENT IN WRITING OF SIRIUS

NOTES

KEY

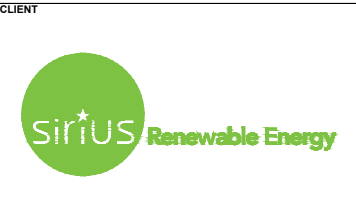

JOB TITLE				MINERS ROAD RESERVE POWER PLANT EXTENSION			
DRAWING TITLE				PROPOSED PALADIN SECURITY FENCE			
DRAWN	DATE	APPROVED	DATE	DRAWN	DATE	APPROVED	DATE
S.T	14/9/2018	J.B	14/9/2018	S.T	14/9/2018	J.B	14/9/2018
SCALE	SHEET	DRAWING NUMBER	REVISION	SCALE	SHEET	DRAWING NUMBER	REVISION
1:50	A3L	SRE1082/17/09	0	1:50	A3L	SRE1082/17/09	0