




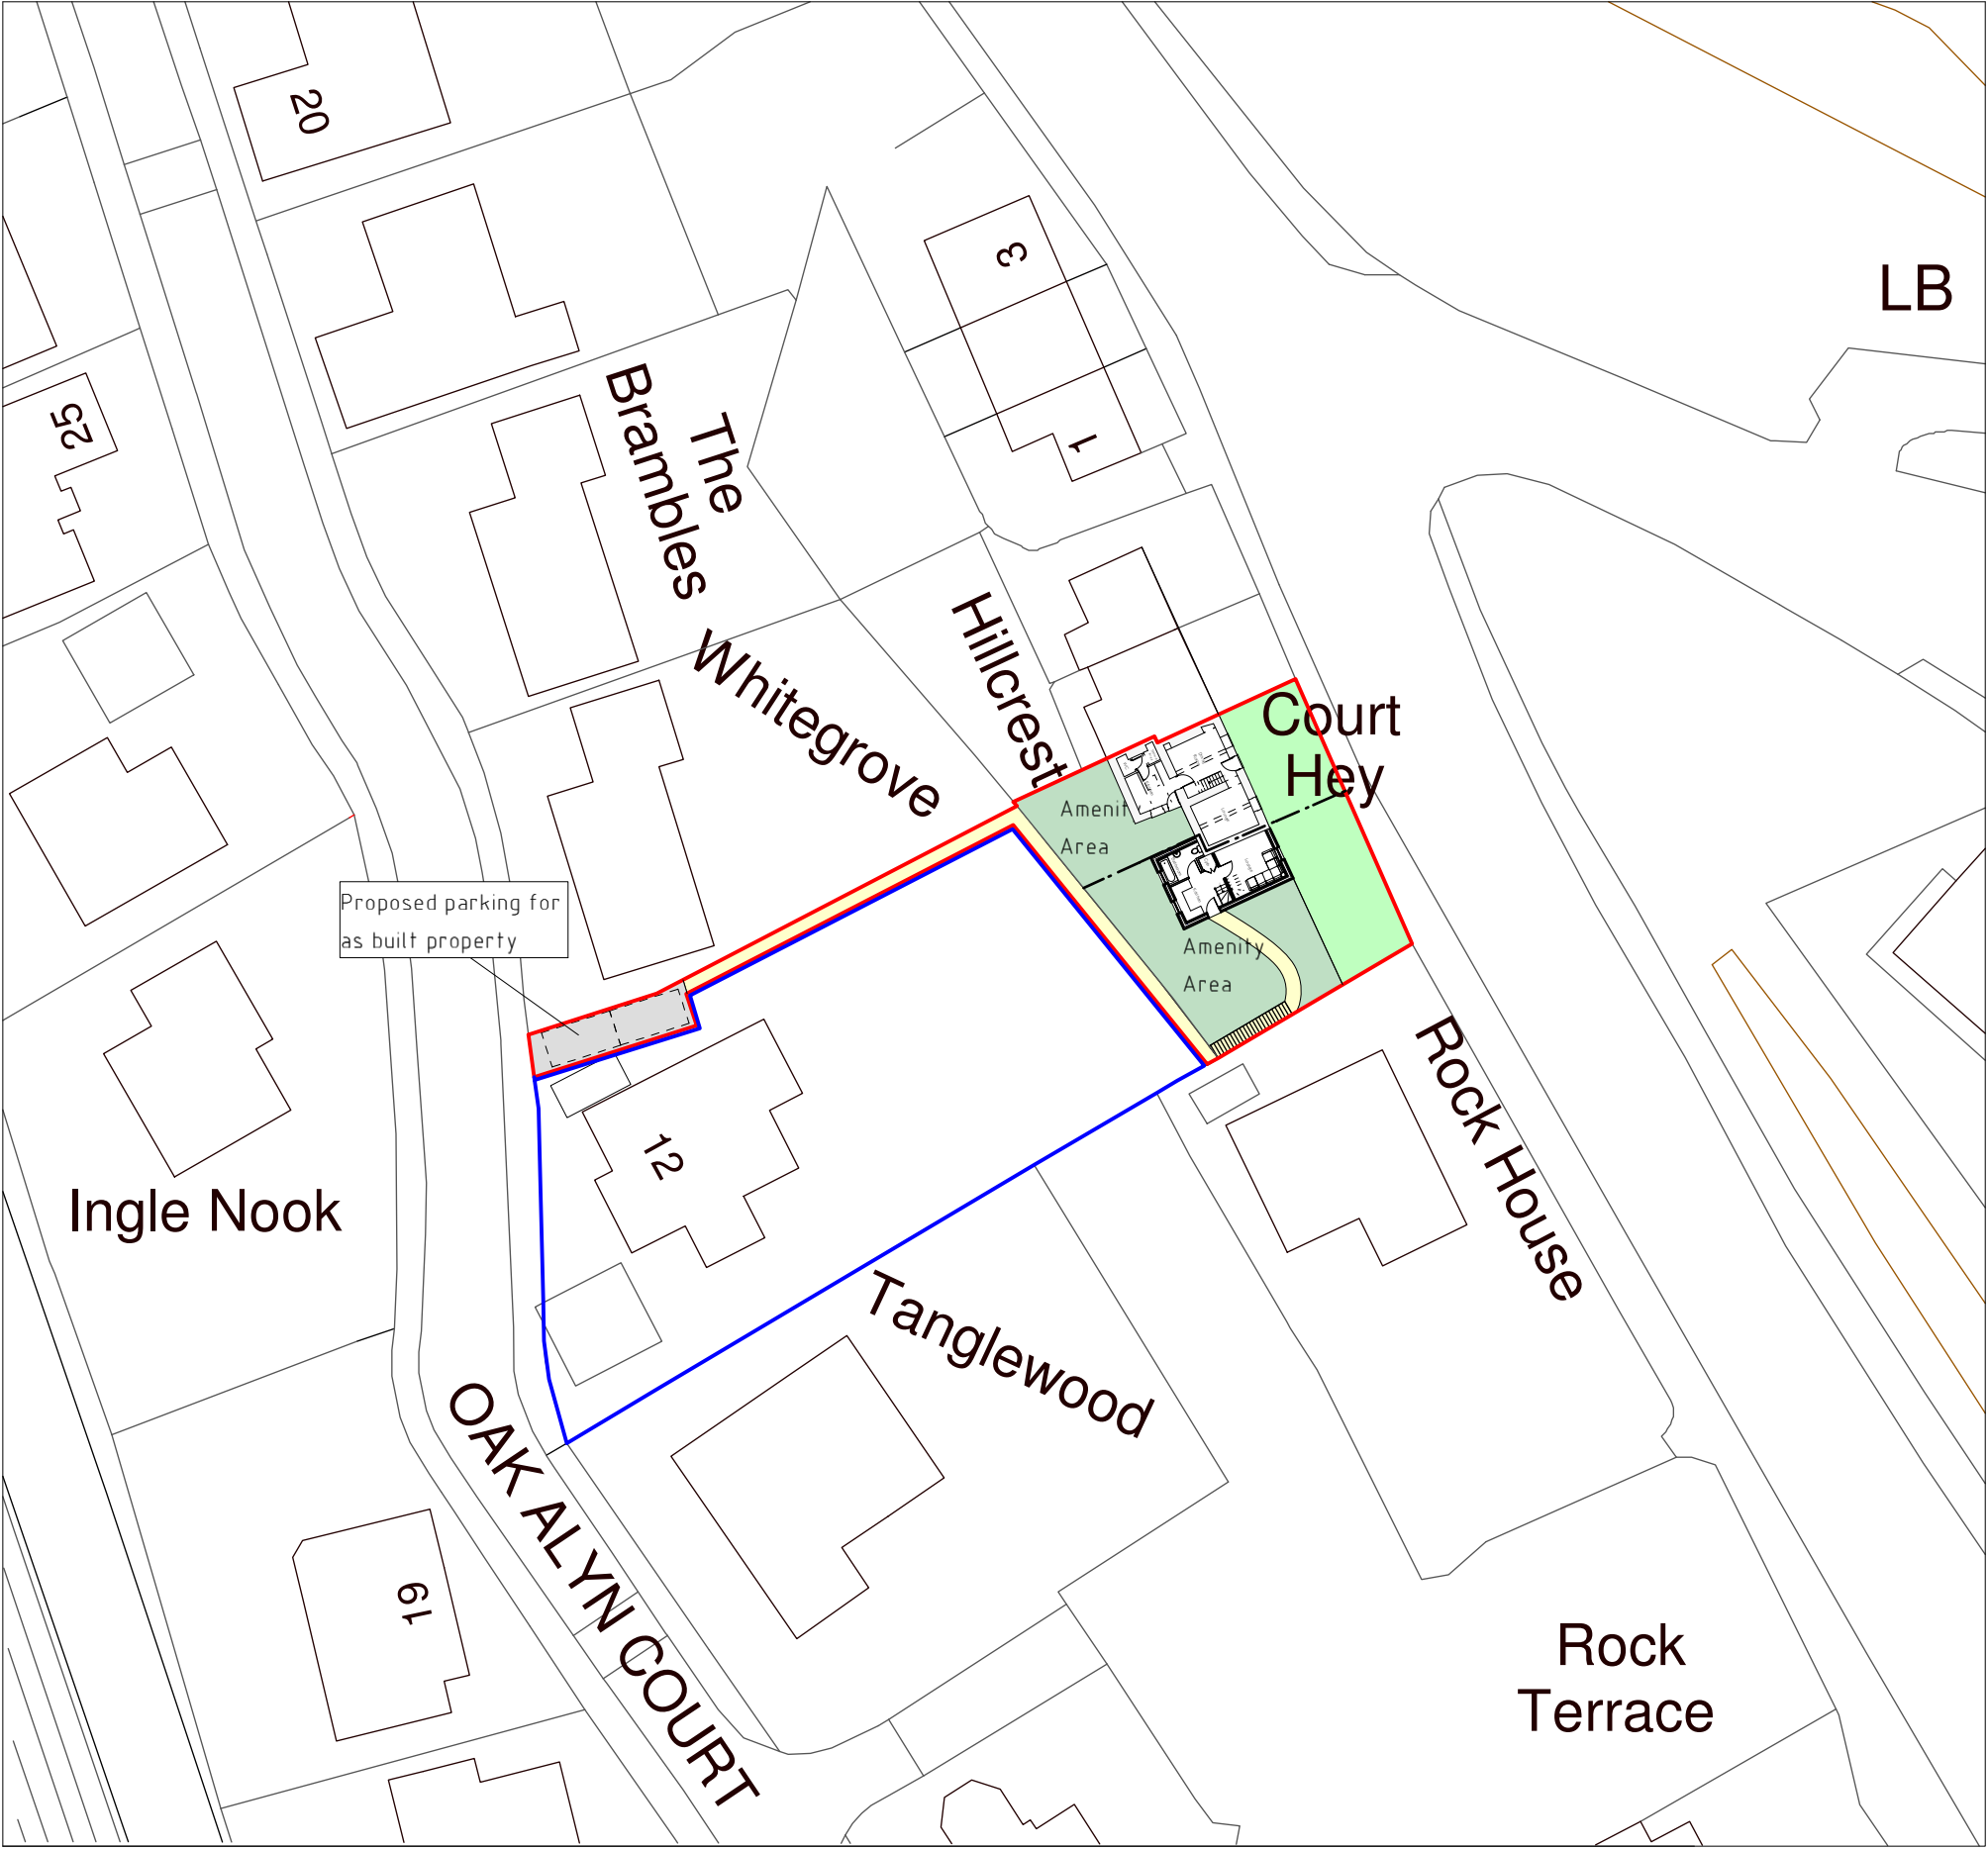

Site Plan 1:500

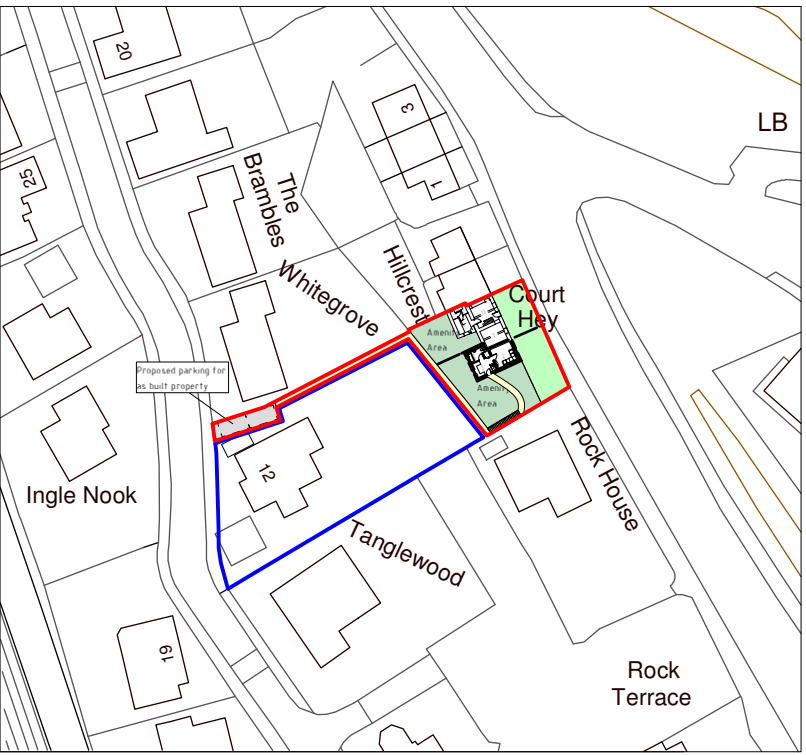

Location Plan 1:1250

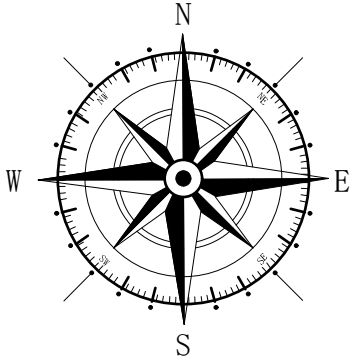

Key	
	Surrounding Buildings
	Application Site
	Land owned by applicant

Rev	Date	Detail	Initial

Project: Proposed Dwelling at Court Hey, 3 Hillcrest Cottage, Mold Road, Cefn Y Bedd, Wrexham. LL12 9US

Title: Site & Location Plan	Scale: (A2) 1:500 & 1:1250
-----------------------------------	----------------------------------

Drawn By: D.J.Edwrads	Date: Oct 2021
--------------------------	-------------------

Drawing No: E079/003	Sheet: 1 of 1
-------------------------	------------------

Office 3K4,
Redwither Business Tower,
Wrexham. LL13 9XT
Tel: 01978 356500
www.blueprintarchitectural.com
© copyright all rights reserved

LABC partner