


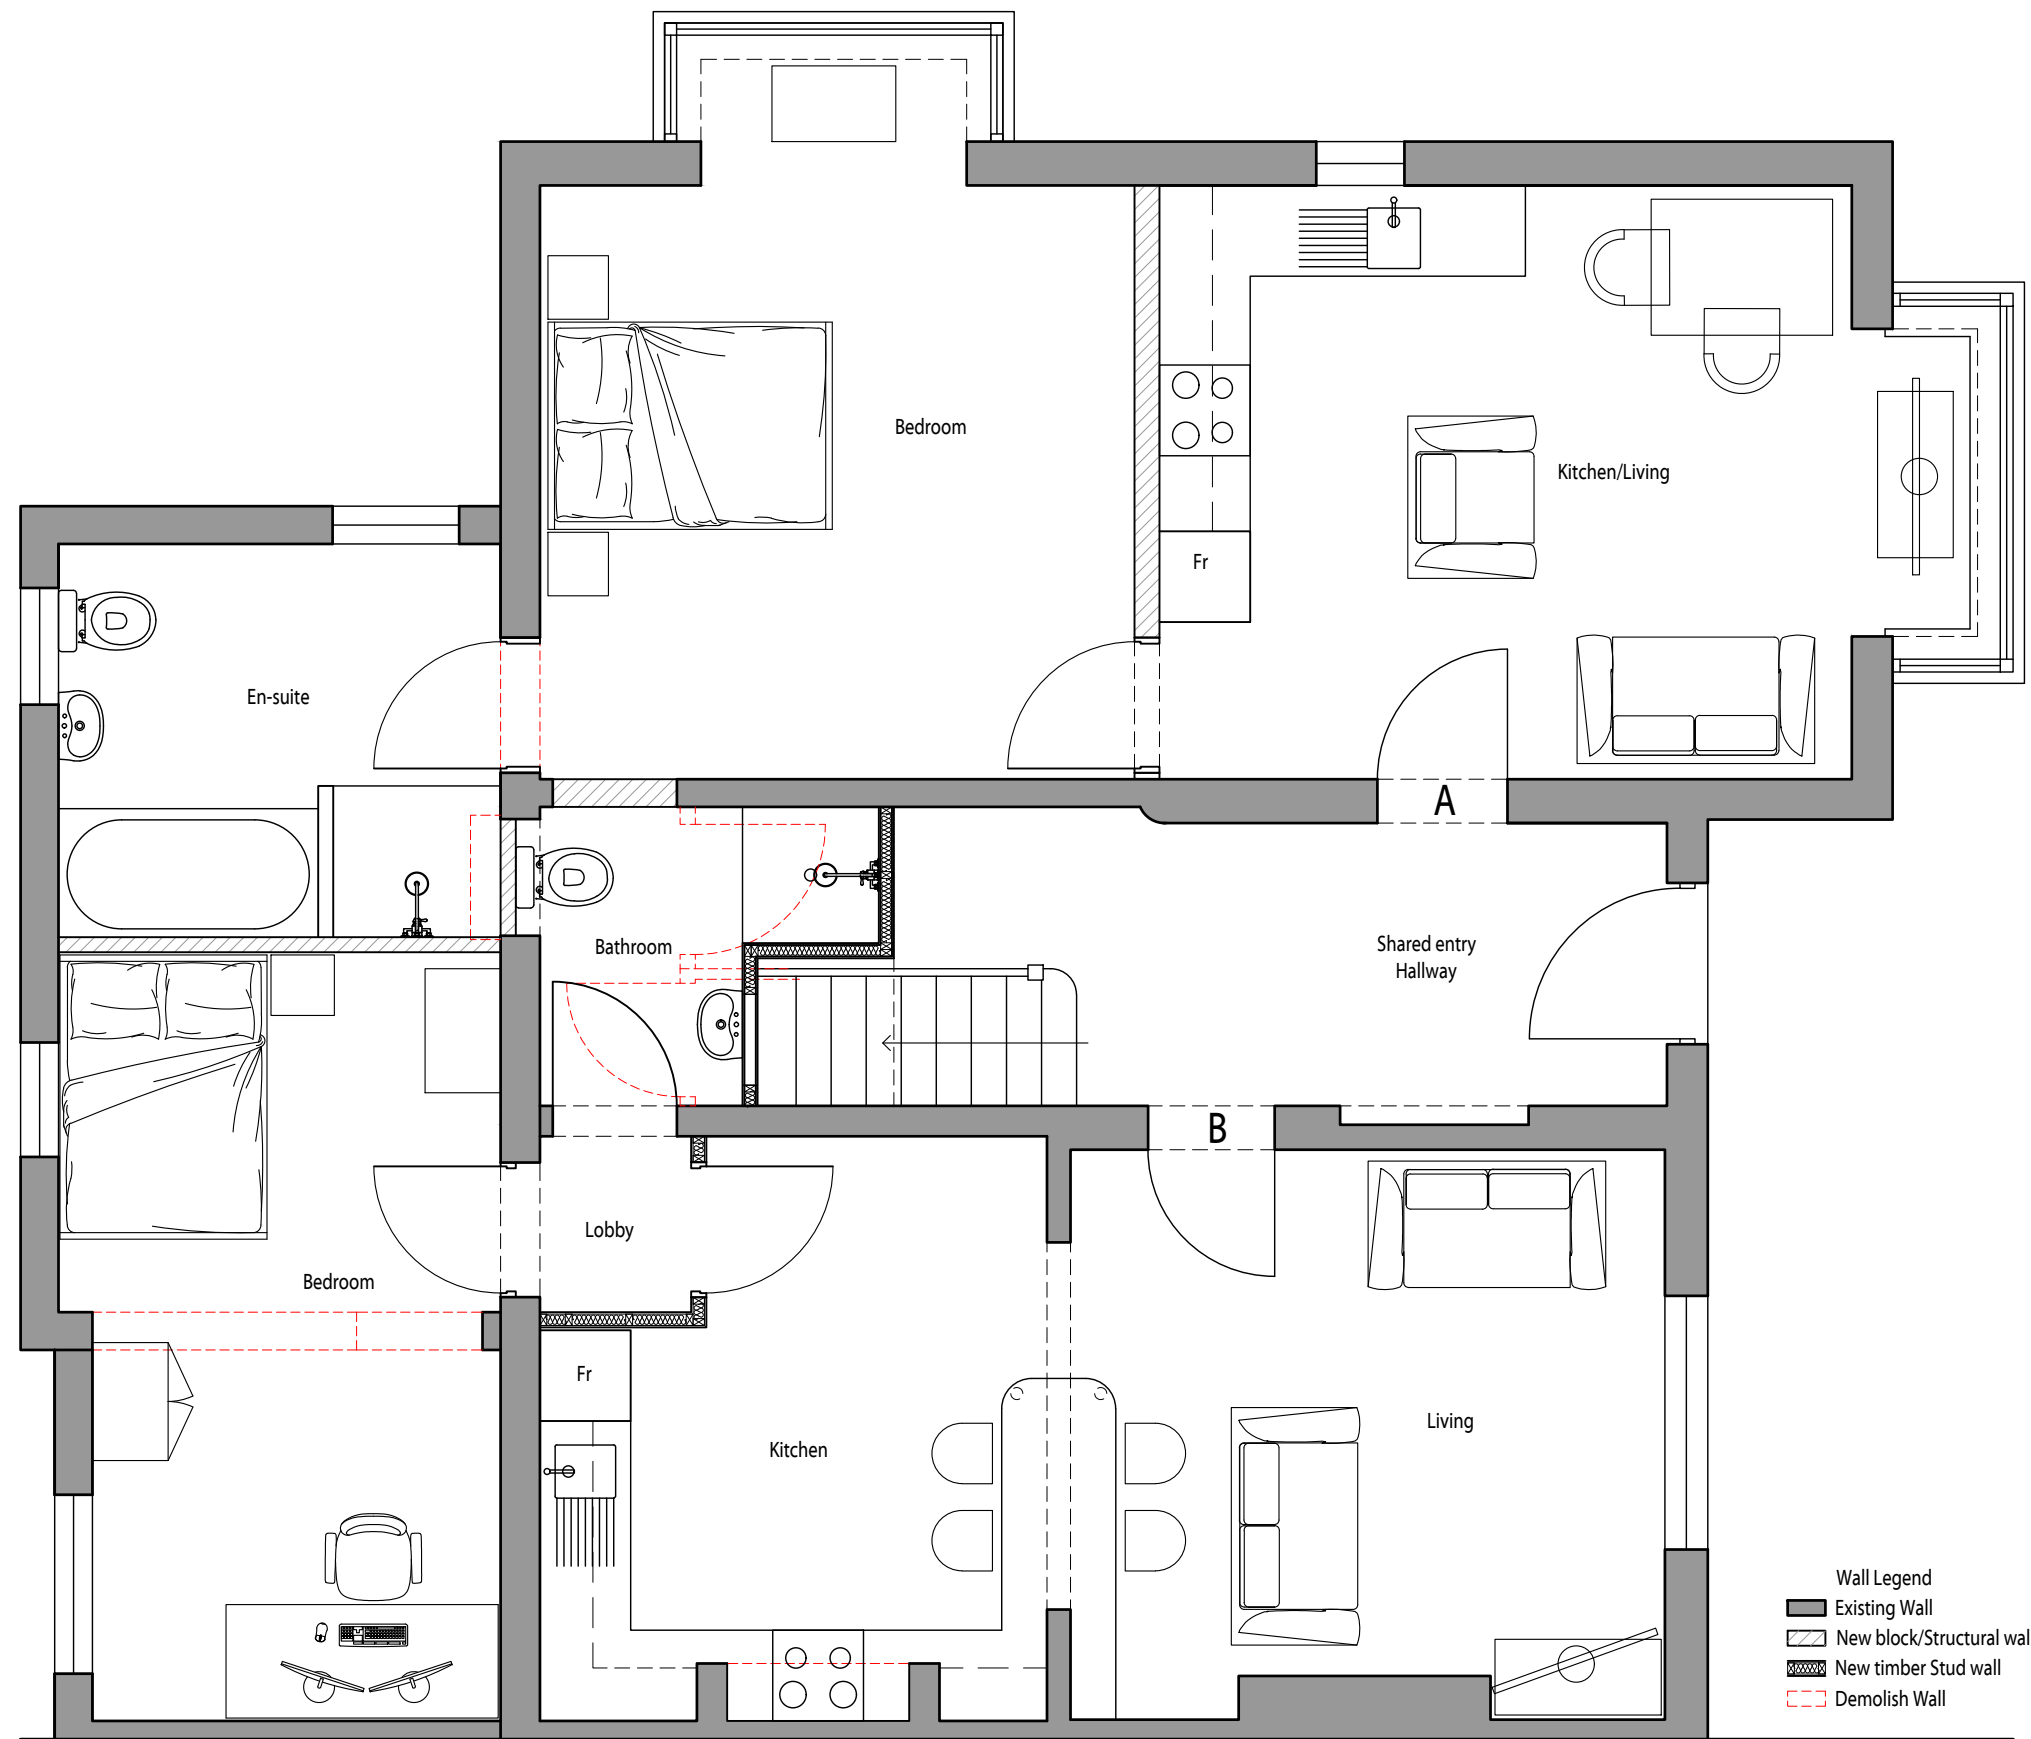


Notes			
A	PLANNING - NON MATERIAL AMENDMENT	AP	20.10.21
Rev	Description	By	Date

Do not scale from drawings.
Errors to be reported immediately to the architect.
To be read in conjunction with all relevant Architects',
Services and Structural Engineers' drawings.
All existing site, tree and building information has been compiled from different sources.
All dimensions to be checked on site.

© Copyright - Adam Pierpoint



The Mews, Bron-y-Garth, Oswestry, Shropshire, SY10 7LY
E adampierpoint@hotmail.co.uk
www.pointplanning.co.uk

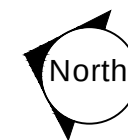

Project					Project No.
2 BERSHAM ROAD WREXHAM LL13 7UT					2004
Revision					A
Date	20.10.2021	Sign off	Designed	AP	Scale/Format
CAD File	PP / 2004 2 Bersham Road		Drawn	AP	1:50 / A3
Drawing Name					Drawing No.
EXISTING GROUND FLOOR PLAN					WD.10