


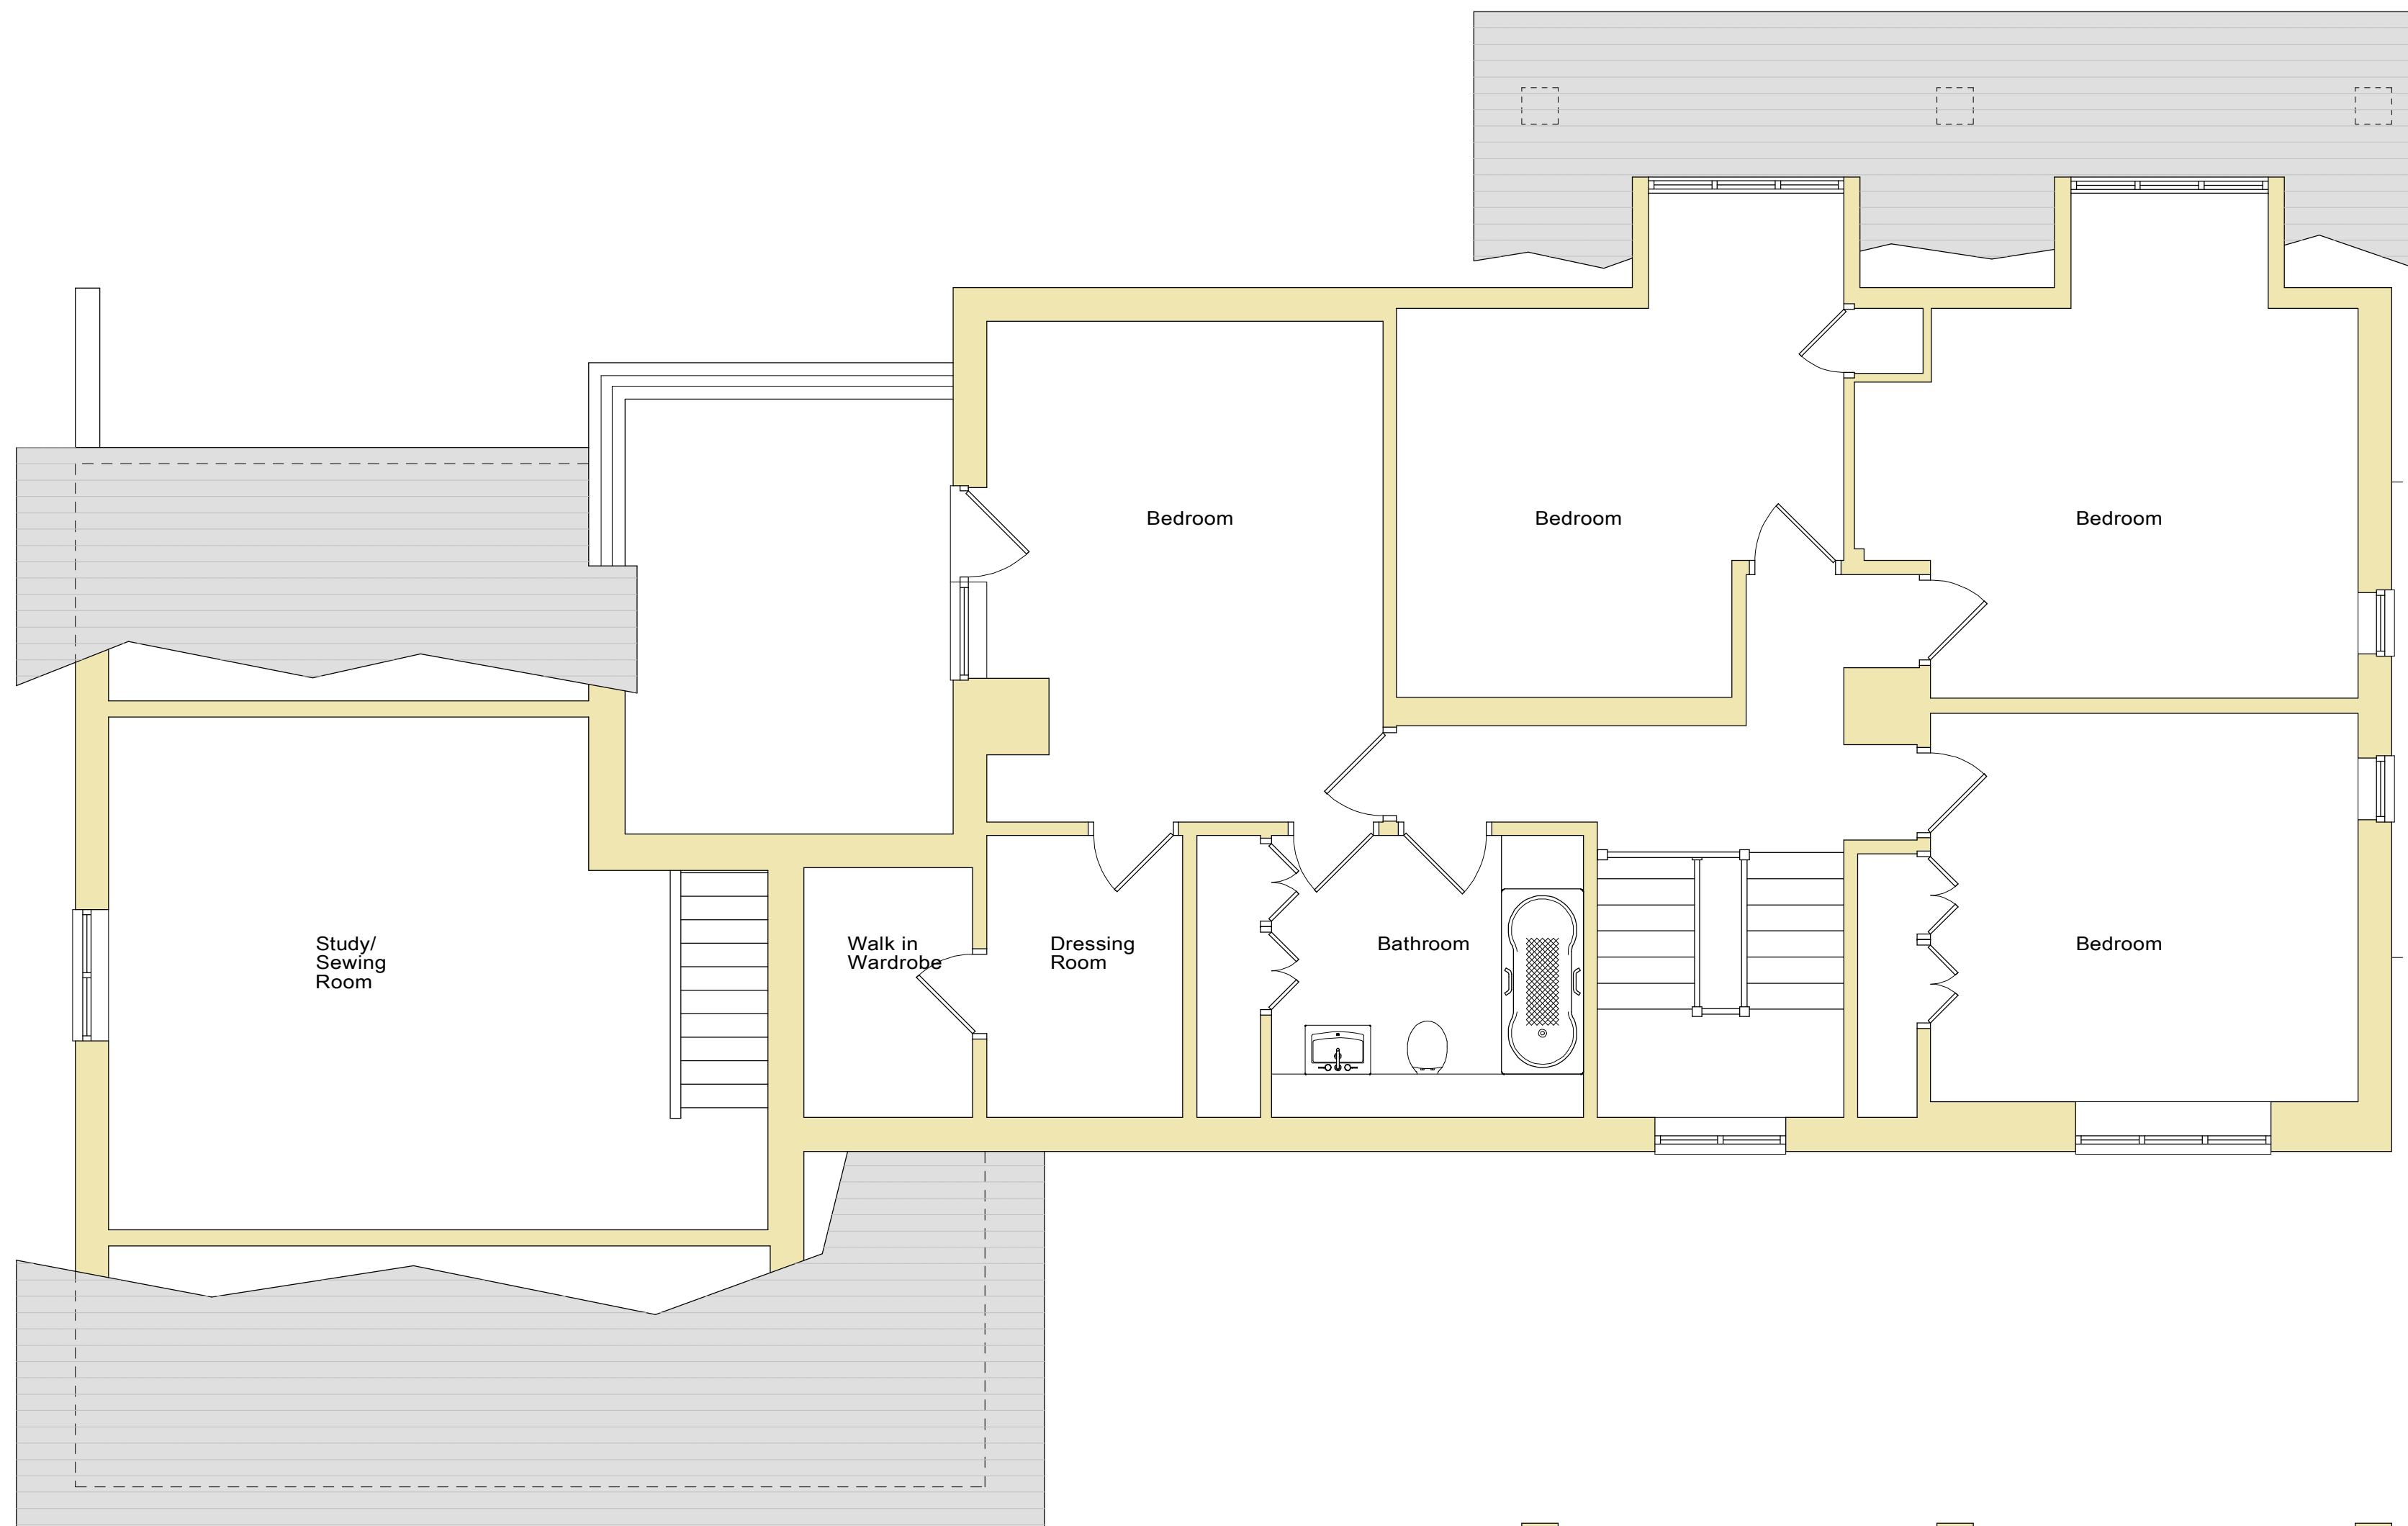

2 EXISTING FIRST FLOOR PLAN 1 : 50



1 EXISTING GROUND FLOOR PLAN 1 : 50



NOTES
 All drawings and specifications contained in this document are the copyright of ARH Architectural Design.
 All dimensions must be checked on site and not scaled from the drawings.
 All discrepancies must be notified to the Agent immediately.

KEY :

Rev	Date	Revisions
-	-	-
Drawn by :	Date :	
A.R. HEWITT	OCTOBER 2021	

ARH Architectural Design
 206 Liverpool Road,
 Whitchurch,
 Shropshire,
 SY13 1UT

Tel: 07891 147512
 e-mail
 arharchitecturaldesign@gmail.com

© copyright This drawing must not be reproduced without first obtaining written permission

Client :
 Mr And Mrs J. Parker

Job Title :
 PROPOSED EXTENSION AND ALTERATIONS TO
 PROVIDE ANNEXE ACCOMMODATION AT
 BETTISFIELD HALL FARM
 LANE FROM AVENUE FARM TO
 BETTISFIELD HALL FARM
 BETTISFIELD
 WHITCHURCH
 SHROPSHIRE
 SY13 2LB

Drawing Title :
 EXISTING FLOOR PLANS

Dwg No : SHA109/02	Scale : As Shown @ A1	Rev : -
-----------------------	--------------------------	------------