


Clear glazed units

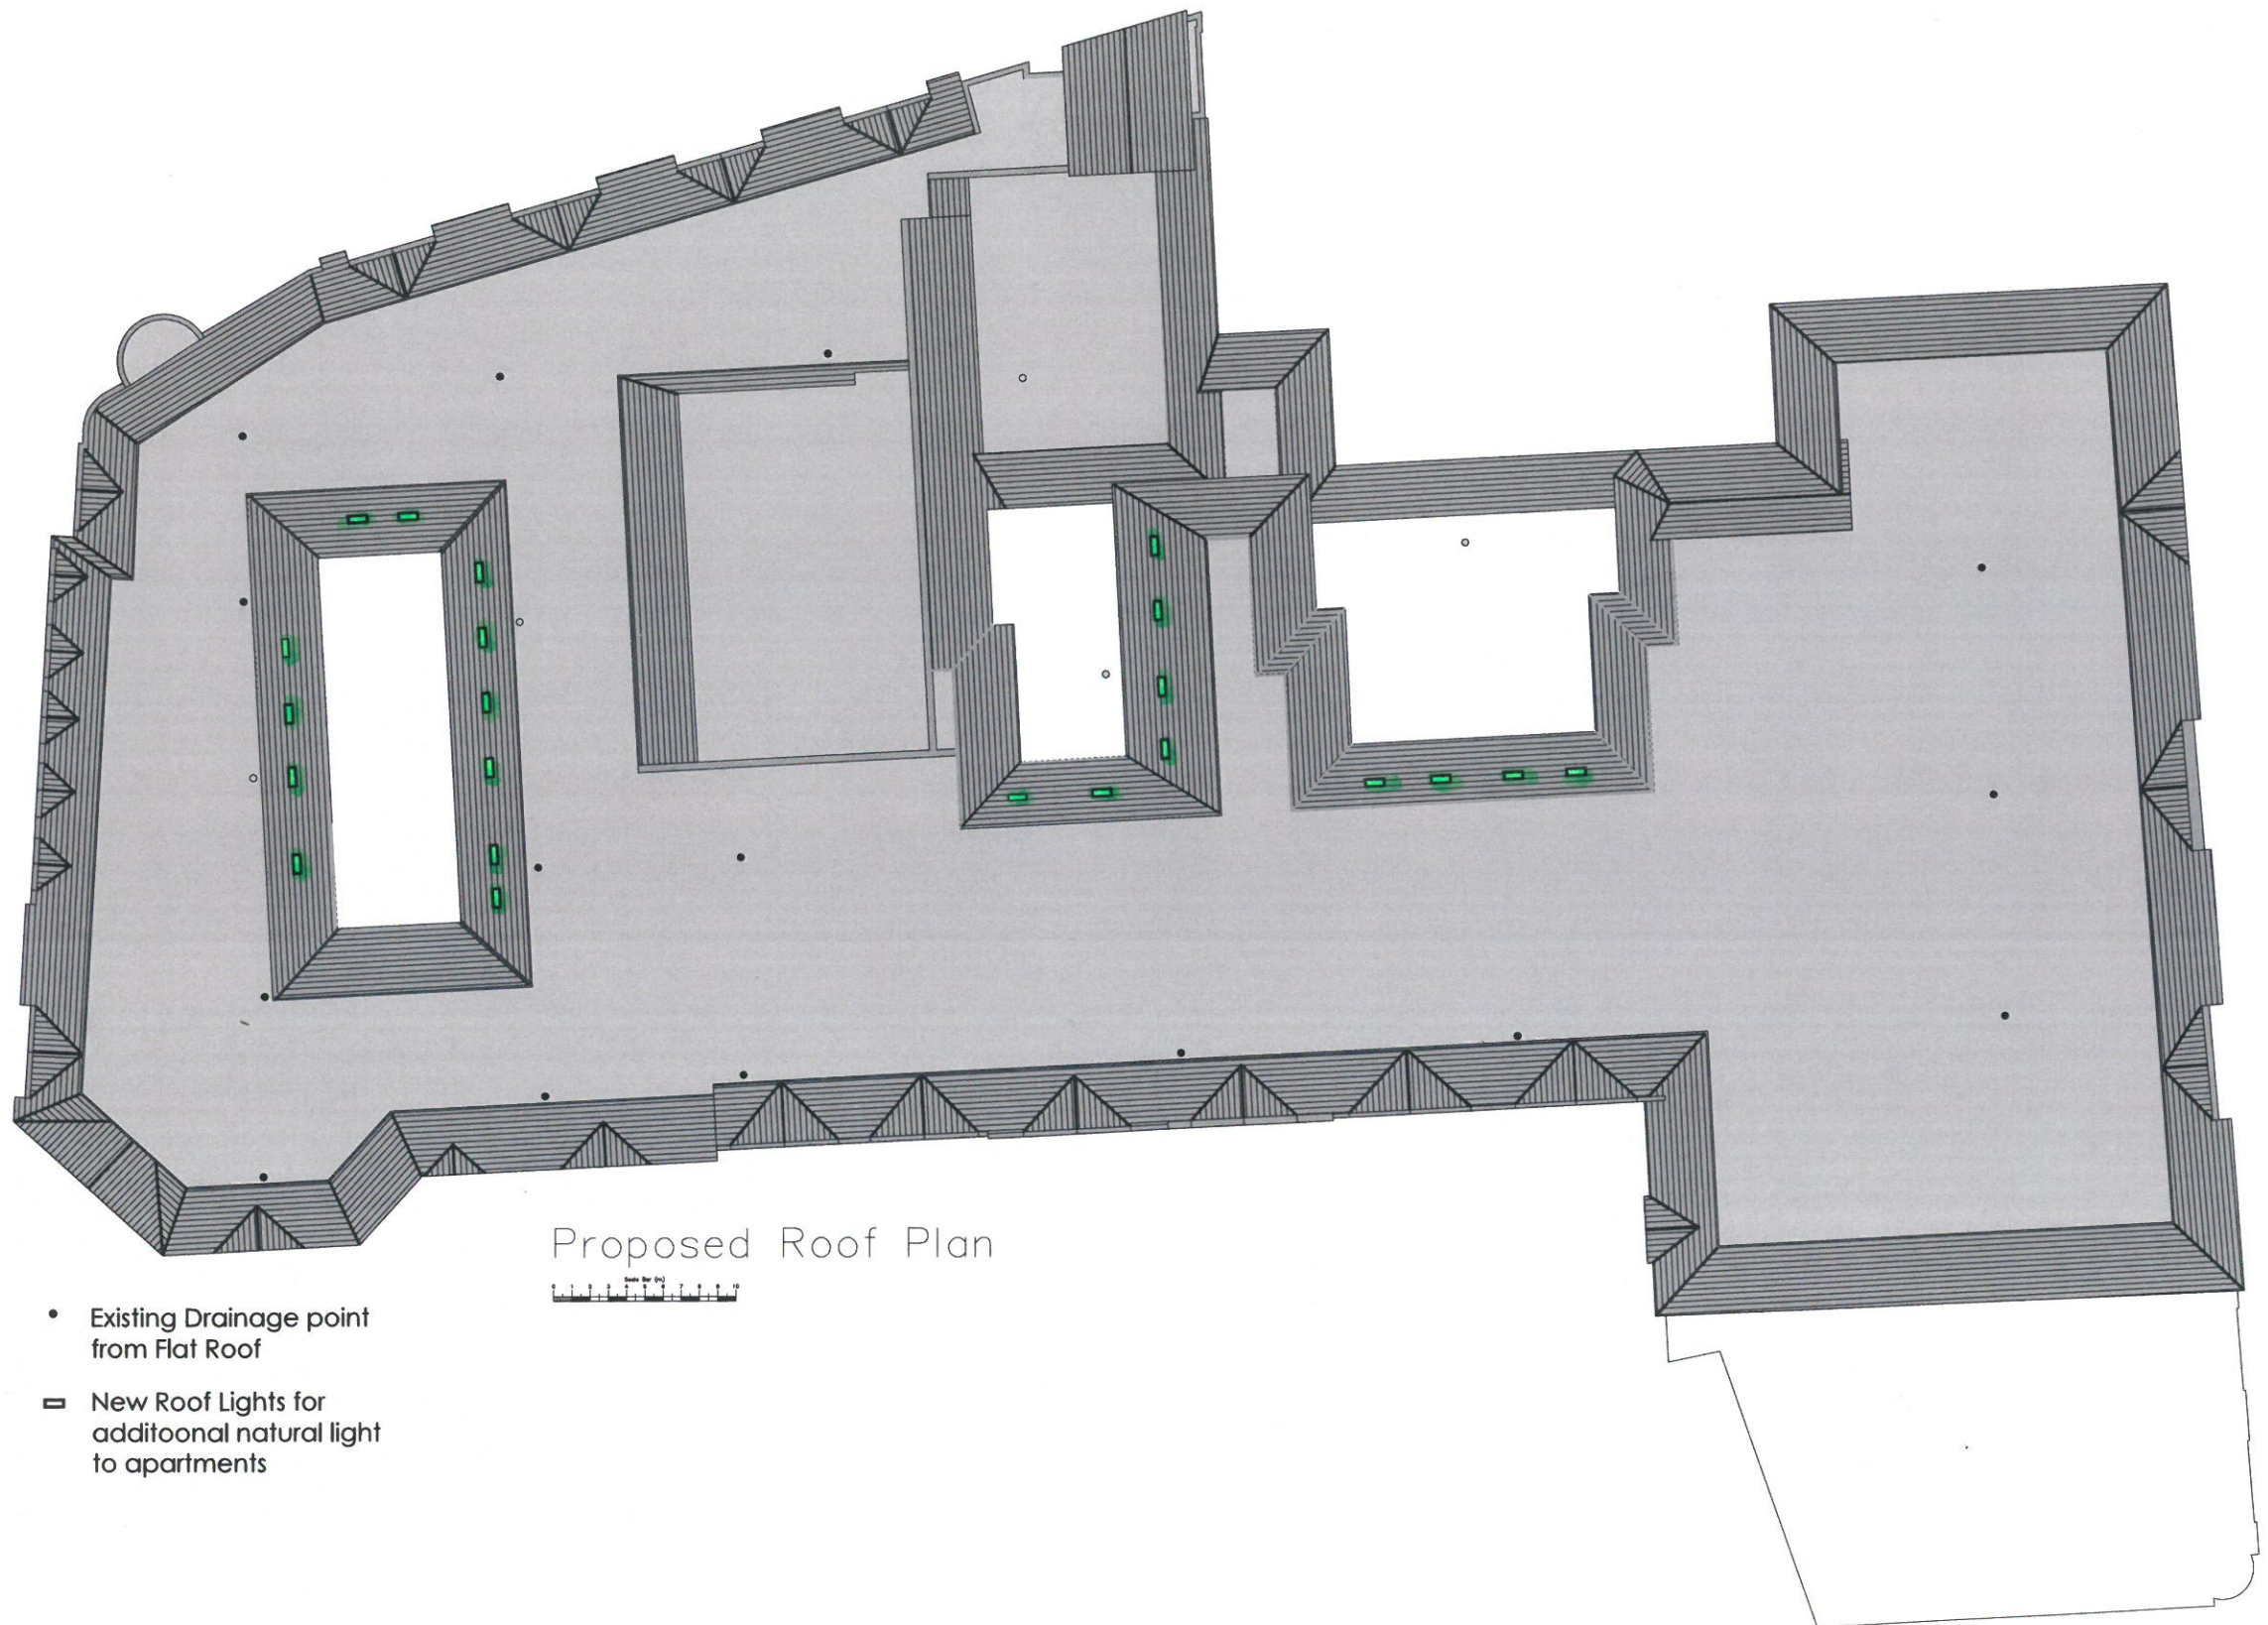

Proposed Roof Plan

- Existing Drainage point from Flat Roof
- ▣ New Roof Lights for additional natural light to apartments

NOTES:

DO NOT SCALE FROM THIS DRAWING.

1. This drawing is copyright of WardmanBrown. WardmanBrown is a trading name of Wardmans Architectural Services Limited.
2. All dimensions to be verified on site prior to any shop or site works being commenced.
3. Any discrepancies to be reported to the Designer BEFORE any work is put in hand.
4. This drawing must be read in conjunction with relevant consultants and specialists drawings.
5. This drawing must be read in conjunction with the drawings specified.

CDM 2015 - (Refer to Project Health & Safety Information)

HAZARDS

1. Live services adjacent/on site.
2. Excavations - Ground Collapse
3. Handling major components
4. Working at height - Falling
5. Machinery & Equipment
6. Ensure all blockwork has a minimum crushing strength of 3.5N/mm²
7. The weight of each block must not exceed 20Kg

A	12-11-18	Layout Updated
REV	DATE	DETAILS
REVISIONS:		



Wardman Brown

113 Stanhope Road South
Darlington, DL3 7SP
Tel: 01325 440227

info@wardmanbrown.com
www.wardmanbrown.com



Architectural Services Limited
Registered Practice

CLIENT:	Mandale				
PROJECT:	Henblas - Wrexham				
DRAWING TITLE:	Proposed Roof Plan				
PURPOSE OF ISSUE:	PLANNING				
SCALE:	1:400 @ A3				
DATE:	OCT18	DRAWN:	CB	DRG REVISION:	
DRAWING NO: L018022-014					A