



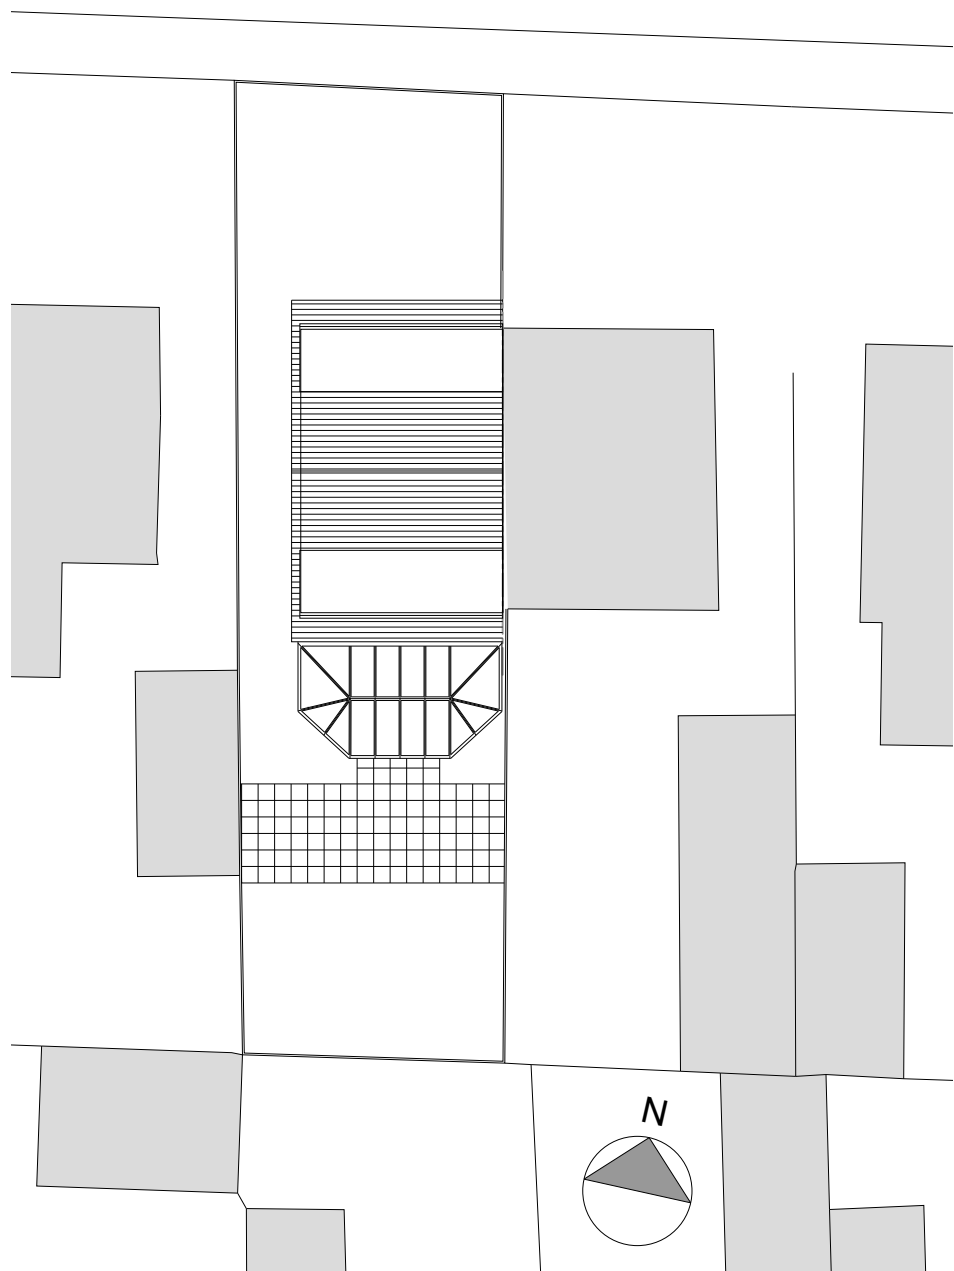

Existing Site Plan
scale 1:200

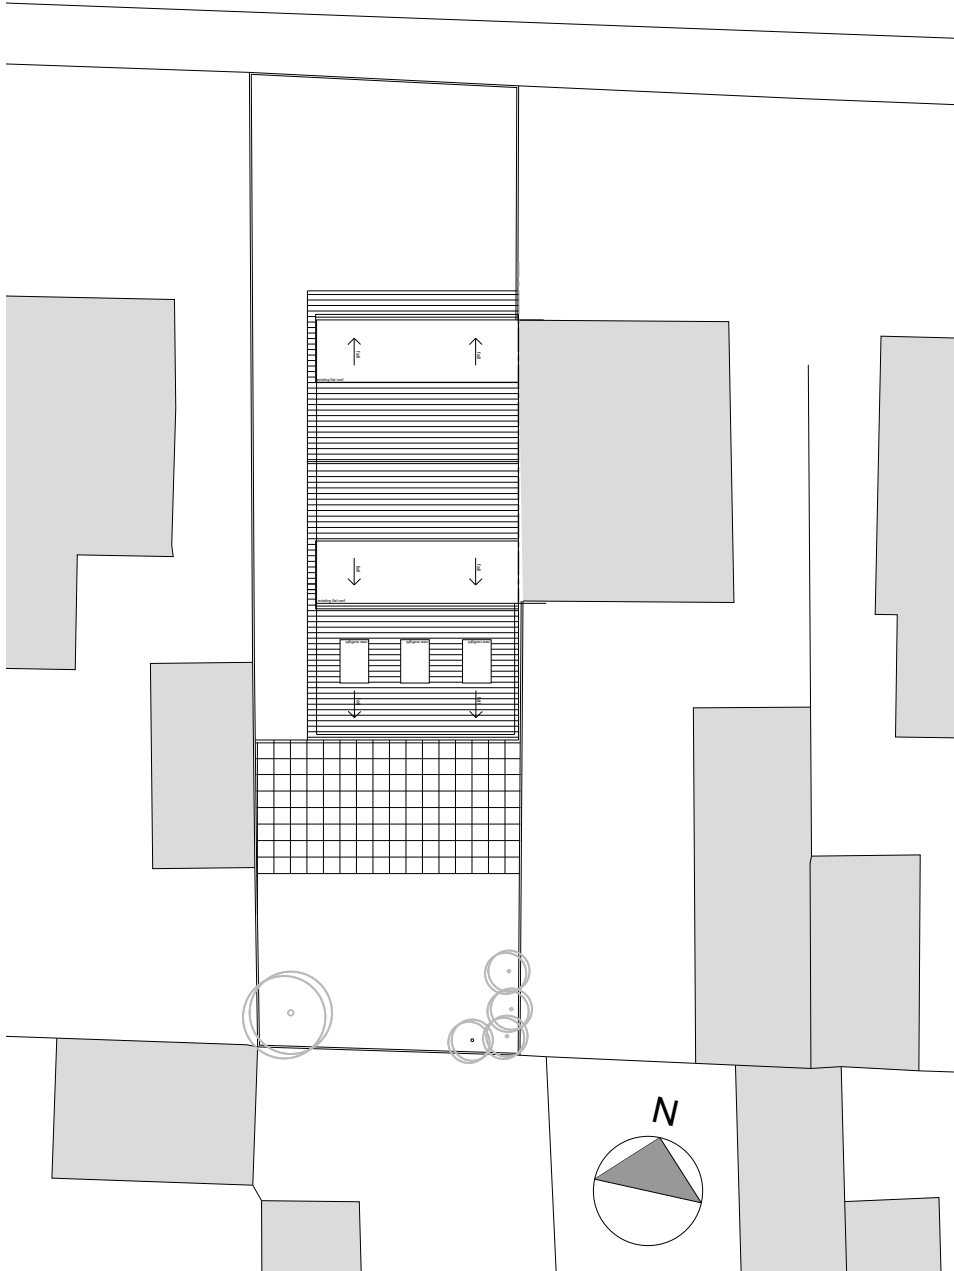

Proposed Site Plan
scale 1:200

NOTES

ALL DIMENSIONS AND LEVELS ARE TO BE CHECKED ON SITE

ANY DISCREPANCIES ARE TO BE REPORTED TO THE ARCHITECT BEFORE ANY WORK COMMENCES

THIS DRAWING SHALL NOT BE SCALED TO ASCERTAIN ANY DIMENSIONS WORK TO FIGURED DIMS ONLY

THIS DRAWING SHALL NOT BE REPRODUCED WITHOUT EXPRESS WRITTEN PERMISSION FROM REVEL ARCHITECT.

READ IN CONJUNCTION WITH ALL RELEVANT DRAWINGS, SPECIFICATIONS, CONSULTANTS, SPECIALISTS, SUBCONTRACTORS DRAWINGS/ SPECIFICATIONS.

P2 16.11.18 Exterior wall & interior amendments		
P1 05.10.18 Planning Issue		
rev	date/ints	description
project		
26 CHERRY TREE ROAD		
location		
BRADLEY - WREXHAM - LL11 4DN		
client		
MAGGY THOMAS		
2 Ewloe Heath Buckley Flintshire CH7 3PU Mobile: 07496821131 Email: Joeweigh@revelarchitech.co.uk		
drawing title		
EXISTING & PROPOSED SITE PLANS		
dwg purpose		
PLANNING ISSUE		
scale	1:200	drawn JMW checked JMW
@ sheet size	A3	rev date 11.18
2018001	002	P2
job number	drawing number	revision