


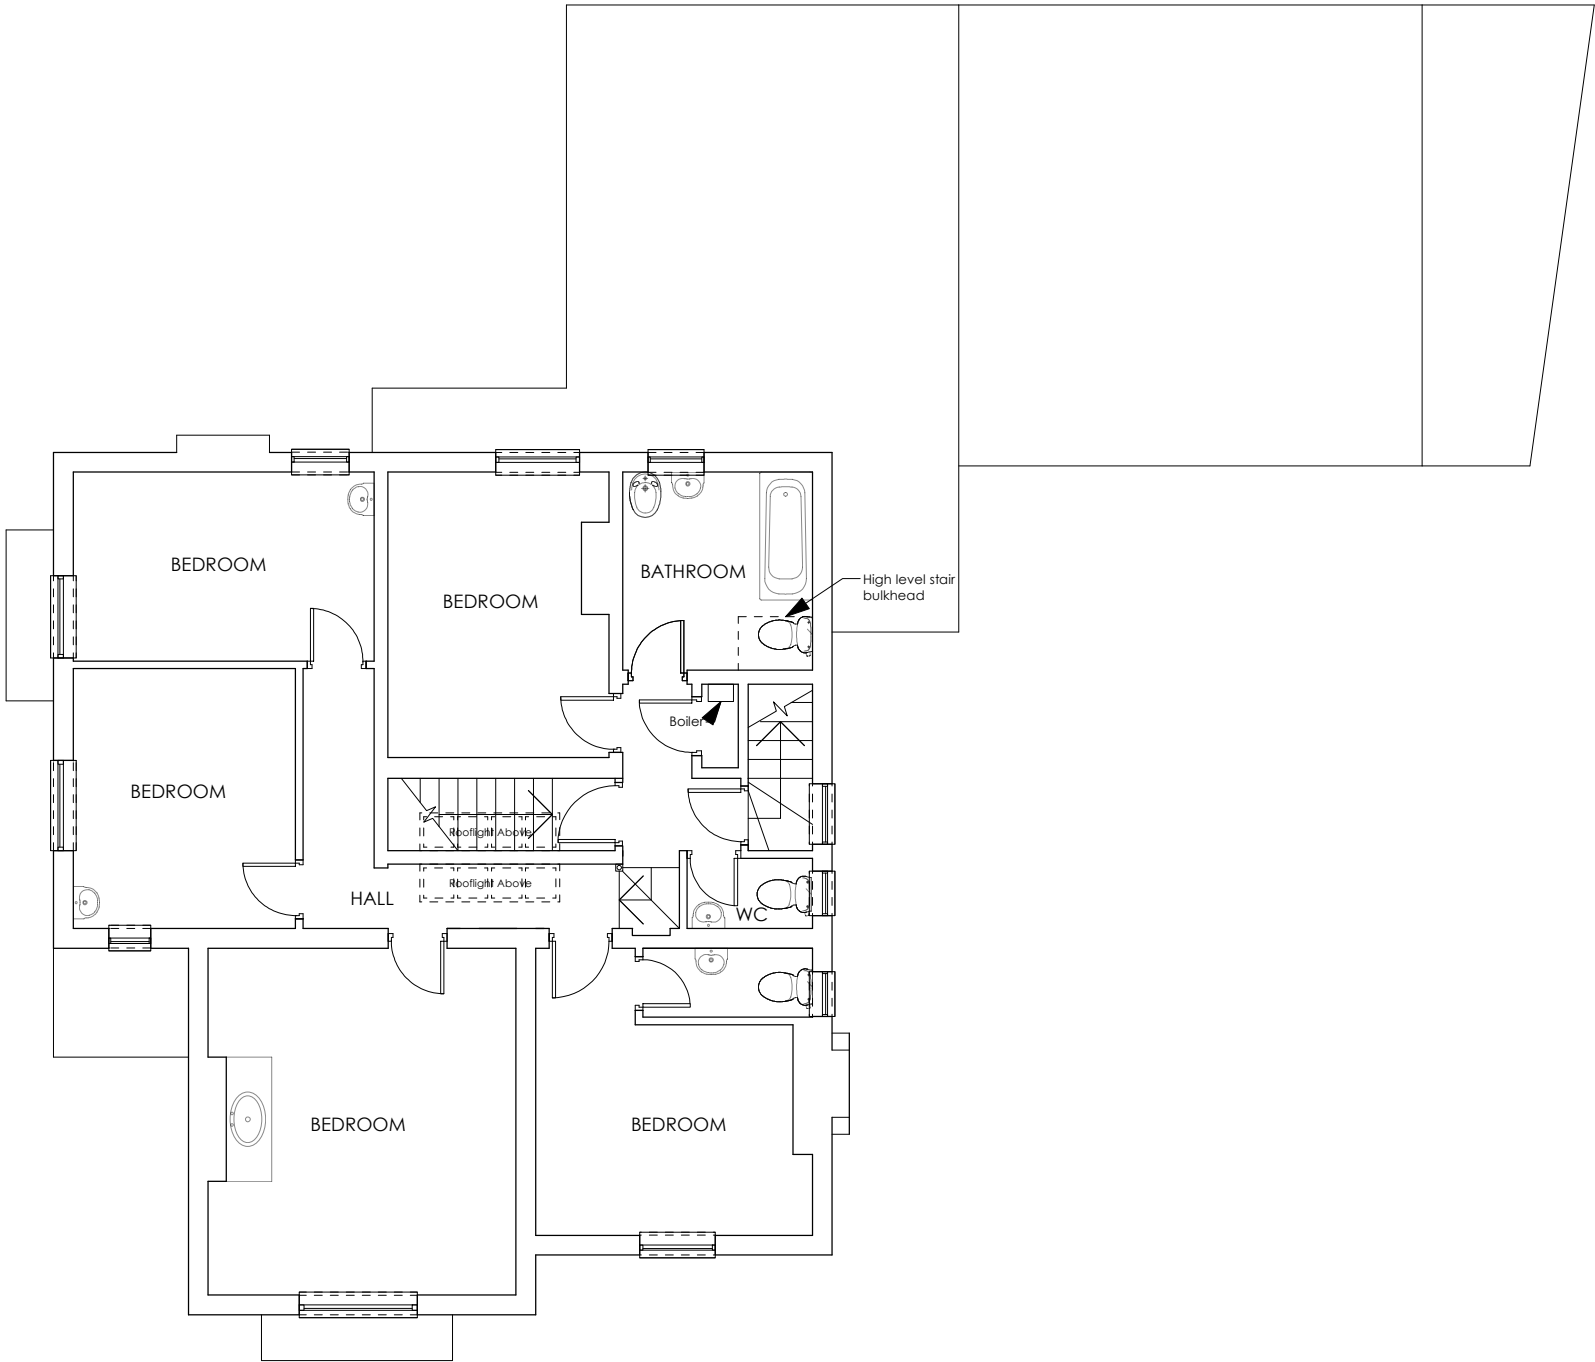

- NOTES
- This drawing is copyright of Candy and Lofthouse Ltd. and may not be reproduced in any way without their specific permission.
 - All dimensions are to be checked on site. Do not scale from this drawing, work to figured dimensions only. Any queries please contact the architects.

NOTES

1. Scheme is subject to detailed site surveys and relevant Statutory Approvals

Ⓐ External store indicated. 06.11.2018

REVISION DETAILS date / by

- Preliminary
- For Approval
- Tender
- Construction

CLIENT

Mersten

PROJECT

48 Alexandra Road
Wrexham
LL13 7SH

DRAWING TITLE

First Floor Plan - As Existing

SCALE drawn by date

1:100@ A3 JC 15-10-2018

DRAWING NO. revision

18-200-103 Ⓐ



T: 0151 207 4371 • F: 0151 207 7087