


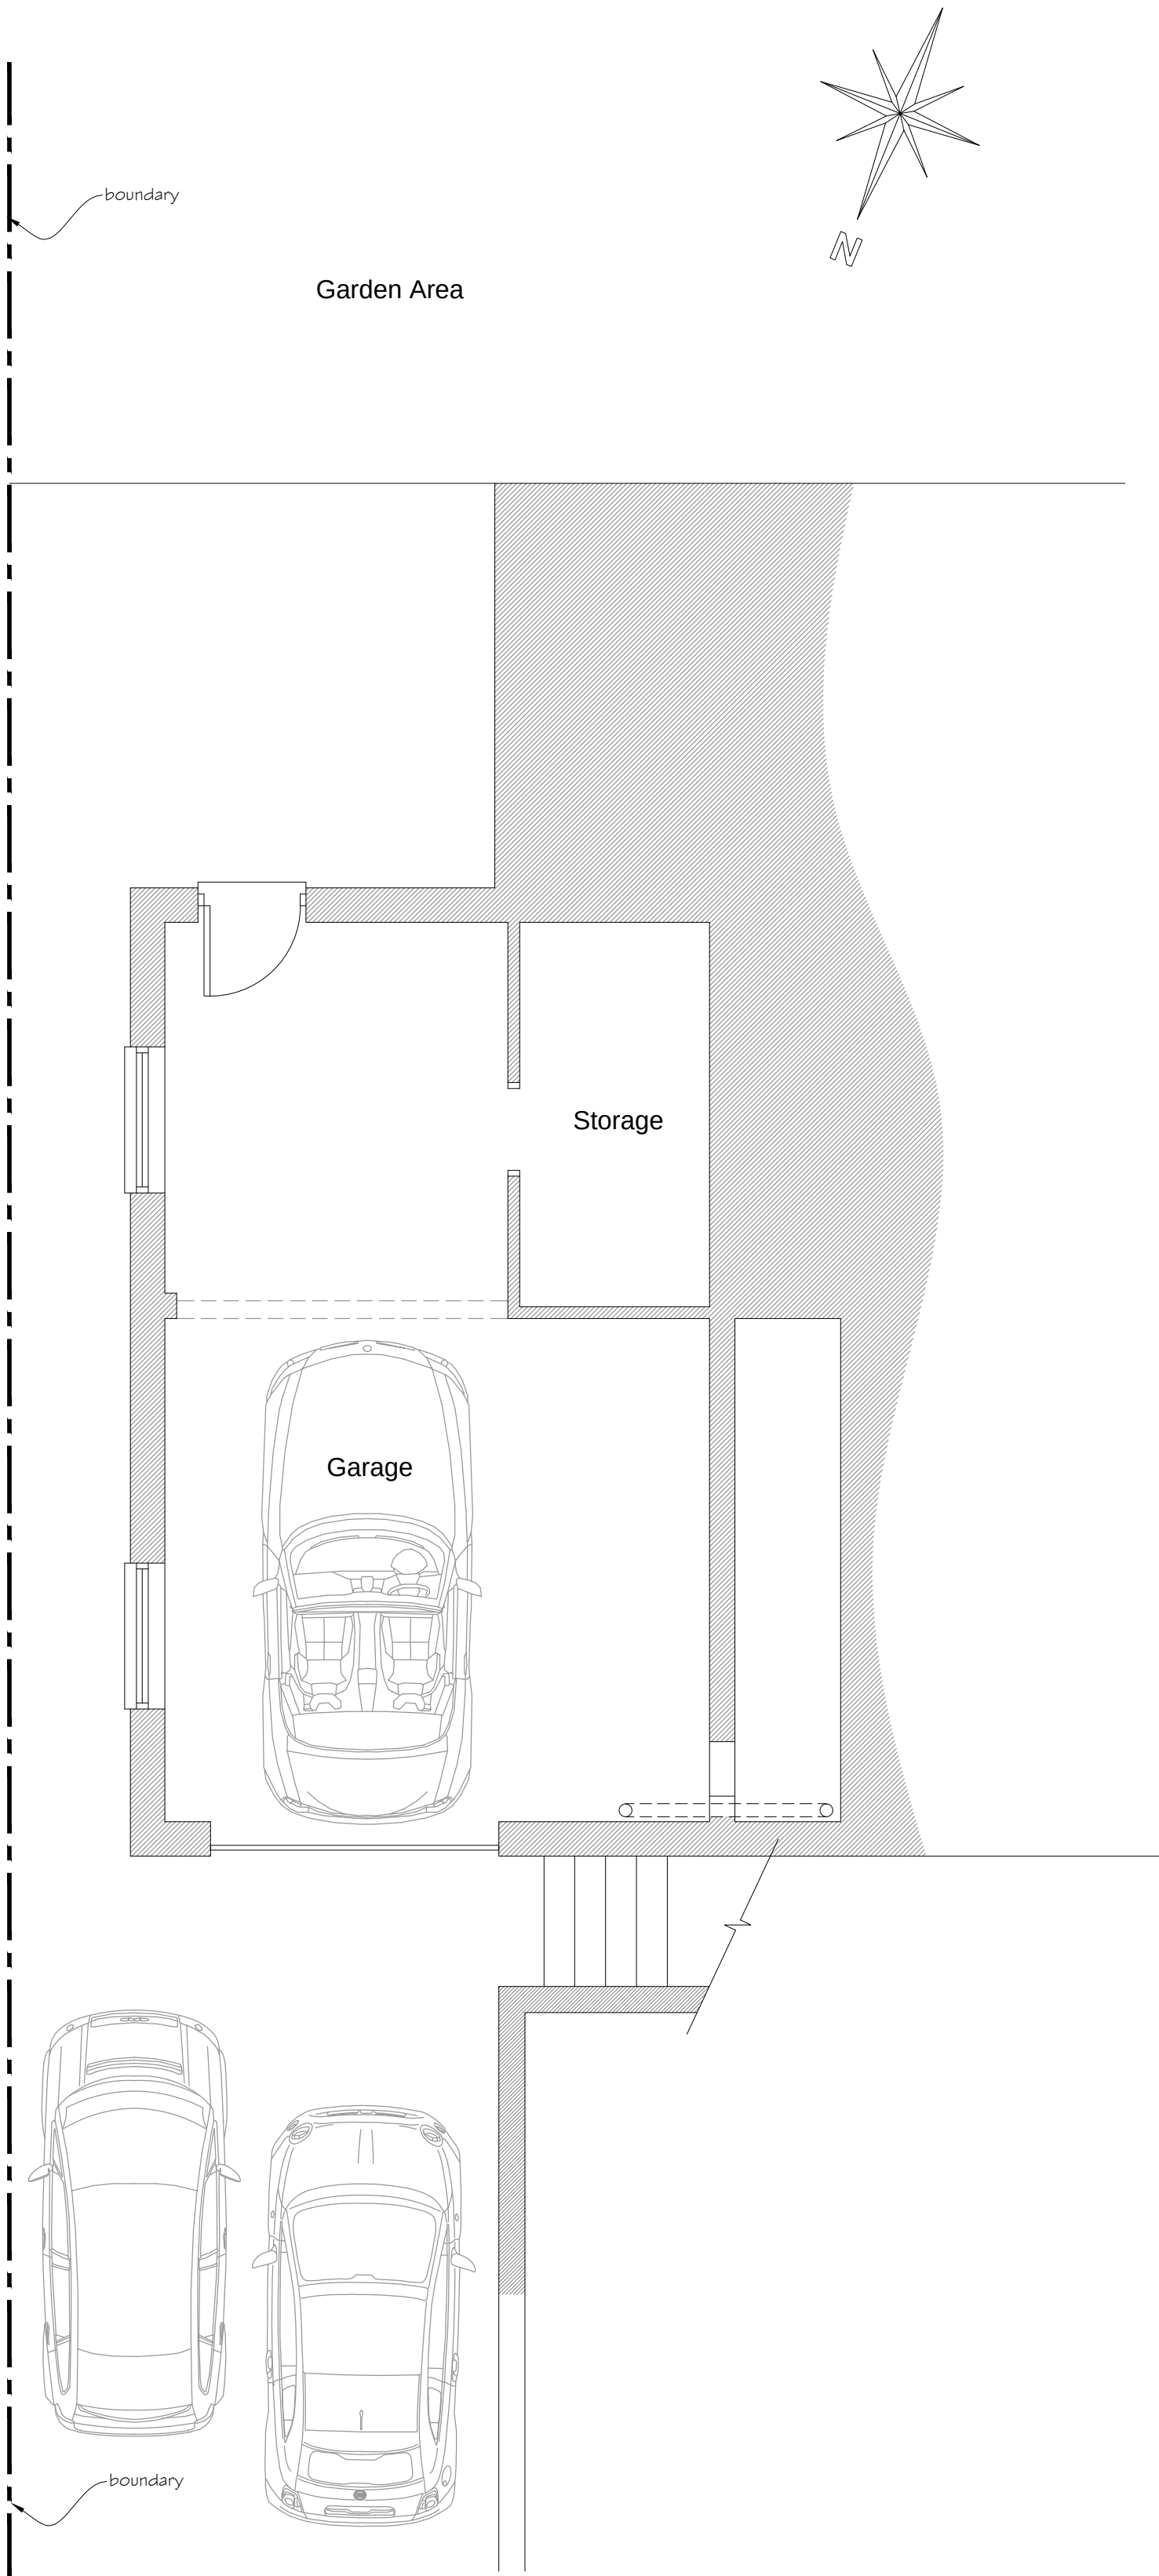


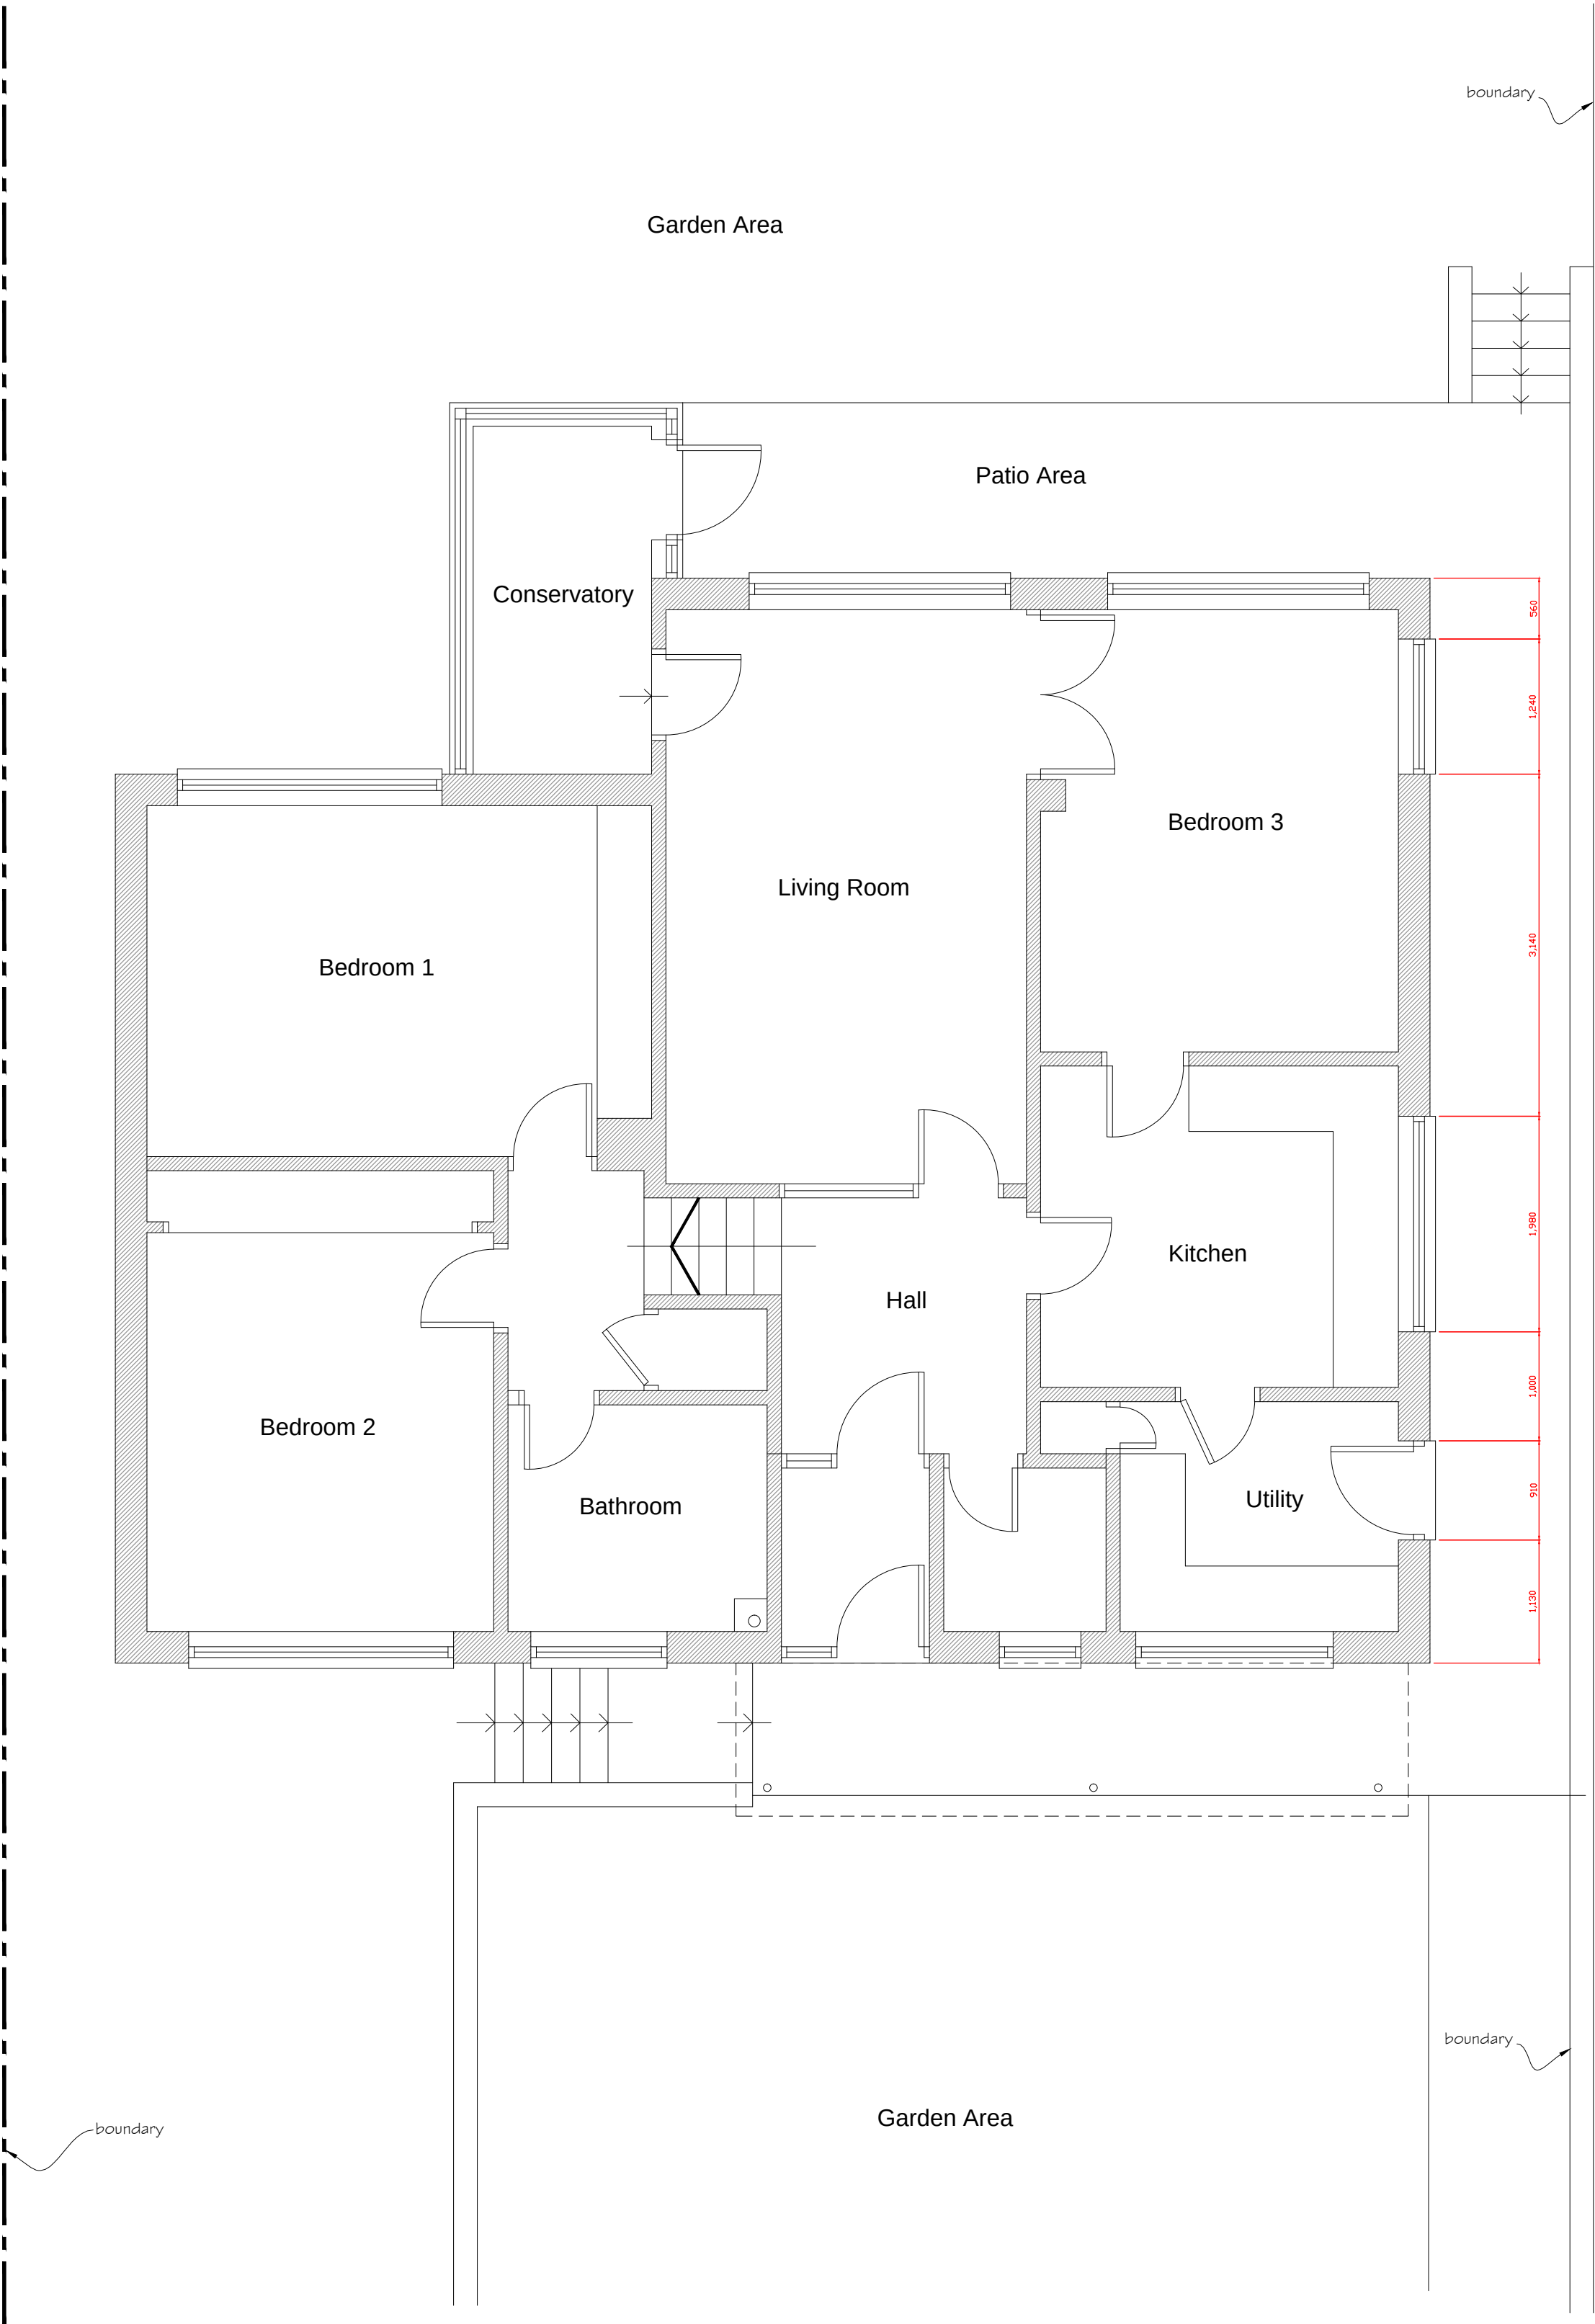

Existing Lower
Floor Plan
1:50

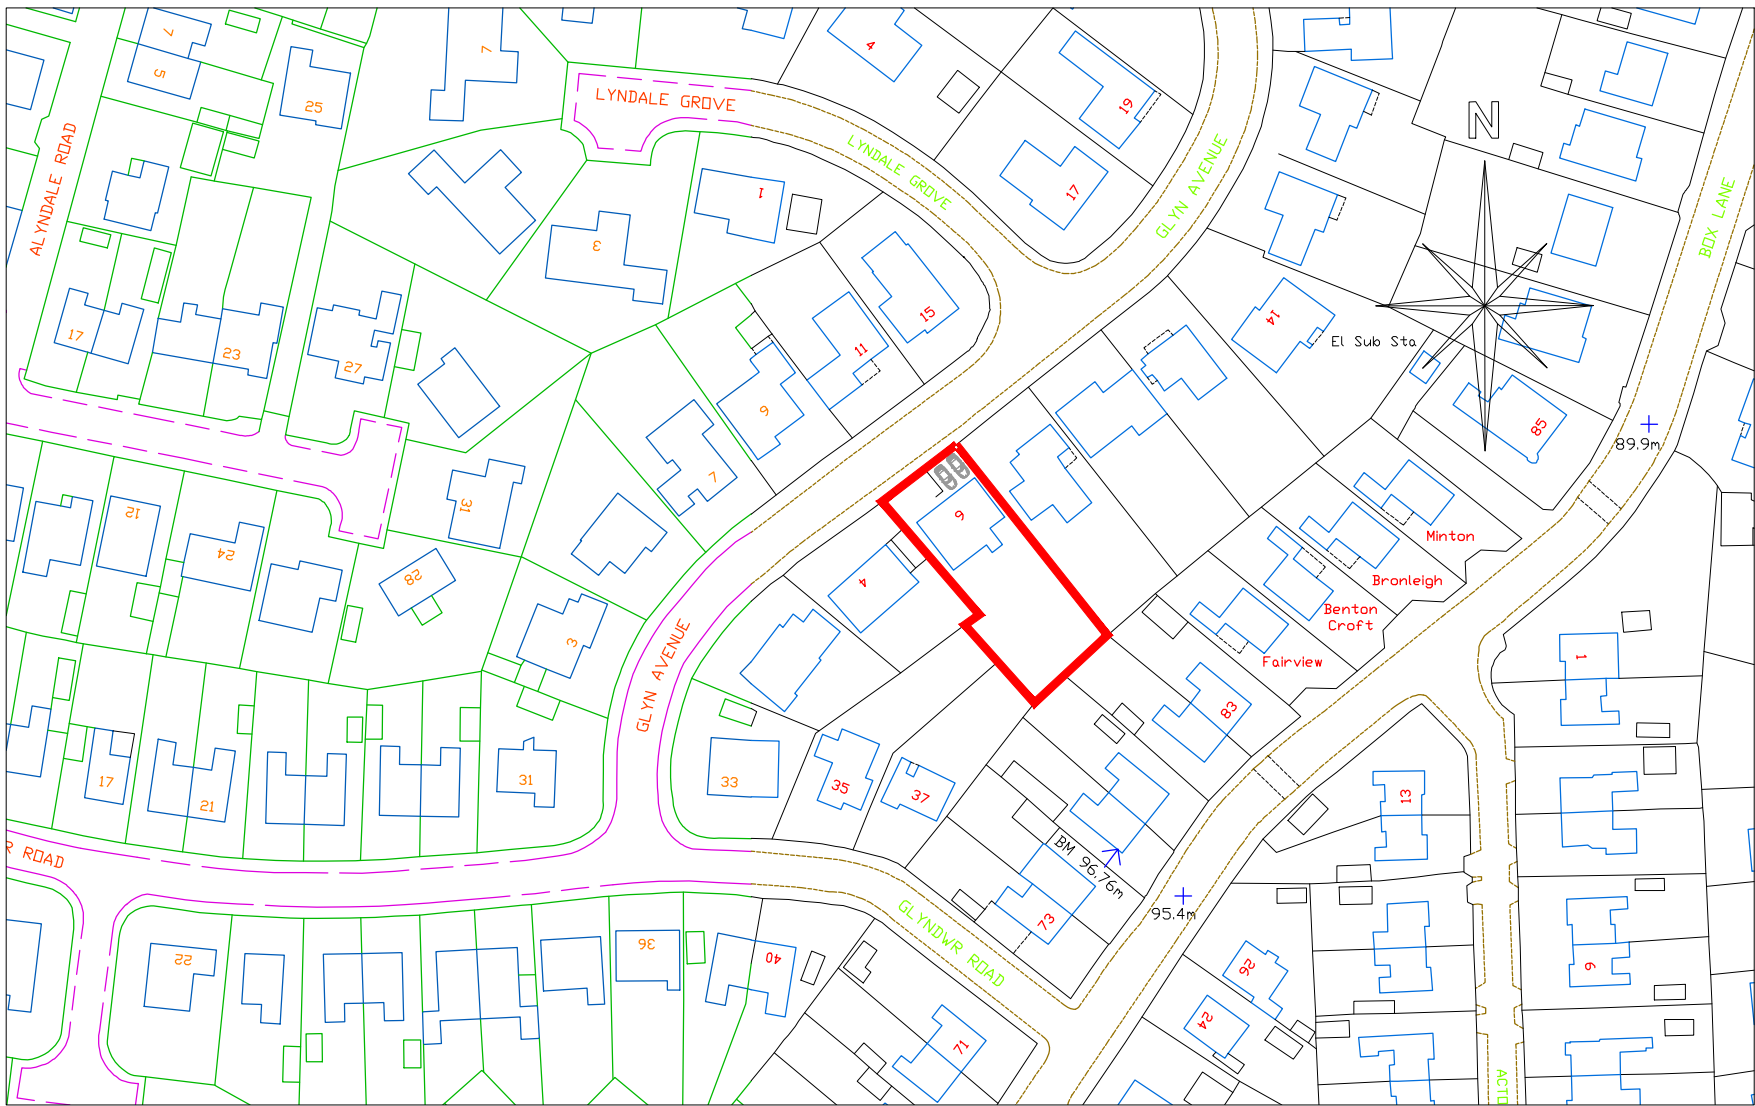

Existing Upper
Floor Plan
1:50

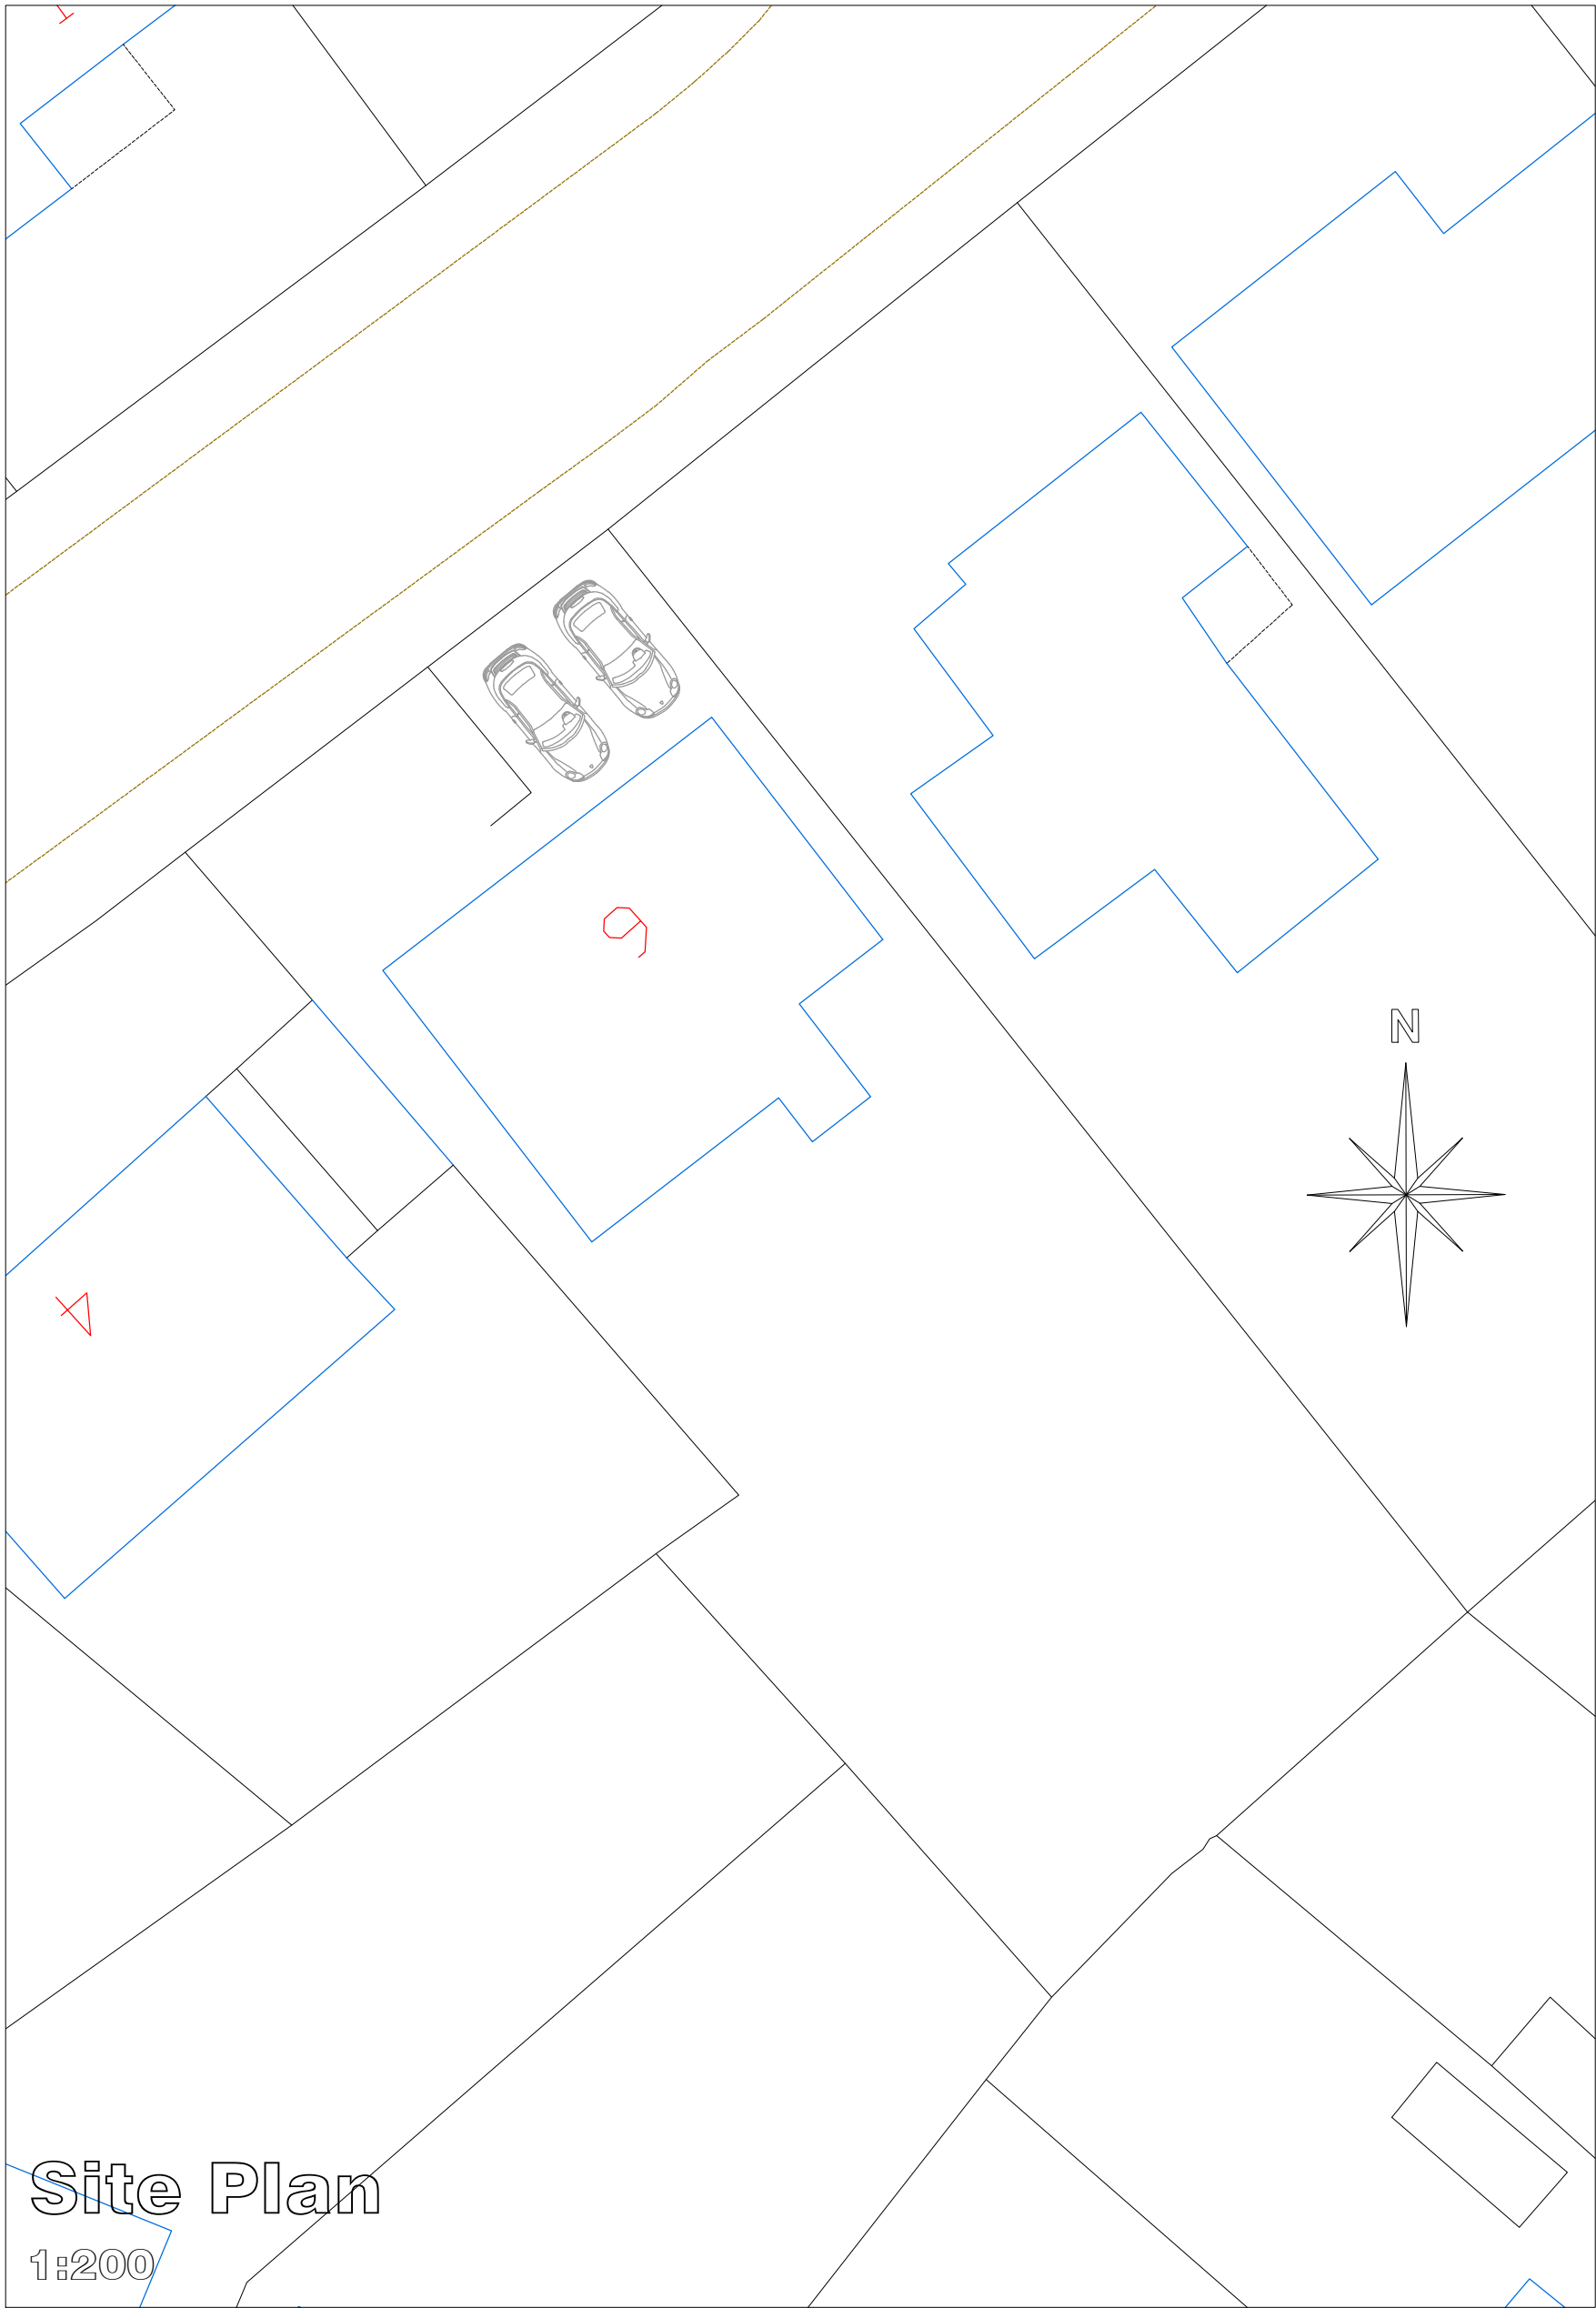

Location Plan
1:1250

 CELLS-ARCHITECTURAL-DESIGN 25 Sunningdale Close Wrexham North Wales LL13 9QU T 01978 264376 M 07791 480768 E ajones540@btinternet.com		Client:	Mr & Mrs. Williams.		
		Drawing Title:	Existing Floor Plans & Location Plan.		
		Job Title:	Proposed Extension to 6 Glyn Avenue, Wrexham.		
		Date:	Scale:	Rev:	Page No:
		Nov 2021.	1:50, 1:200 & 1:1250 at A1		PD227/01