


Note:

This drawing is copyright protected; do not scale off, all dimensions are to be checked on site by contractor. Contractor to report any discrepancies in dimensions, errors or omissions prior to commencing work. Portman Surveyors Ltd. take no responsibility for any unauthorised use of the information contained herein.

[illegible]

Portman Surveyors Ltd
Chartered Building Surveyors

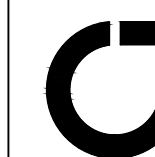

**The Studio
Tarporeley Business Centre
Nantwich Road
Tarporeley
Cheshire CW6 9UT
Tel/Fax: +44 (0)1829 732696
Mobile: +44 (0)7812 021070
b.lee@portmansurveyors.com**

Client:	Mr & Mrs R Jones		Date:	March 2021
Project:	Littleoaks Barn, Overton Road, Penley, Wrexham. LL13 0LU			
Drawing Title:	PROPOSED Ground Floor Plan (part)		Scale:	1:50
			Status: Sketch Design	
Drawing No:	A_309_12		Rev:	-

This drawing is copyright protected; do not scale off, all dimensions are to be checked on site by contractor. Contractor to report any discrepancies in dimensions, errors or omissions prior to commencing work. Portman Surveyors Ltd. take no responsibility for any unauthorised use of the information contained herein.





PROPOSED North Elevation


Proposed Construction:

External wall full height glazing to specialist design.

Shallow pitch roof to be frameless glazing to specialist design

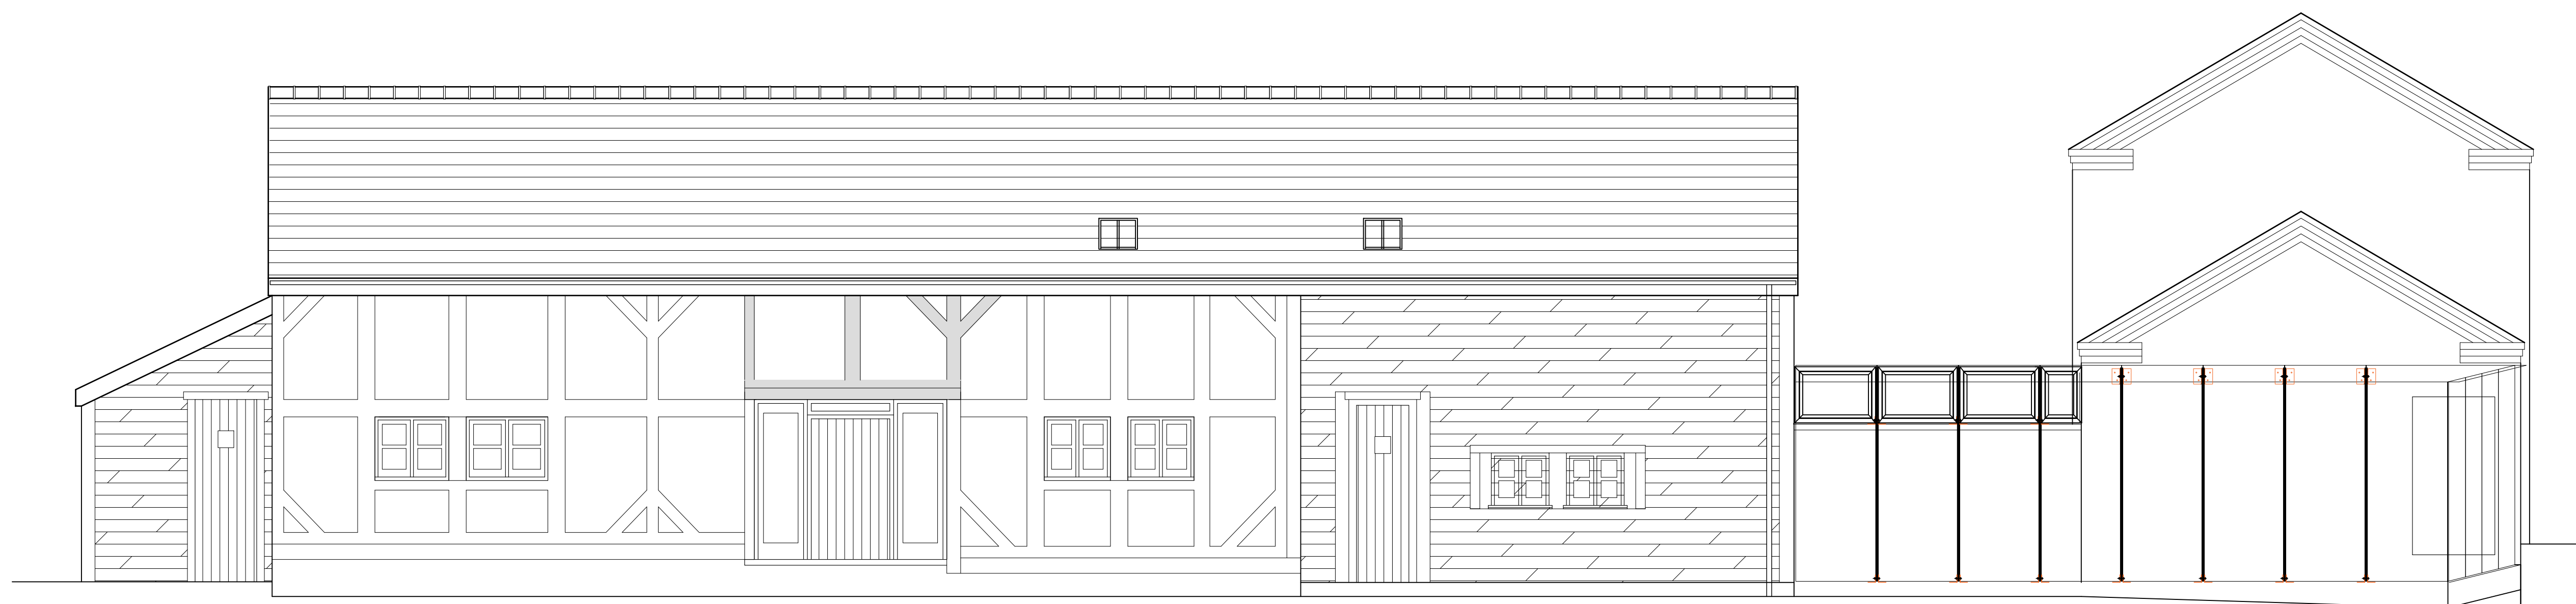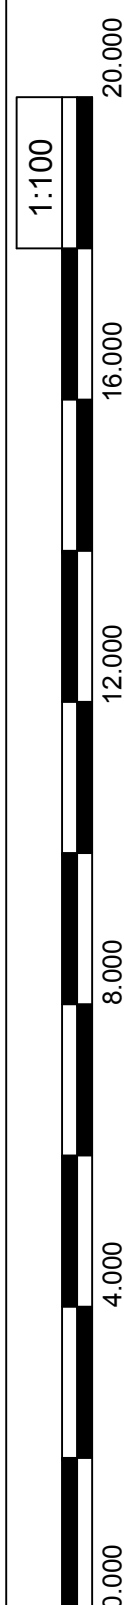

PROPOSED East Elevation

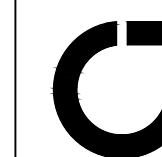[illegible]

Portman Surveyors Ltd
Chartered Building Surveyors



**The Studio
Tarporeley Business Centre
Nantwich Road
Tarporeley
Cheshire CW6 9UT
Tel/Fax: +44 (0)1829 732696
Mobile: +44 (0)7812 021070
b.lee@portmansurveyors.com**

Client:	Date:
----------------	--------------

Mr & Mrs R Jones

March 2021

Project:	

Littleoaks Barn,
Overton Road, Penley,
Wrexham. LL13 0LU

Drawing Title:		Scale:
----------------	--	--------

PROPOSED

1:50

Elevations

Status:	
---------	--

Drawing No:	Rev:
-------------	------

A_309_13

	Rev: