



Proposed Site Plan

Scale 1:100

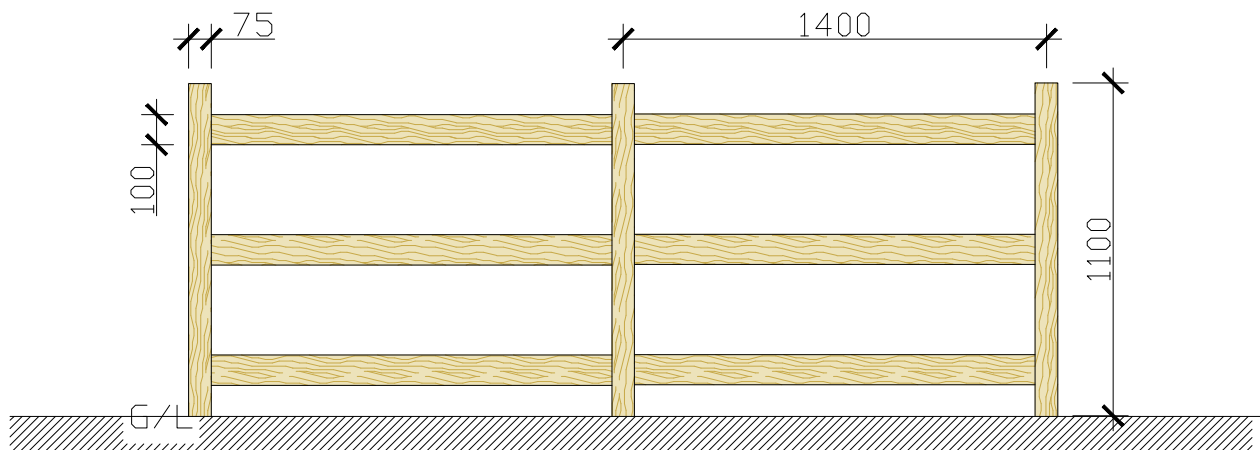

Timber boundary fence between proposed dwelling and No. 4 Sunnyacre (Existing adjacent dwelling).

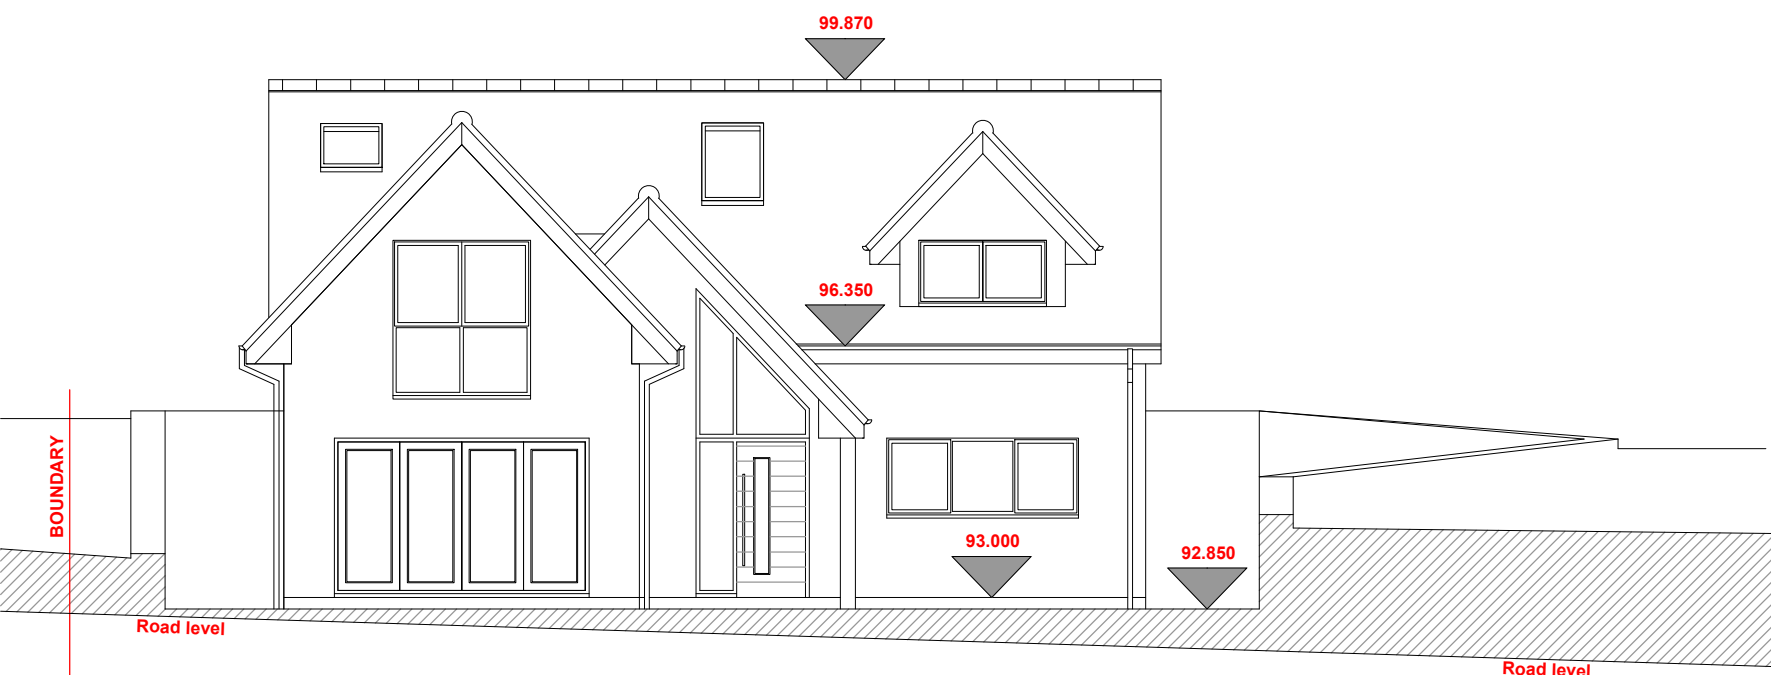

Proposed Site Section

1:100

CULLIS-ARCHITECTURAL-DESIGN
25 Sunningdale Close
Wrexham
North Wales
LL13 9QU
T 01978 264376
M 07791 480768
E ajones540@btinternet.com

LABC

Client			
Mr. & Mrs. Evans.			
Drawing Title			
Proposed Site Plan.			
Job Title			
Proposed New Dwelling at Land Adjacent to 4 Sunnyacre, Wrexham.			
Date	Scale	Rev	Draw No
Feb 2021	1:100 at A1		PD202/02