

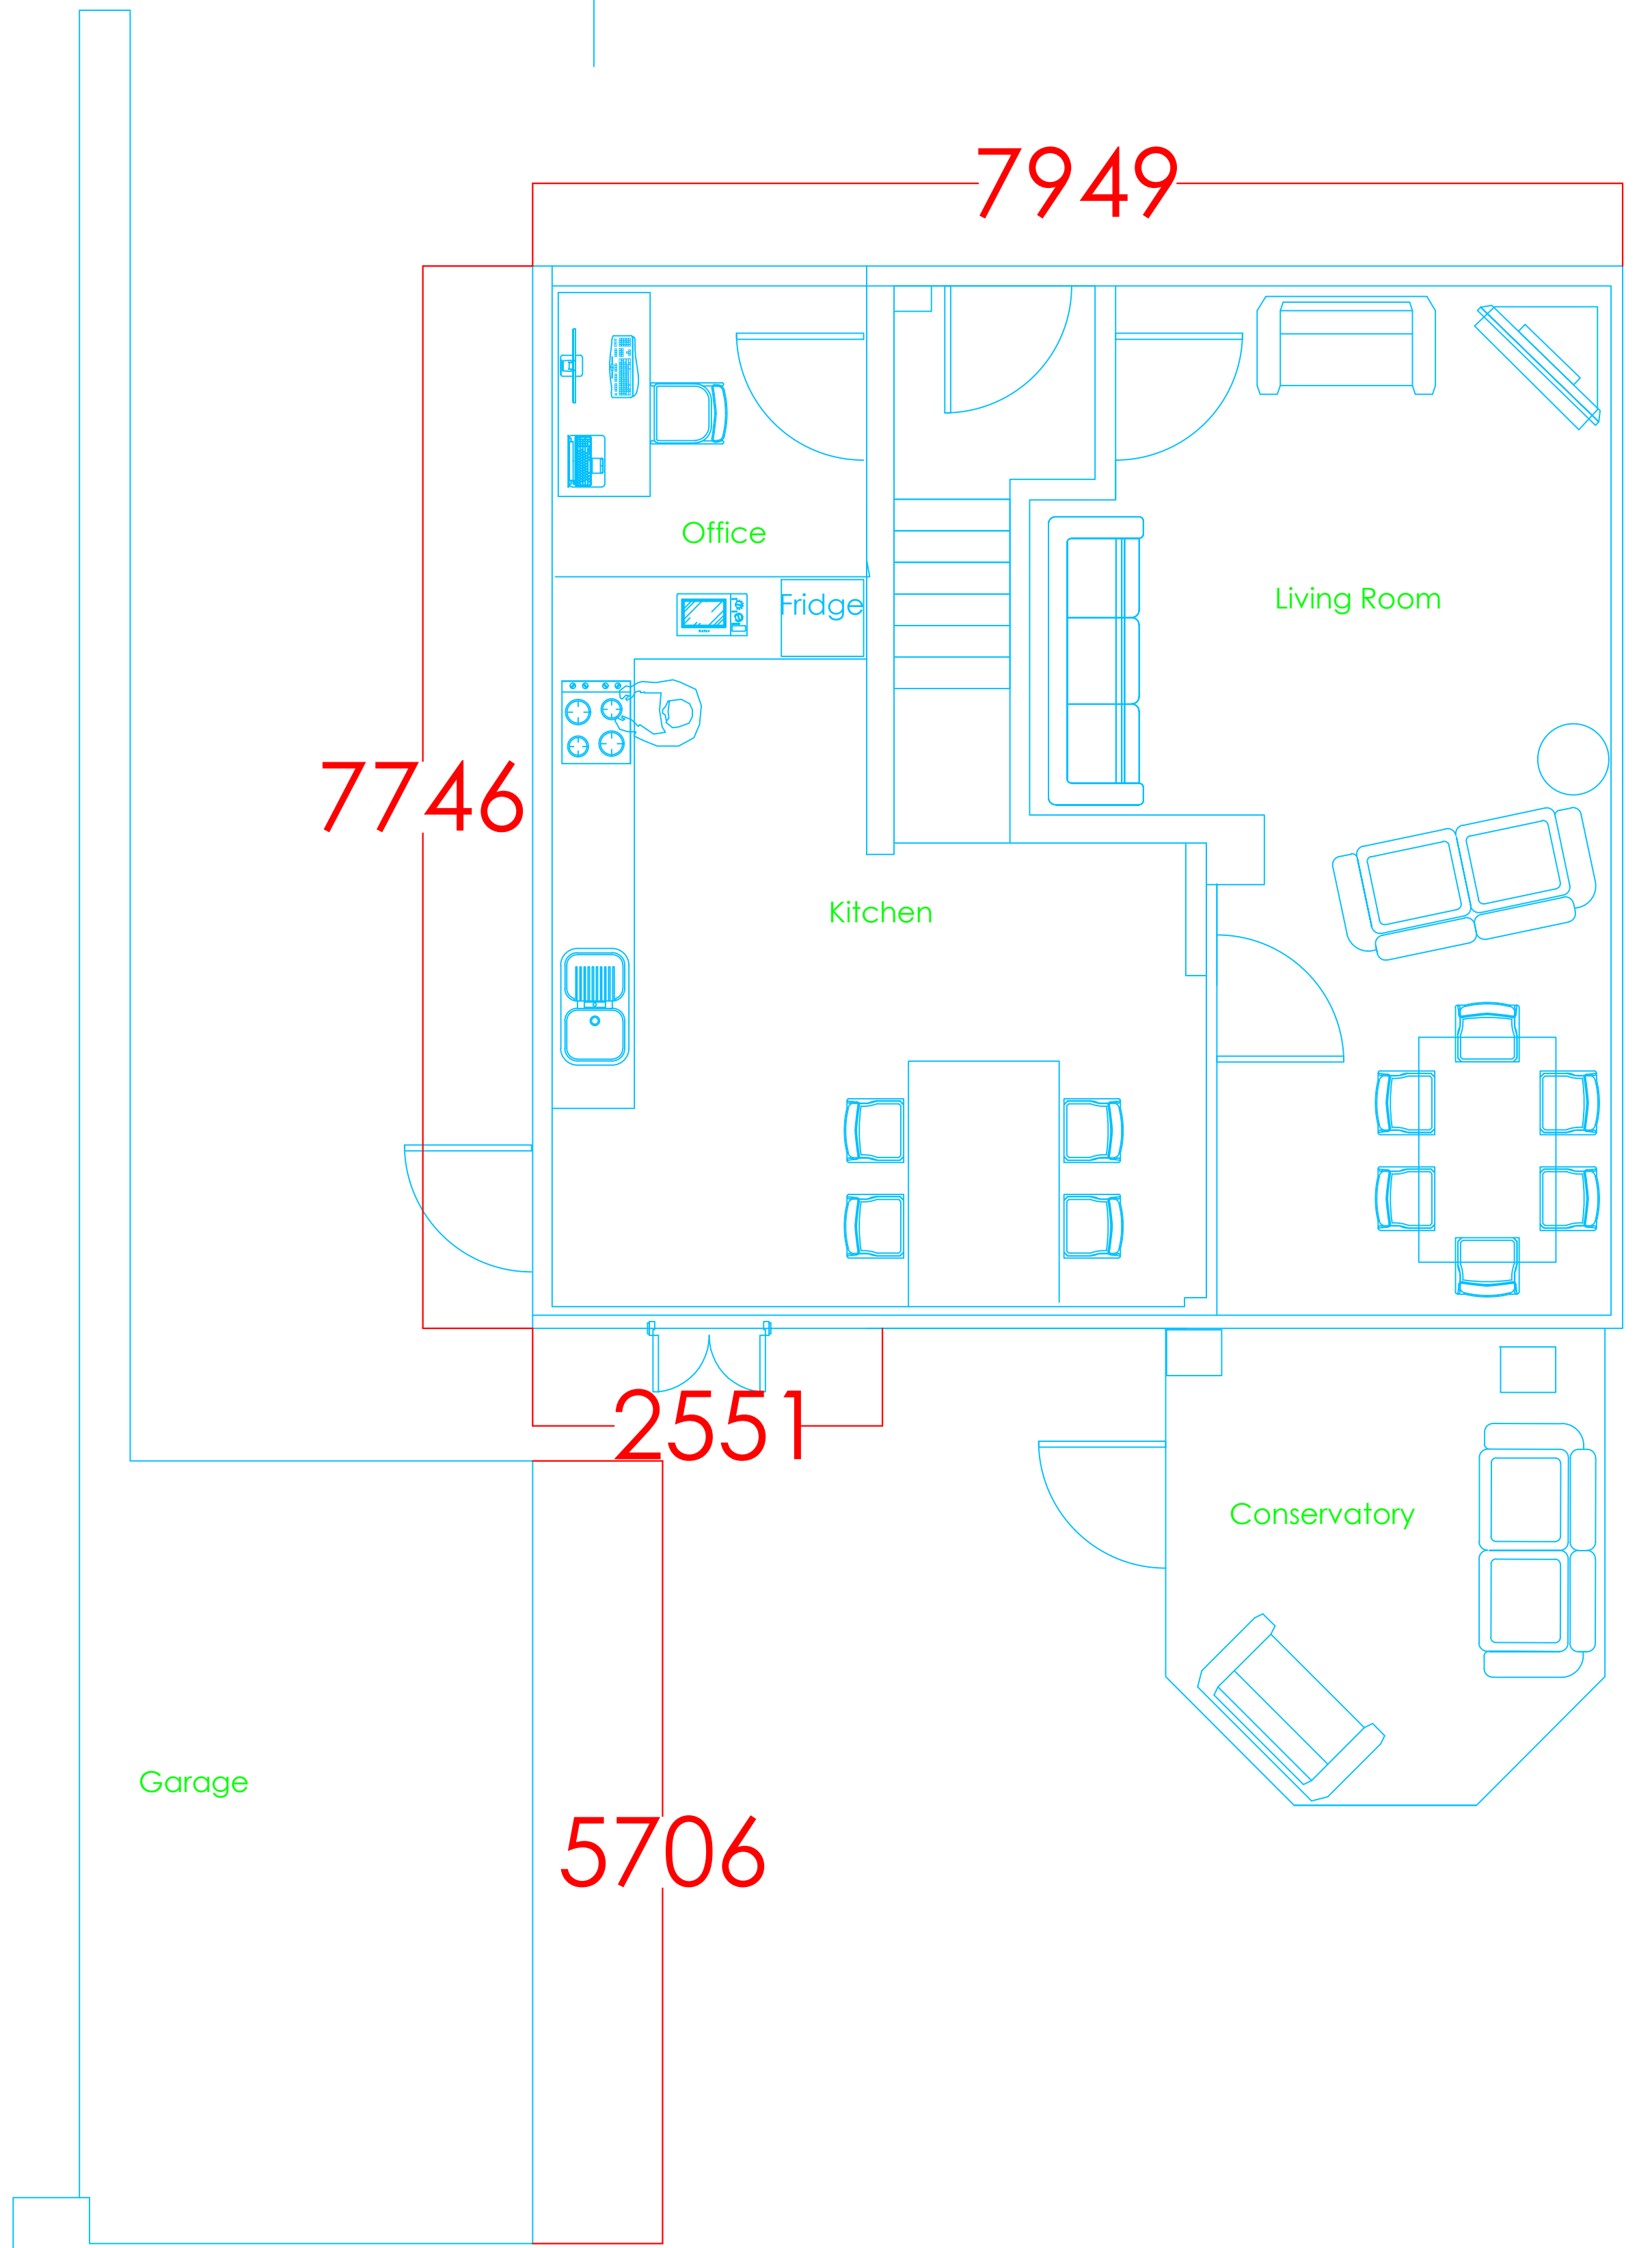


Ground Floor

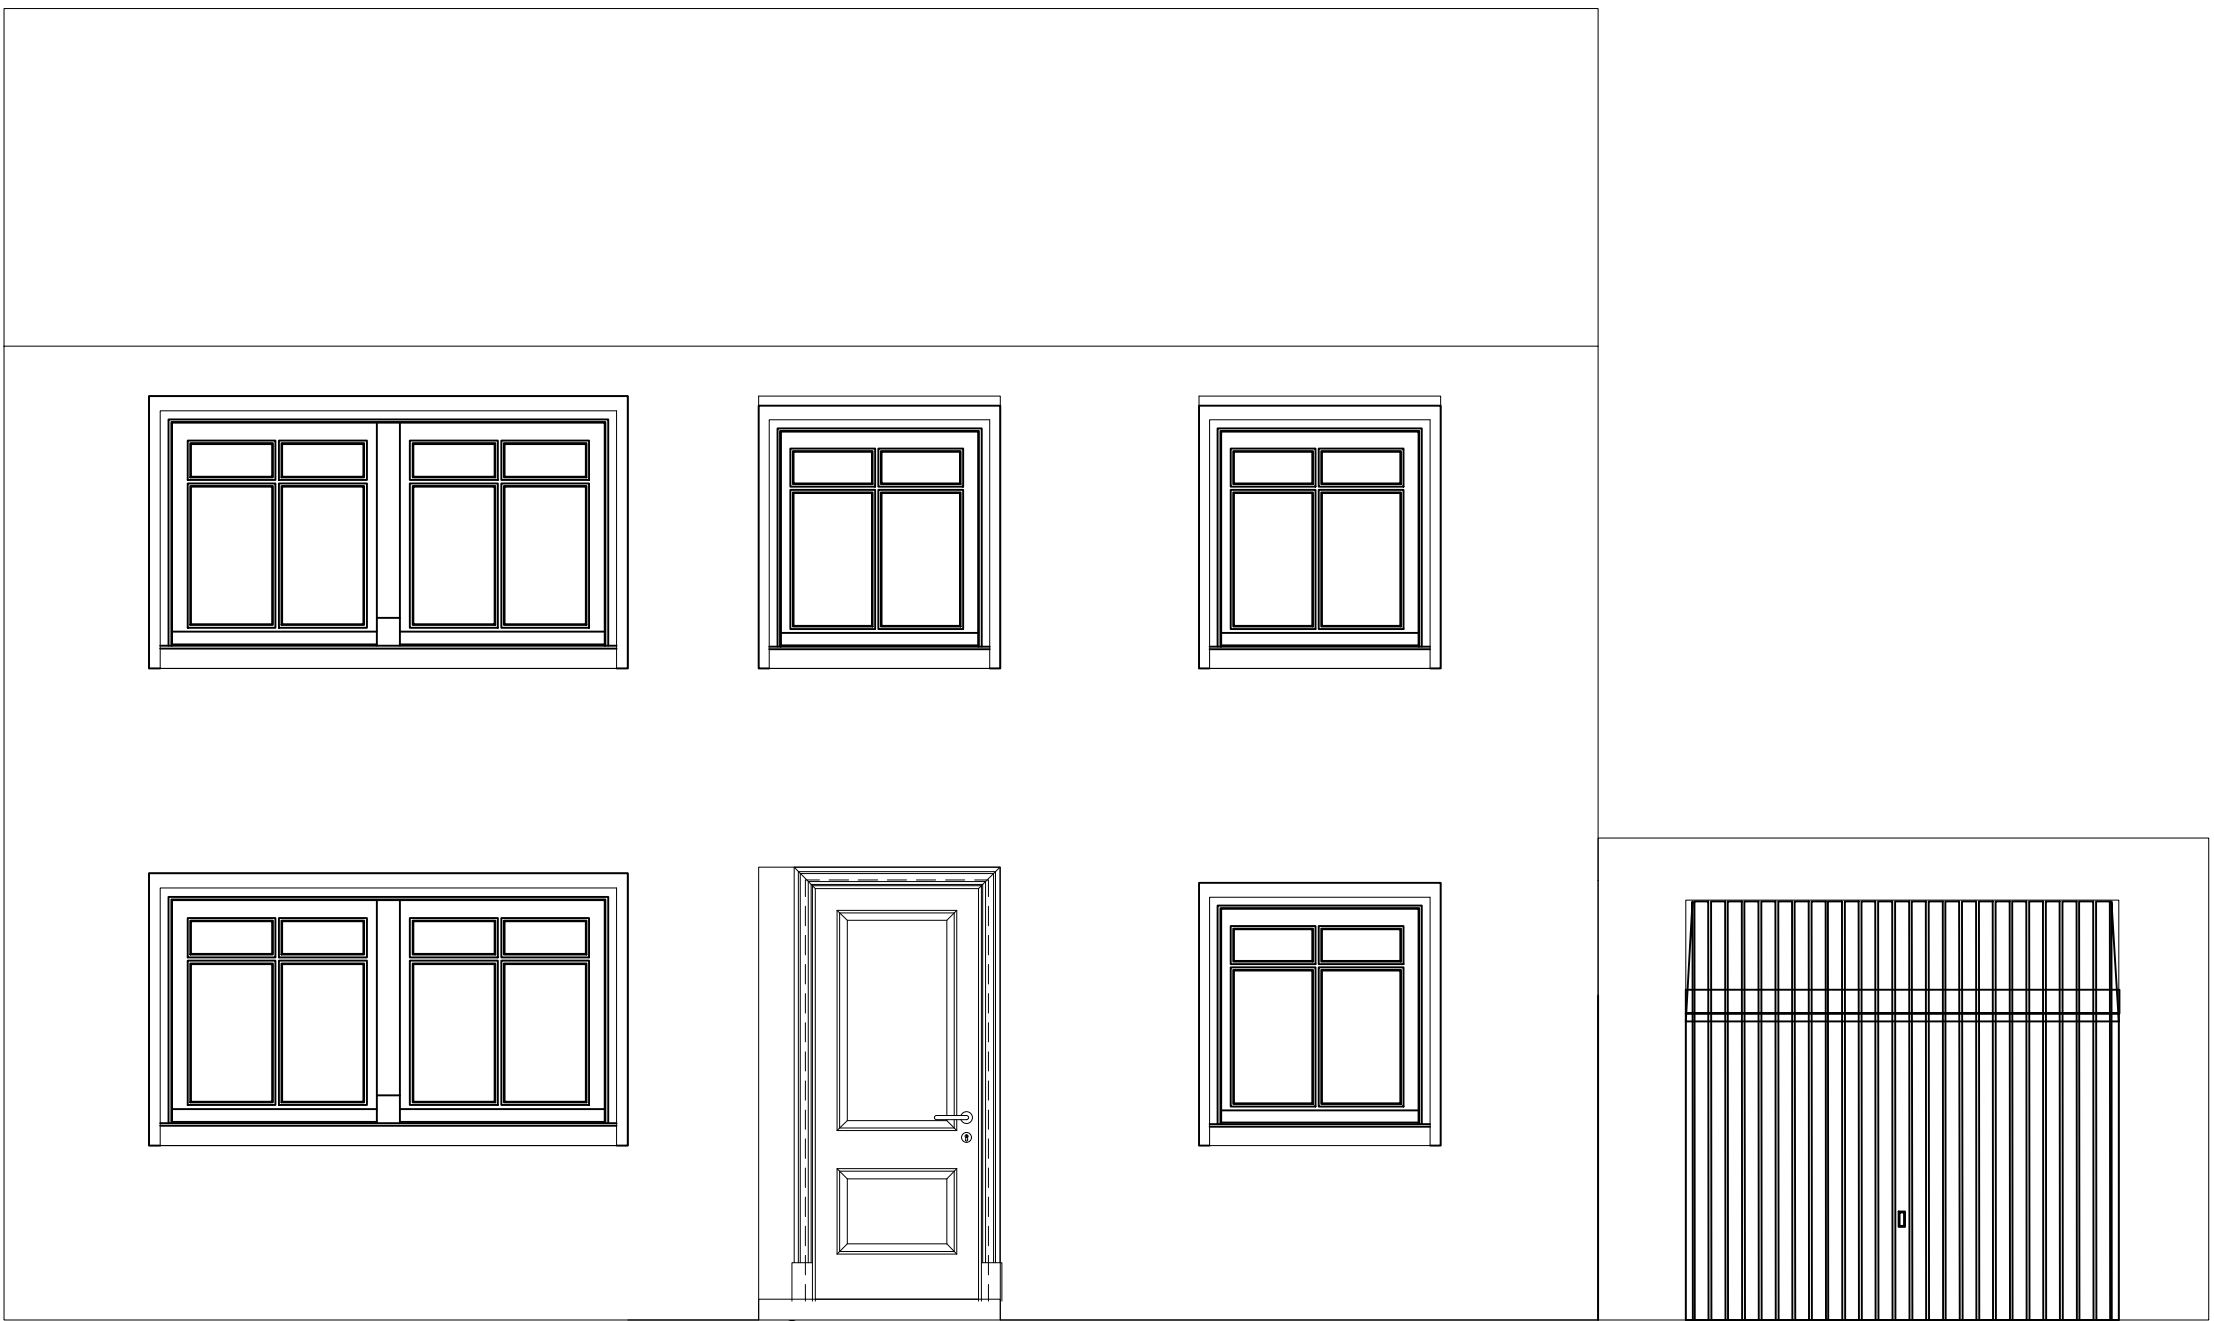

First Floor

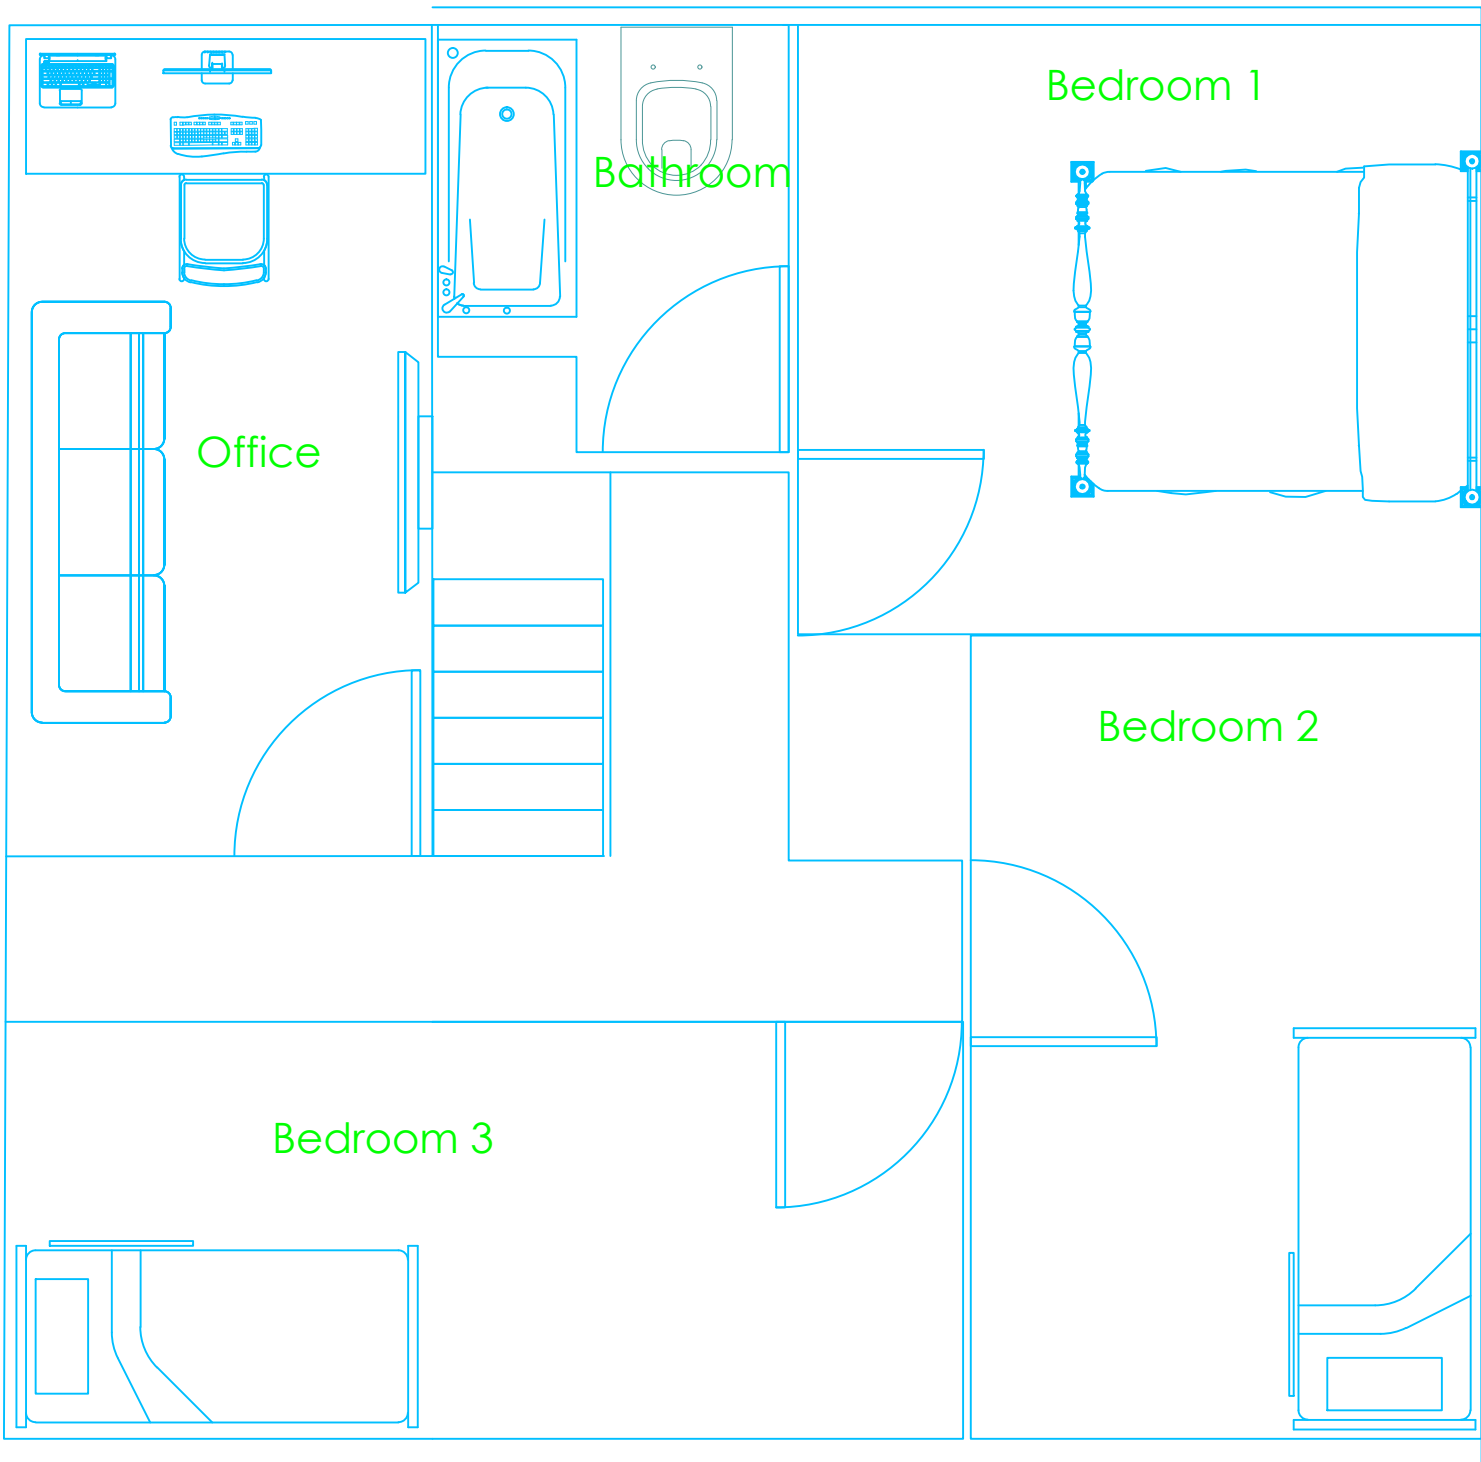

Front Elevation

PLEASE NOTE: Drawing is subject to venue approval.

fresh, FIN House, 1 Oakwater Ave, Cheadle
Royal, Cheadle, SK8 3SR

Project Title
Extension

Client

Drawing Title
Current Plan

Venue
Extension Plan

Job Number

Job Date

Drawing number v2	Revision Option 1
----------------------	----------------------

Scale	Date 10/05/2021	Drawn MT
-------	--------------------	-------------

This drawing is the property of fresh. All copies loaned are not to be modified, reproduced or forwarded to third parties without our prior written consent. fresh does not take responsibility for the distribution of drawings to any parties, unless specifically requested in writing and agreed. All measurements are for guidance only and should be checked on site.